




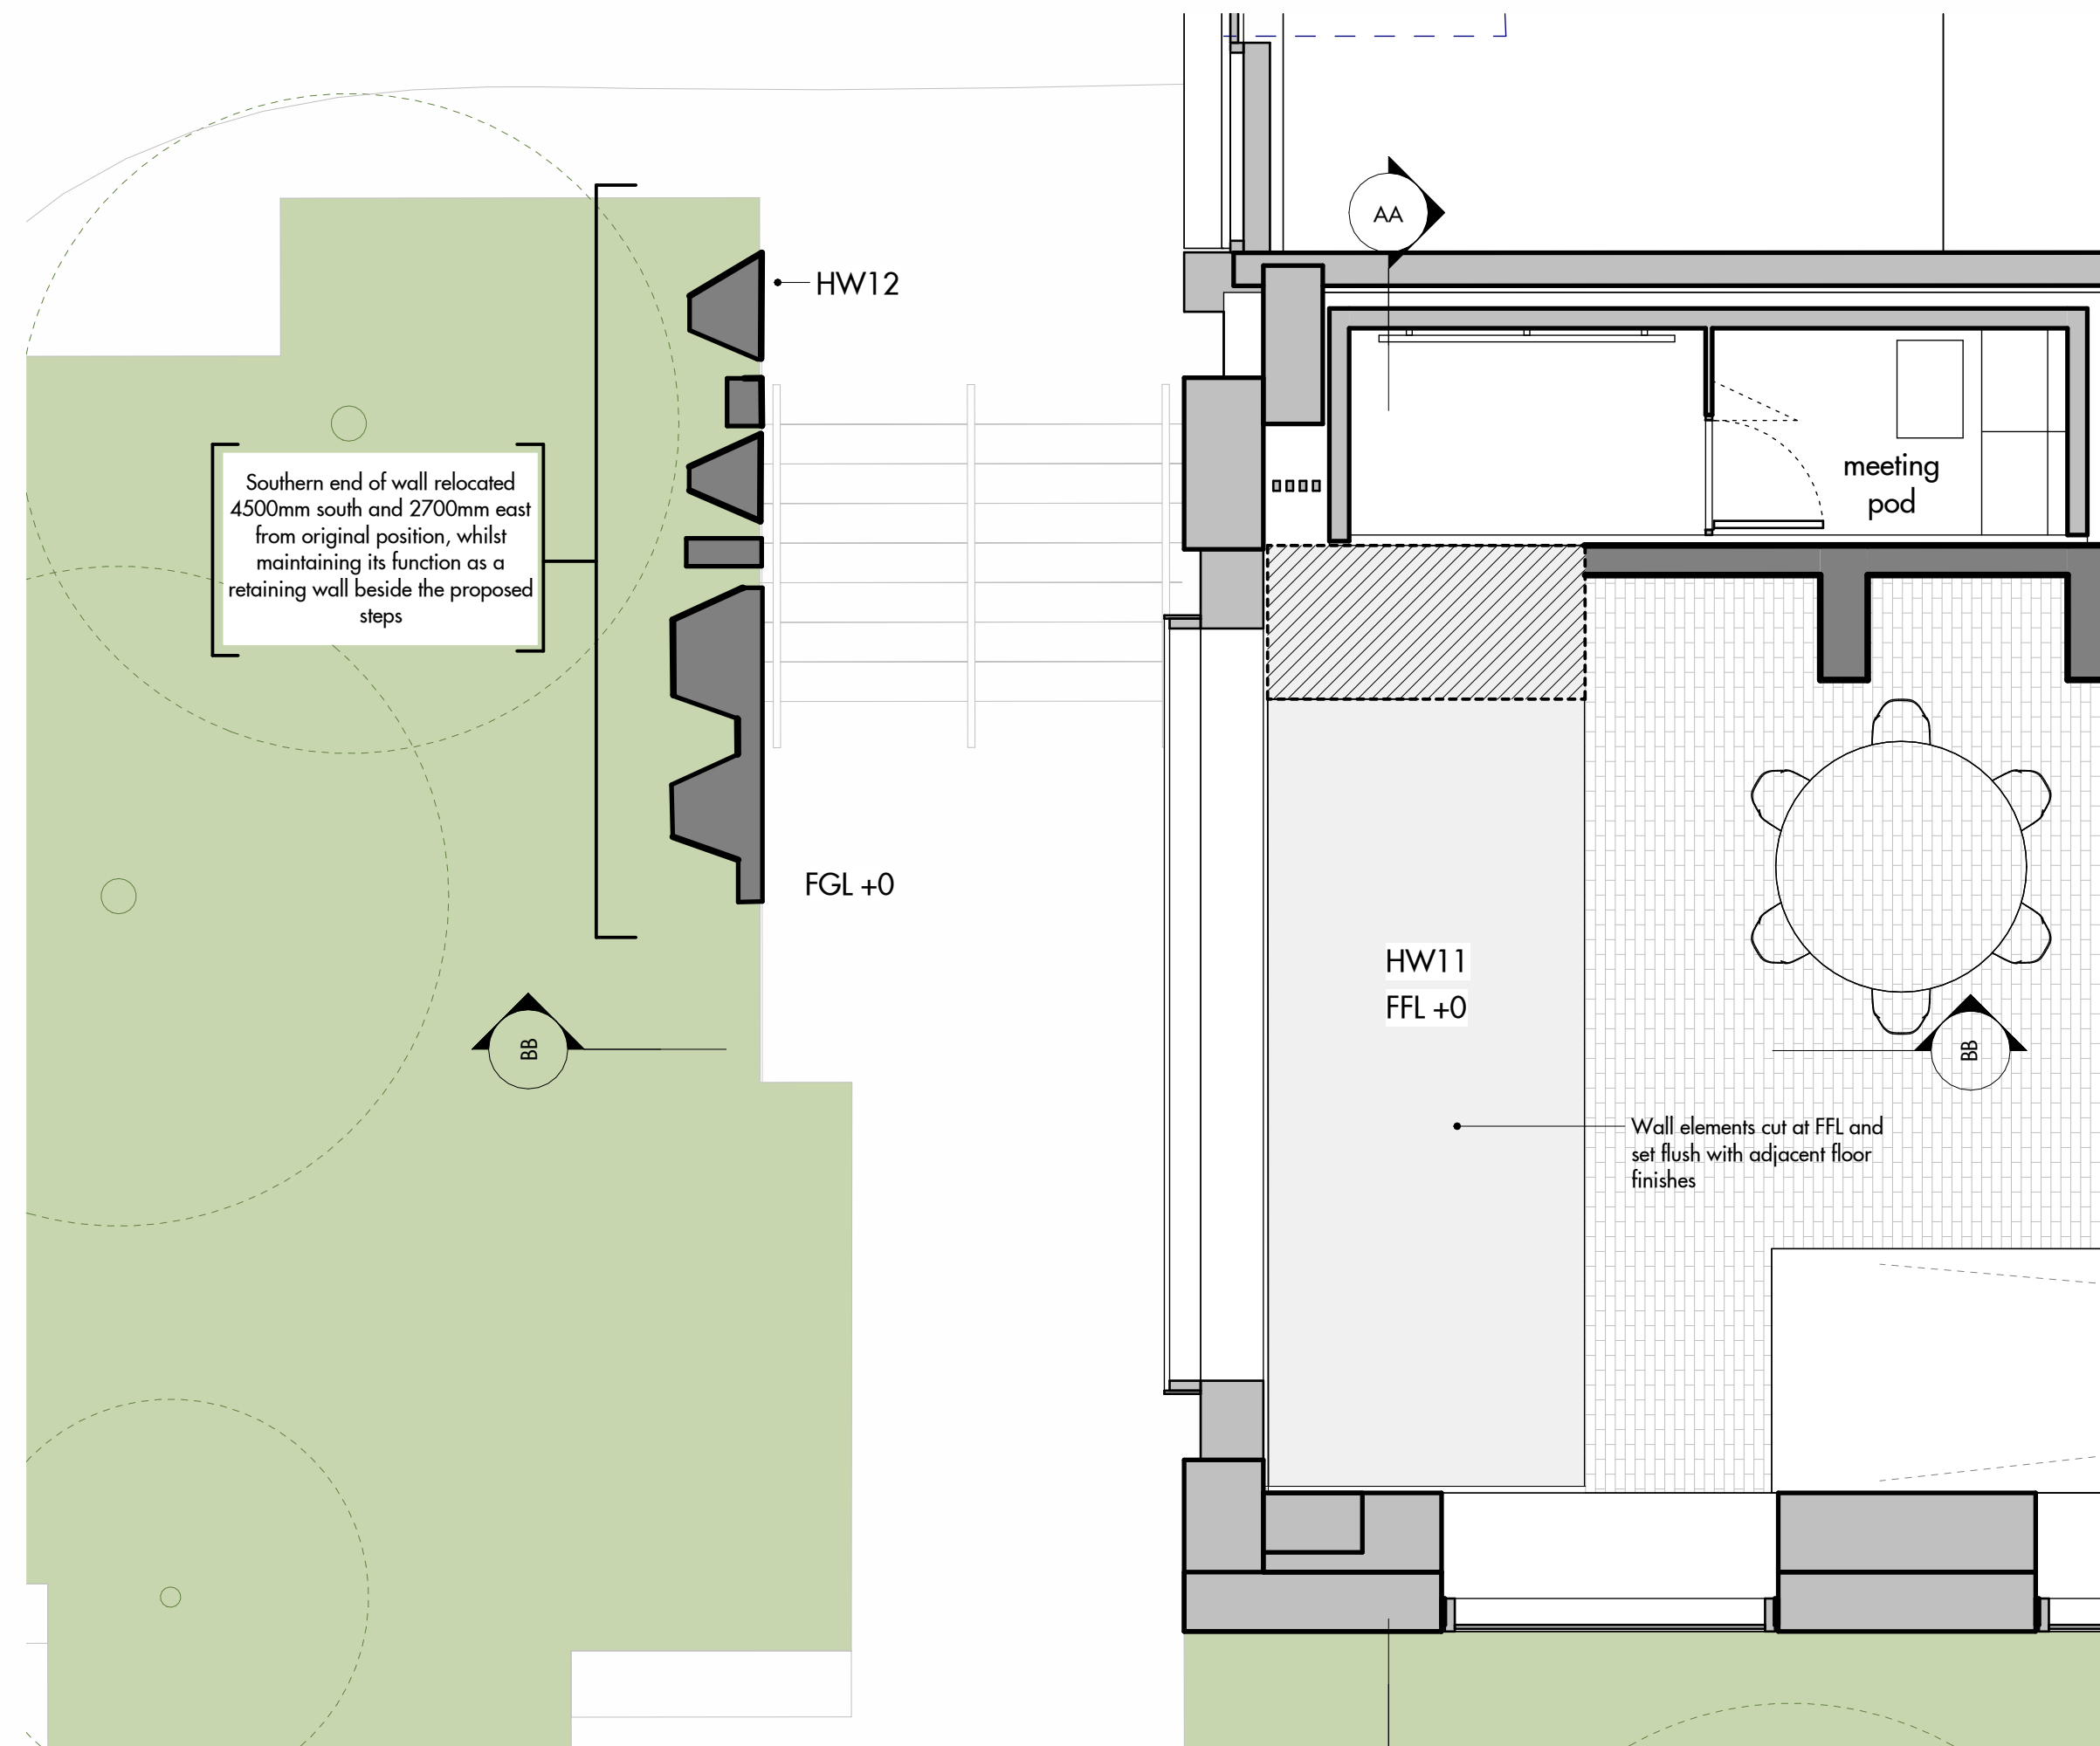


1 Mill Lane Interventions Plan
1 : 50

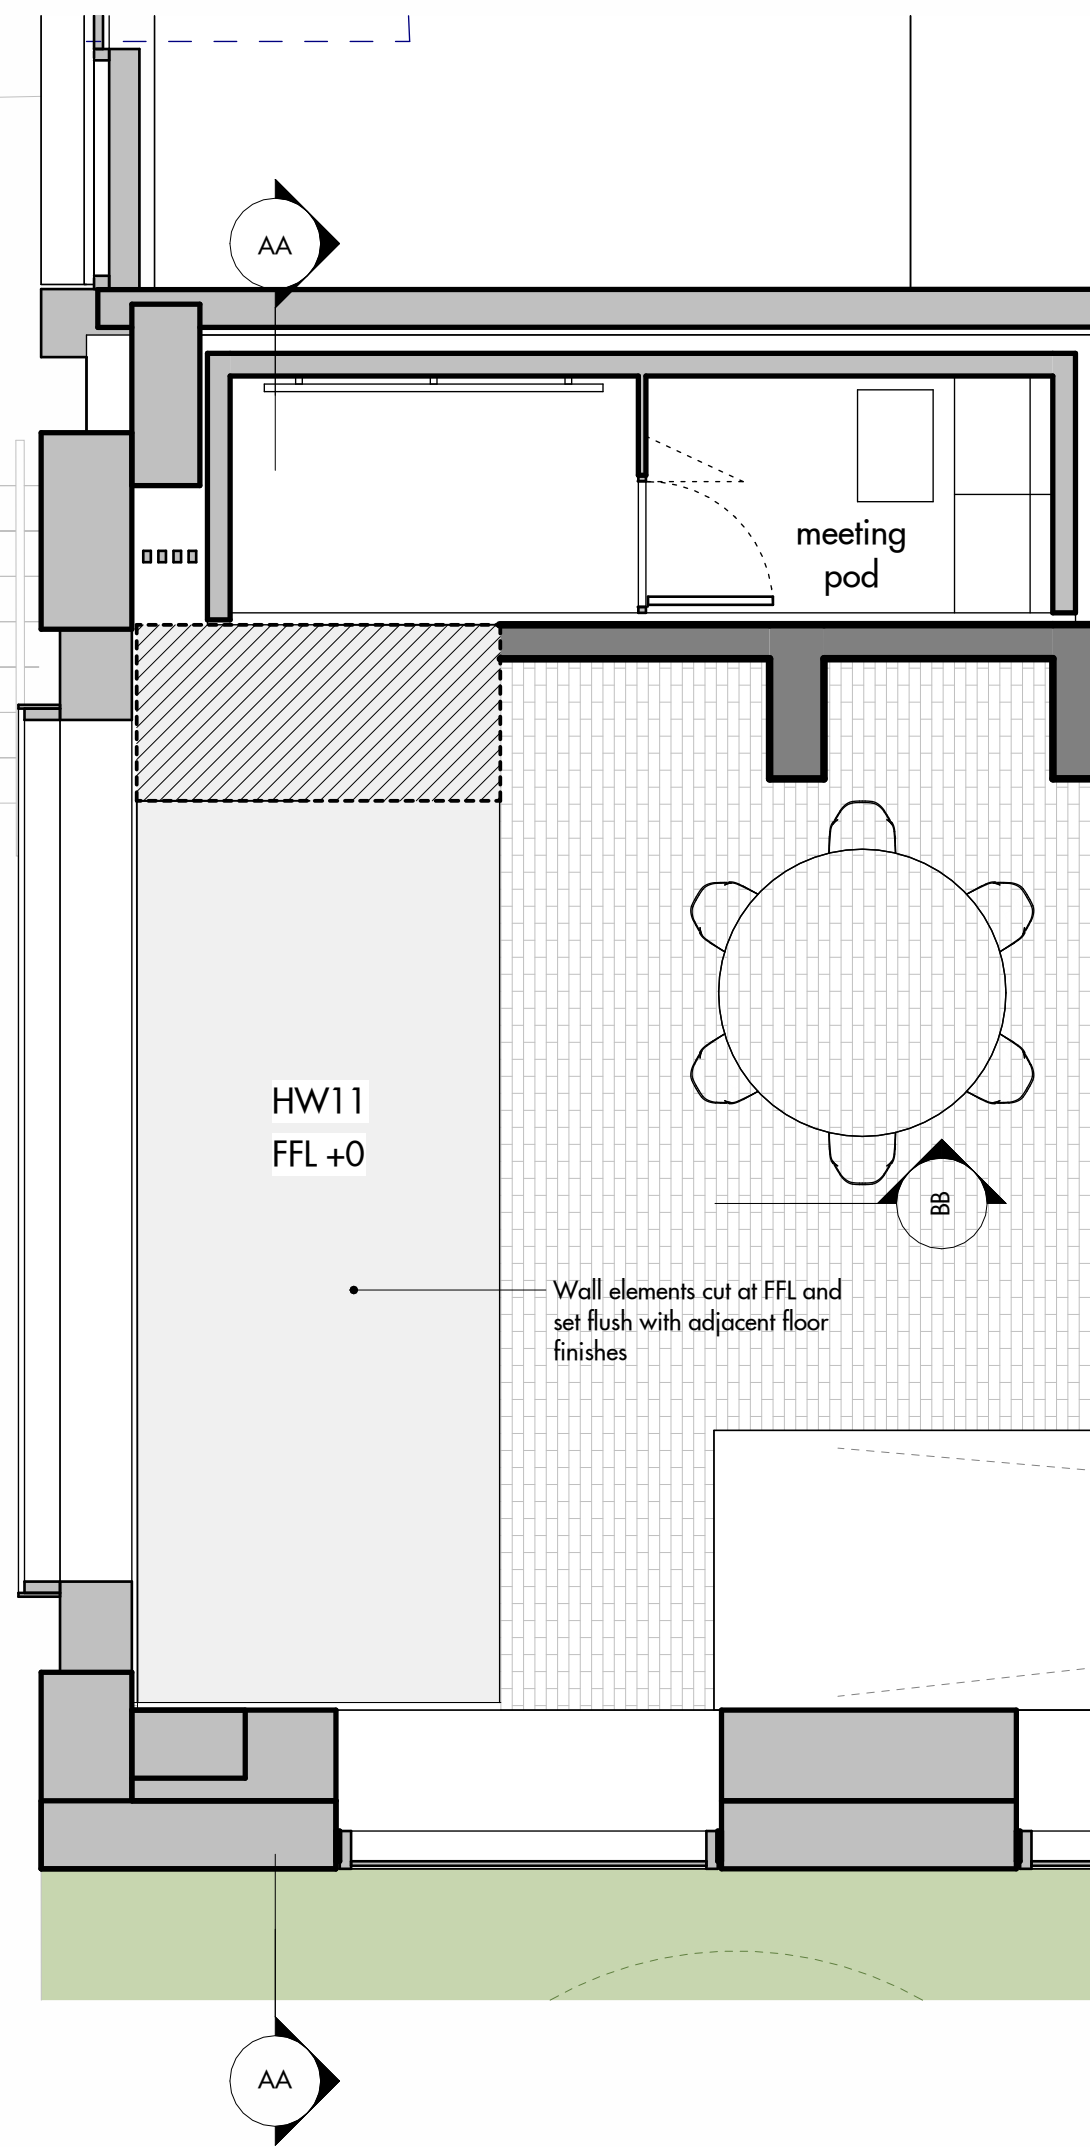


AA Mill Lane Interventions Section AA
1 : 50

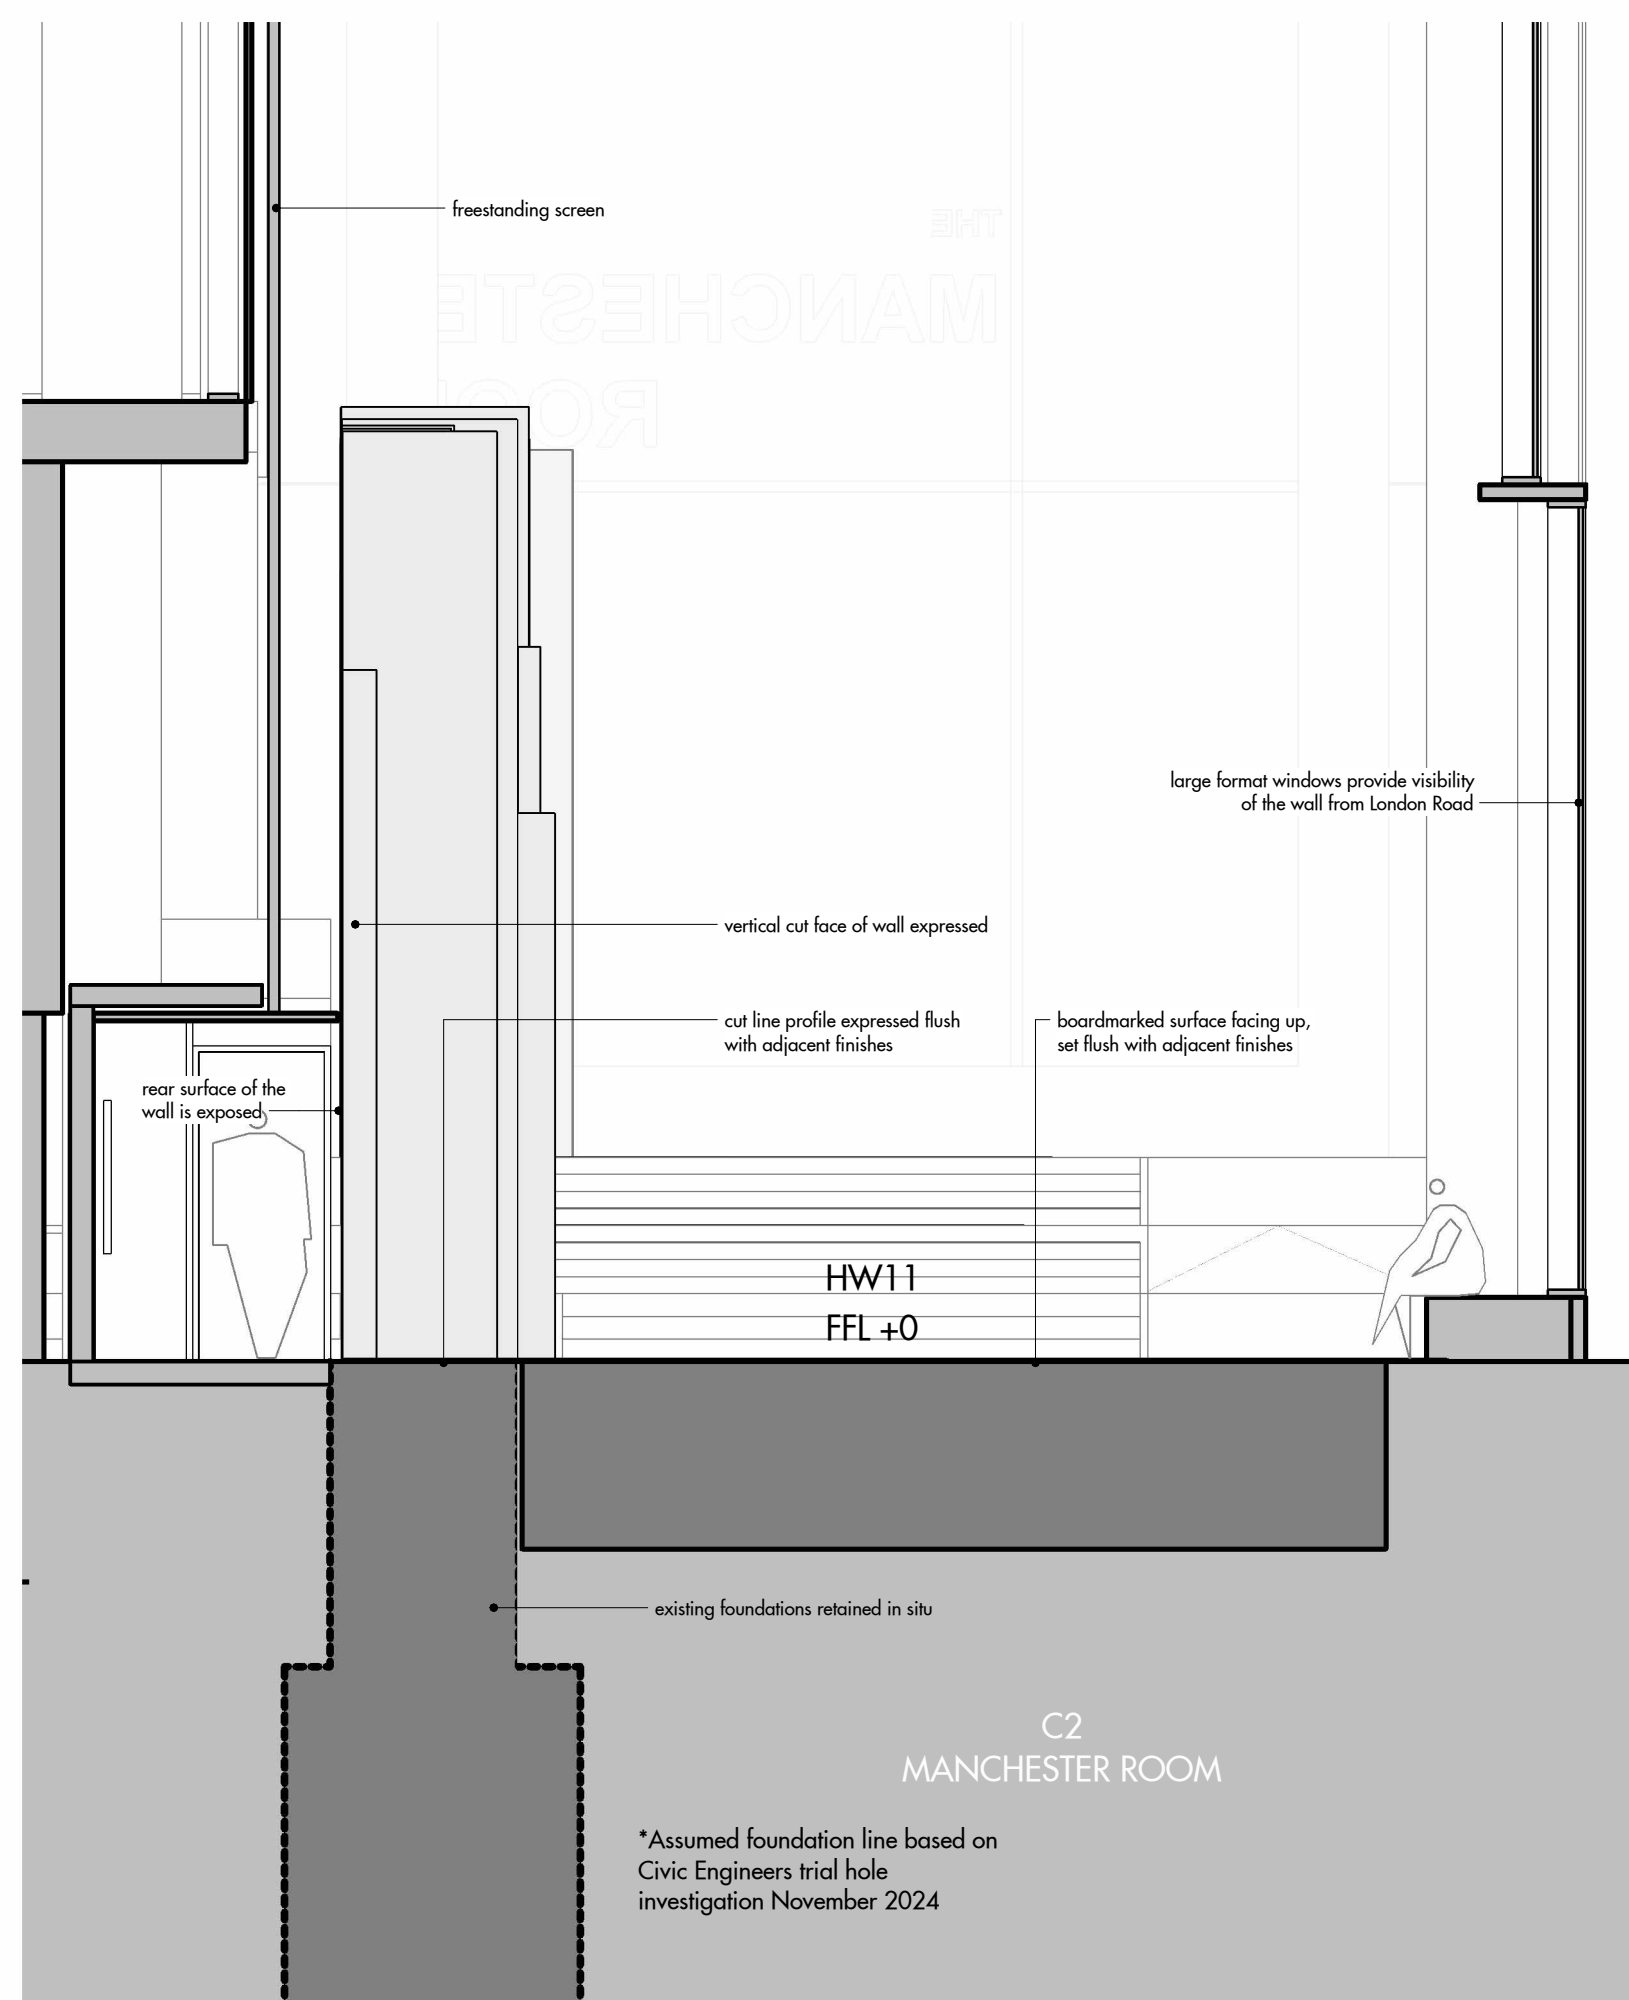

BB Mill Lane Interventions Section BB
1 : 50

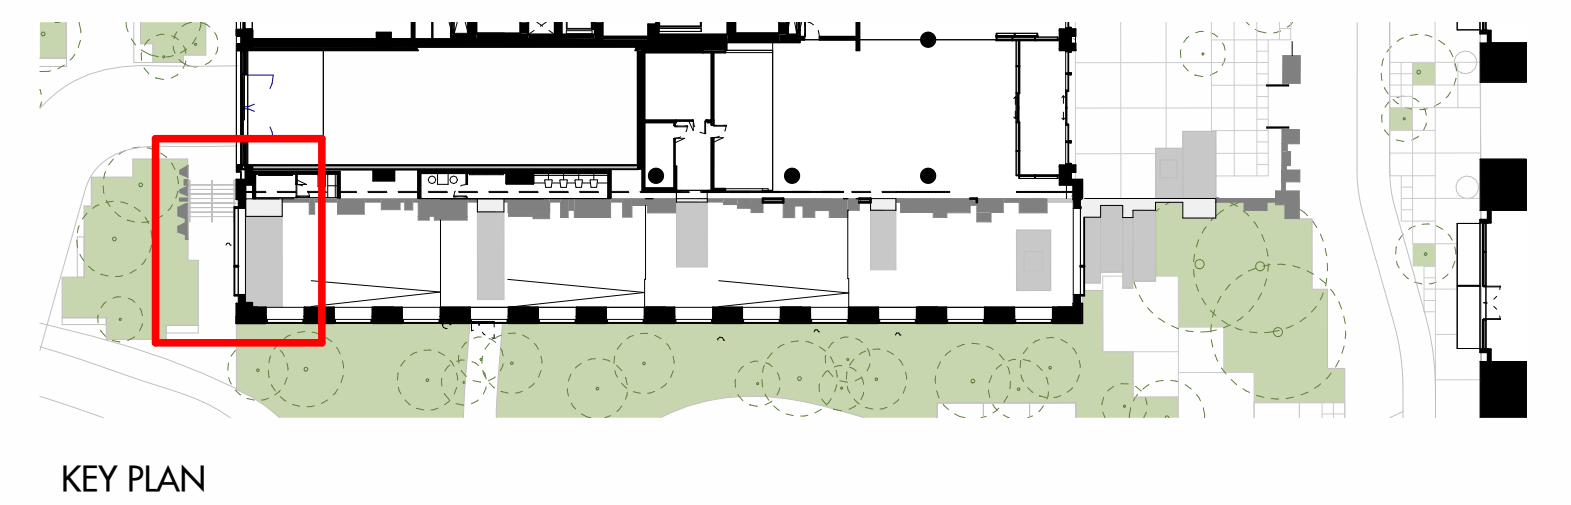

FOR PLANNING

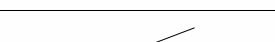	<p>Figured dimensions are in millimetres unless noted otherwise. All dimensions and levels shall be verified on site before proceeding with works. Detailed site survey to be carried out to verify positions and level relationships with site features and ordnance survey. The Architect must be notified of any discrepancy. Boundaries are indicative only and are to be verified by others.</p> <p>Allies & Morrison LLP is not responsible for any errors caused by the transmission, translation, software or computer systems. Allies & Morrison LLP is not responsible for nor shall be liable for the consequences of any use made of the drawings or models other than that for which they were produced by Allies & Morrison LLP for the Client.</p> <p>All Intellectual Property Rights reserved</p>	<table><tr><th>REV</th><th>DATE</th><th>DESCRIPTION</th><th>CHKD/APP</th></tr><tr><td>P01</td><td>25/04/25</td><td>Planning Submission</td><td>JS</td></tr><tr><td> </td><td> </td><td> </td><td> </td></tr><tr><td> </td><td> </td><td> </td><td> </td></tr><tr><td> </td><td> </td><td> </td><td> </td></tr><tr><td> </td><td> </td><td> </td><td> </td></tr><tr><td> </td><td> </td><td> </td><td> </td></tr><tr><td> </td><td> </td><td> </td><td> </td></tr><tr><td> </td><td> </td><td> </td><td> </td></tr></table>	REV	DATE	DESCRIPTION	CHKD/APP	P01	25/04/25	Planning Submission	JS																													 	
REV	DATE	DESCRIPTION	CHKD/APP																																					
P01	25/04/25	Planning Submission	JS																																					

Allies and Morrison LLP
85 Southwork Street
London SE1 0HX
telephone 020 7921 0100
facsimile 020 7921 0101
email studio@alliesandmorrison.com
A&M JOB No: 19171_02

Sister Manchester : Plot C
Proposed Approach - Mill Lane
PLANNING - LISTED BUILDING CONSENT
SISCO-AAM-ZZ-ZZ-DR-AR-07615
SCALE As indicated @A1

S2
Status
P01
Revision