


LONG SECTION THRU STAIR


2.5m

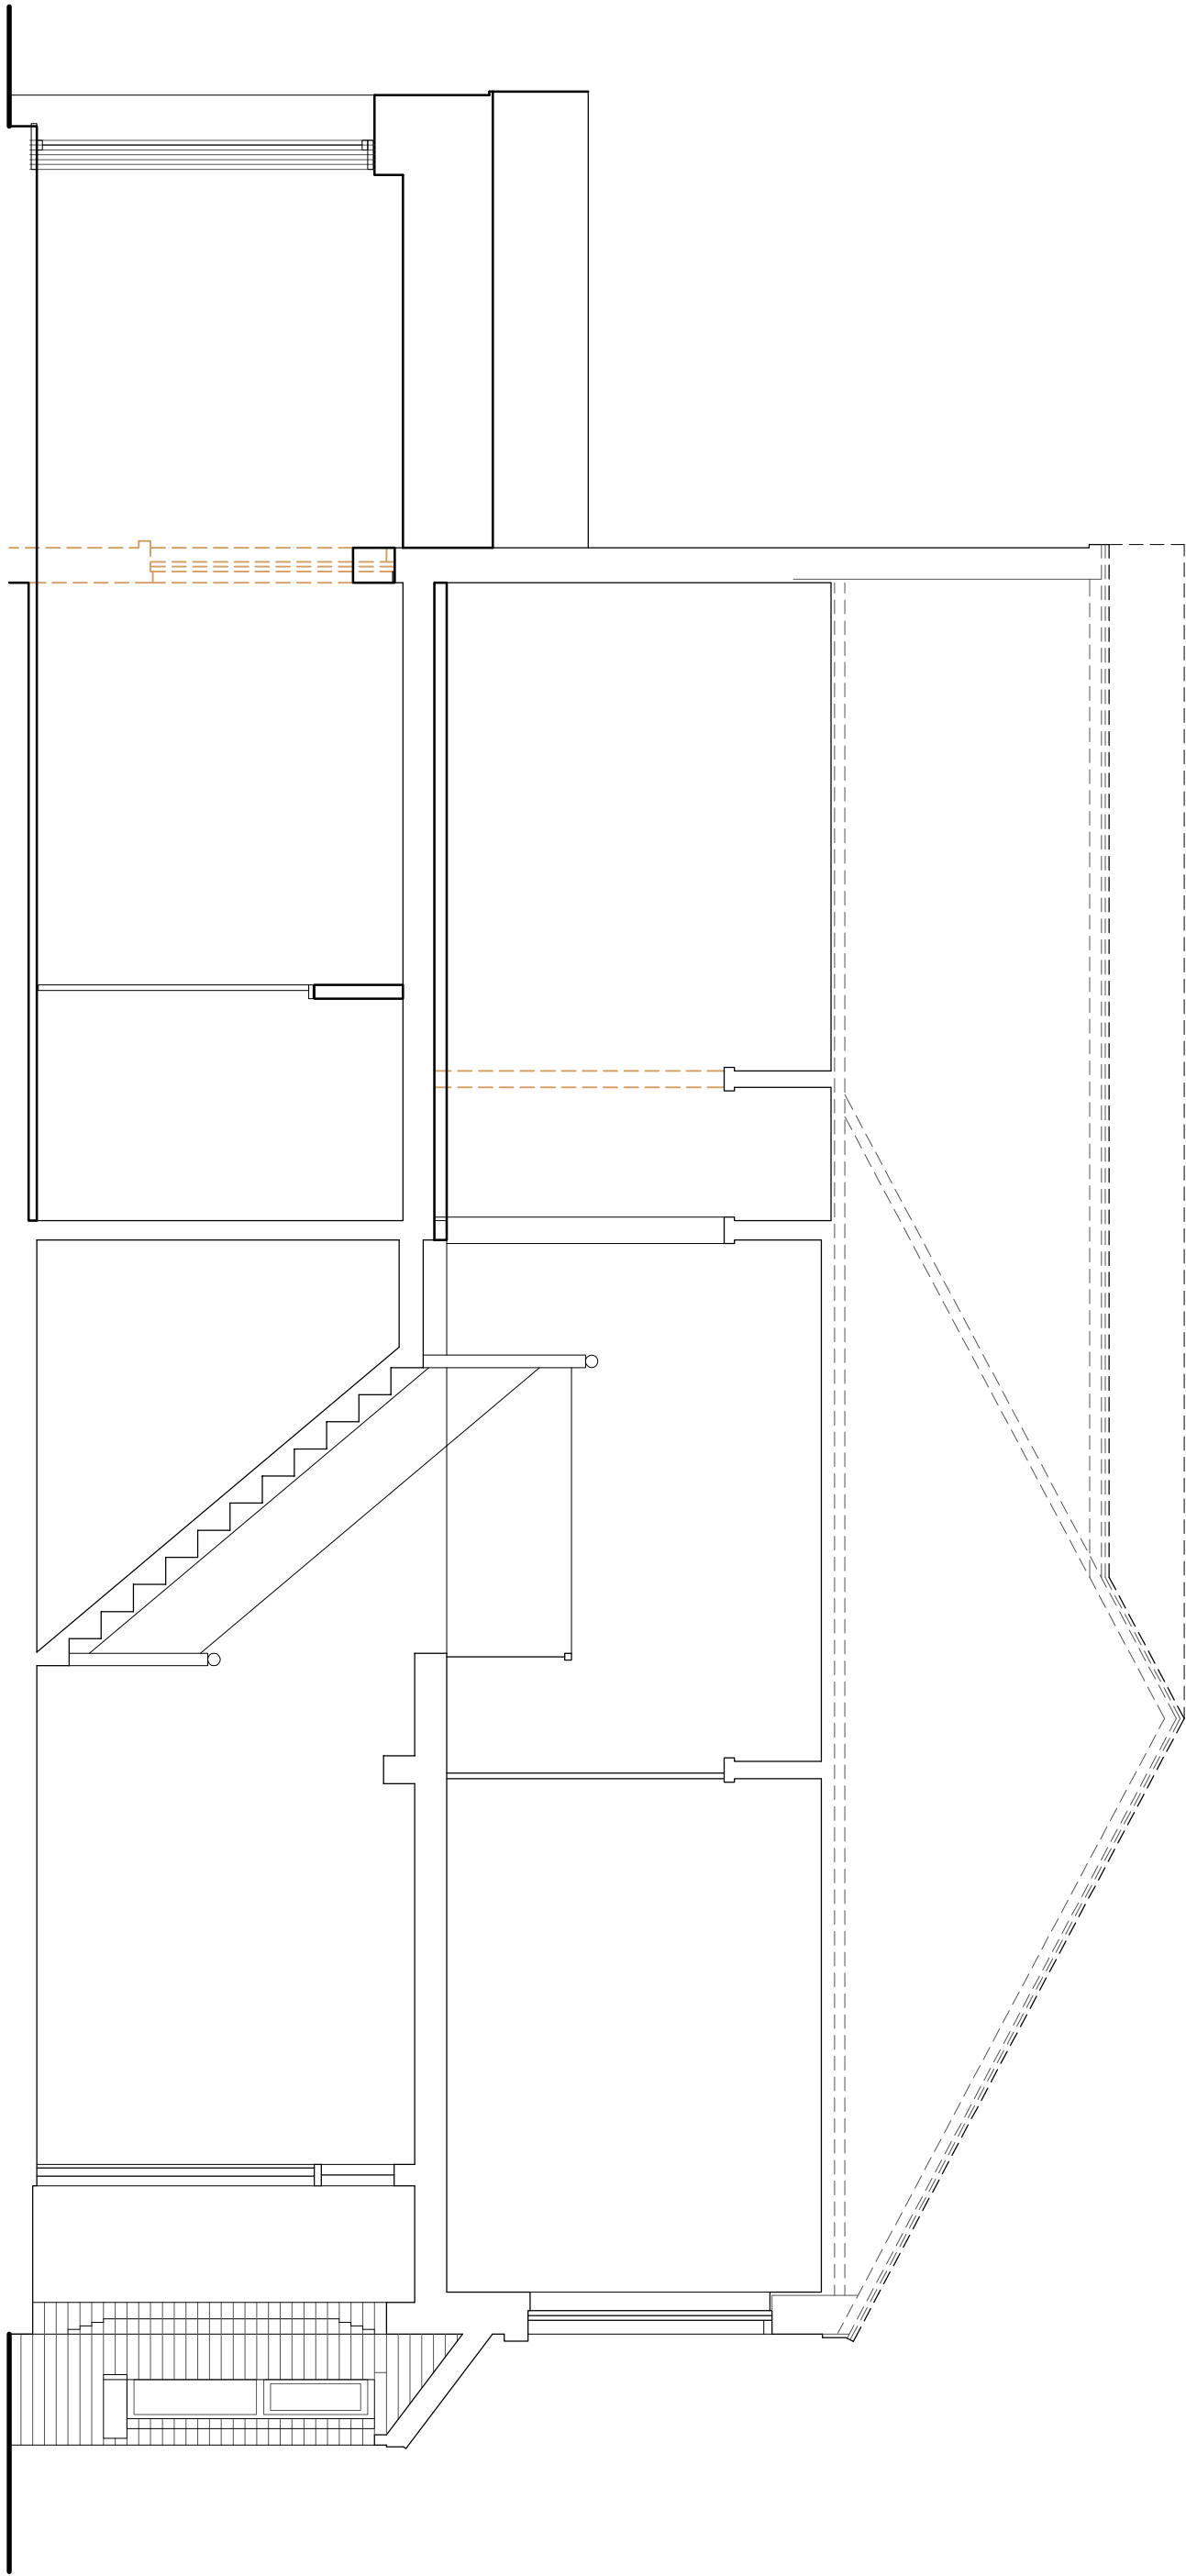

DWG 2504-P2401A	
SCALE 1:50 (A3)	DATE MAY 25

80 CAVENDISH ROAD | DIDSBURY | M20 1QG
PROPOSED SECTIONS




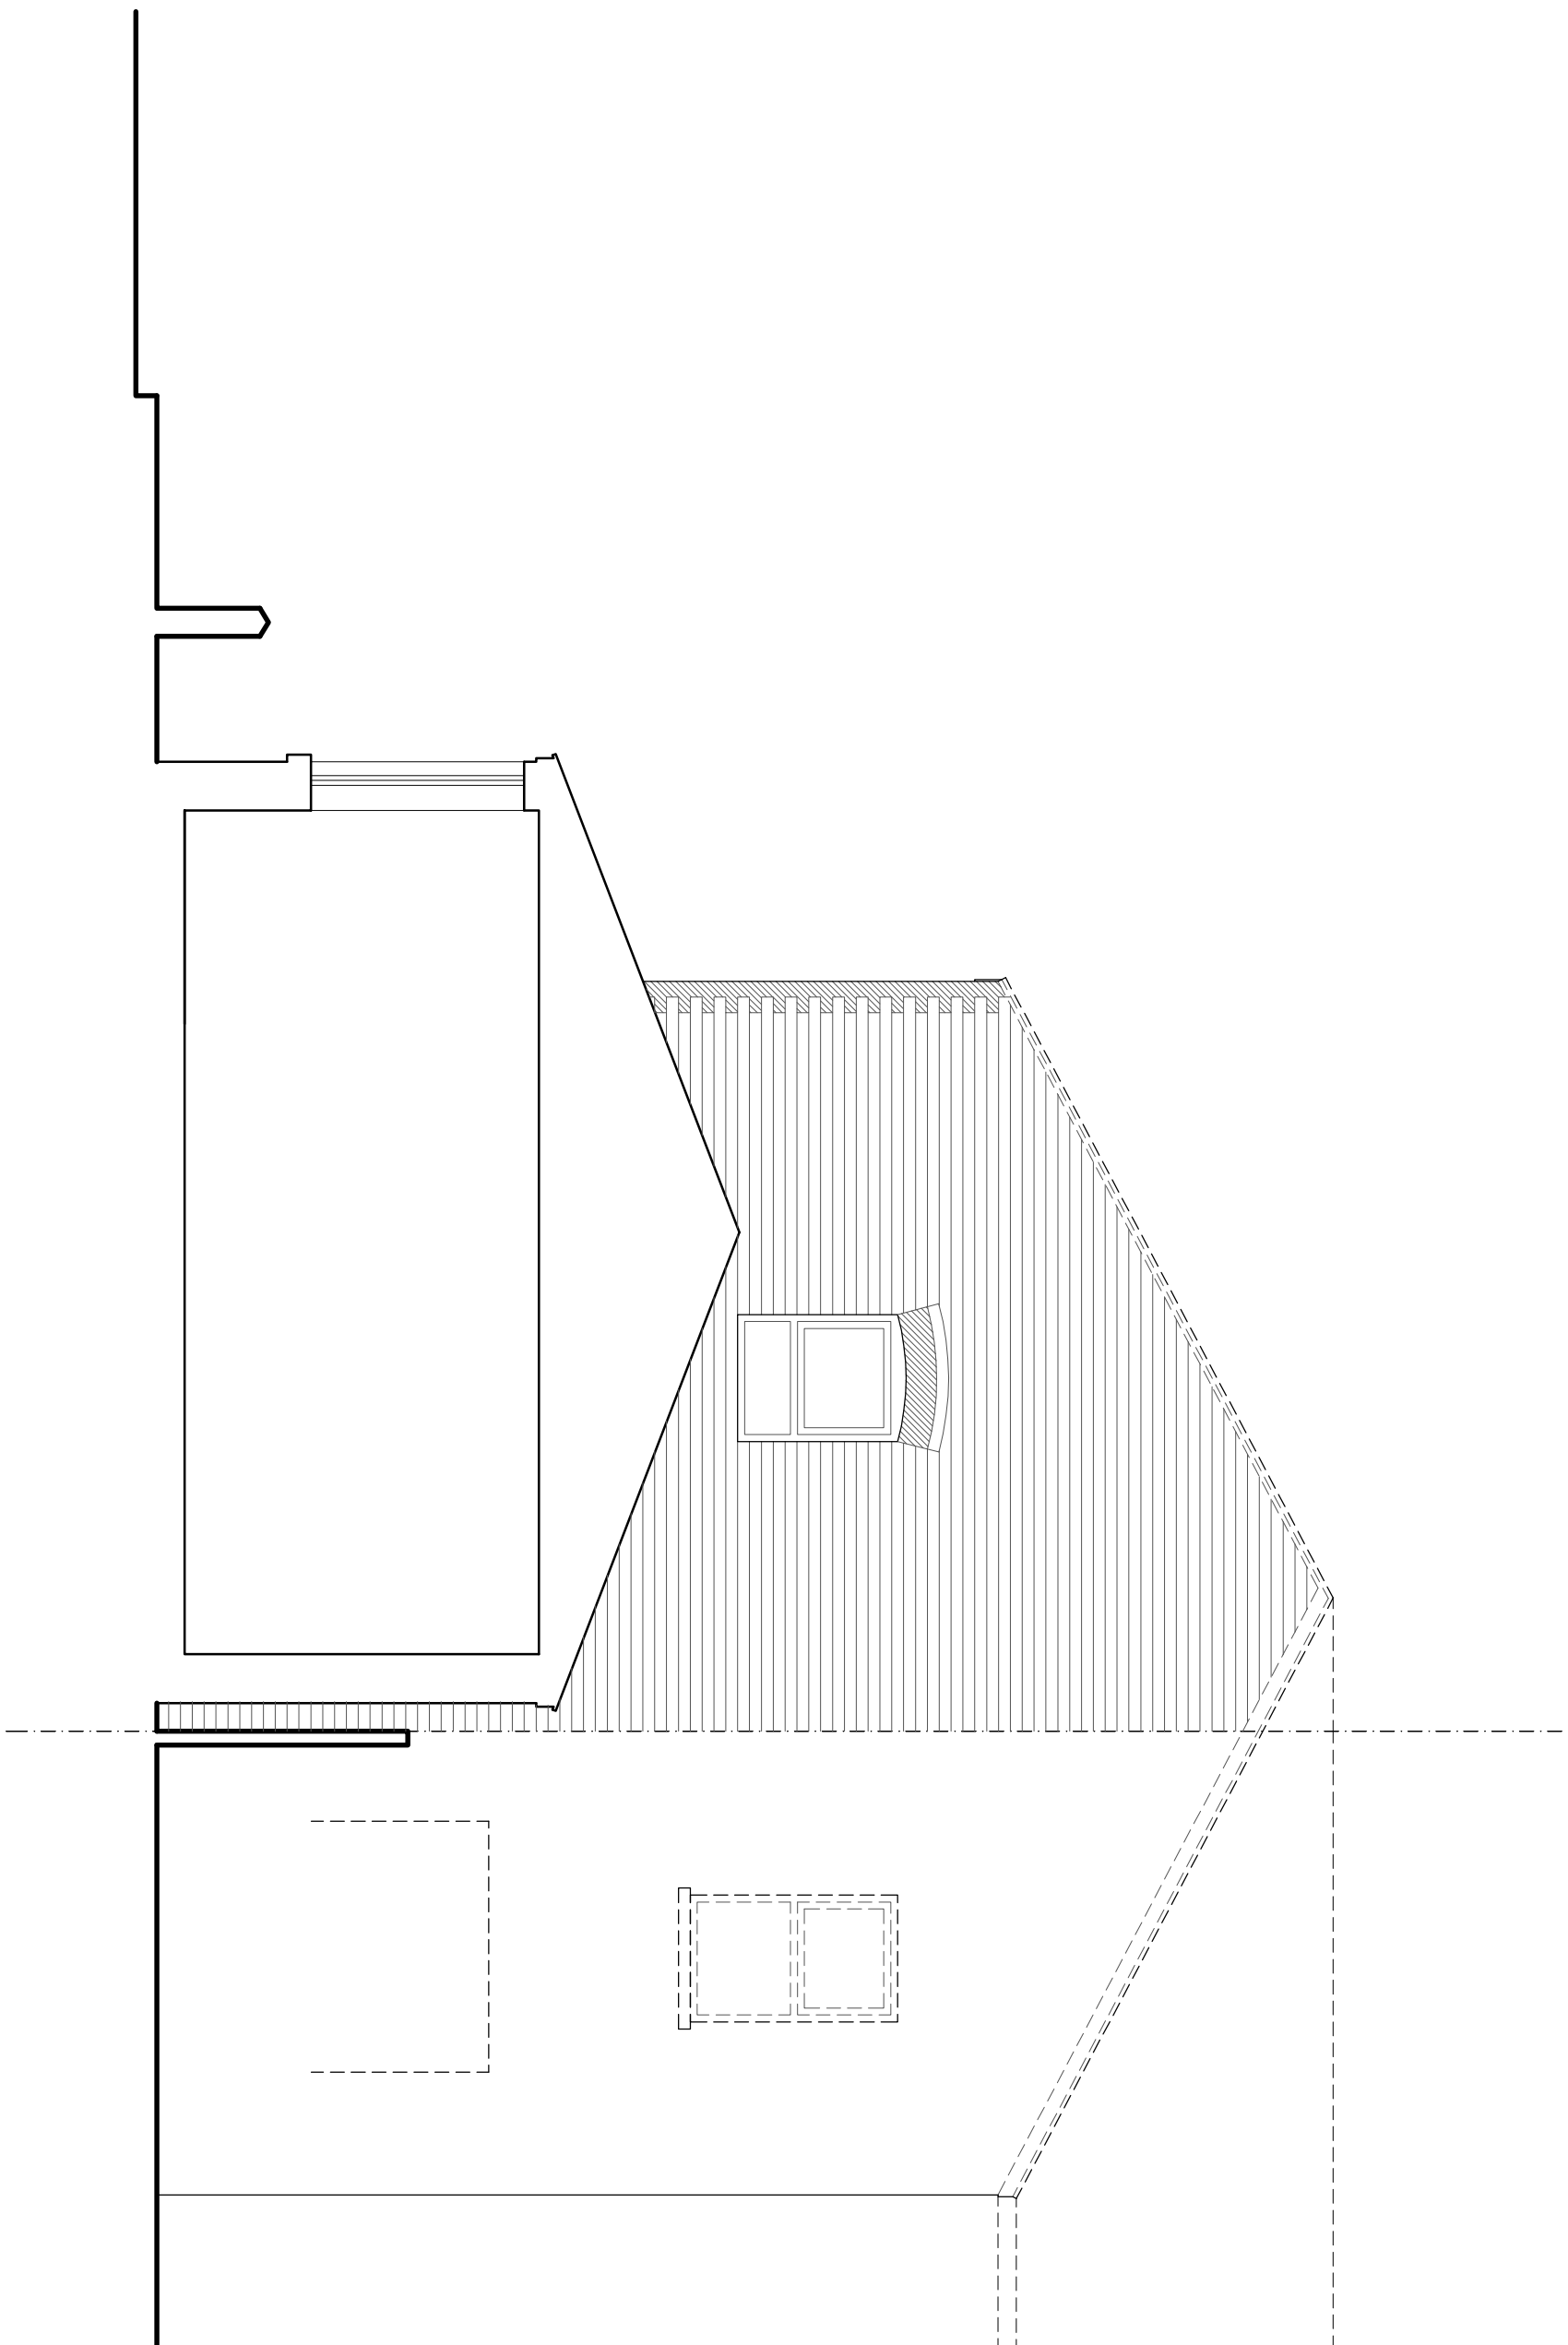

DWG 2504-P2402A	
SCALE 1:50 (A3)	DATE MAY 25

80 CAVENDISH ROAD | DIDSBURY | M20 1QG
PROPOSED SECTIONS



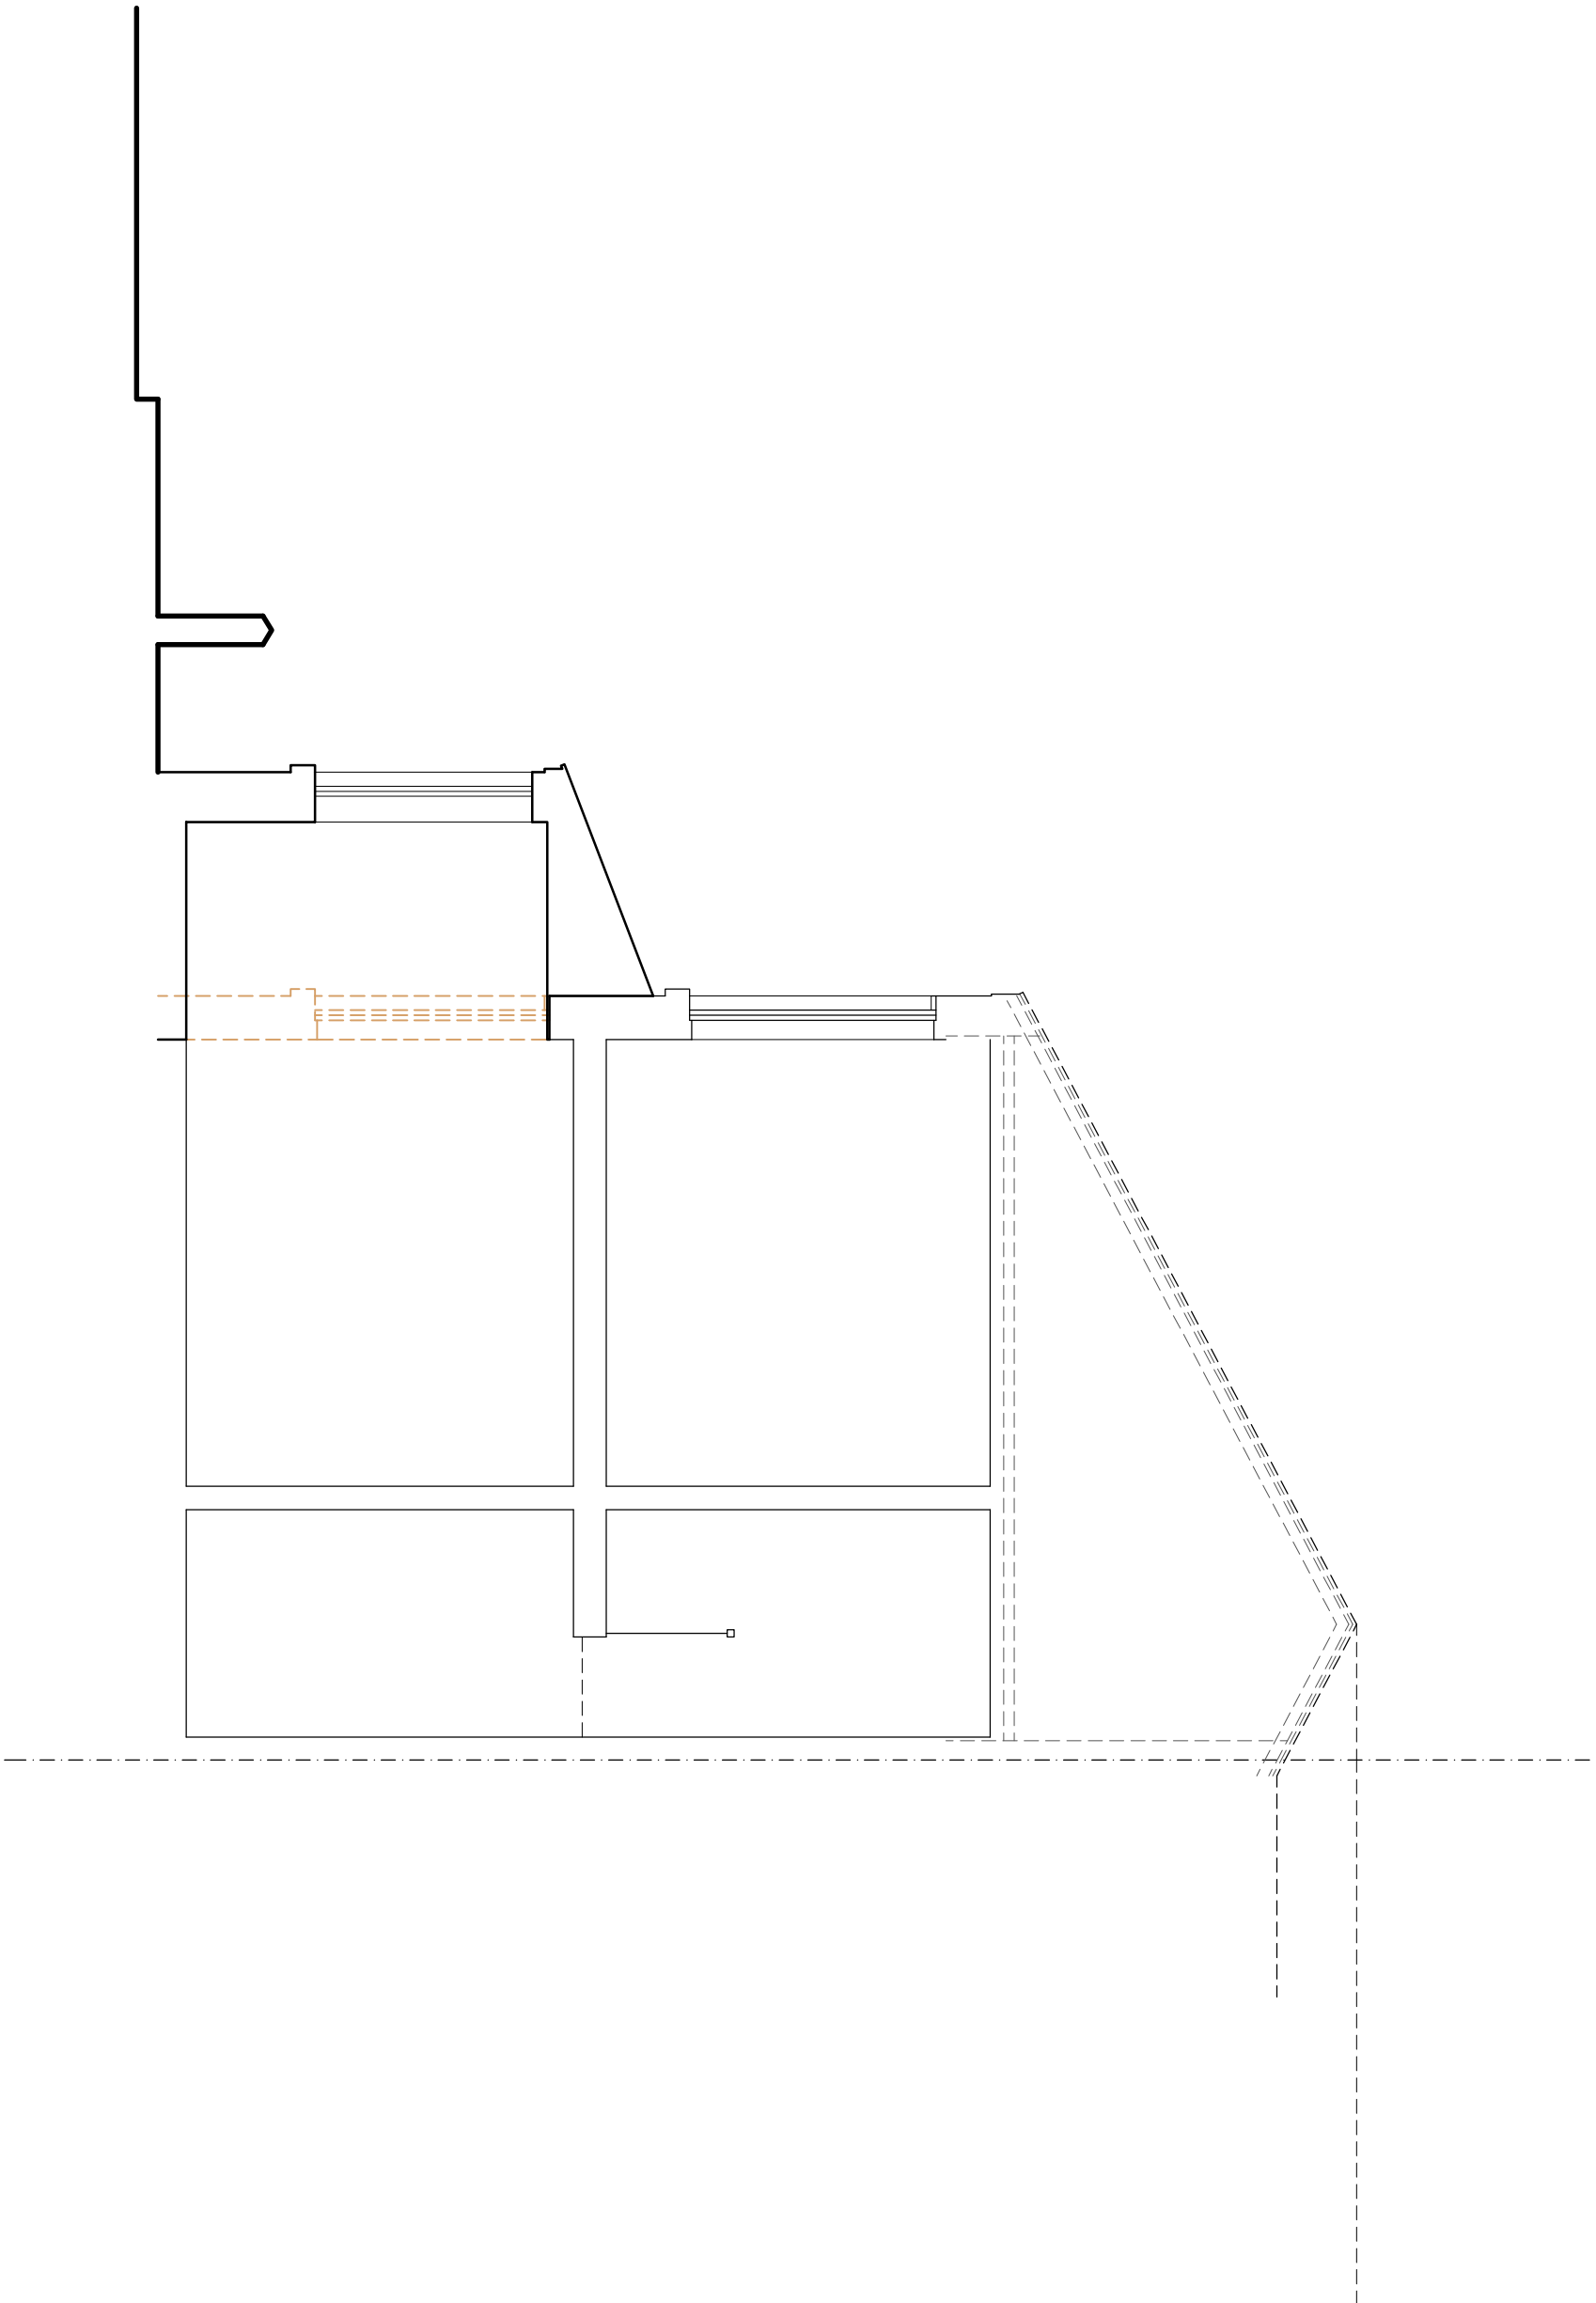

DWG 2504-P2403	
SCALE 1:50 (A3)	DATE MAR 25