


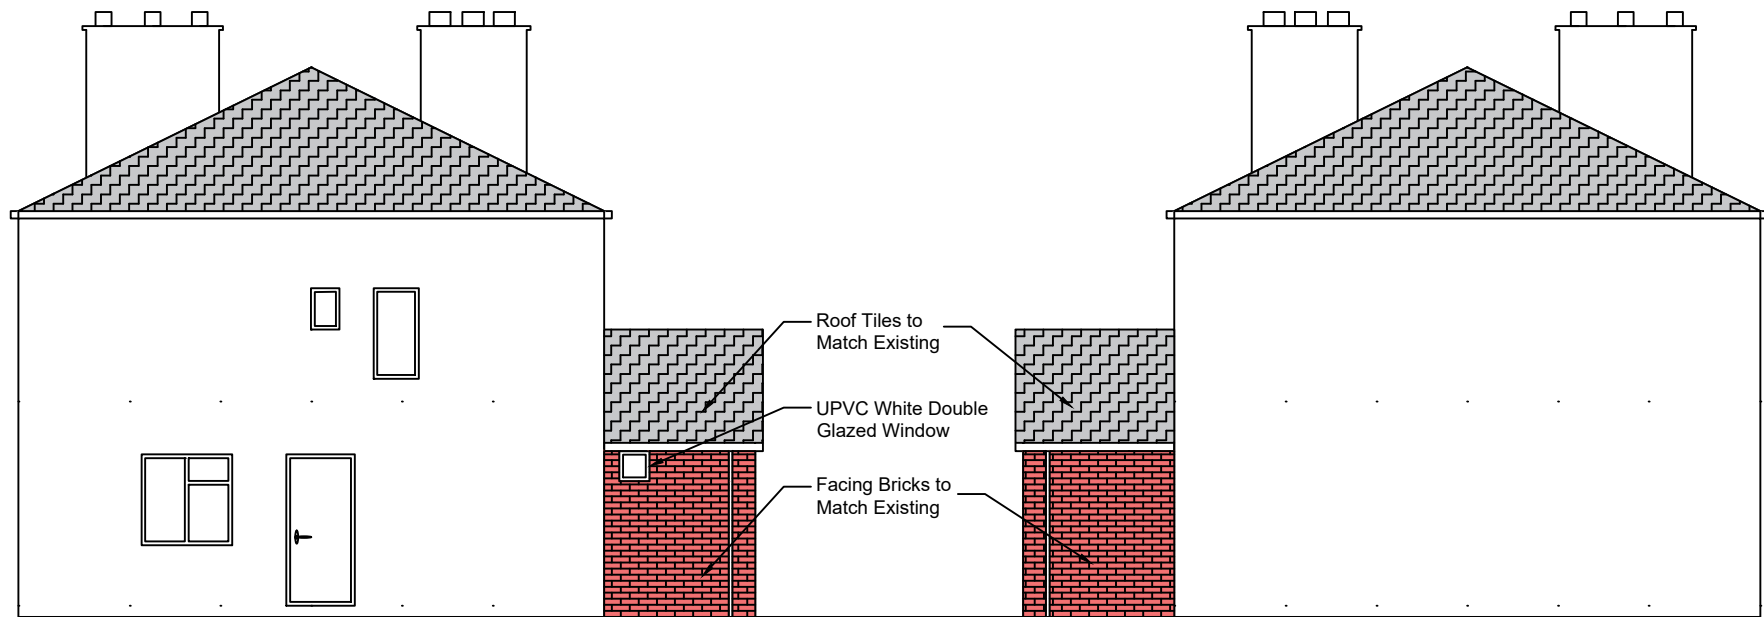

Proposed Side Elevation

Proposed Party Wall Elevation

Scale 1:100 on A4