


Carport Planning Elevations - 1 Bloomesbury Avenue, Didsbury, Manchester, M20 2BN

3D ISO Visual - NOT TO SCALE

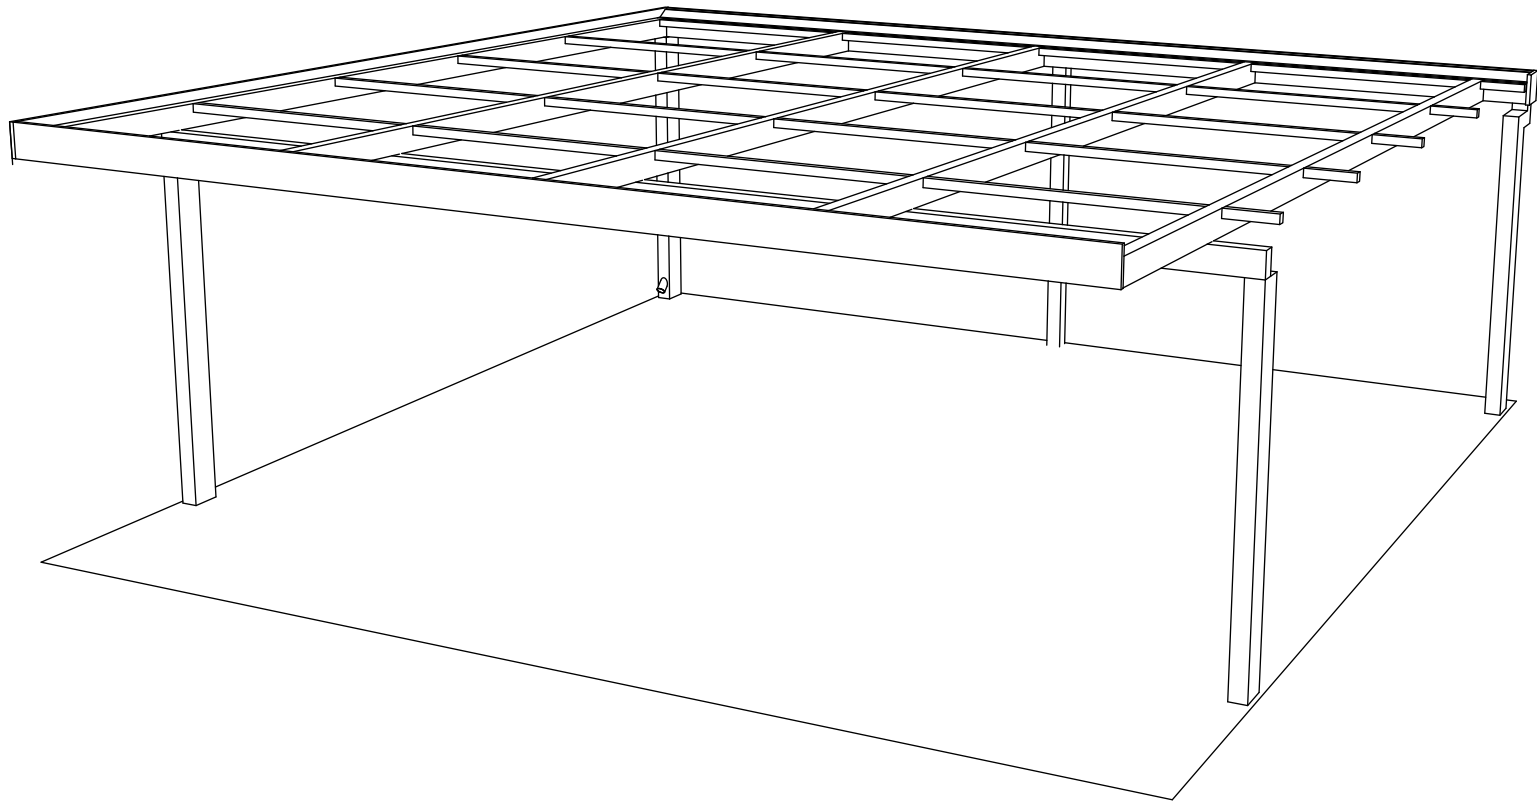


Carport Overview

A contemporary carport with a strong steel structure, unobtrusive and sympathetic to the street scene. This carport features an internal downpipe. Wrap around fascia the give the contemporary look. Trapezoid sheets for ultimate protection and insulation. The structure is hot dip galvanised and then powder-coated the result is a full duplex coat!

More details available: <https://carports-canopies.com>

Point cloud images showing the solution as installed:

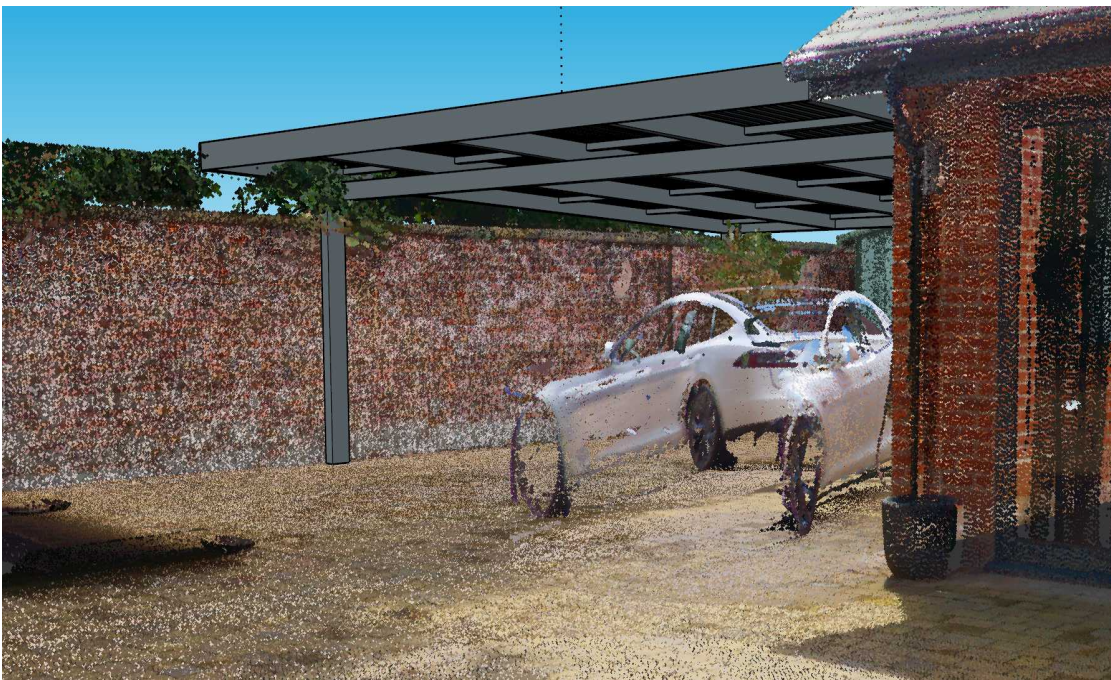



Drawing Name:	James Leung 2D Elevations	Sheet Number:	1 of 4
Date:	July 11, 2025	Drawn By:	Riley Hall-Woodcock





Kappion
carports-canopies.com

Units 9-12, Maybrook Industrial Estate
Maybrook Road, Brownhills
Walsall, West Midlands
WS8 7DG
Telephone: **01543 543 007**


Plan View

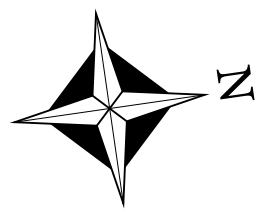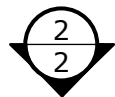


6940 mm

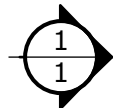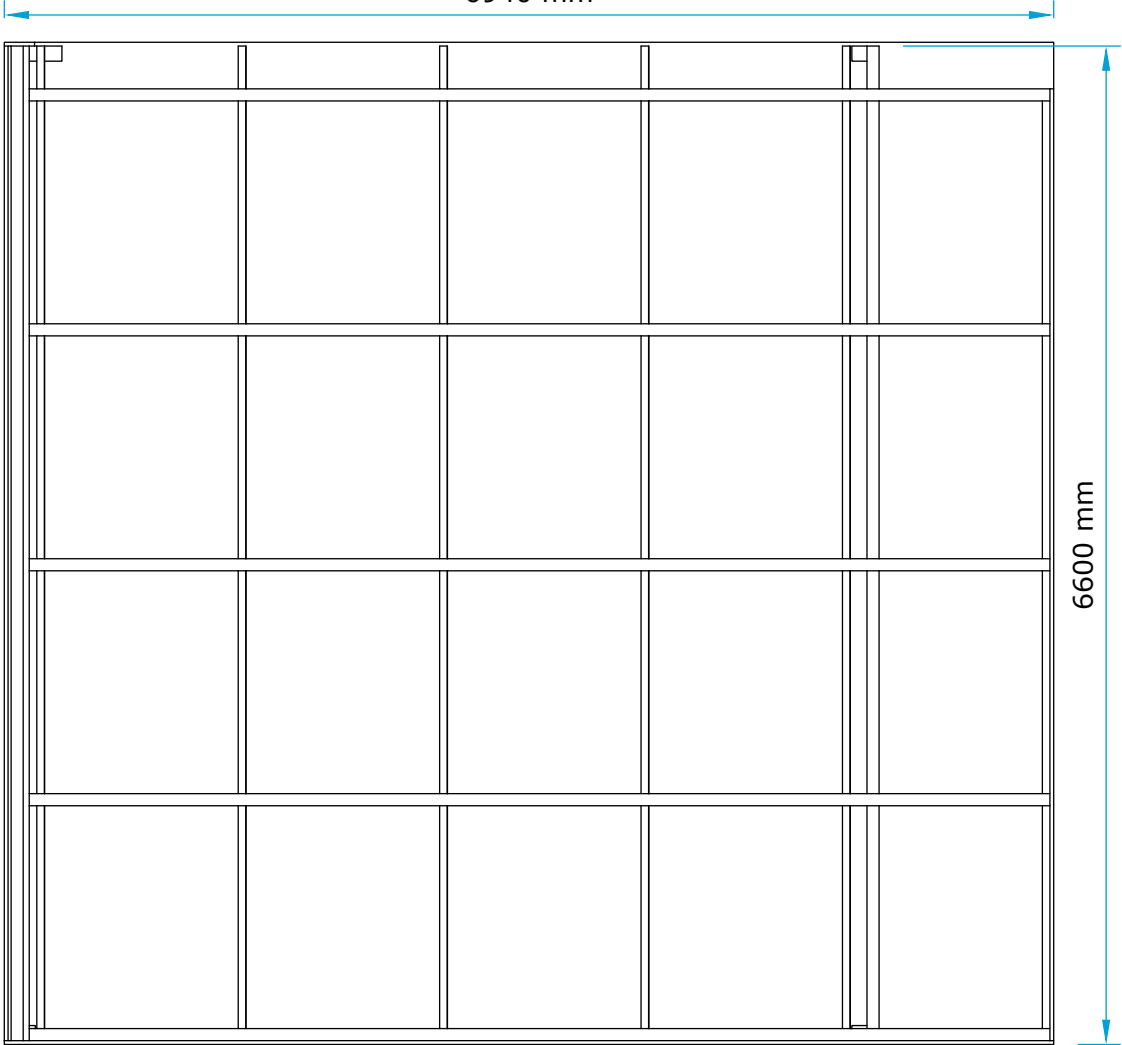

6600 mm

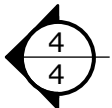

Entrance

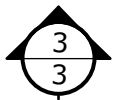

Scale - 1mm:50mm



Drawing Name:	James Leung 2D Elevations	Sheet Number:	2 of 4
Date:	July 11, 2025	Drawn By:	Riley Hall-Woodcock





Kappion
carports-canopies.com

Units 9-12, Maybrook Industrial Estate
Maybrook Road, Brownhills
Walsall, West Midlands
WS8 7DG
Telephone: **01543 543 007**

Elevation 1

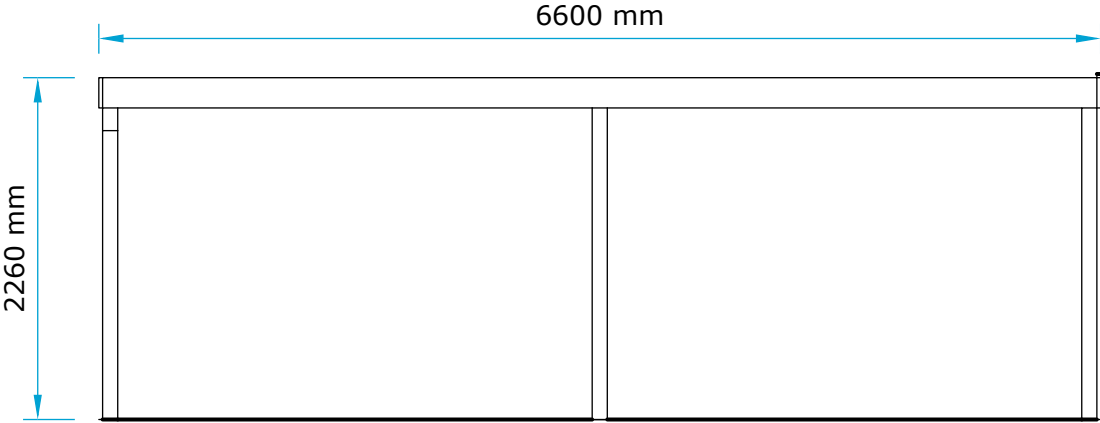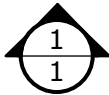

Elevation 2

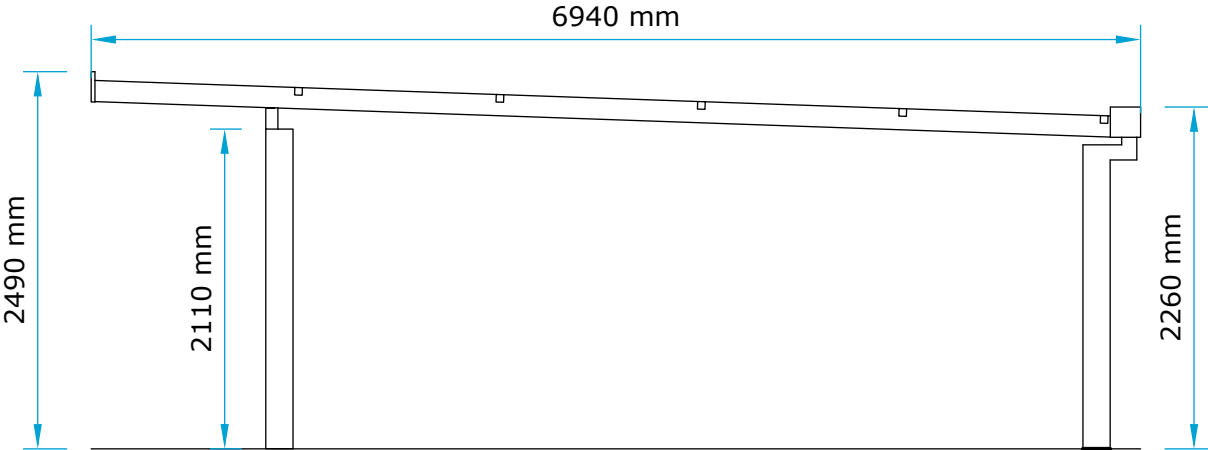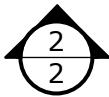

Scale - 1mm:50mm



Drawing Name:	James Leung 2D Elevations	Sheet Number:	3 of 4
Date:	July 11, 2025	Drawn By:	Riley Hall-Woodcock





Kappion
carports-canopies.com

Units 9-12, Maybrook Industrial Estate
Maybrook Road, Brownhills
Walsall, West Midlands
WS8 7DG
Telephone: **01543 543 007**

Elevation 3

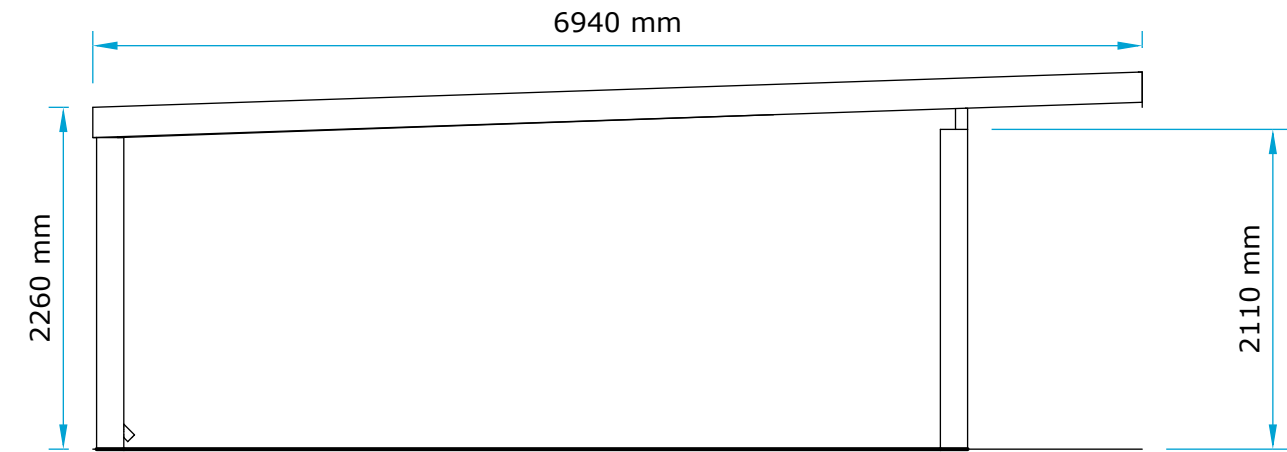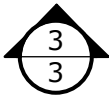

Elevation 4 Entrance

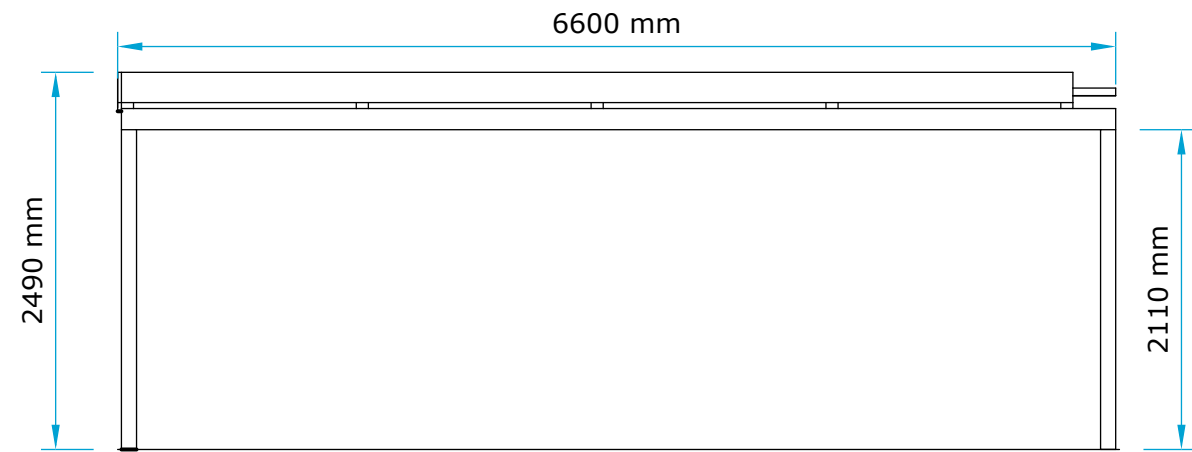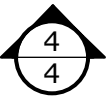

Scale - 1mm:50mm

Drawing Name:	James Leung 2D Elevations	Sheet Number:	4 of 4
Date:	July 11, 2025	Drawn By:	Riley Hall-Woodcock



Kappion
carports-canopies.com

Units 9-12, Maybrook Industrial Estate
Maybrook Road, Brownhills
Walsall, West Midlands
WS8 7DG
Telephone: **01543 543 007**