
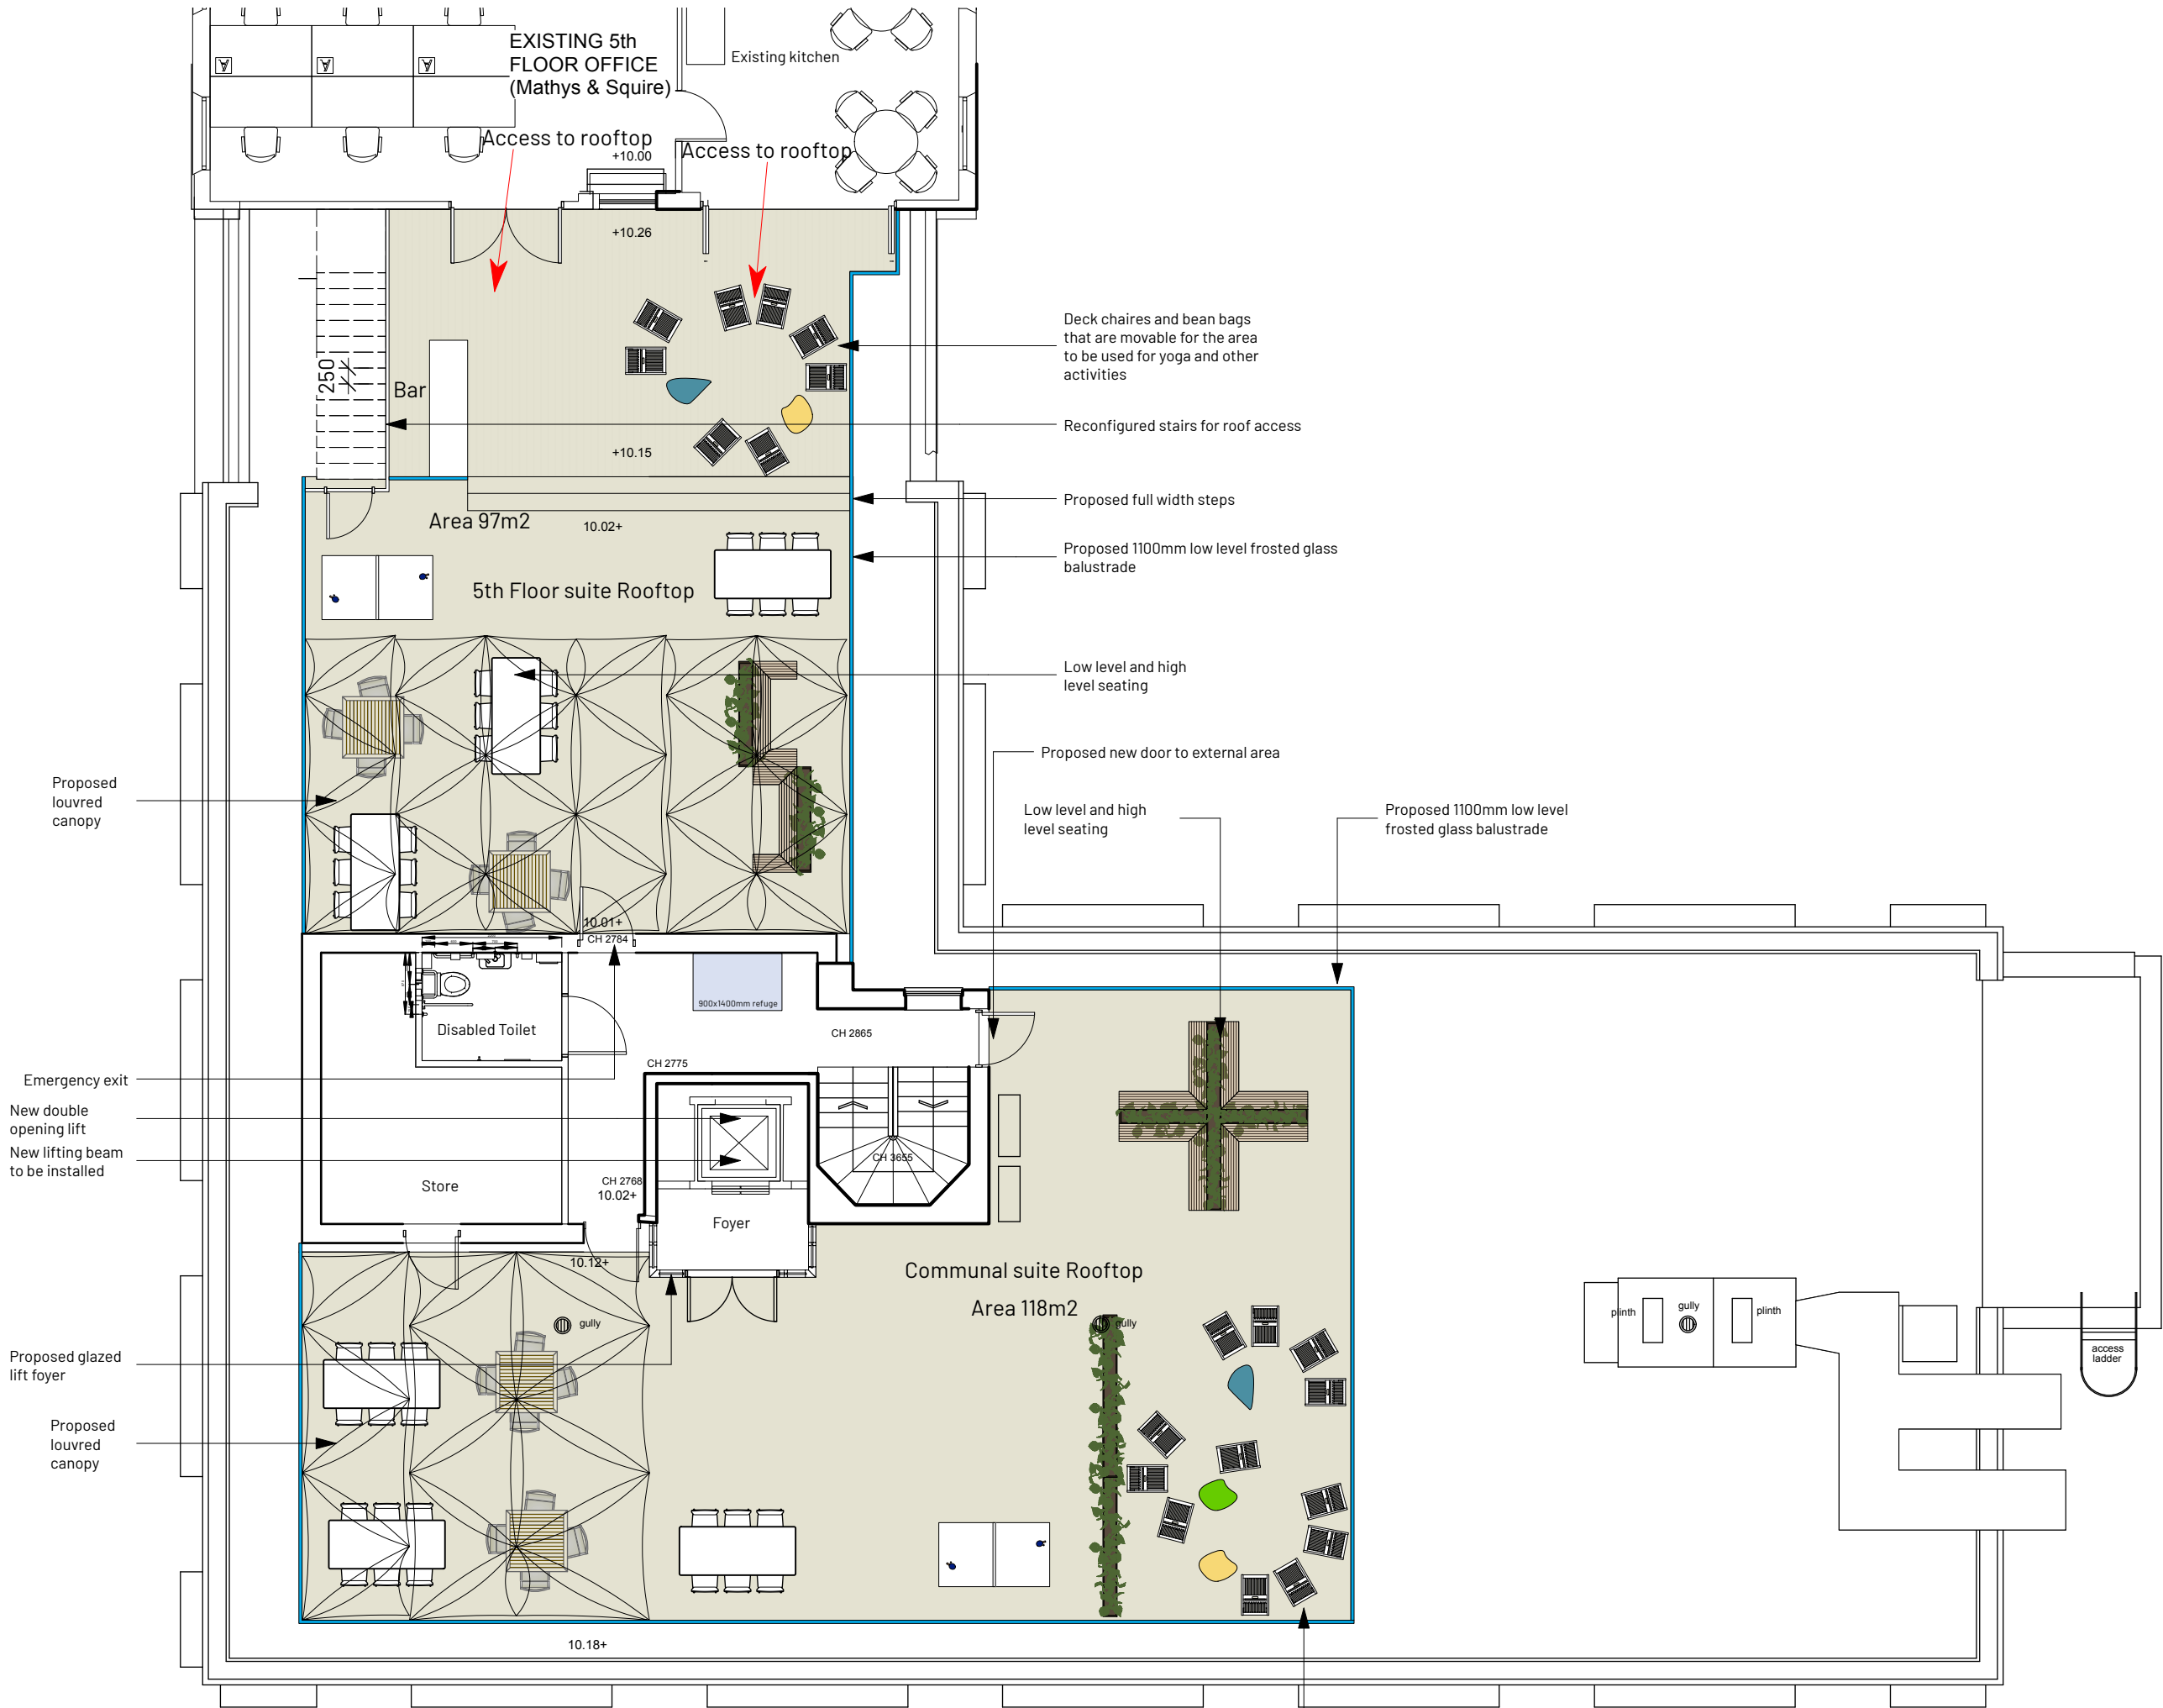


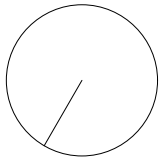

D	Lift foyer added	AB	AB
25/06/2025			
C	Lift added	GS	AB
19/06/2025			
B	Communal area extended and lift to fifth shown	GS	AB
05/06/2025			

A	Areas added and glass GS balustrade heights illustrated	GS	AB
22/05/2025			

REV	NOTE	DRN	CHK
-----	------	-----	-----

ABBAY HOUSE ROOFTOP

Proposed Roof Option 1

PROJECT REF.	2088
DRWG NO.	P(100)
REVISION	D
SCALE	1:100 @ A3
DATE 1st DRAWN	Mar 25 GS

SK sketch E existing P proposed T tender C construction F1 final issue

+44 161 236 0051
ARCHITECT@ATELIERMB.CO.UK

ATELIER.MB