



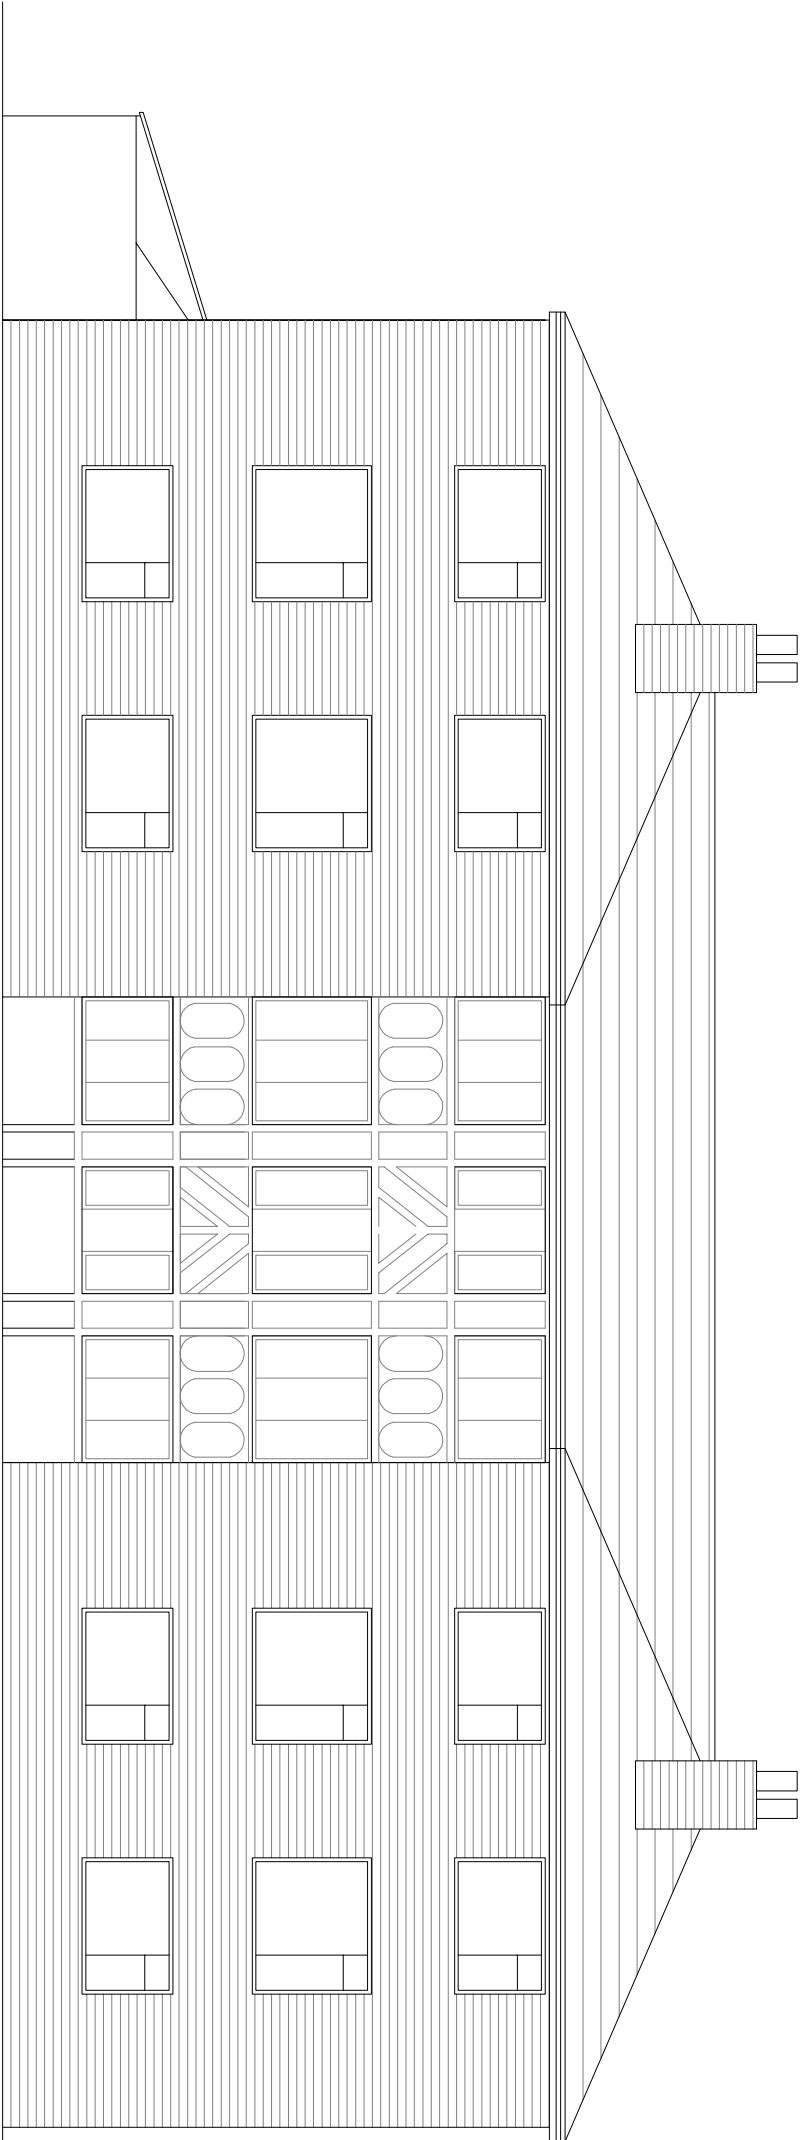

EXISTING FRONT ELEVATION

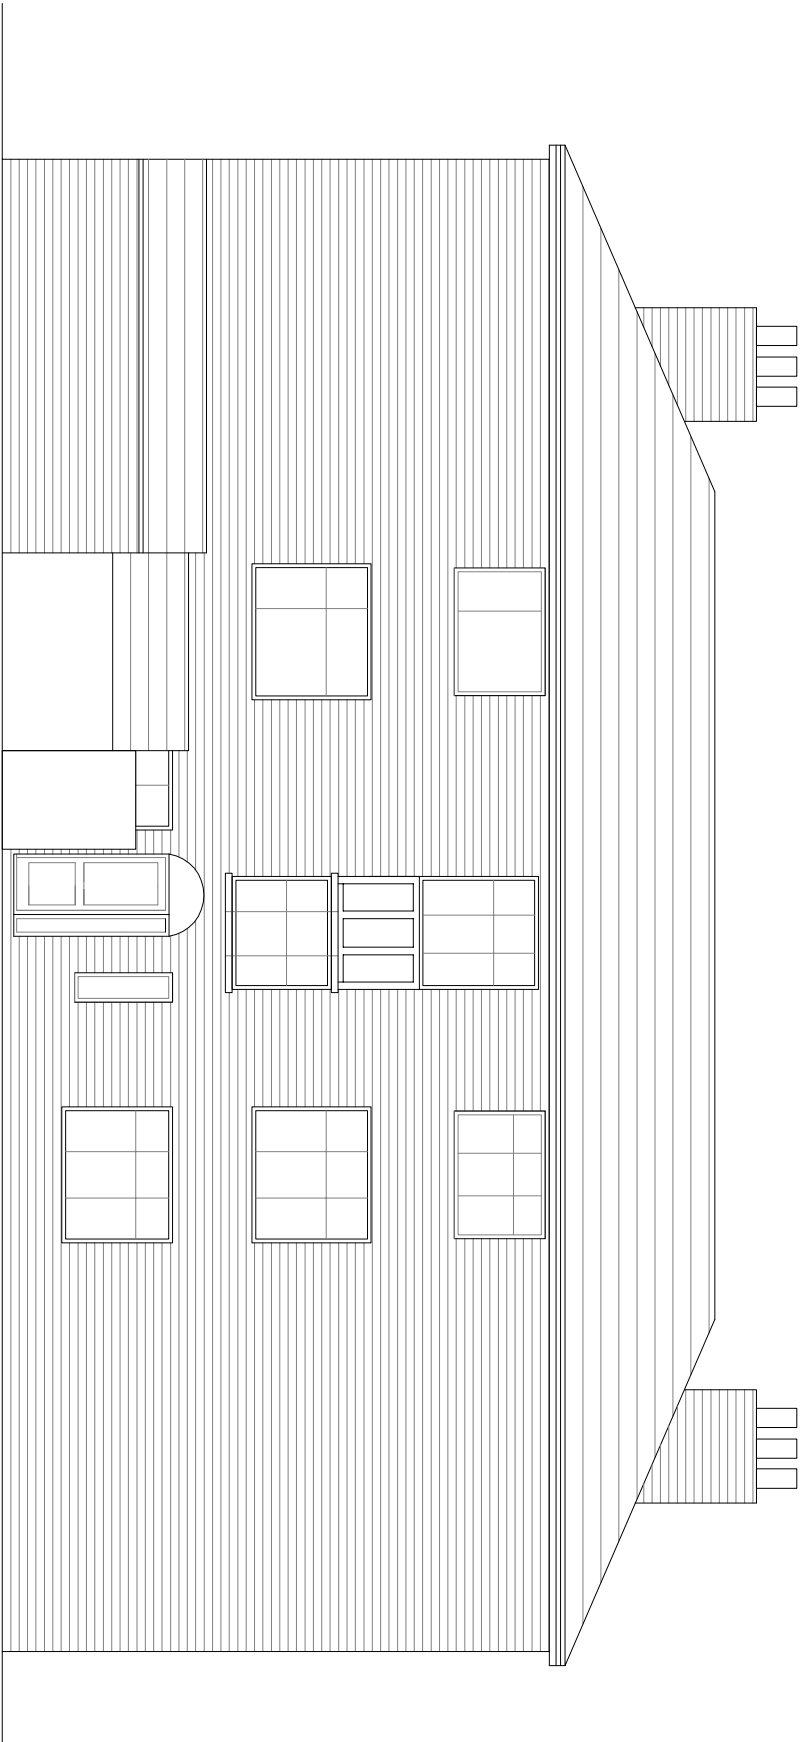

EXISTING SIDE ELEVATION

REVISIONS

| DRAWN   | FW                                 | SCALE | 1:100 | AREA | SQ.M   |
|---------|------------------------------------|-------|-------|------|--------|
| DATE    | JUL 24                             |       |       |      | SQ.Ft. |
| PROJECT | Roof extension to Carfax Court     |       |       |      |        |
|         | Lower Park Rd, Manchester          |       |       |      |        |
| CLIENT  | Njoy Student Living                |       |       |      |        |
| TITLE   | Existing front and side elevations |       |       |      |        |