



IF IN ANY DOUBT PLEASE ASK THE ARCHITECT FOR CLARIFICATION.
DO NOT SCALE FROM DRAWING. ALL DIMENSIONS TO BE CHECKED ON SITE
THE COPYRIGHT FOR THESE DRAWINGS REMAINS THE PROPERTY OF THE ARCHITECT,
THEY MUST NOT BE REPRODUCED IN ANY WAY WITHOUT THE ARCHITECT'S PRIOR
WRITTEN CONSENT.

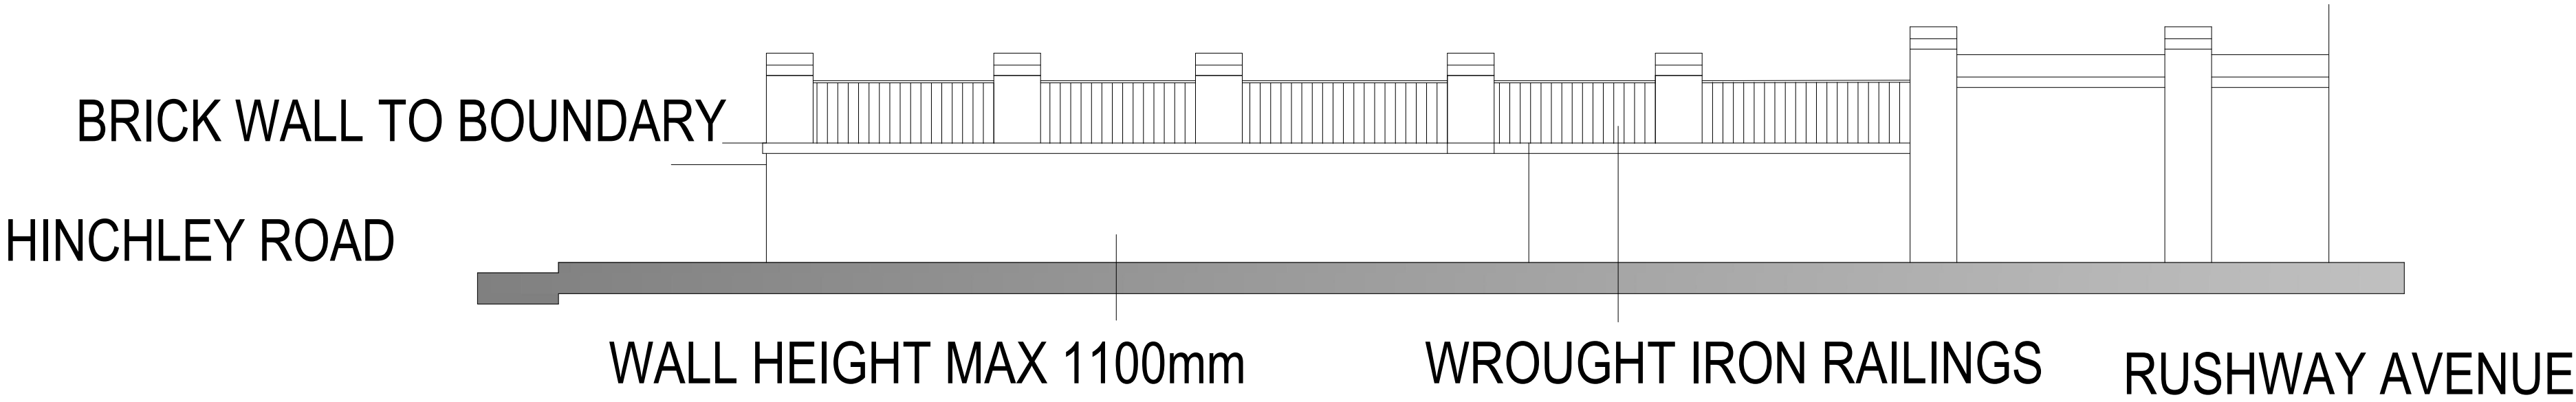

STREET SCENE ELEVATION

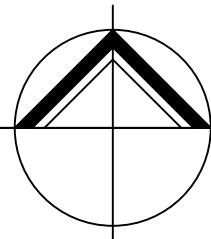

**NORTHERN
DESIGN**
(OLDHAM)
CHARTED ARCHITECTS

NORTHERN DESIGN
17 STATION LANE
GROTTON
OLDHAM
OL4 5GY
TELEPHONE : 07753 859616

CLIENT

L O'CONNER

PROJECT

PROPOSED BOUNDARY WALL
89 HINCHLEY ROAD
MANCHESTER

DRAWING TITLE

PROPOSED STREET SCENE
ELEVATION

Rev.	Notes	Date	Drawn
*	*	*	*

SCALE

1:50 AT A1

05.25

AD

PROJECT No.	DRAWING No.	Rev.
100	01	-