




KEY PLAN
1:500@A1

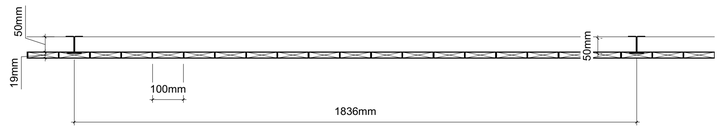

FENCE PLAN
1:10@A1

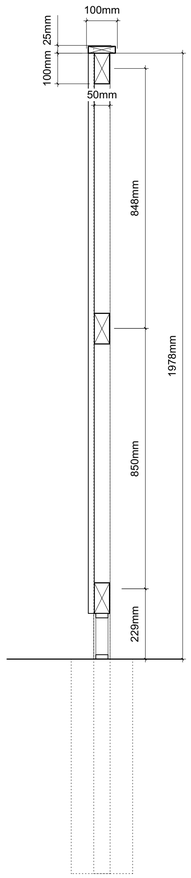

FENCE SECTION
1:10@A1

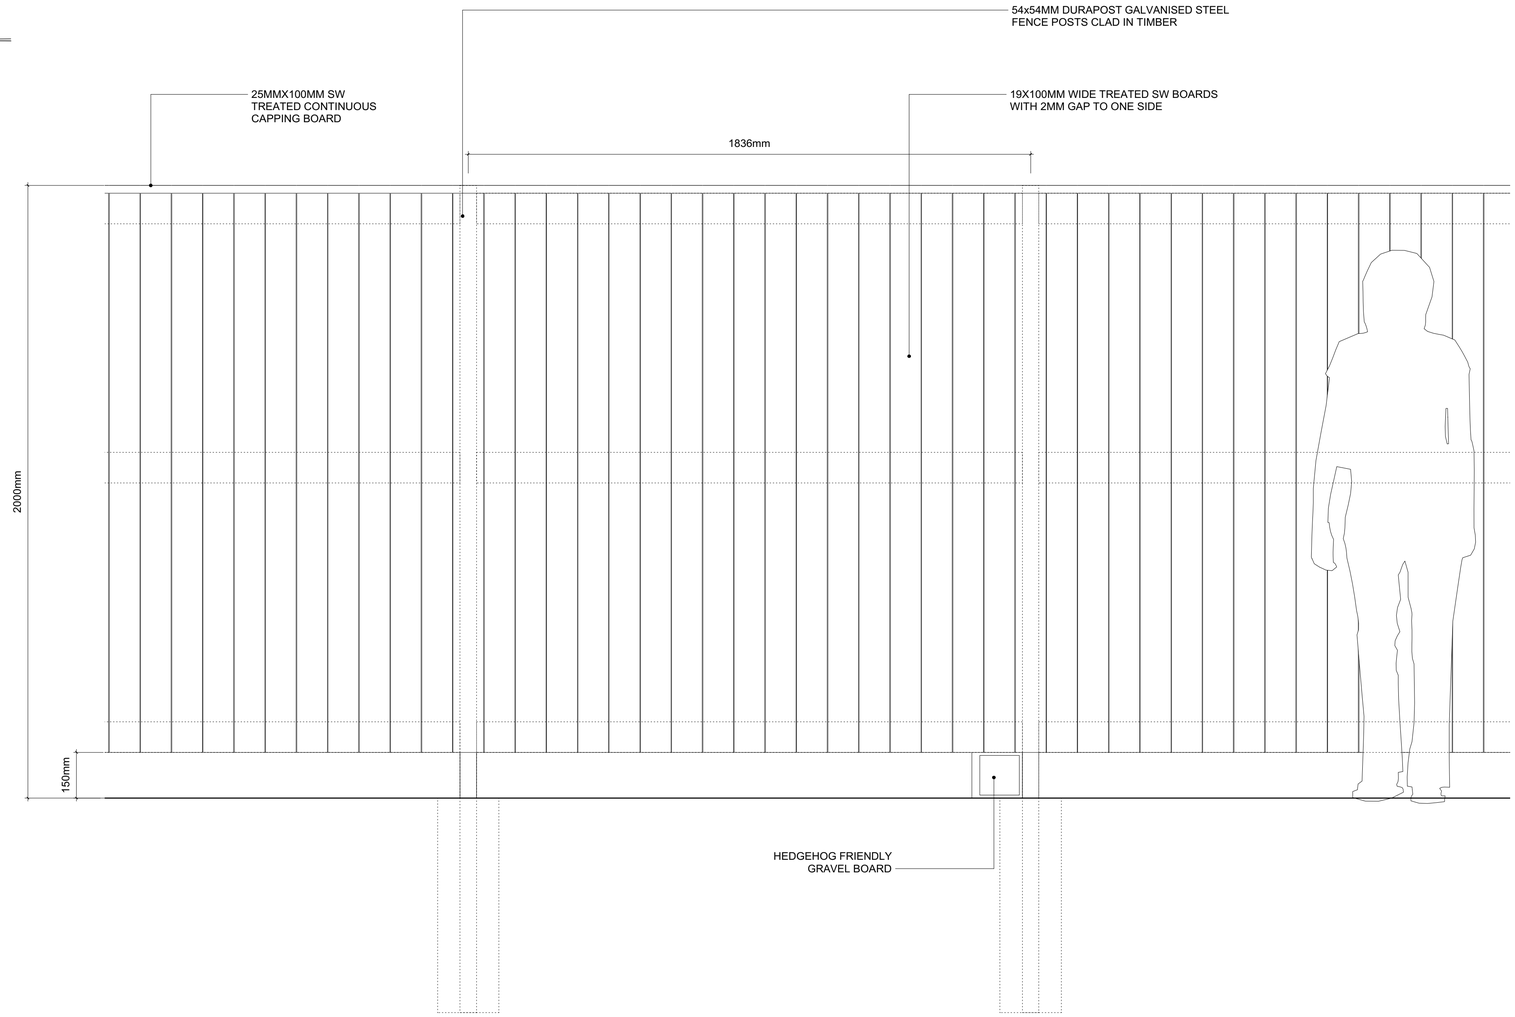

FENCE ELEVATION
1:10@A1

2M TIMBER FENCE
1:10 @ A1

CONSTRUCTION

© Copyright Ollier Smurthwaite Architects

IMPORTANT NOTES:

REVISION	DATE	DESCRIPTION
B	03/06/25	AMENDED BIN STORE FENCE
A	28/05/25	REVISED FENCE POSTS TO GALVANISED STEEL

CLIENT: BRITANNIA GROUP
PROJECT: PROPOSED RESIDENTIAL DEVELOPMENT
ADDRESS: VICTORIA PARK PROBATION CENTRE
DRAWING TITLE: 2M TIMBER FENCE
SCALE: 1:10 @ A1 **DATE:** APRIL 2024
DRAWING NO: A662_C_4009B

OLLIER SMURTHWAITE ARCHITECTS
40 King Street, Manchester, M2 6BA
T 0161 883 0838
F 0161 883 0839
E mail@olliersmurthwaite.com