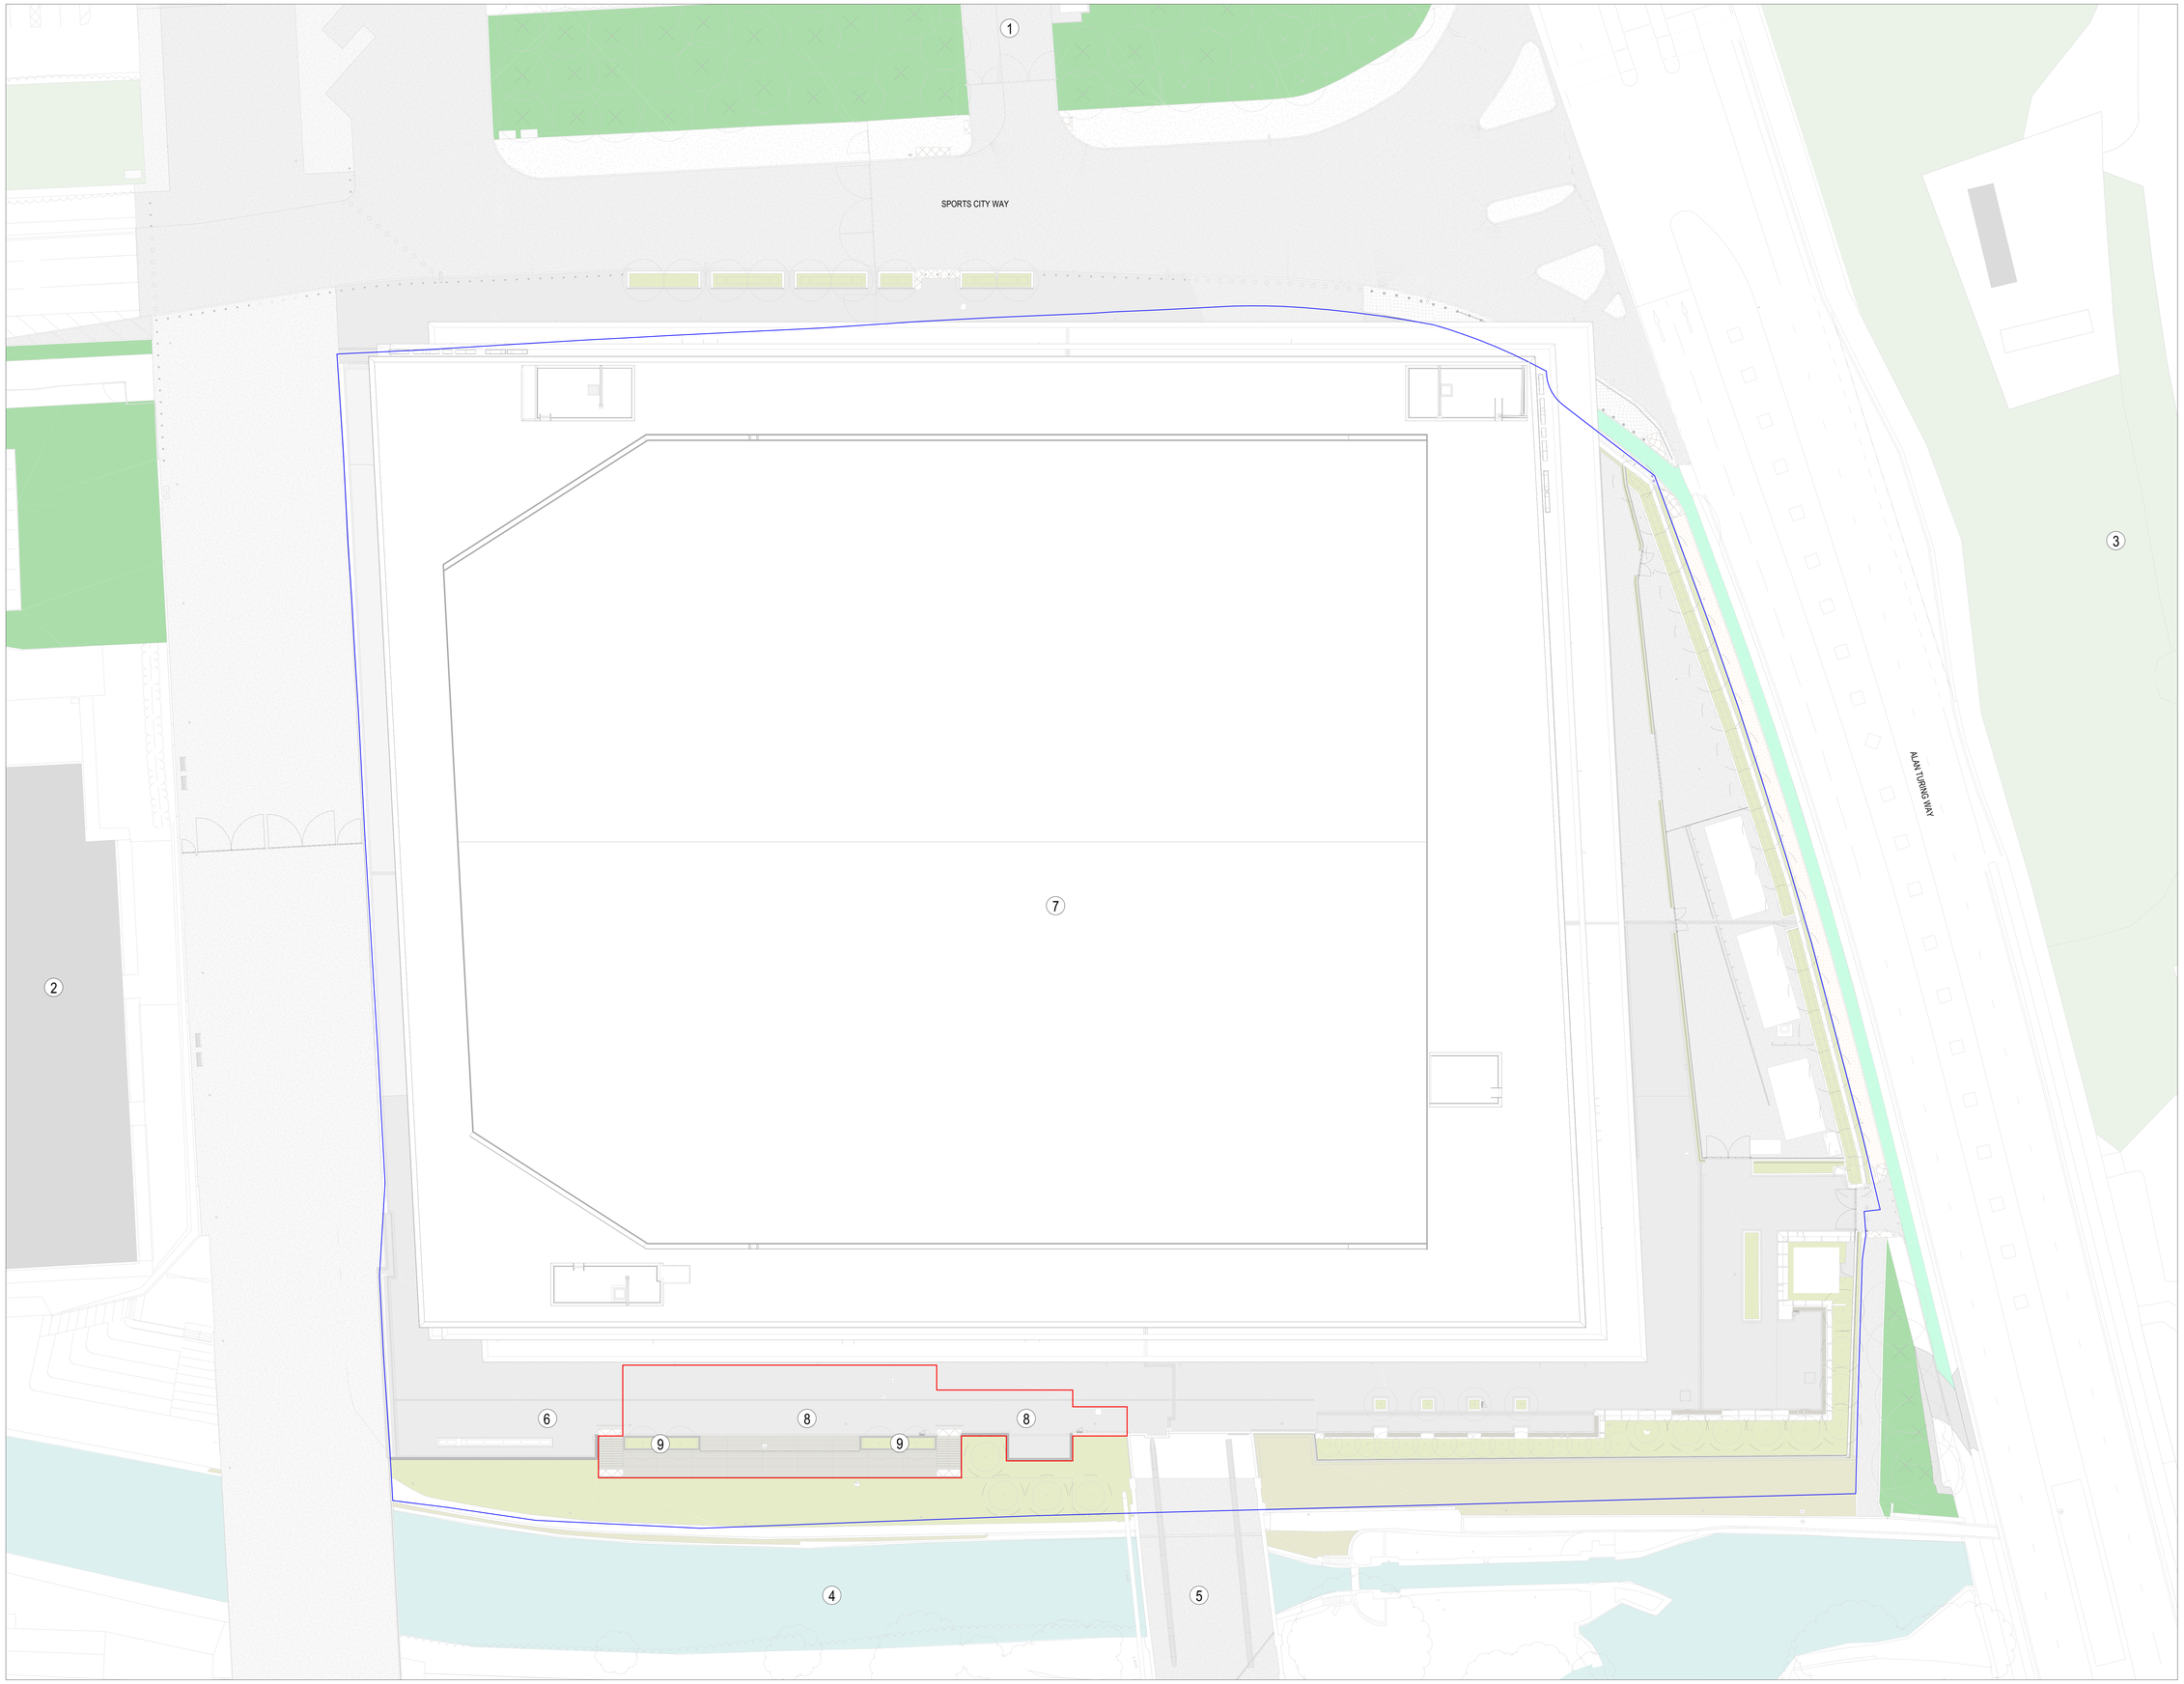

REVISIONS

REV	DATE	DESCRIPTION
00	24.05.2025	PLANNING SUBMISSION

KEY PLAN

KEY

1. CAR PARK
2. MANCHESTER TENNIS AND FOOTBALL CENTRE
3. PHILIPS PARK AND CEMETERY
4. ASHTON KANAL
5. FORGE LANE BRIDGE
6. CANALSIDE PODIUM (PART OF CO-OP LIVE ARENA)
7. CO-OP LIVE ARENA
8. PROPOSED SITE
9. EXISTING TREES

OWNERSHIP BOUNDARY

PLANNING BOUNDARY

THIS DRAWING IS ONLY TO SCALE IF IT IS REPRODUCED AT THE CORRECT PAPER SIZE

1:250@A0

0 5 10 20 m

ALL INTERNAL LAYOUTS AND USES ARE SHOWN FOR ILLUSTRATIVE PORPOSES ONLY AND ARE NOT FOR DETERMINATION

RESPONSIBLE DESIGNER & CONTRACTOR

Better Green Productions

CLIENTS

OVG International

LIVE

© COPYRIGHT. ALL RIGHTS RESERVED

THIS WORK IS COPYRIGHT AND CANNOT BE REPRODUCED OR COPIED IN ANY FORM OR BY ANY MEANS (GRAPHIC, ELECTRONIC OR MECHANICAL, INCLUDING PHOTOCOPYING) WITHOUT THE WRITTEN PERMISSION OF POPULOUS ANY LICENSE, EXPRESS OR IMPLIED, TO USE THIS DOCUMENT FOR ANY PURPOSE WHATSOEVER IS RESTRICTED TO THE TERMS OF THE AGREEMENT OR IMPLIED AGREEMENT BETWEEN POPULOUS AND THE INSTRUCTING PARTY.

USE FIGURED DIMENSIONS IN PREFERENCE TO SCALED. CHECK ALL DIMENSIONS ON SITE BEFORE FABRICATION OR SETTING OUT

MASTERPLAN-ARCHITECT

POPULOUS®

14 BLADES COURT | DEODAR ROAD | LONDON | SW15 2NJ | UNITED KINGDOM
TELEPHONE +44 (0)20 8874 7666 FACSIMILE +44 (0)20 8874 7470

ALL PRODUCTION & INTELLECTUAL PROPERTY RIGHTS RESERVED © POPULOUS 2009

PROJECT NAME

CANALSIDE DEVELOPMENT

DRAWING TITLE

Site Location Plan
Existing

STATUS	PROJECT No.
PLANNING	4933

DATE	SCALE	SIZE
28.05.2025	1 : 250	A0

DRAWN	CHECKED	APPROVED
DL	BB	DS

PROJECT	ORIGIN	ZONE	LEVEL	TYPE	ROLE	DRAWING	REV
BRA-	POP-	ZZ-	RF-	DR-	A-	0690	00