

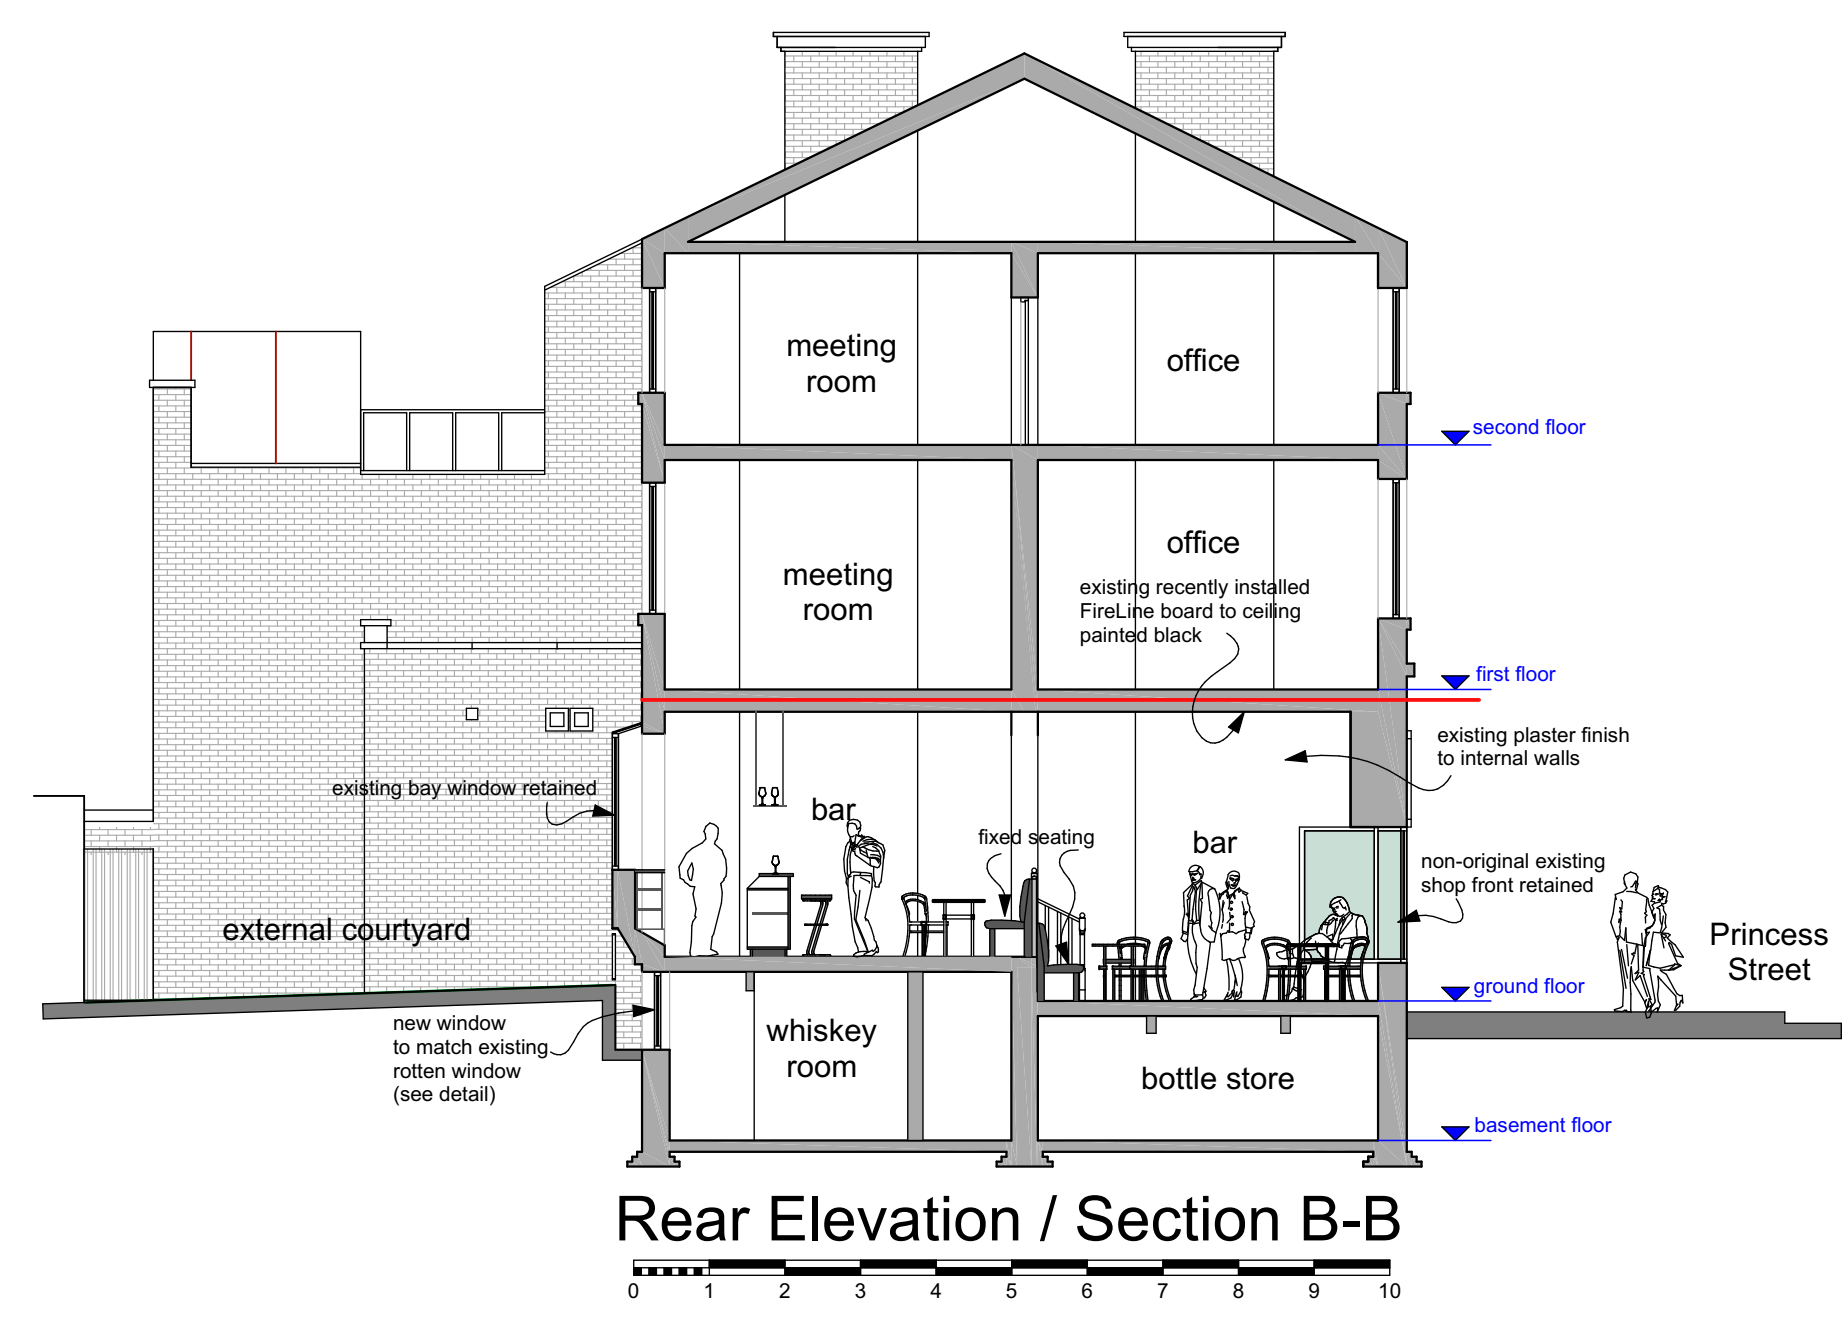
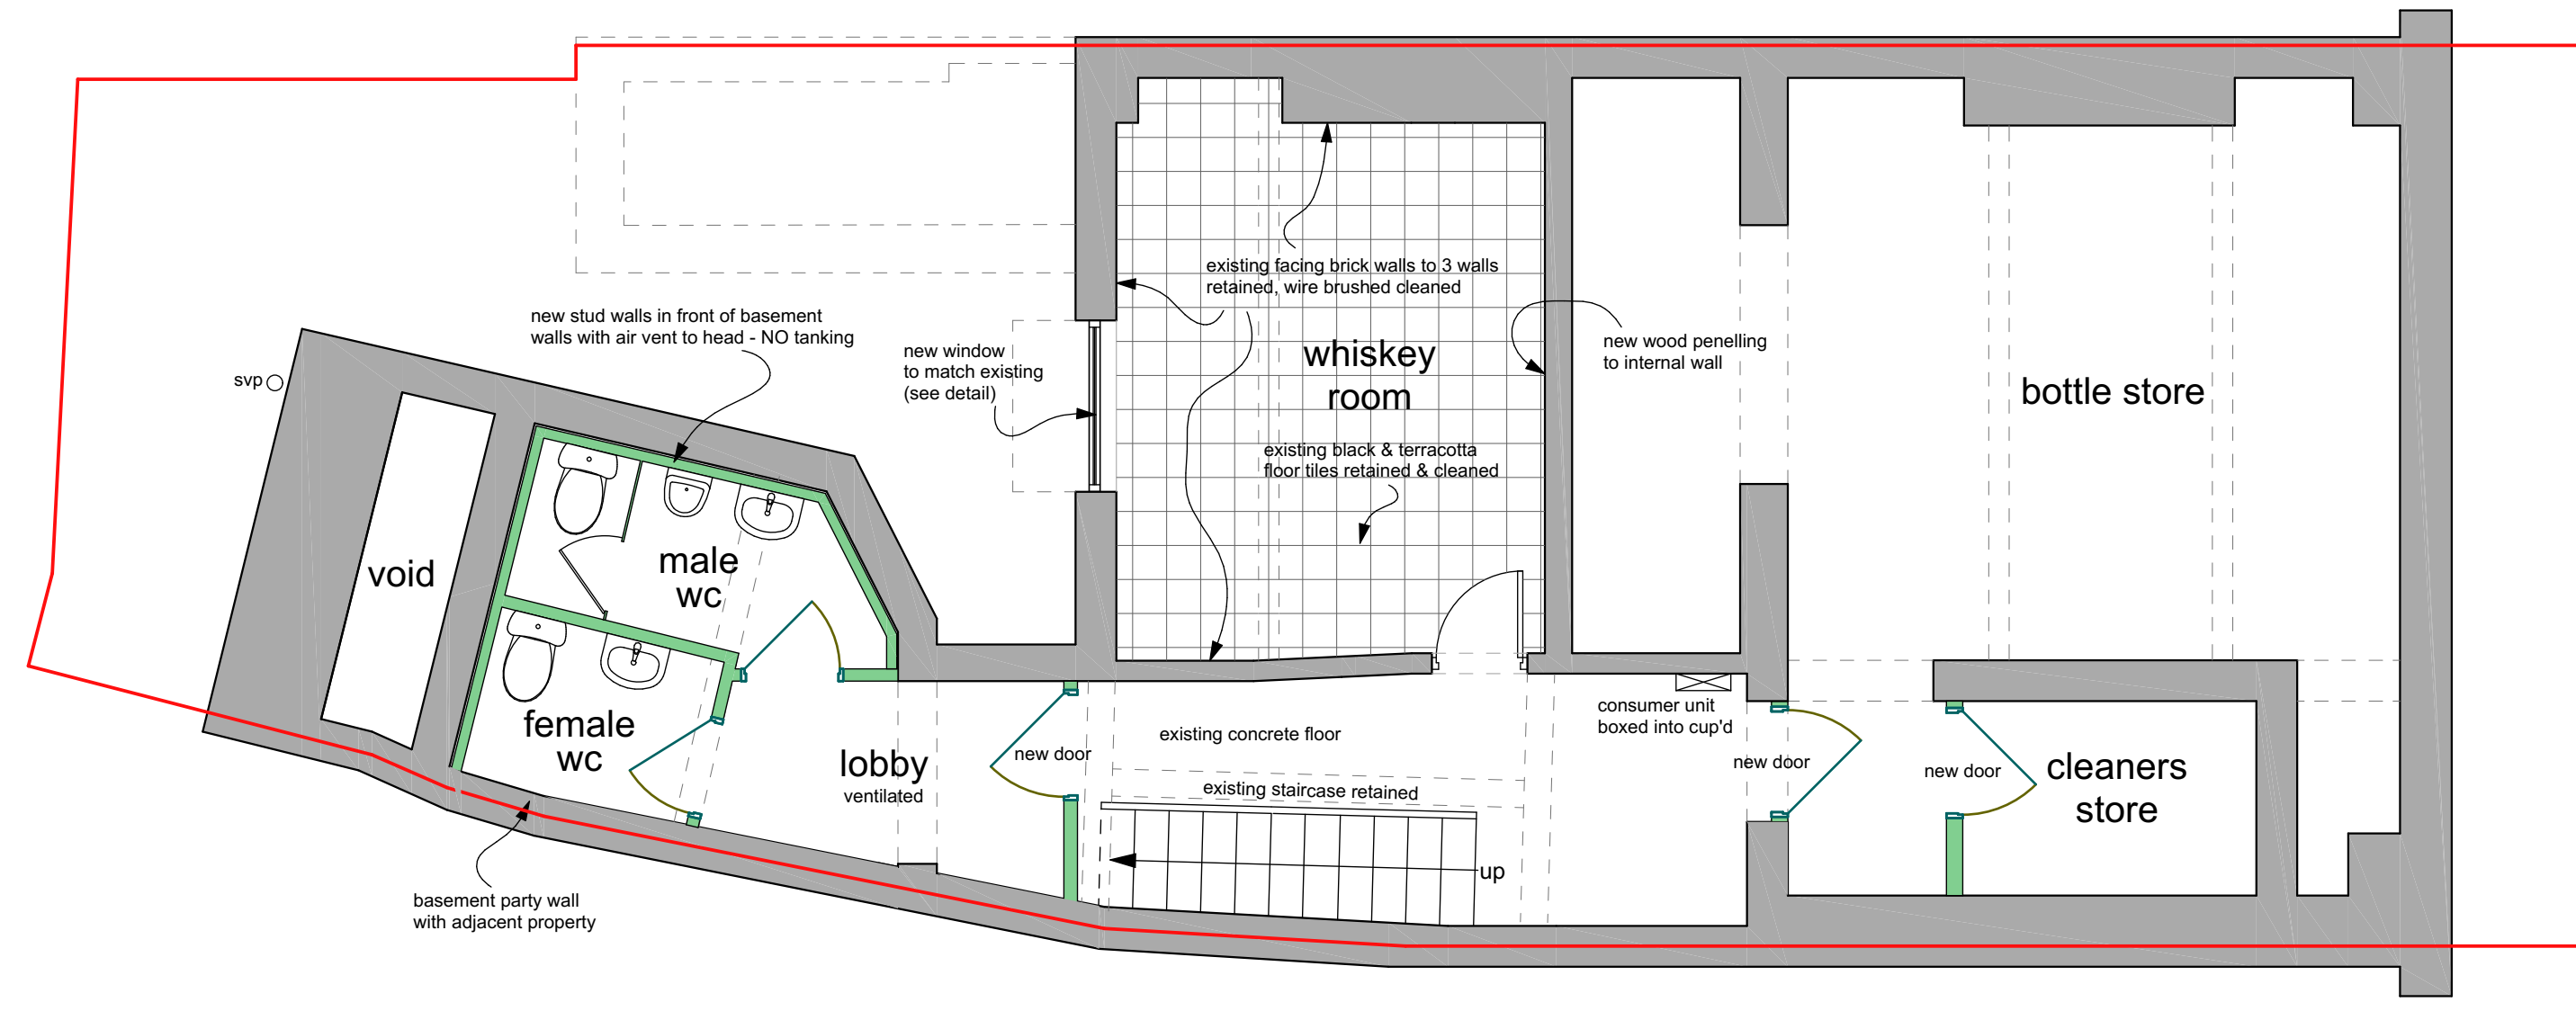
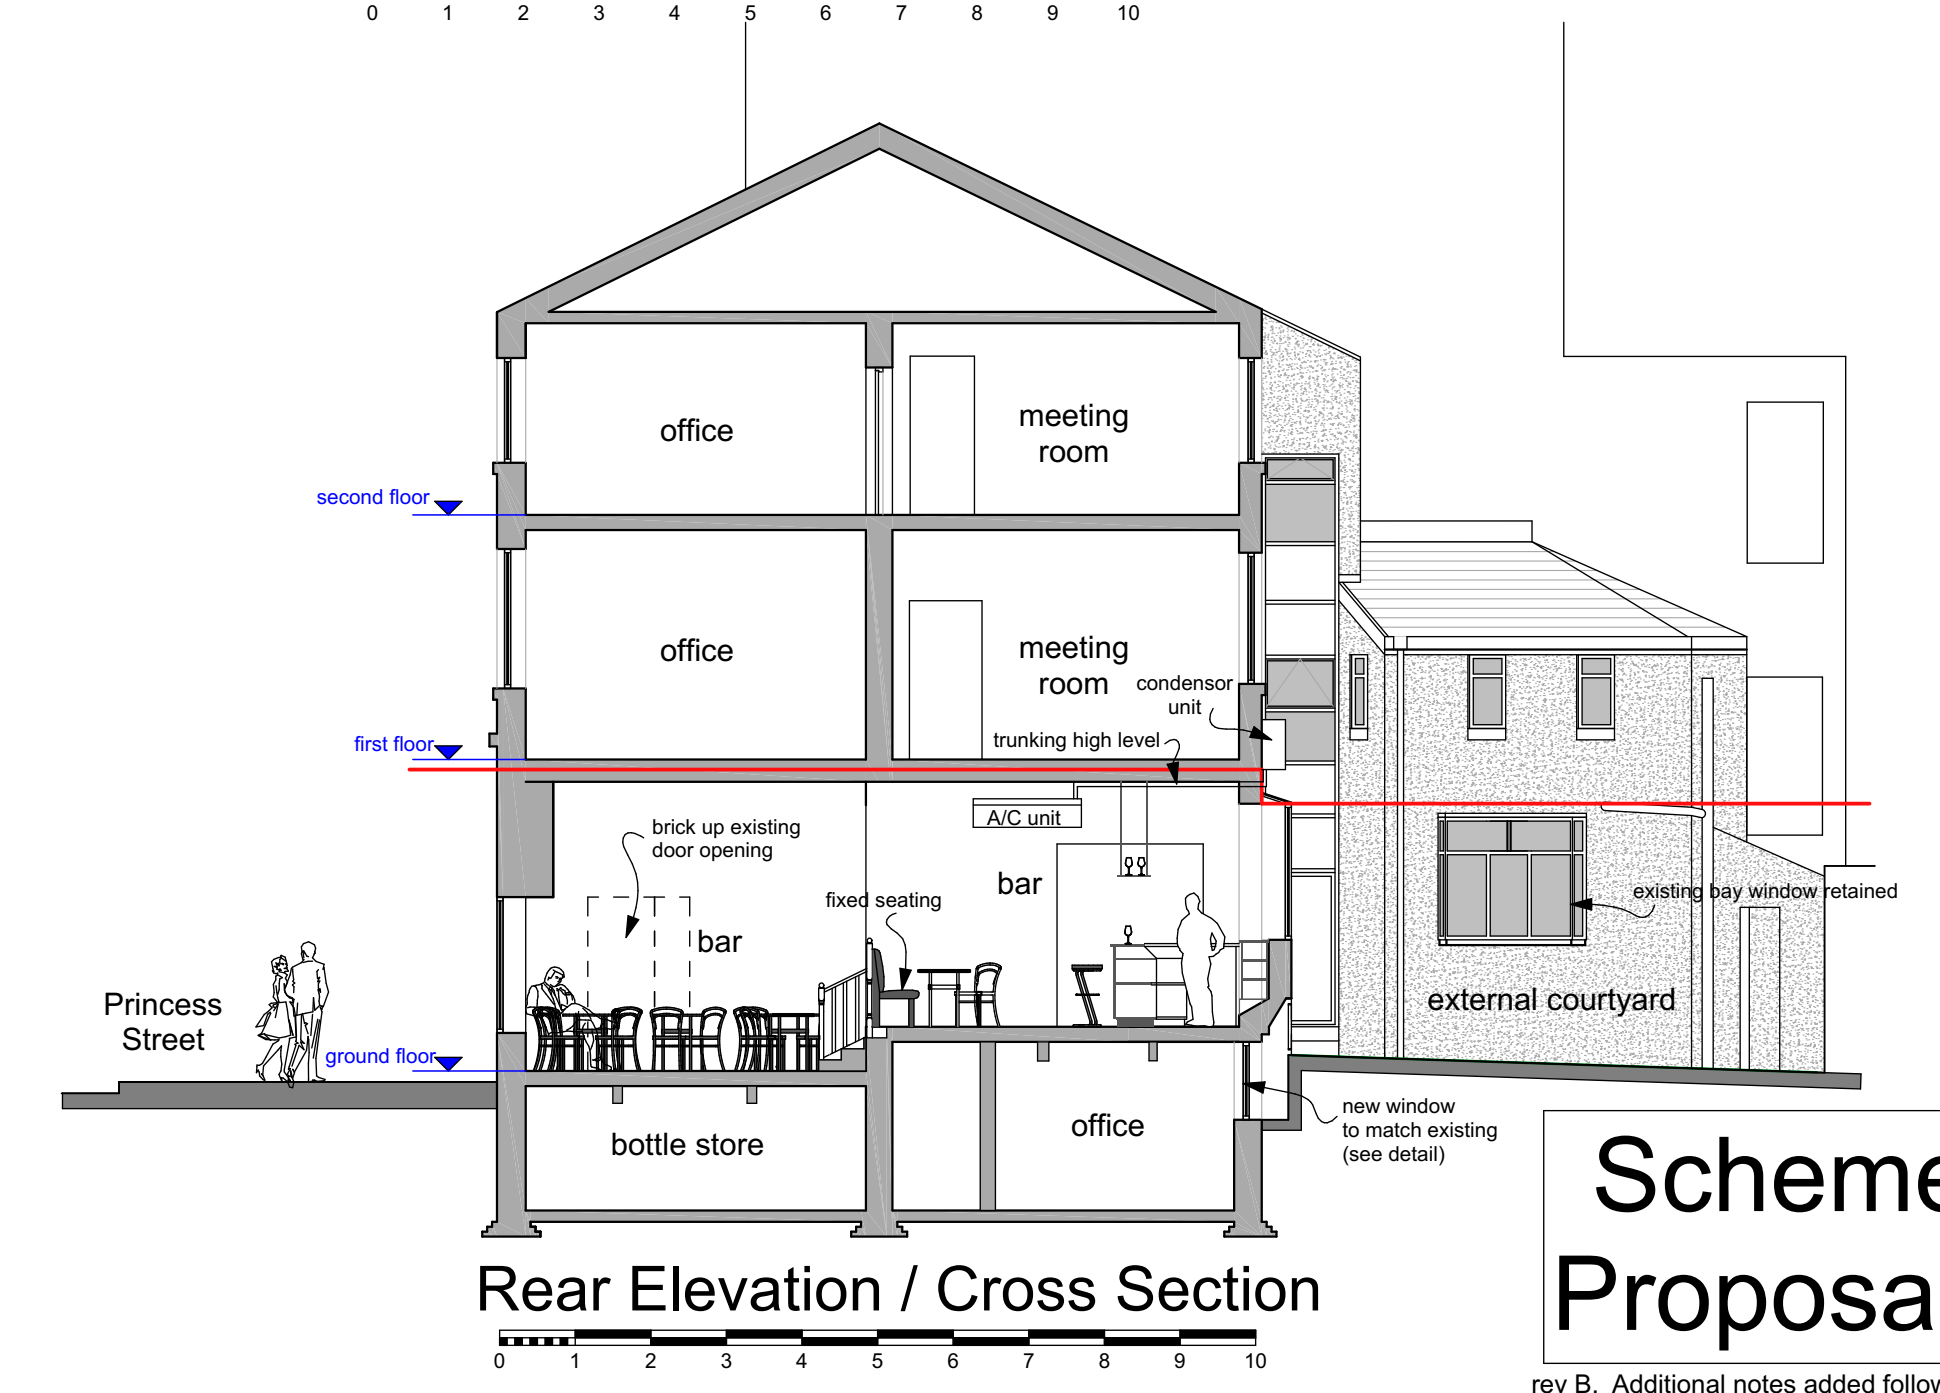
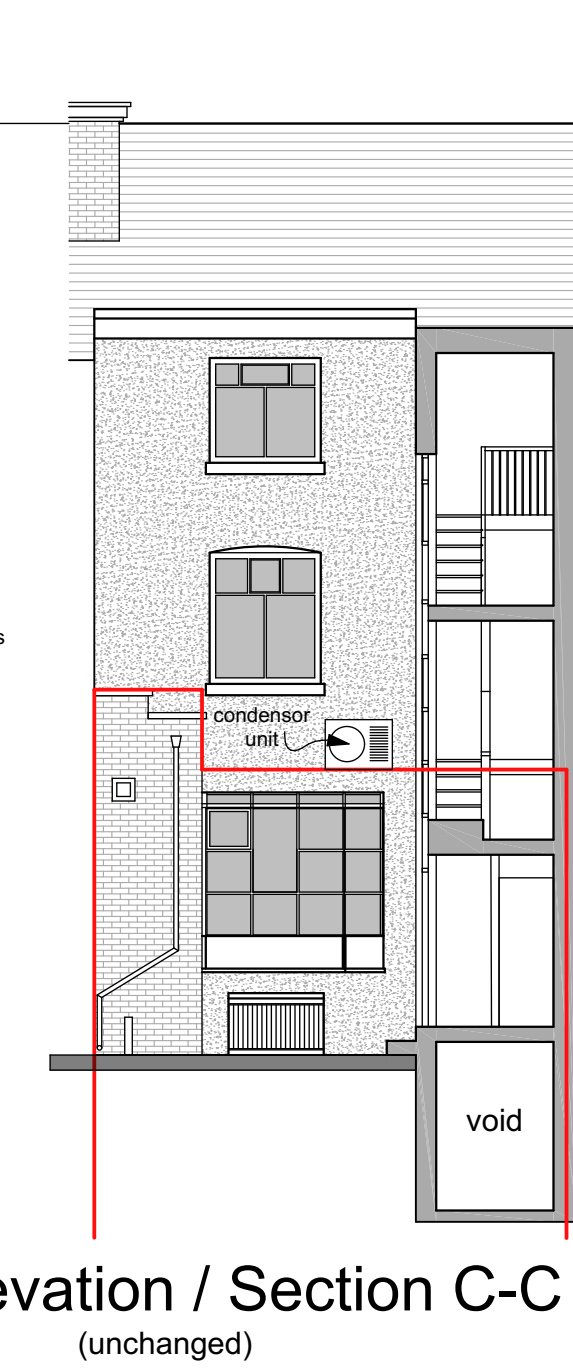
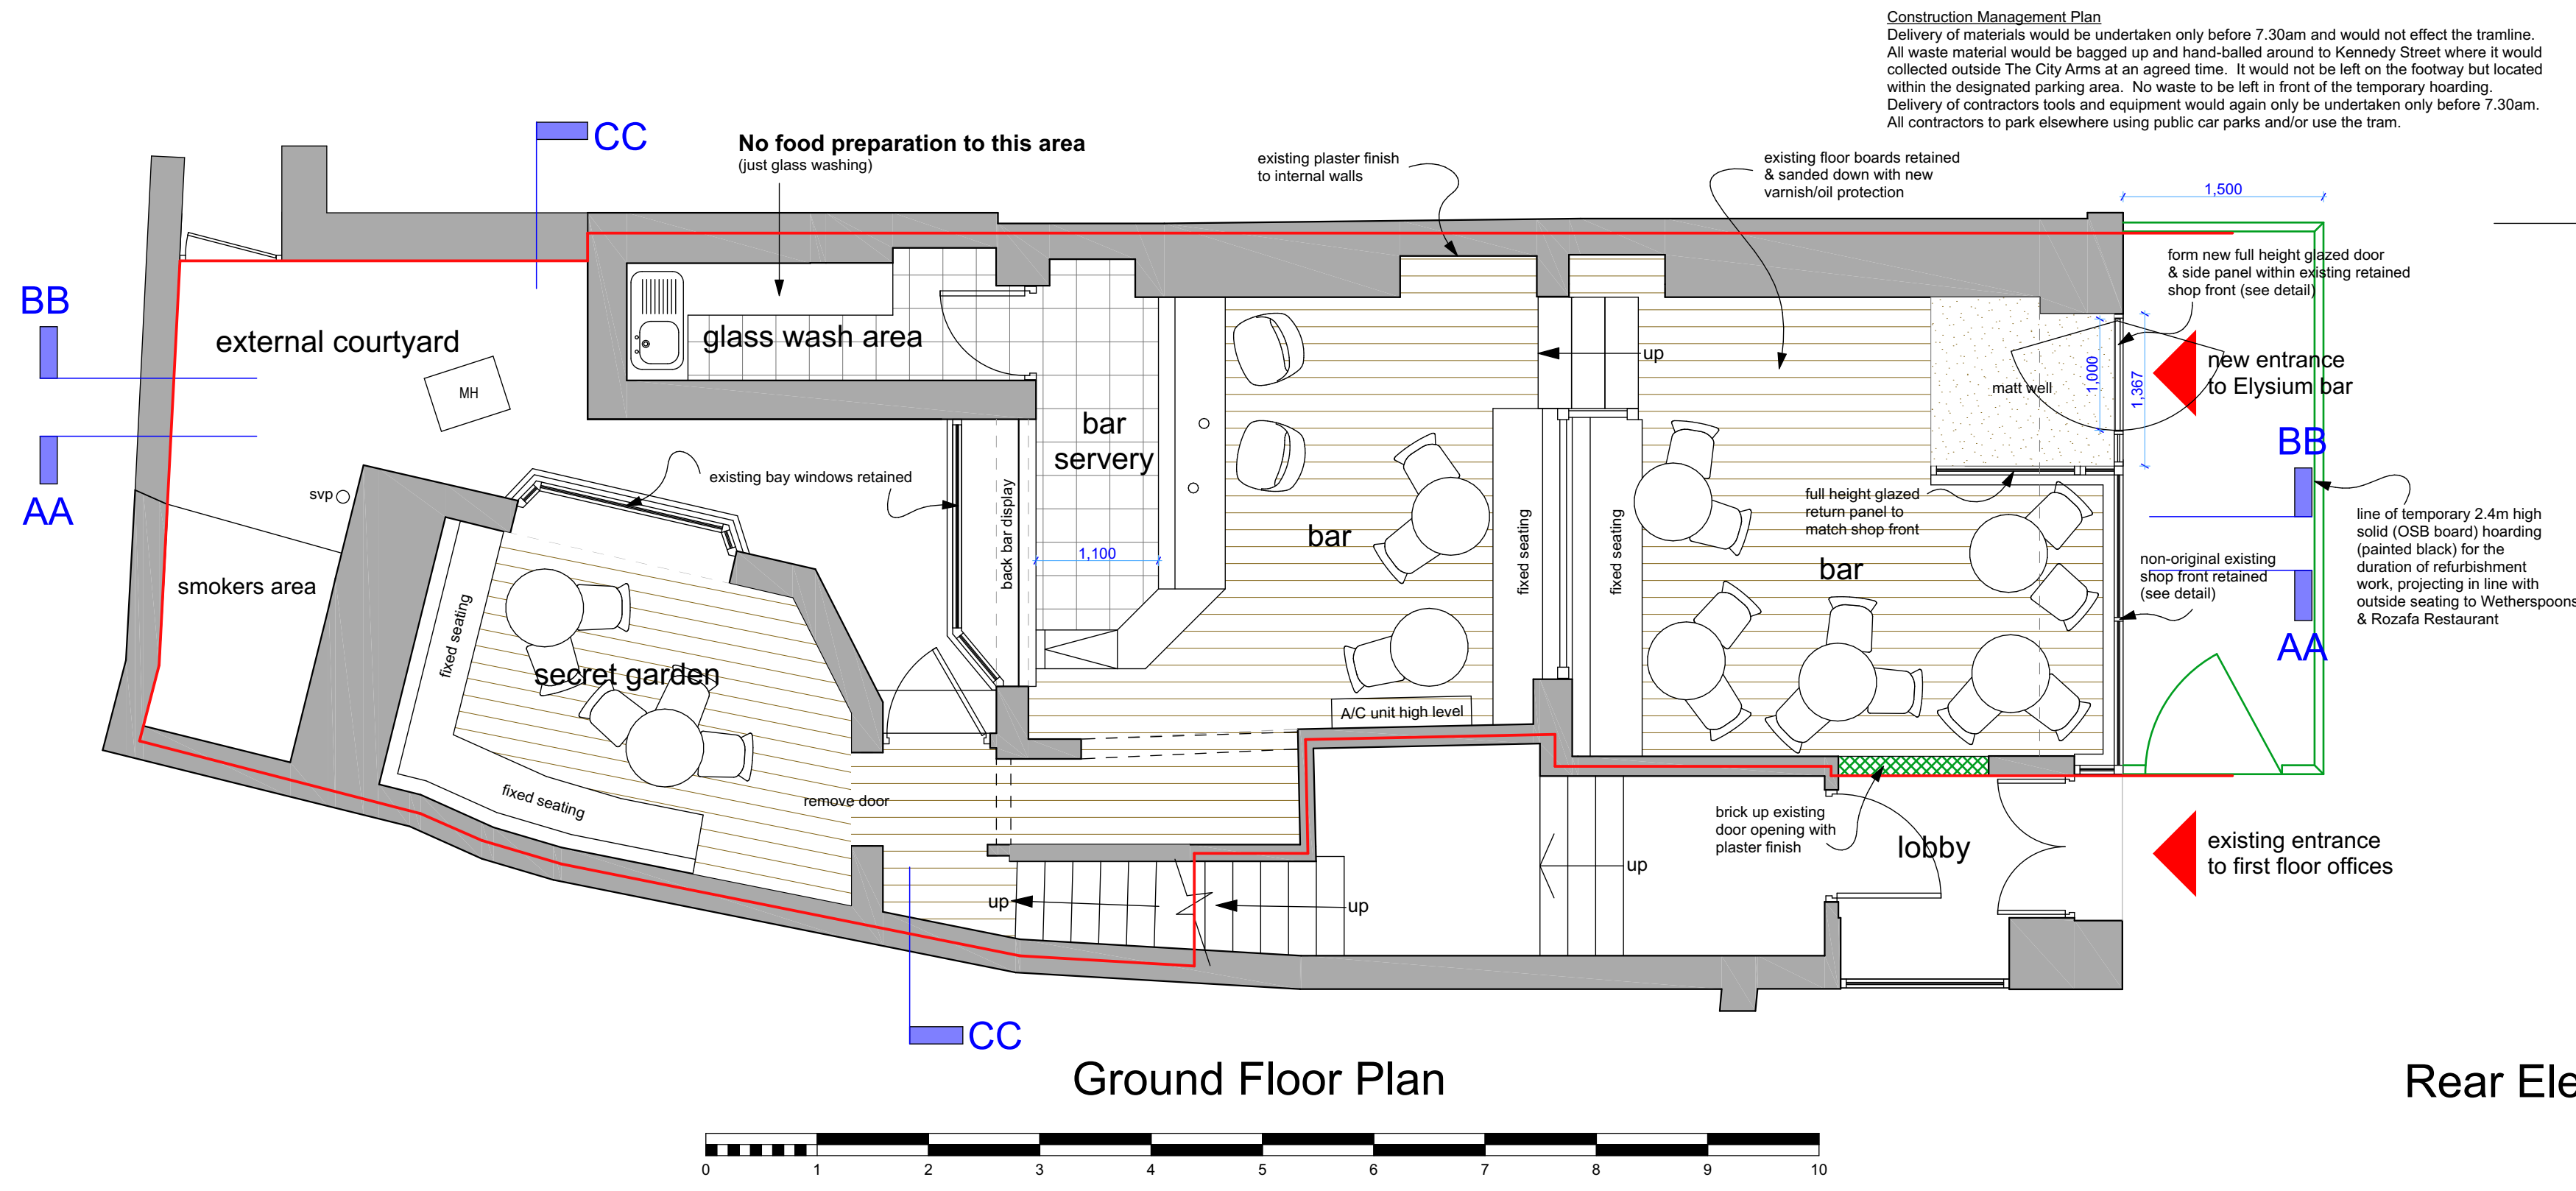
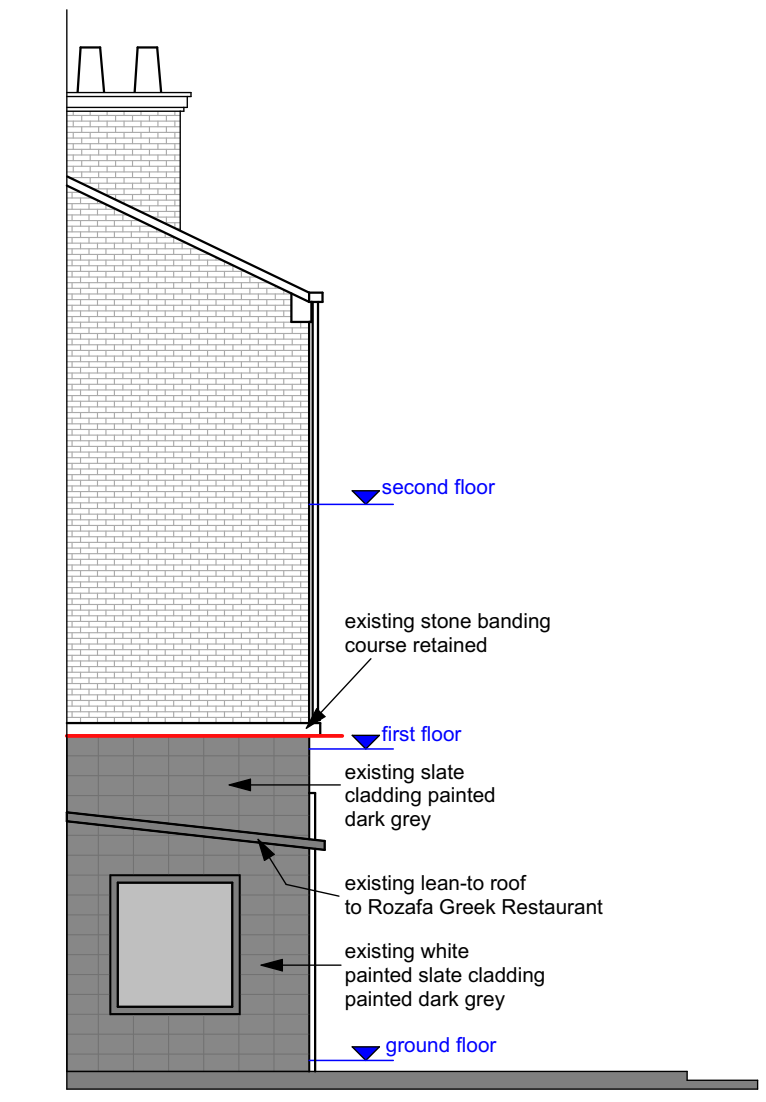


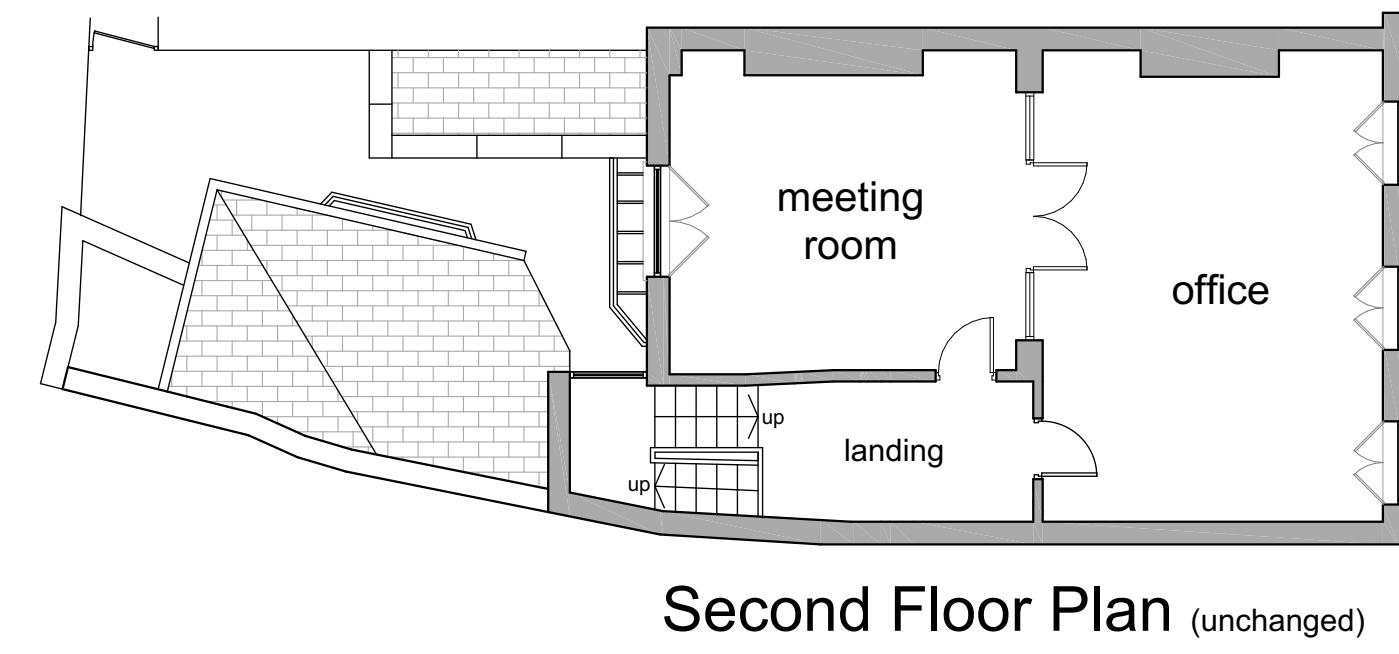

Scheme Proposals
rev B. Additional notes added following request from Planning Officer. 8.5.25
rev A. Additional notes added. 5.3.25

phd DESIGN
CHARTERED ARCHITECTS
9 Mersey Road, Sale, Cheshire. M33 6HL
tel : 0161 973 9391 mobile : 07801 474646
e-mail : paul@phddesigns.co.uk
www.phddesigns.co.uk

project
65 Princess Street Manchester for JML Developments Ltd
drawing title
Scheme Proposals
drawing no. **202502 / SKA1** revision **'B'**
drawn by **PD** scale **1:50 1:100** date **1.25**
(when printed at A1)

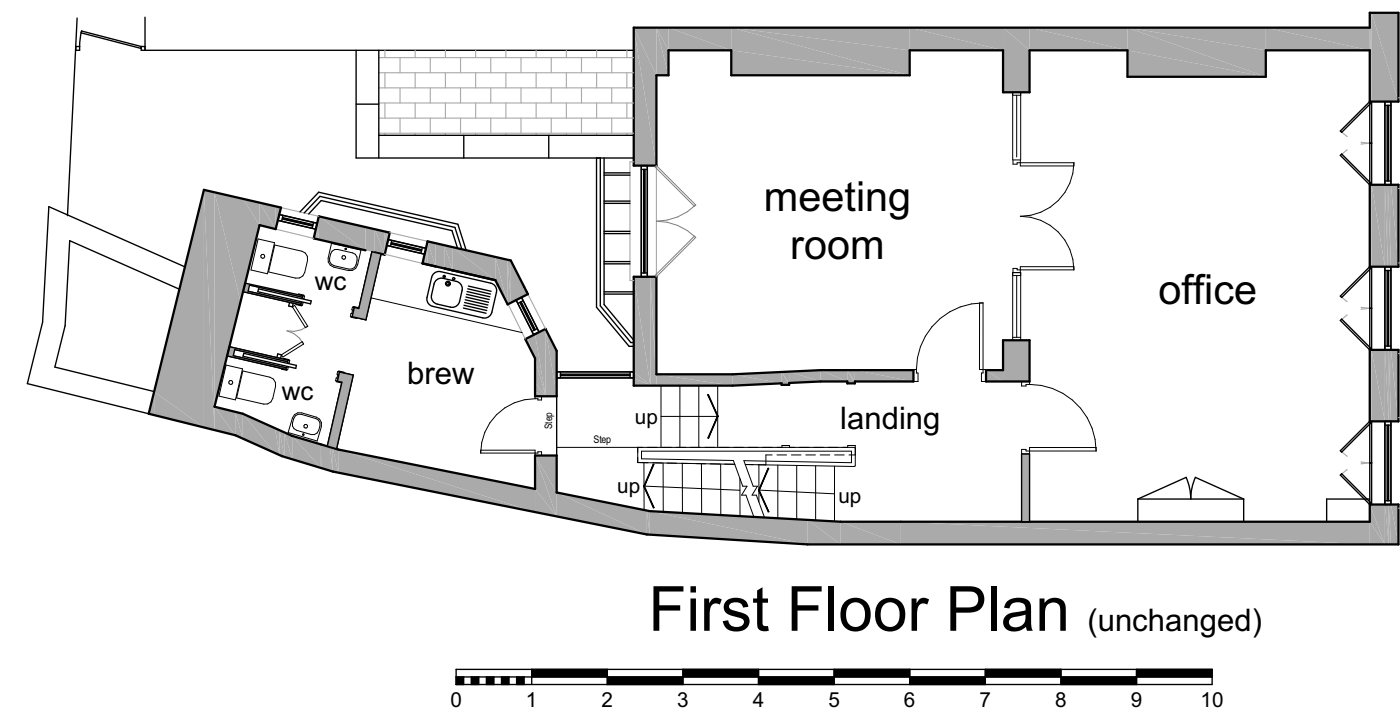