
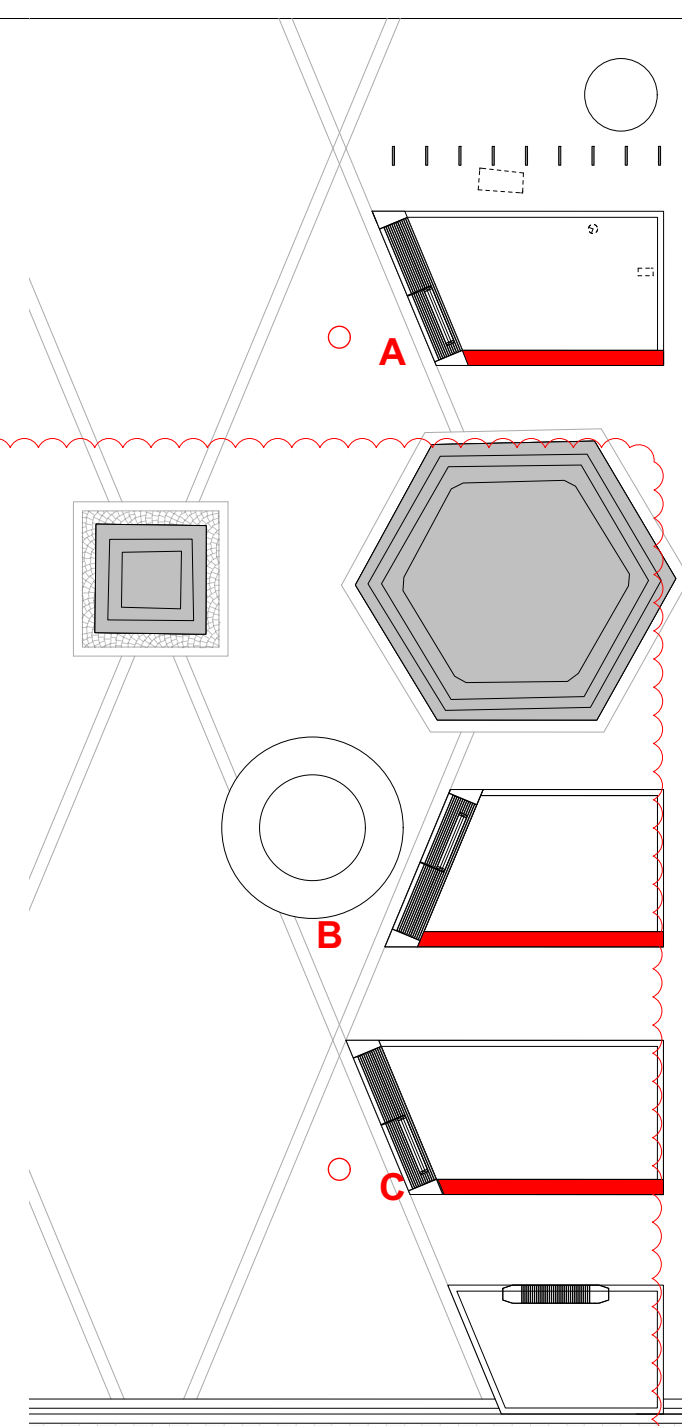
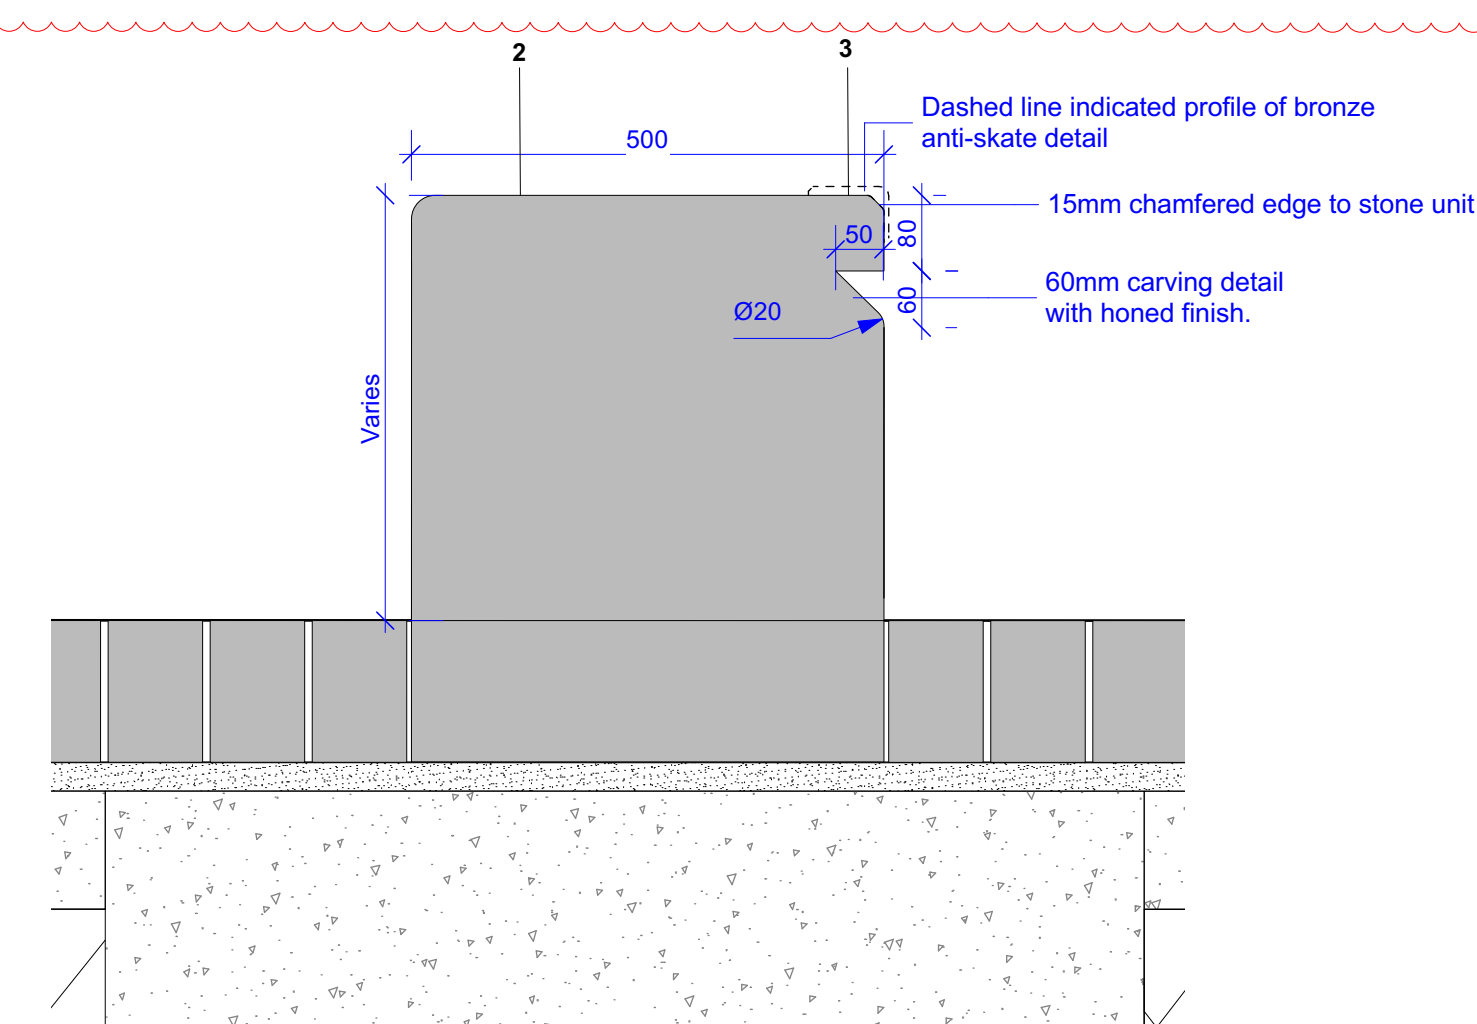
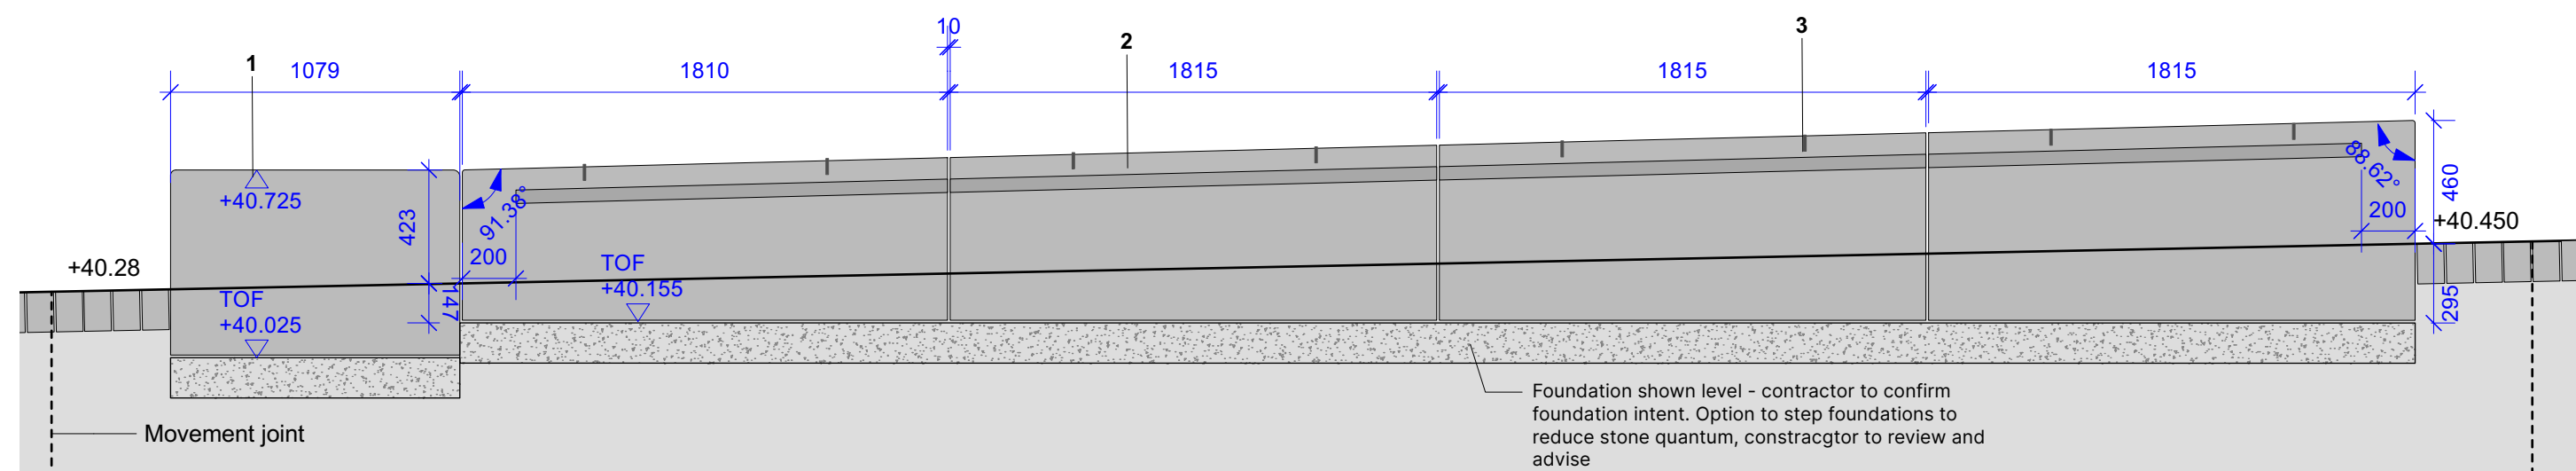
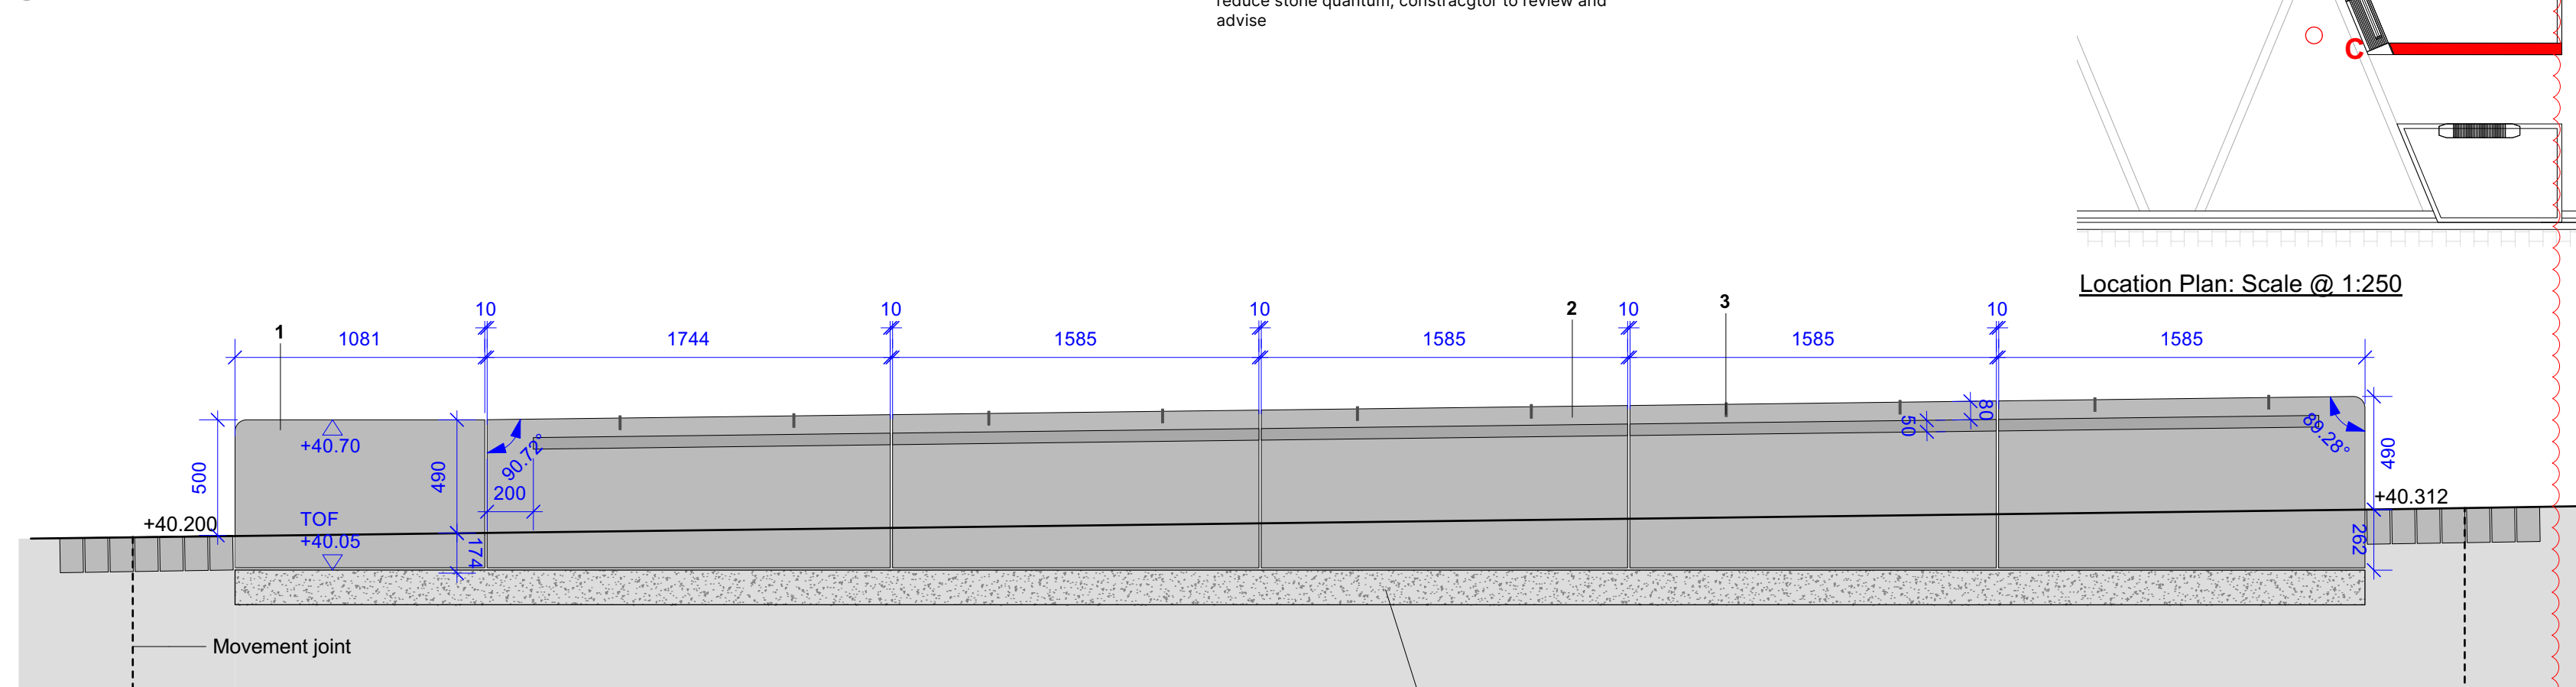
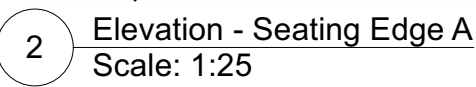
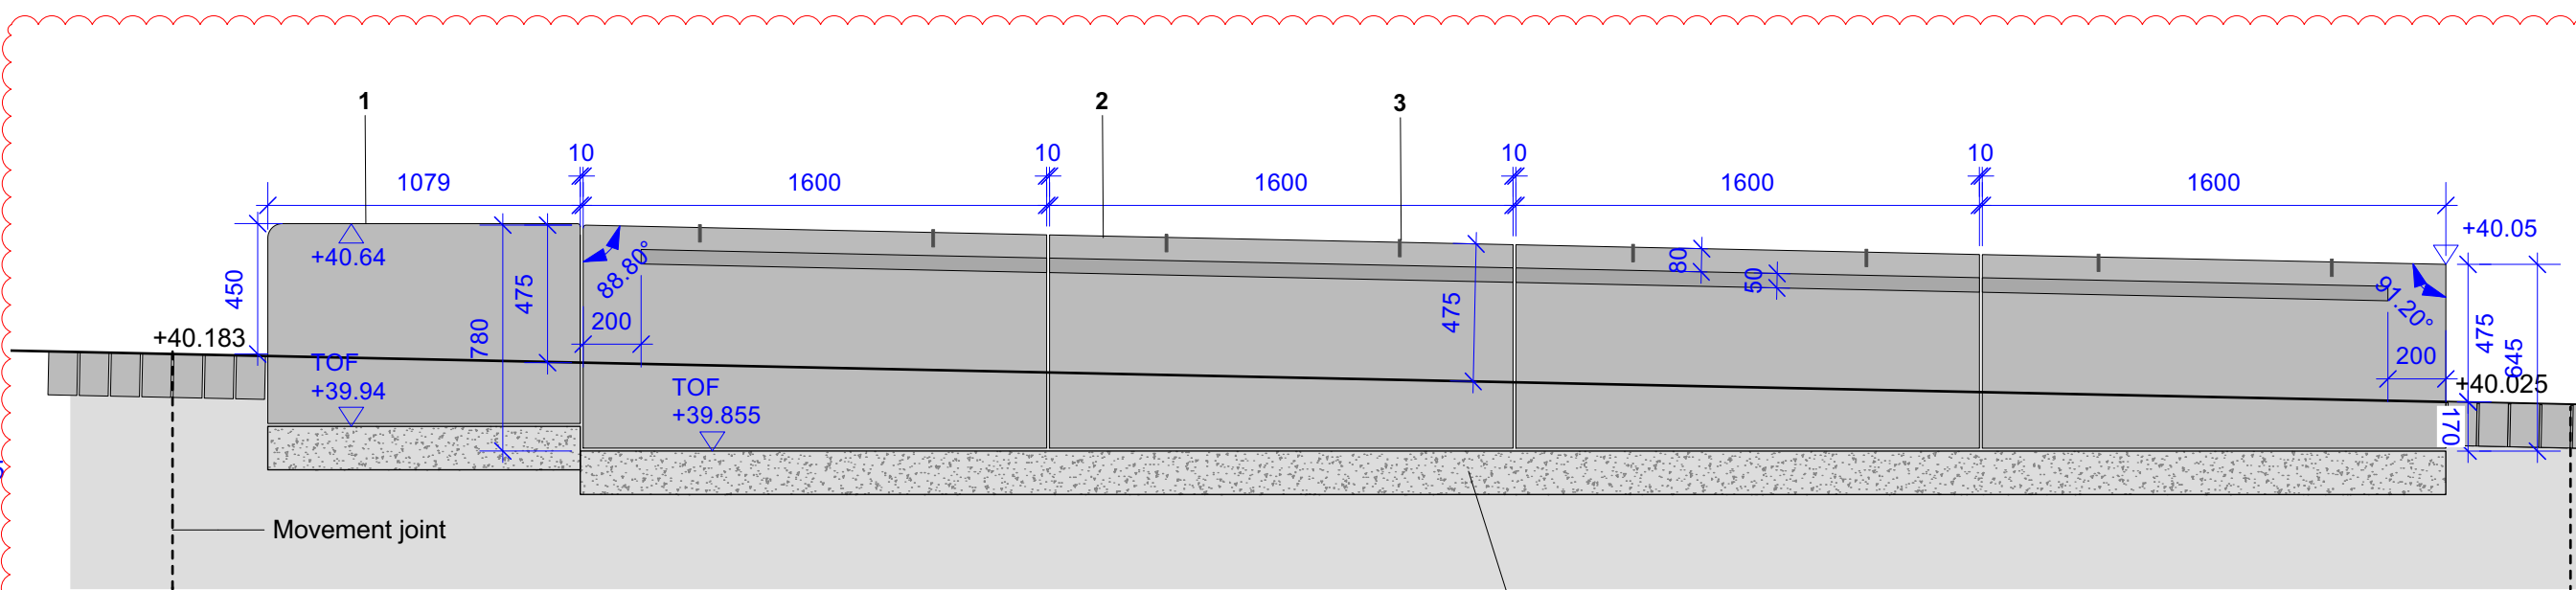
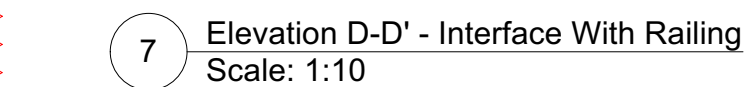
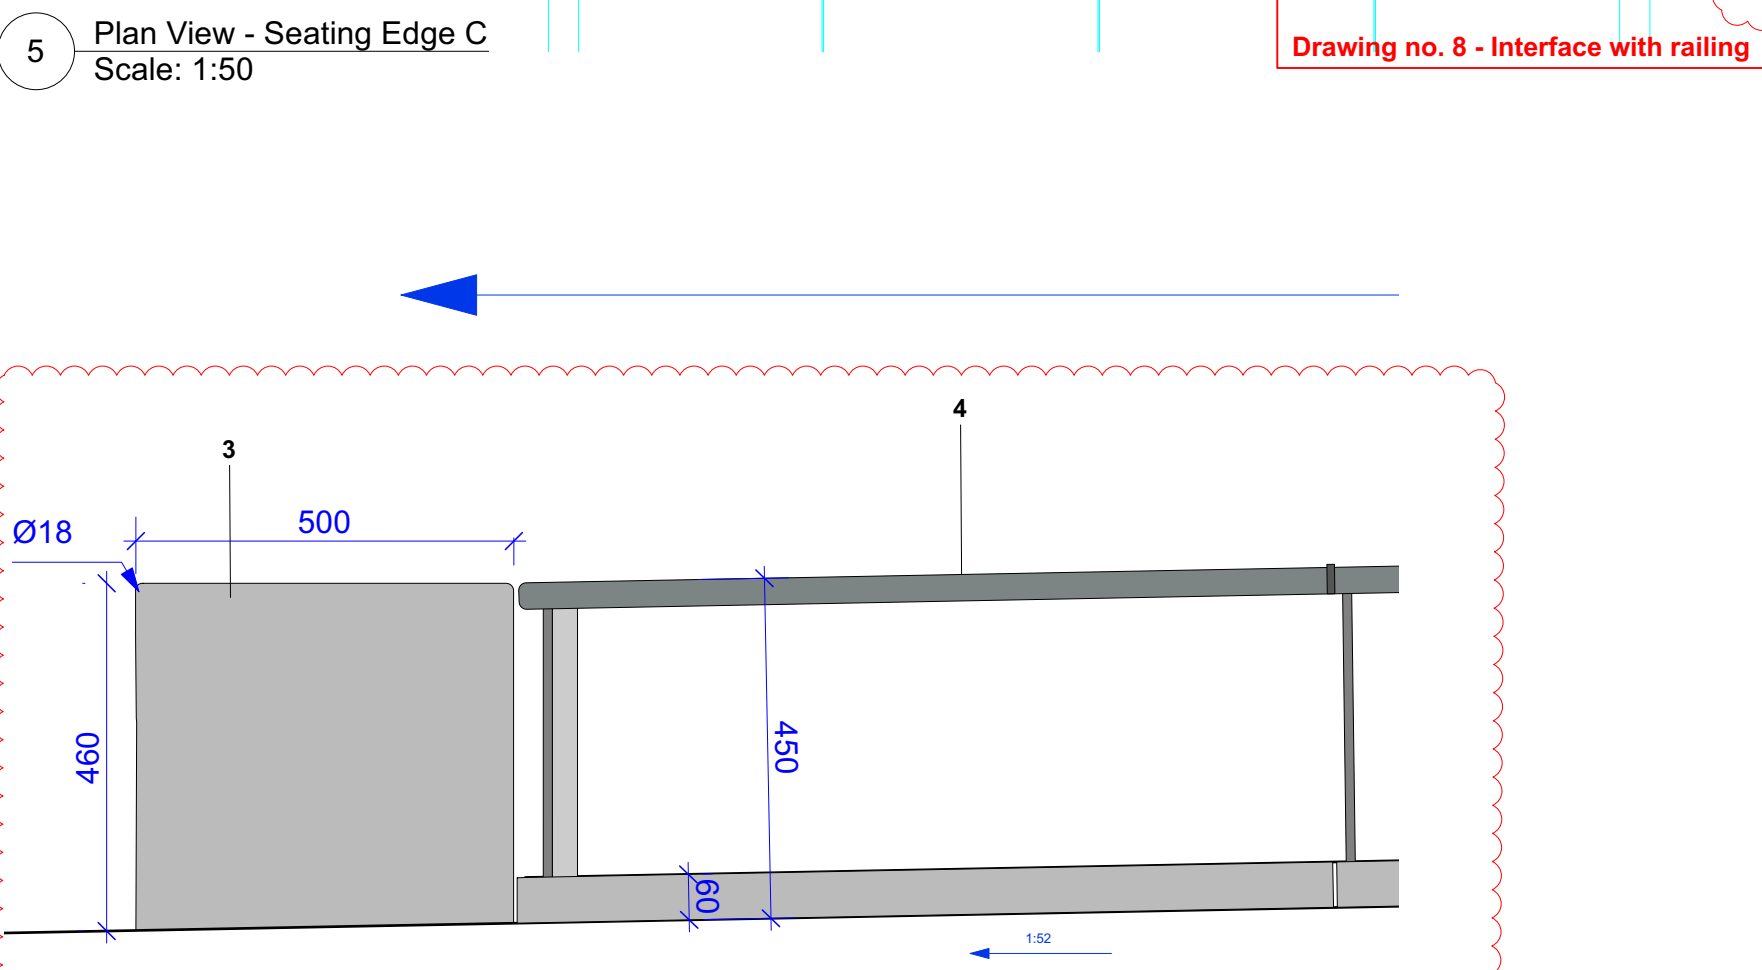
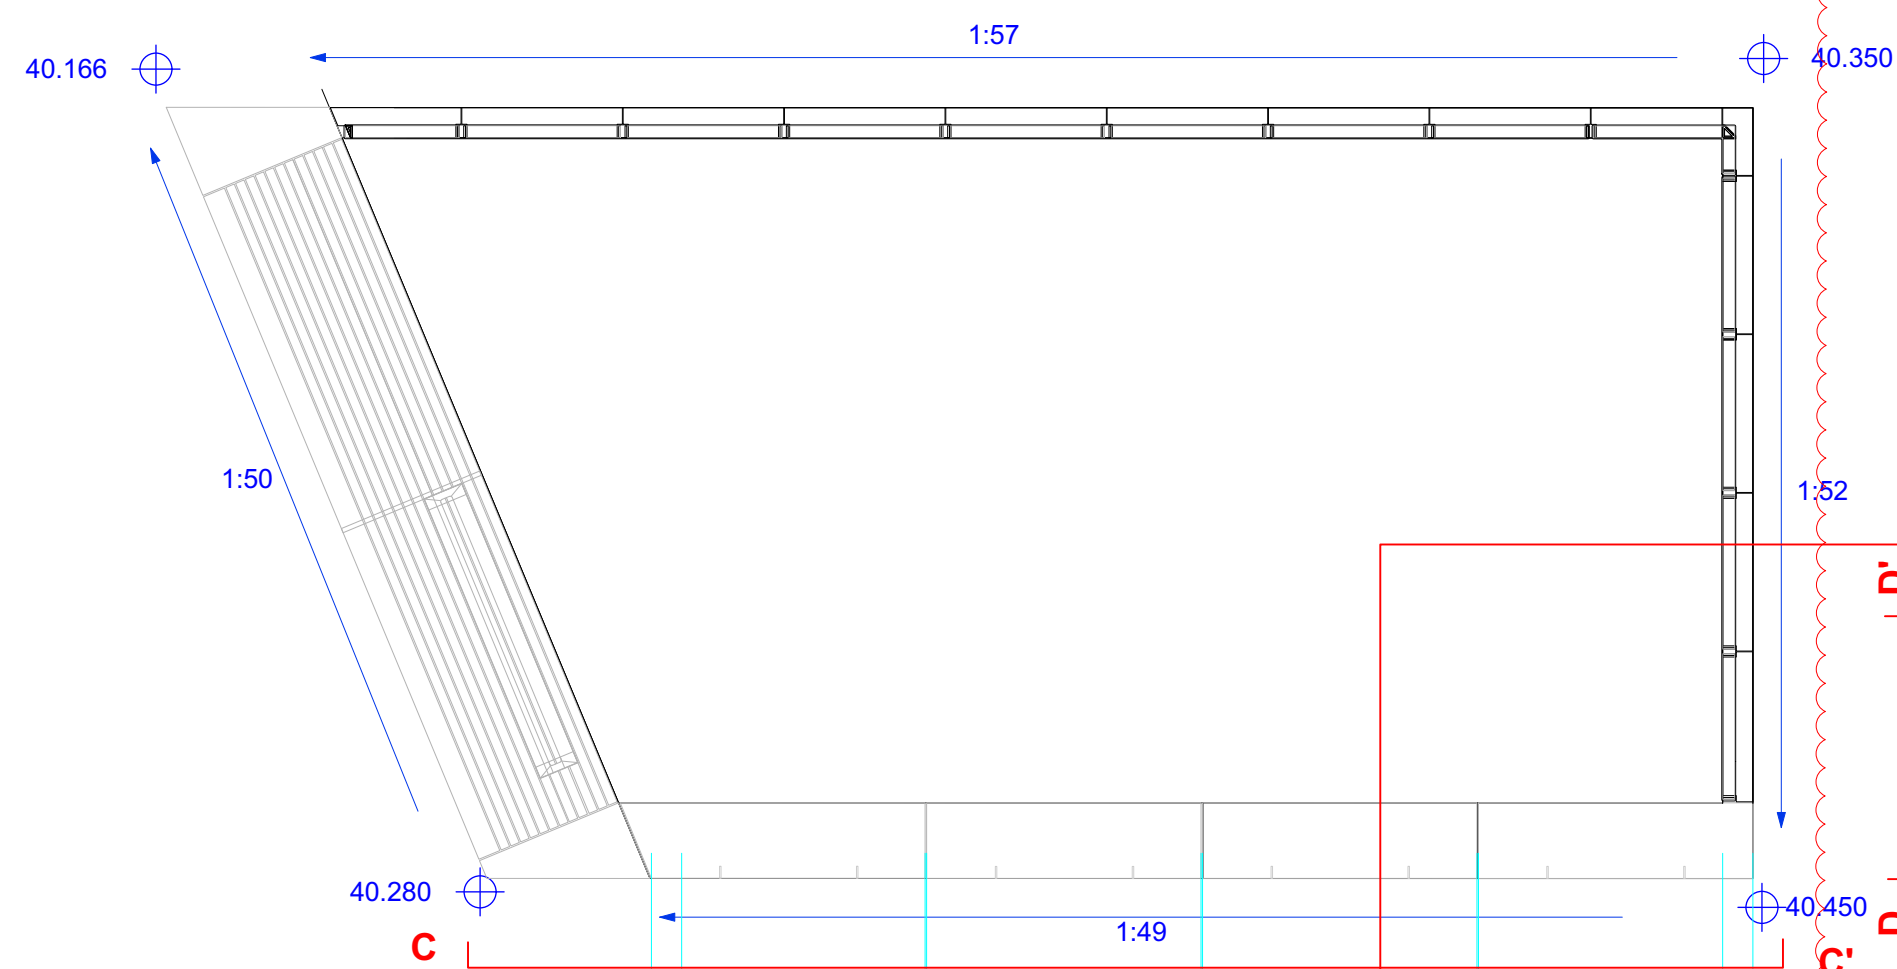
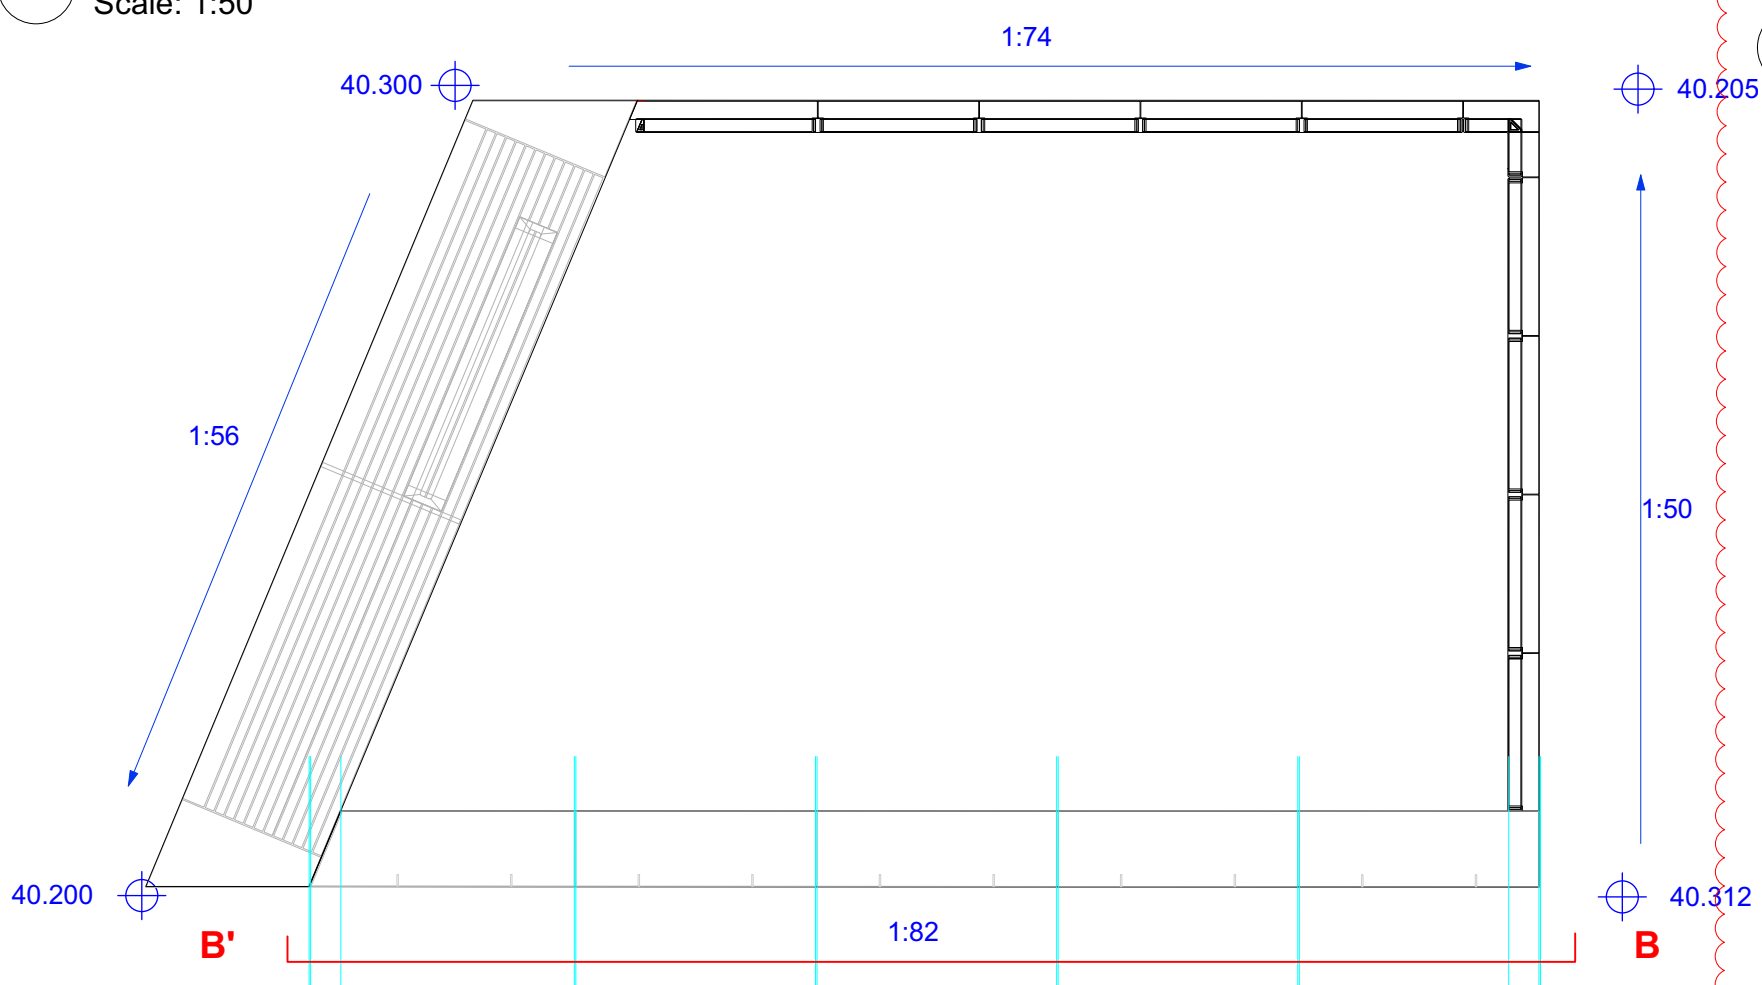


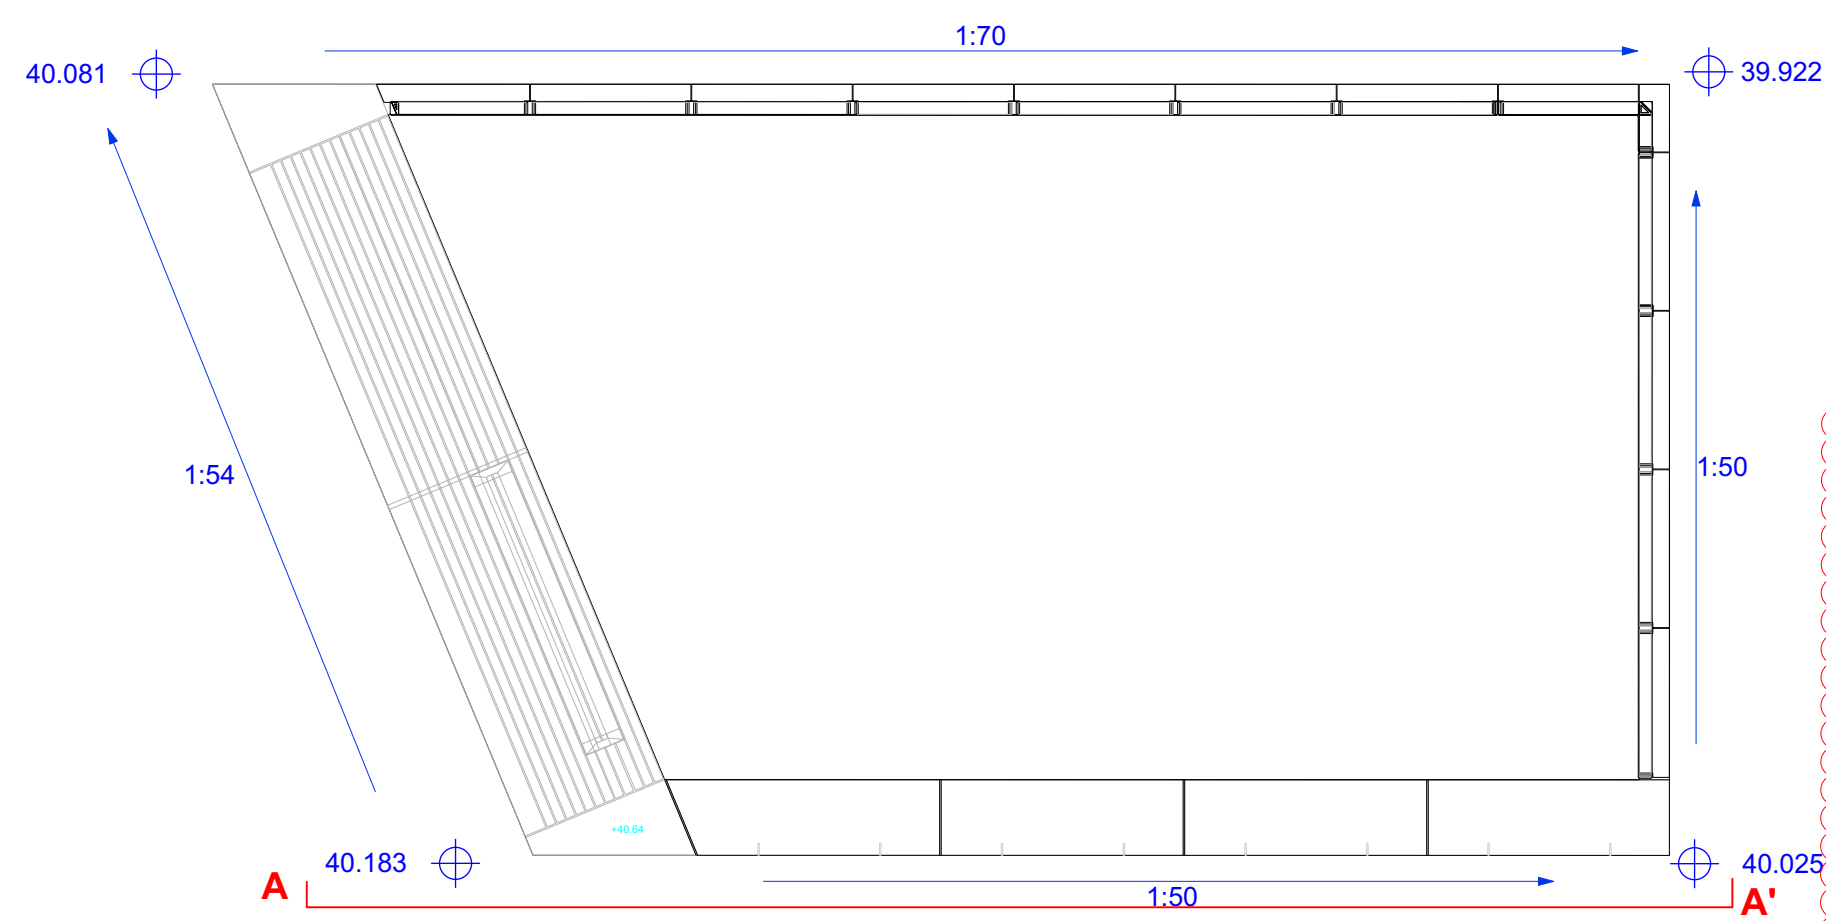

THIS DRAWING IS COPYRIGHT PROTECTED AND MAY NOT BE REPRODUCED IN WHOLE OR IN PART WITHOUT THE WRITTEN CONSENT OF THE DESIGNER.
© Patent Institute Engineers Limited

NOTES

1. All work shall be done in drawing.
2. Always work to a solid construction.
3. All work shall be done in drawing.
4. All work shall be done in drawing.
Refer to specification clauses:
F21 119C and F21 119D - for stone units

KEY

1. Special Stone End Unit - seat interface
Special stone end units to angled profiles to edges as indicated, key dimensions as shown.
Material: Green Schist (scottish)

Refer to drawing OTH-PLA-EE-ES-DWG-L-7010 for further details of seating plinths with timber seating incorporated.

2. Natural Stone Seating Plinth to Planter Edge
Key dimensions as shown. To have carving detail at natural stone finish for laser etched graphic engraving to 100mm section indicated on detail 9 to full length.
Material: Green Schist (scottish).

3. Bronze Anti Skate Detail
To G50/350A

4. Steel railing
Refer to drawing OTH-PLA-EE-ES-DWG-L-5014

NOTE:
Allow for minimum 100mm buried section to base of natural stone finish.

Concrete foundations to engineers specification
Refer to Ramboll drawings OTH-RM-EE-ES-DWG-L-0107 and OTH-RM-EE-ES-DWG-N-0107

NOTE:
Design subject to final approval of manufacturer's fabrication drawings, all measurements to be checked on site prior to ordering and fabrication.
Seating to have integrated light fittings and associated cabling / connections (not shown) to mains power source as indicated on Arup lighting drawings and specifications.

Revision Notes:				
Indicative foundation level shown, levels reviewed and updated where necessary				
C03	26/11/24	Coordination review	SC	MS
C02	13/10/23	Construction - see notes	SY	MS
C01	01/04/21	Construction Issue	SR	MS
03	26/11/22	S4 Issue (Re-Coordination)	SR	MS
02	08-01/21	Stage 4 Issue	SR	MS
01	06/09/19	Planning Issue	SR	MS
Revision	Date	Description	Drawn	Approved

	Planit I.E. Limited		
	E: info@planit-ie.com		W: planit-ie.com
	MANCHESTER		
	2 Back Grafton St, Altrincham, WA14 1DY		
	T: 0161 928 9281		
	LONDON		
	Unit 6 Waterside, 44-48 Wharf Road, London, N1 7UX		
	T: 0207 253 5678		
	LIVERPOOL		
	Tempest 5.3, 12 Tithebarn Street, Liverpool, L2 2DT		
	T: 0151 363 1230		
Client	Manchester City Council		
Project	Our Town Hall		
Drg Title	Stone Seating Plinth to Planter		
Created on	Created by	Approved by	
26.07.19	SR	MS/KR	
Scale	Size	Workstage	
As shown	A1	Stage 5	
Drg No.	Suitability	Revision	
OTH-PLA-EE-ES-DWG-L-7013	S4	C03	