


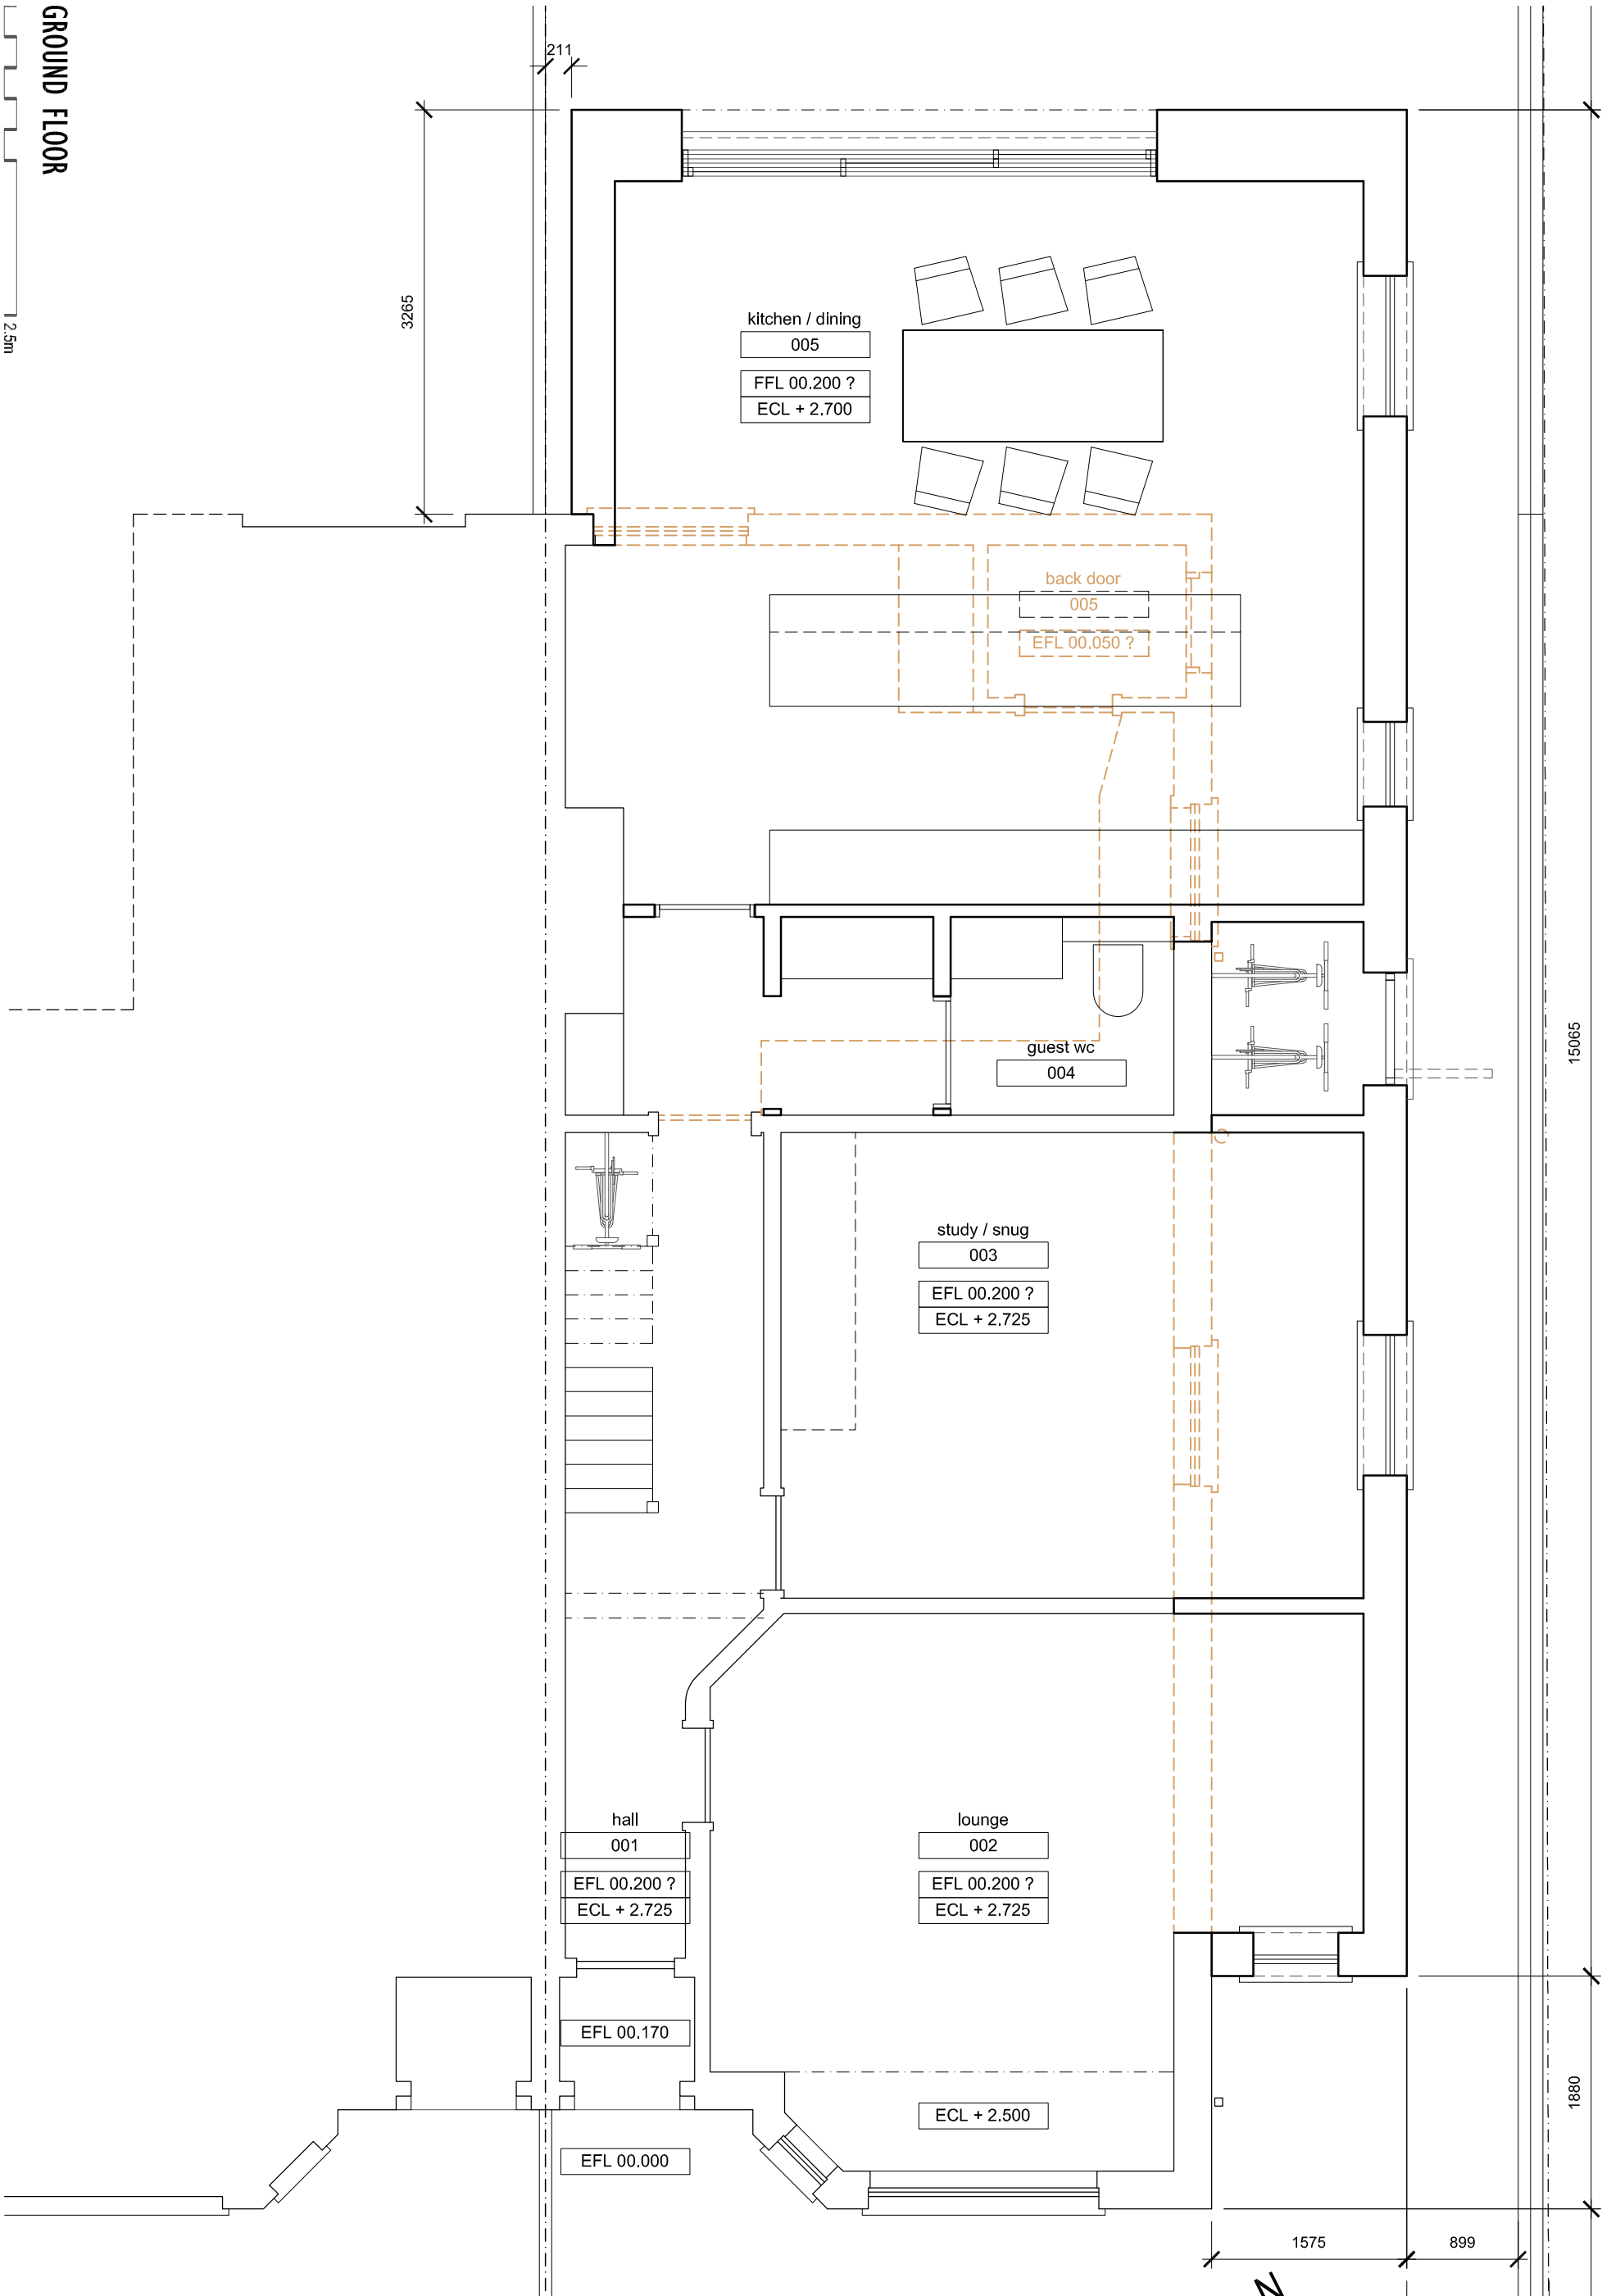

DWG 2504-P1401B	
SCALE 1:50 (A3)	DATE MAY 25

80 CAVENDISH ROAD | DIDSBURY | M20 1QG
PROPOSED GF PLAN

