




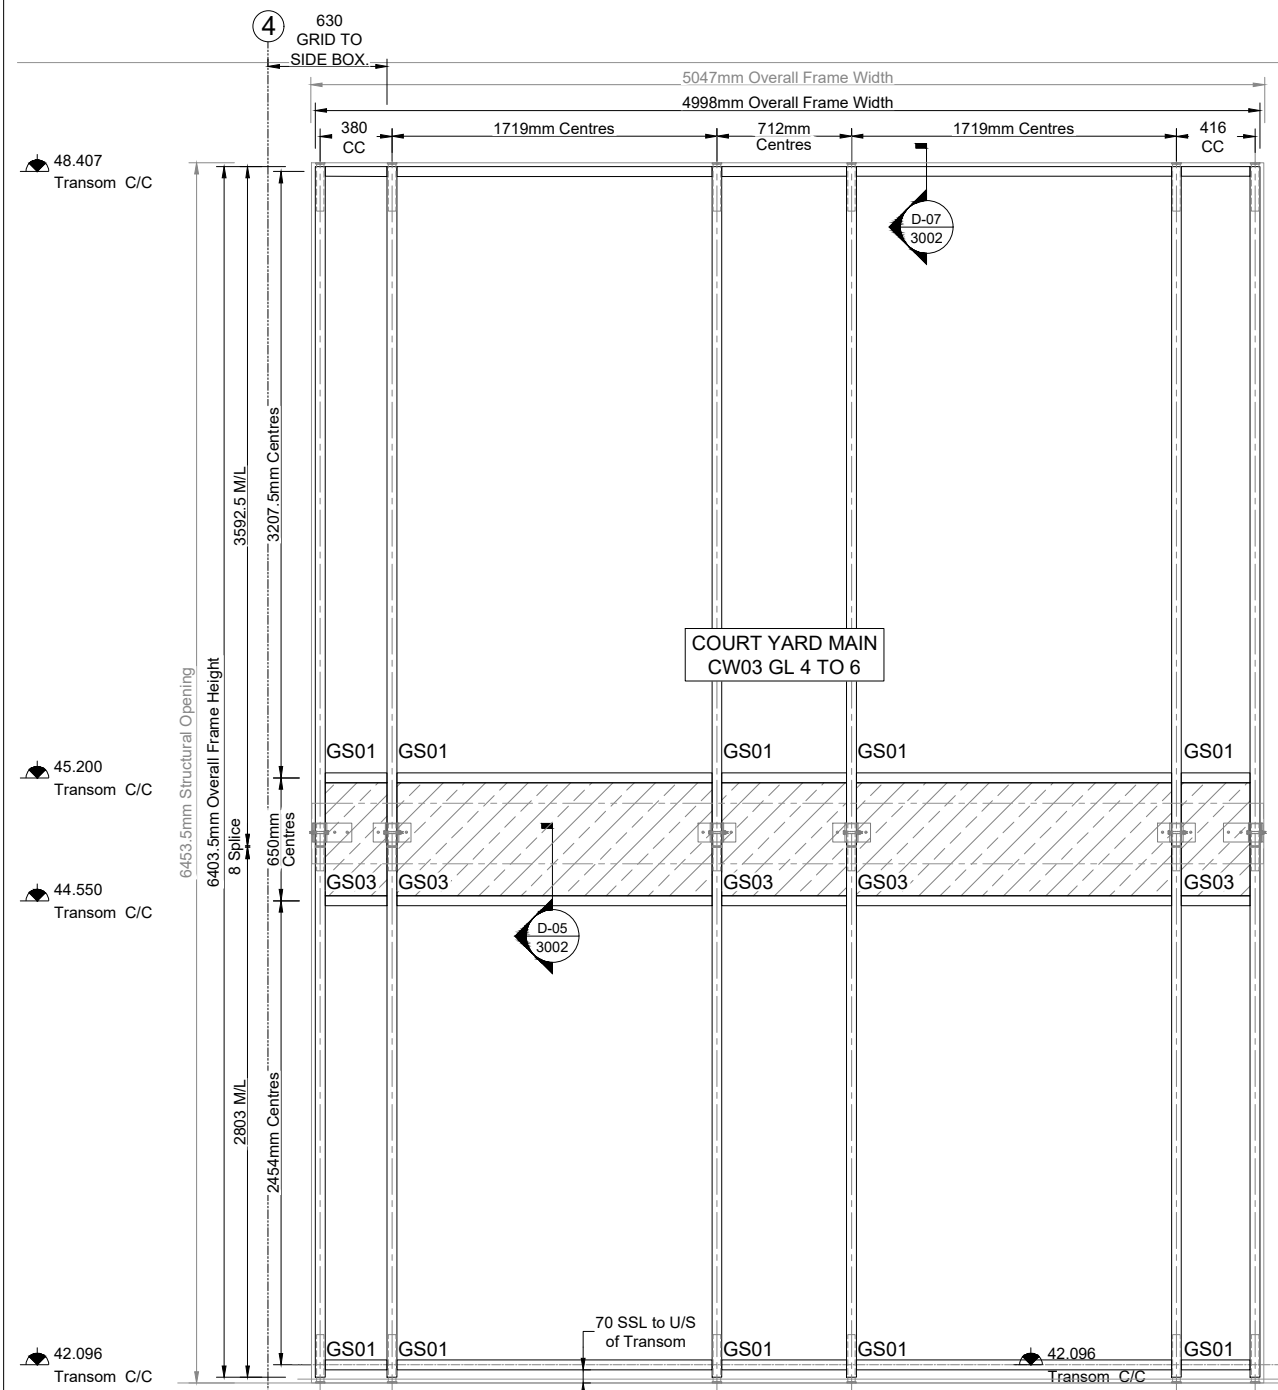

Elevation View - Court Yard Main Entrance GL 4 TO 6

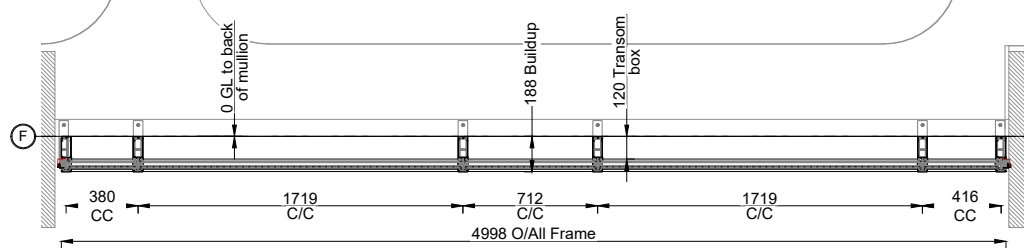

Plan View (GF) - Court Yard Main Entrance GL 4 TO 6

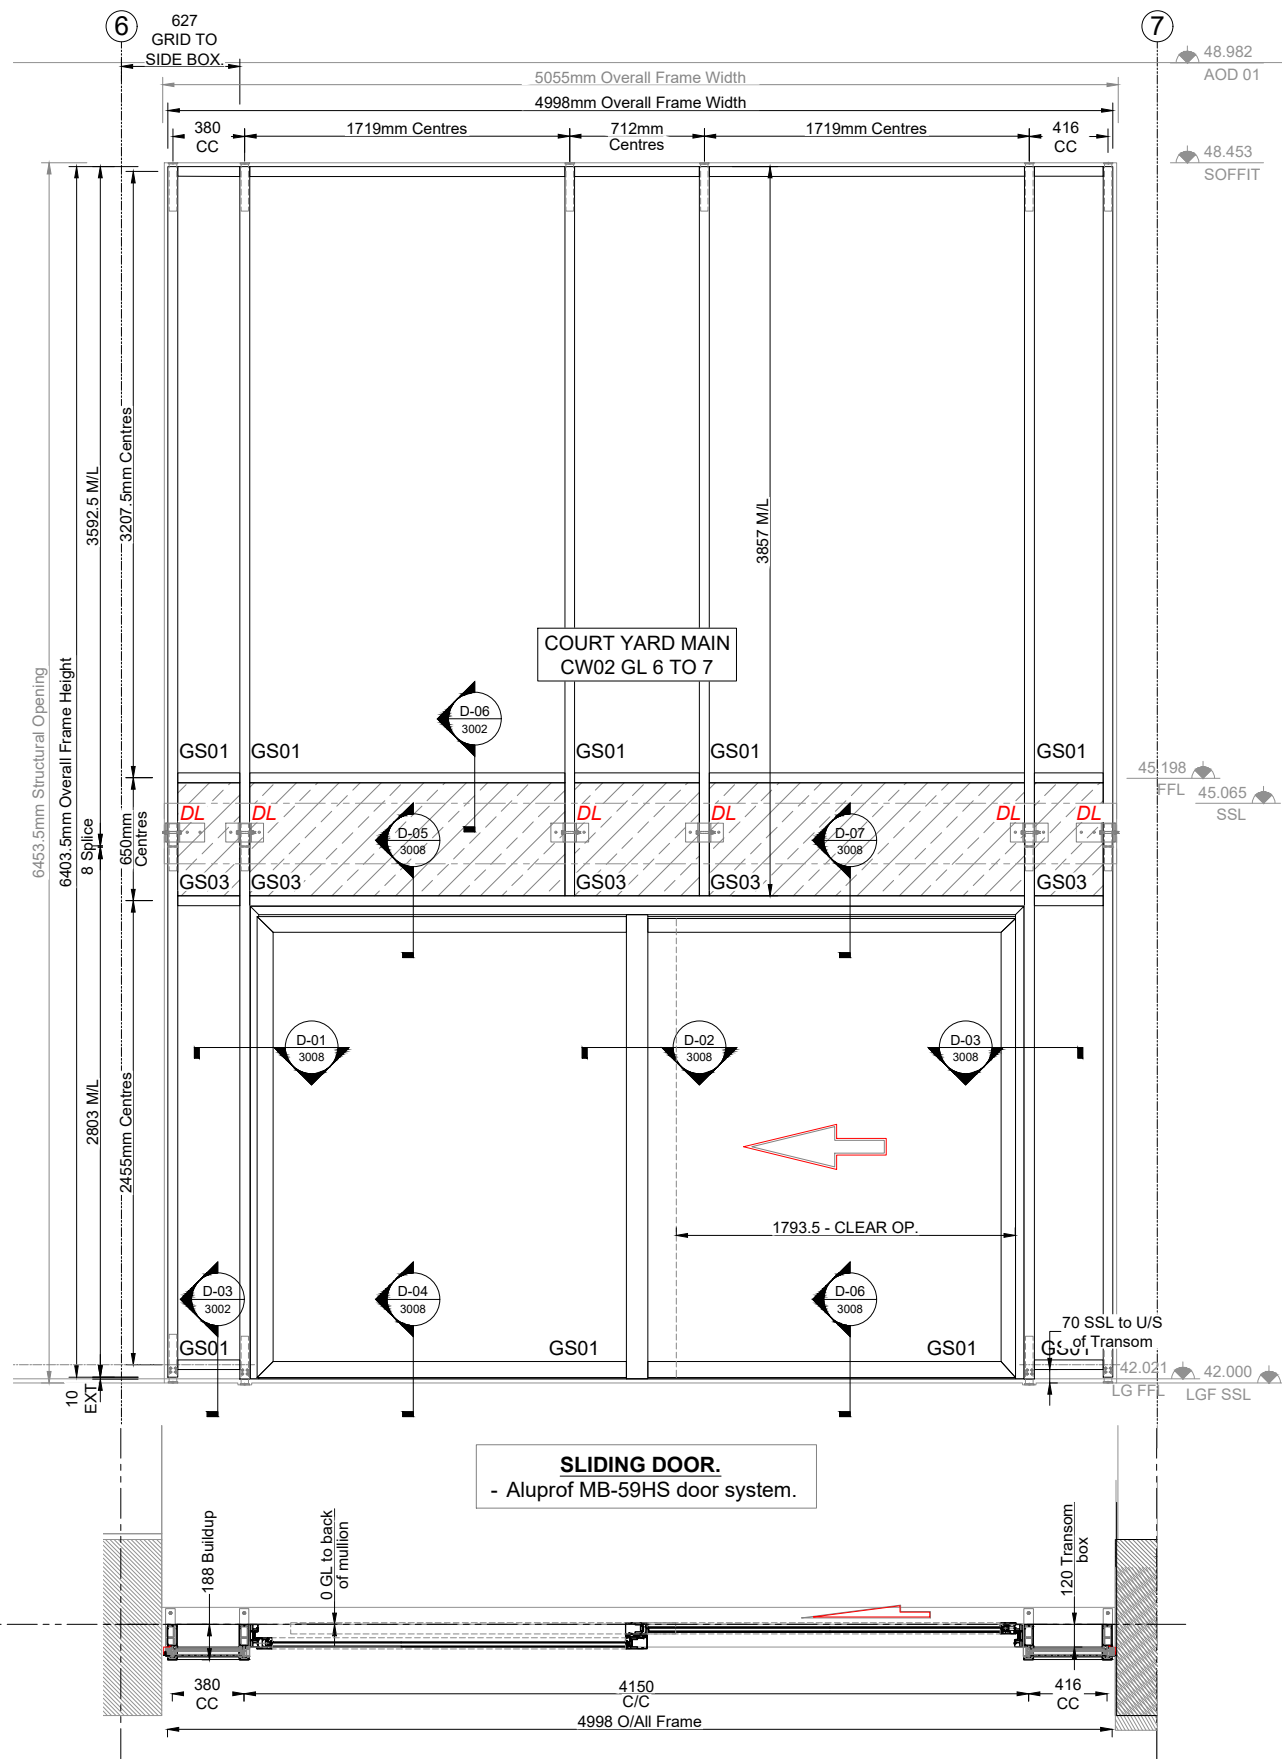

SLIDING DOOR.
- Aluprof MB-59HS door system.

General Notes:
This drawing is copyright of Quest Solutions (UK) Limited and must not be copied or reproduced in any way without written consent of Quest Solutions (UK) Limited.

REVISIONS			
REV	DATE	AMENDMENTS	INTL
P01	30.08.24	First issue.	JM
P02	15.11.24	Revised to suit comments.	JM
C01	26.11.24	Revised to suit comments. Issued for construction.	JM
C02	14.01.25	Lamb mullions set. Issued for construction.	JM
C03	04.04.25	Sliding door added to screen. Issued for construction.	JM

***** DESIGN STATUS *****	
STATUS 'A' DRAWING/DESIGN APPROVED WITH NO FURTHER COMMENTS PROCEED WITH PROCESSING & MANUFACTURE	☐
STATUS 'B' DRAWING/DESIGN APPROVED SUBJECT TO COMMENTS AMEND TO COMMENTS, PROCEED WITH PROCESSING & MANUFACTURE	☐
STATUS 'C' DRAWING/DESIGN NOT APPROVED AMEND TO COMMENTS, RE-SUBMIT FOR APPROVAL	☐

NOTES

COLOUR

GENERAL RAL8014 (SEPIA BROWN) MATT to 40µ

SCREEN SPECIFICATION

TECHNAL SYSTEM SECTIONS EXTRUDED FROM ALUMINIUM ALLOY 6063 T6 TO BS 1474.

CURTAIN WALL: TECHNAL MX SERIES SECTIONS 52mm WIDE BOX

GLASS SPECIFICATION

GLASS SECTIONS GLAZED IN ACCORDANCE WITH CODES OF PRACTICE BS 6262 INC. PART 4 & APPROVED DOCUMENT K.

33.5mm LOW E DGU CONSISTING OF:

A: 13.5mm HS LAMINATED PARSOL BRONZE BODY TINT

C: 12mm ARGON FILLED WARM EDGE BLACK SPACER

I: 8mm TOUGHENED & HST PLANITHERM ONE

Light transmission: 37.2% / G-Value: 0.284 / U-Value 1.05W/m²K

33mm NON-VISION PANELS

GLAZED IN SANDWICH PANELS CONSISTING OF:

O: 1.5mm ALUMINIUM PPC TO RAL 8014 MATT

C: 30mm INSULATION

I: 1.5mm ALUMINIUM PPC TO RAL 8014

33.5mm LOOKALIKE DGU PANELS

O: 9.5mm HEAT STRENGTHENED LAMINATE

C: 18mm ARGON FILLED WARM EDGE BLACK SPACER


I: 6mm CLEAR TOUGHENED HST CERAMIC PAINT

FACE 4 COLOUR RAL9005 WITH 50mm MINERALWOOL INSULATION & COLOUR MATCHED ALUMINIUM PANEL TO REAR.

FOAM BACKING ROD WITH LOW MODULUS, NEUTRAL CURING SILICONE SEALANT.

PERIMETER SEAL: ARBOSIL 1096 COLOUR: BLACK

DL - DEAD LOAD BRACKET.

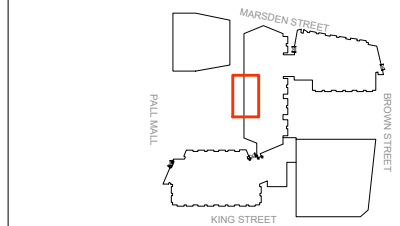

QUEST SOLUTIONS (UK) LTD

FABRICATORS & INSTALLERS OF ALUMINIUM AND GLASS SYSTEMS

Quest Solutions (UK) Limited

Euromat Trading Estate Unit 1, Wharfedale Road, Bradford, West Yorkshire BD4 6GB.

Tel: 01462 490 1234

email: enquiries@questolutionsuk.co.uk

CLIENT NAME: BRUNTWOOD

PROJECT NAME: PALL MALL

DRAWING TITLE: COURTYARD MAIN ENTRANCE GL 4 TO 6

STATUS

☐ Preliminary ☒ Approval

☒ Construction ☐ As-Built

DRAWN BY: JM

SCALE@A3 1:30

DATE: AUG 2024

CONTRACT NUMBER: 4500

DRAWING NUMBER: 4500-QSL-GF-XX-DR-Y-002

REVISION: C03