



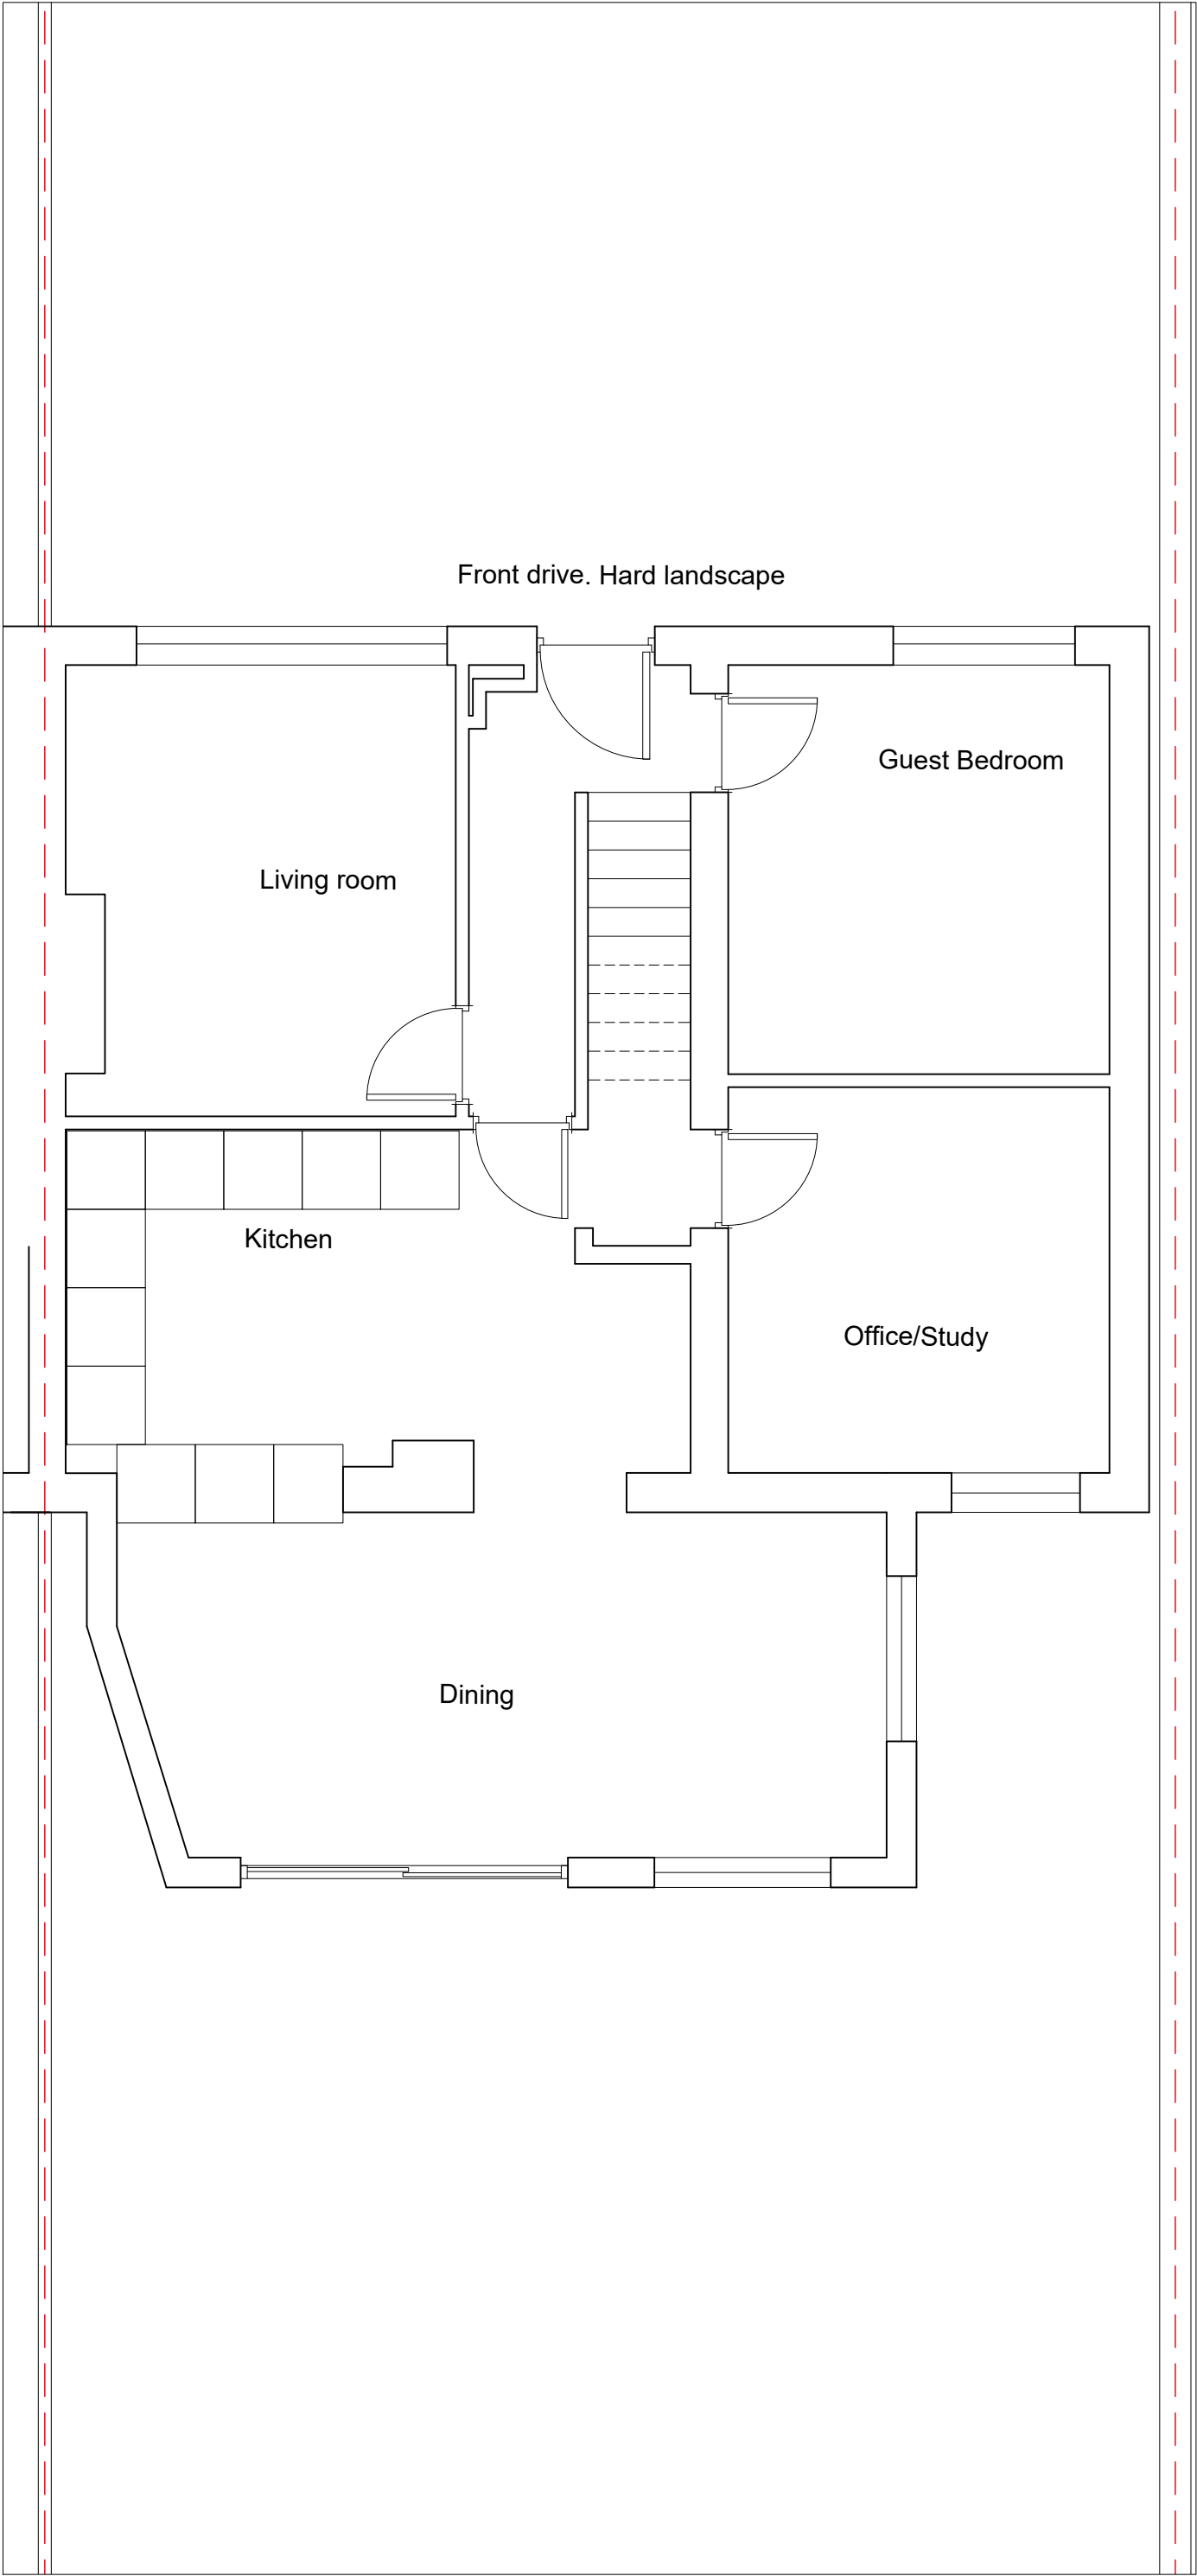


Proposed

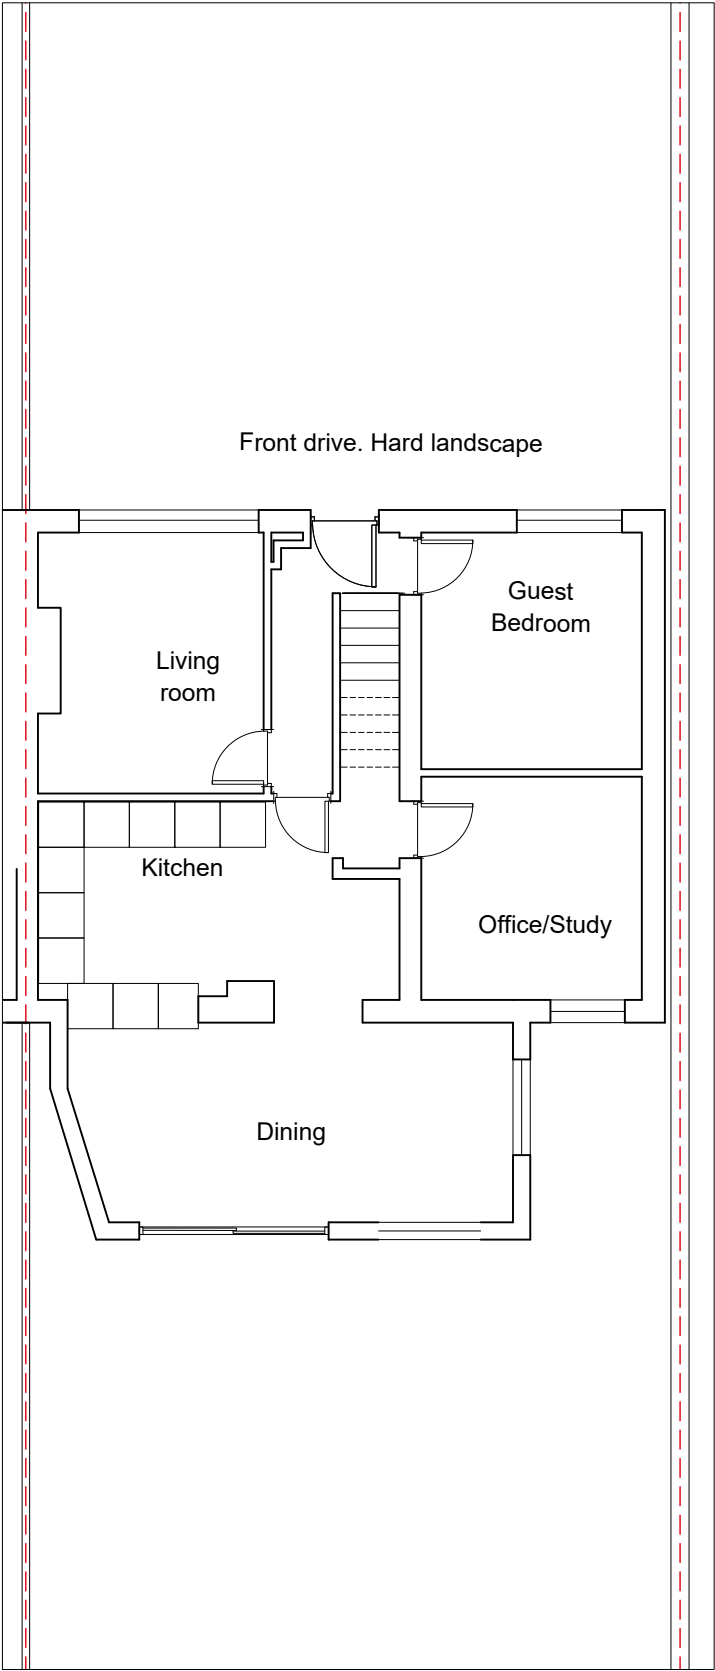


Existing

PROJECT					26A Derby Rd	
SCALE		1 : 50 & 1 : 100 @ A3			CLIENT	
DWG No.		192-PL- GA1			JH	
CONTRACT NO.		STAGE CODE		REV.	DRAWING TITLE	
192		planning		-	Existing and Proposed Grd Fl	
ISSUED	03/07/25				sj simon james arq ltd/architects	

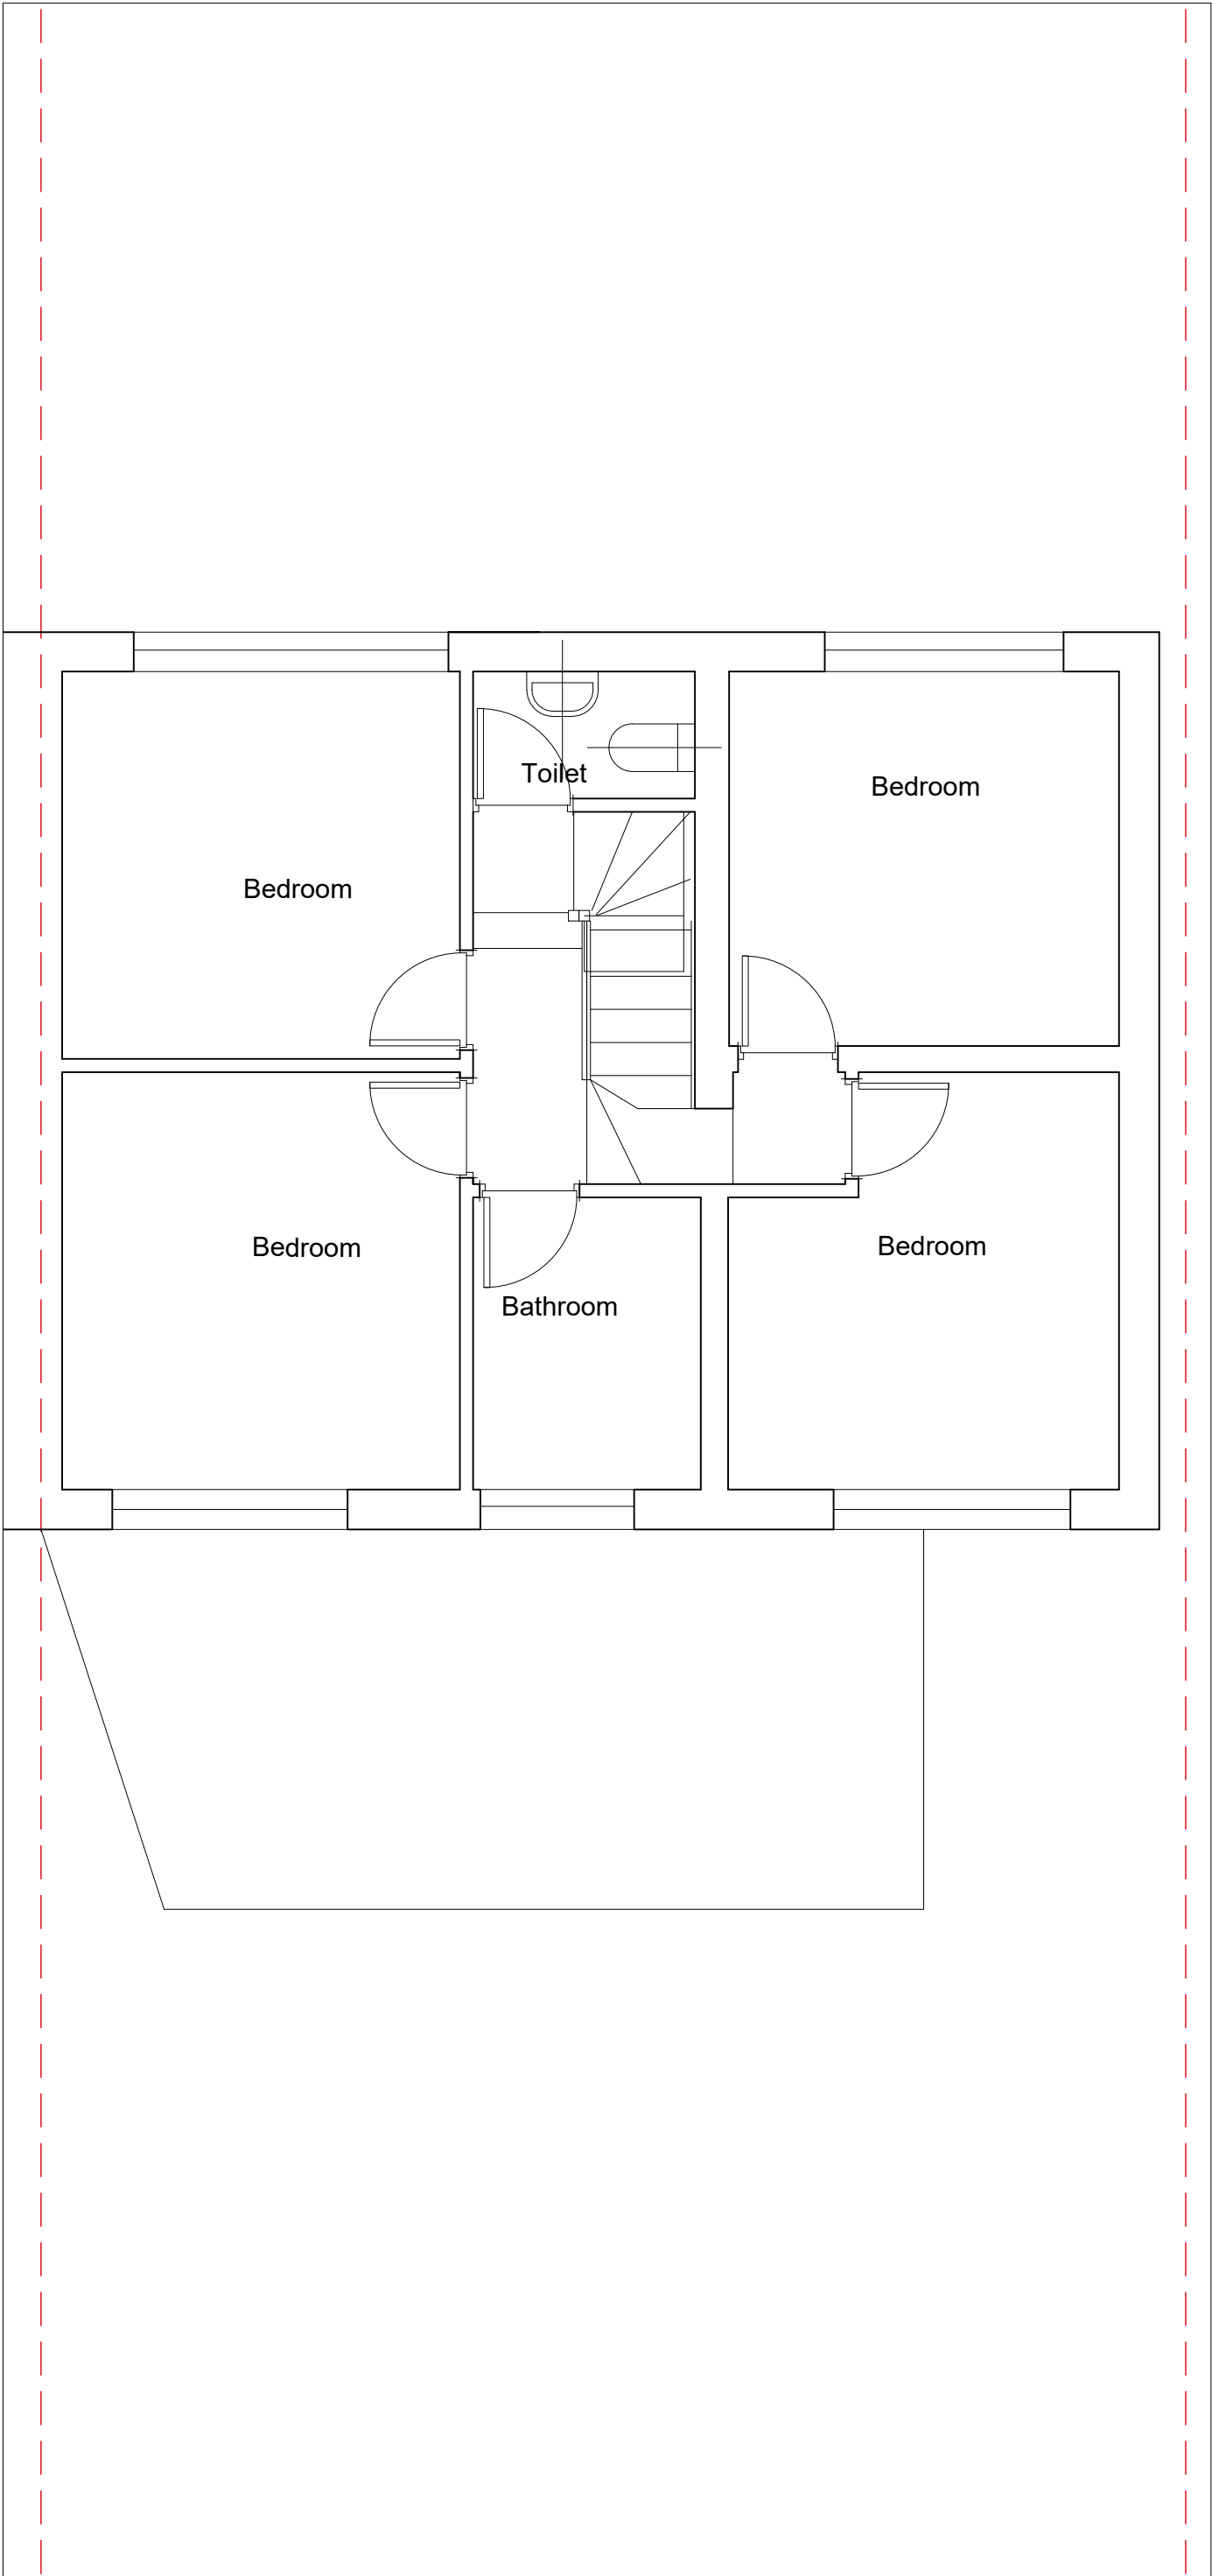


PROPOSED

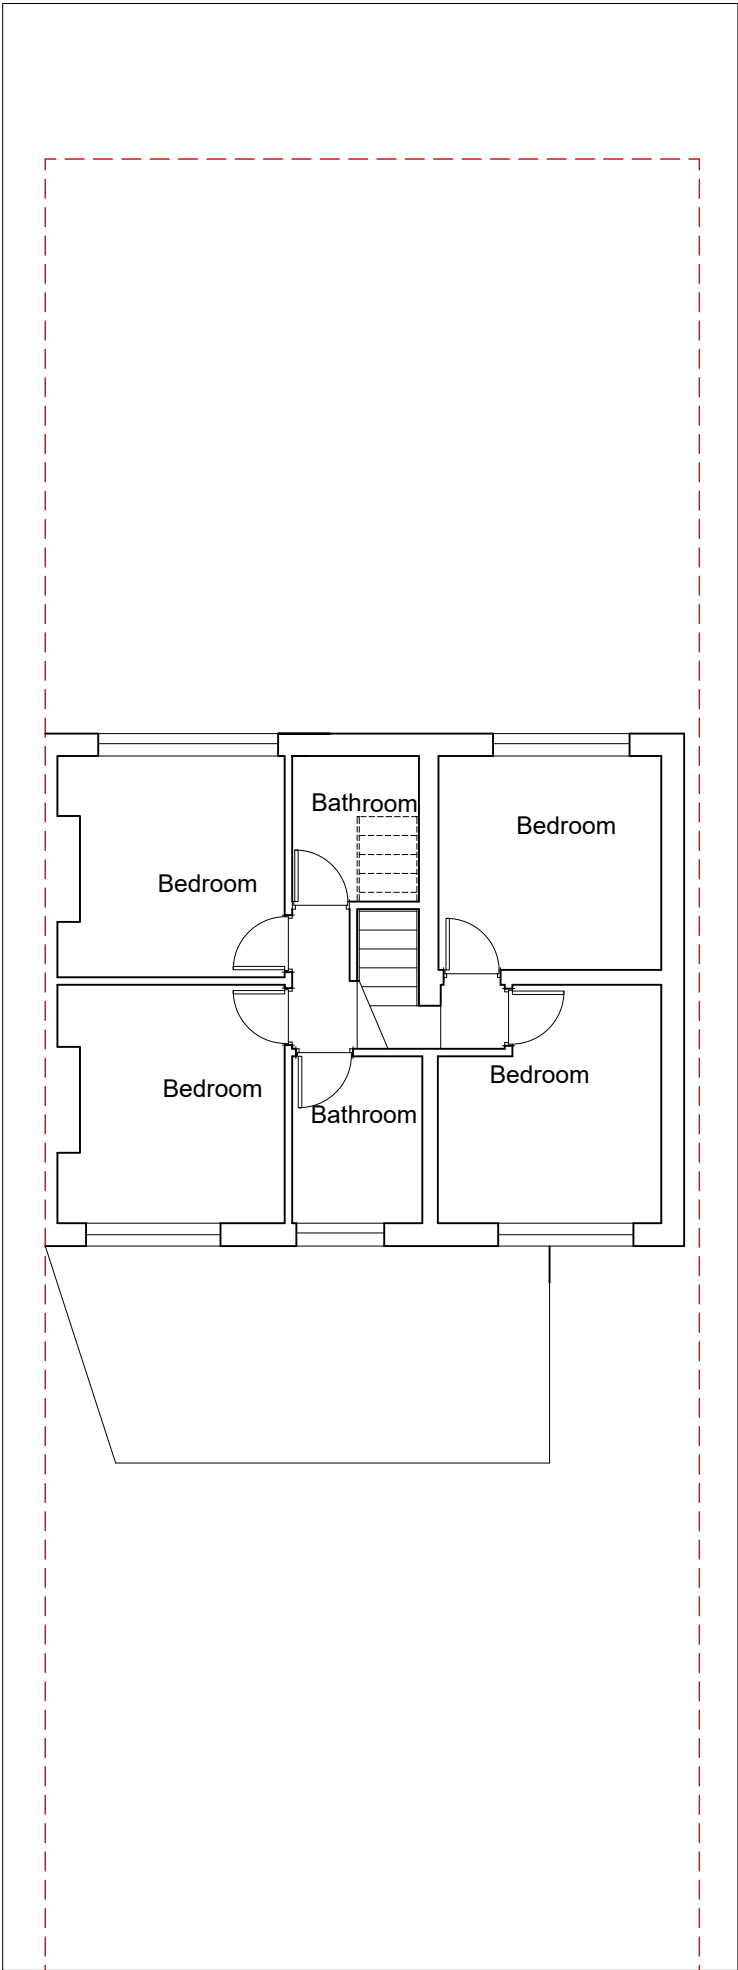


EXISTING

PROJECT				26A Derby Rd	
SCALE 1 : 50 & 1 : 100 @ A3			CLIENT JH		
DWG No. 192-PL-GA2			DRAWING TITLE Existing and Proposed 1st Fl		
CONTRACT NO.: 192		STAGE CODE planning			
ISSUED	03/07/25		sj simon james arq ltd/architects		

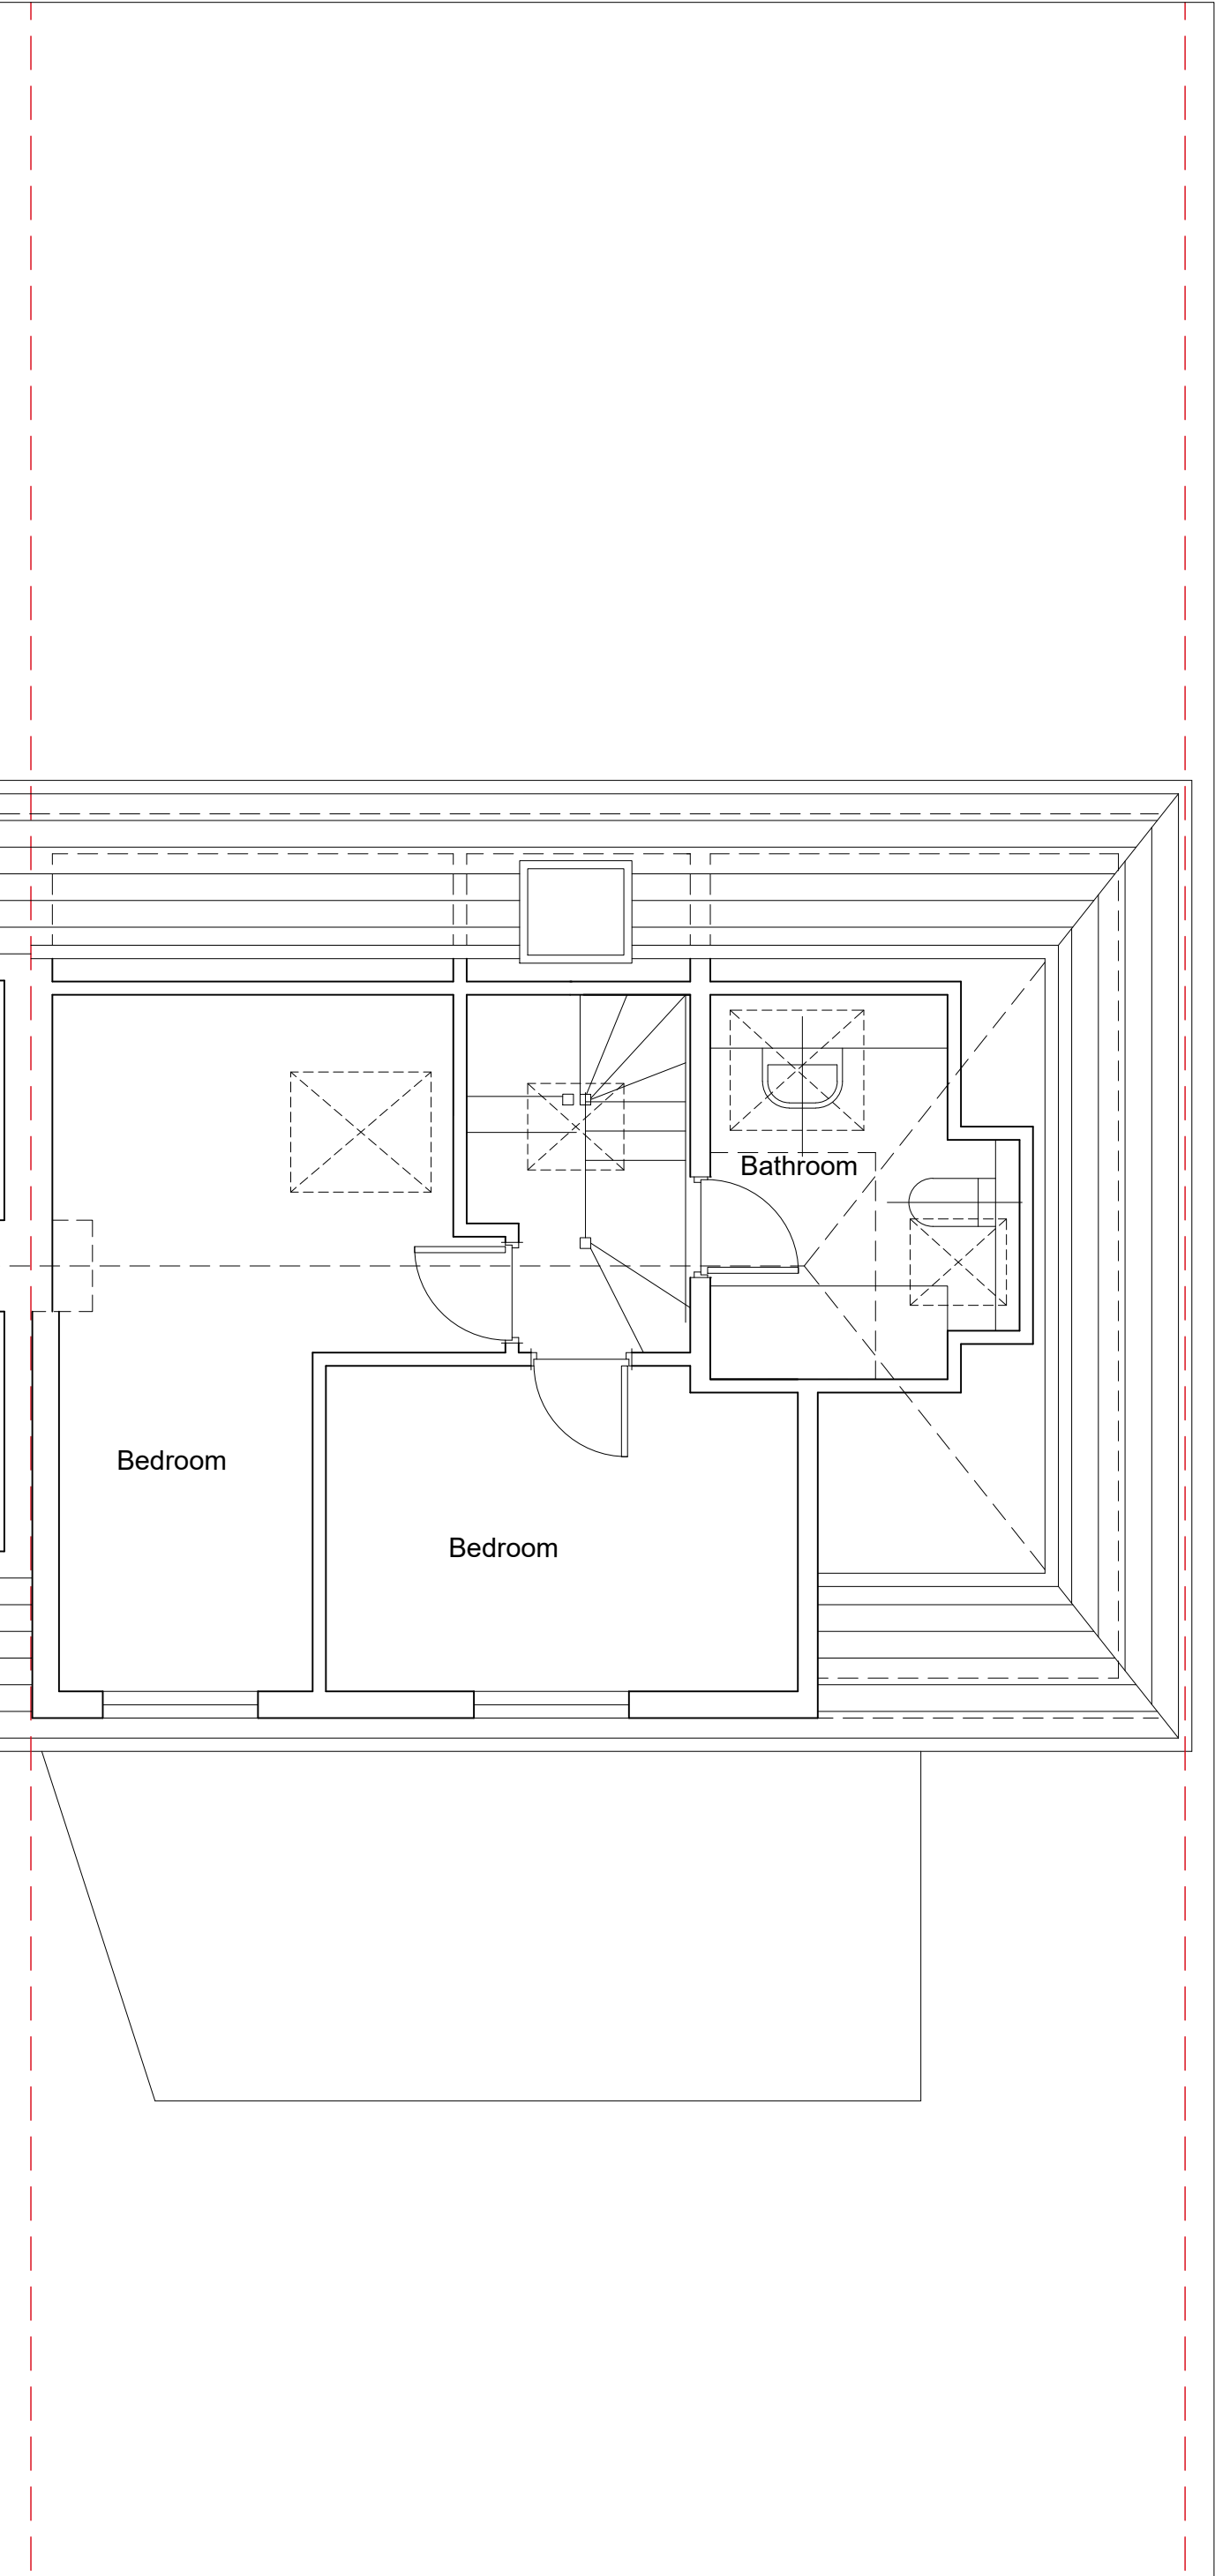


PROPOSED

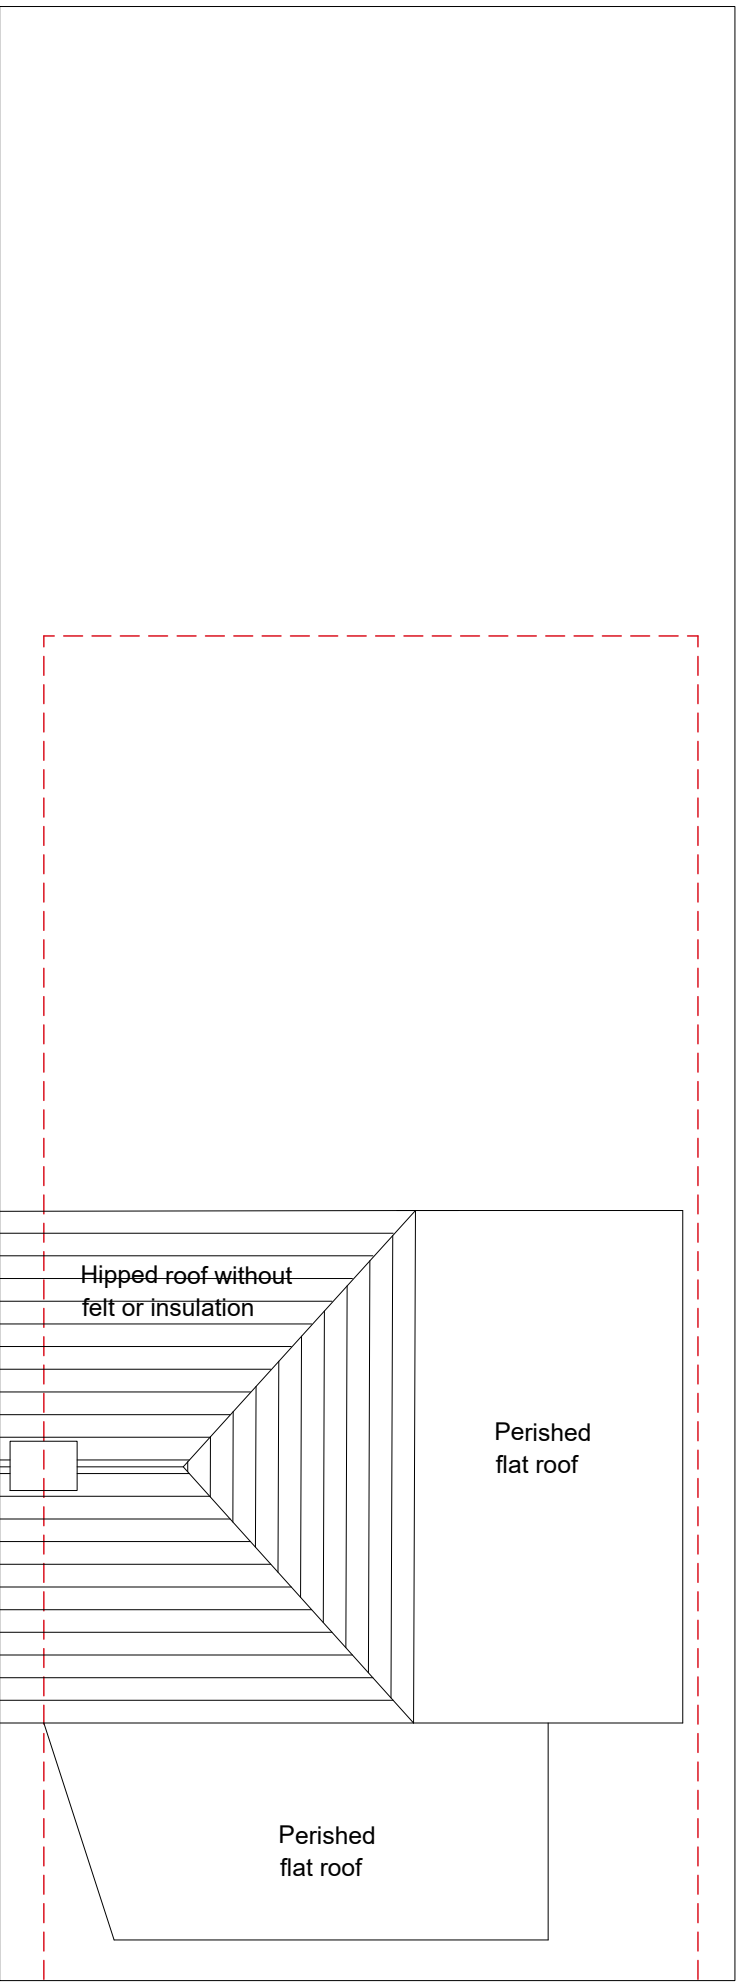


EXISTING

PROJECT				26A Derby Rd	
SCALE 1 : 50 & 1 : 100 @ A3			CLIENT JH		
DWG No. 192-PL- GA3			DRAWING TITLE Existing and Proposed Loft Floor		
CONTRACT NO: 192		STAGE CODE planning			
ISSUED	03/07/25		sj simon james arq ltd/architects		

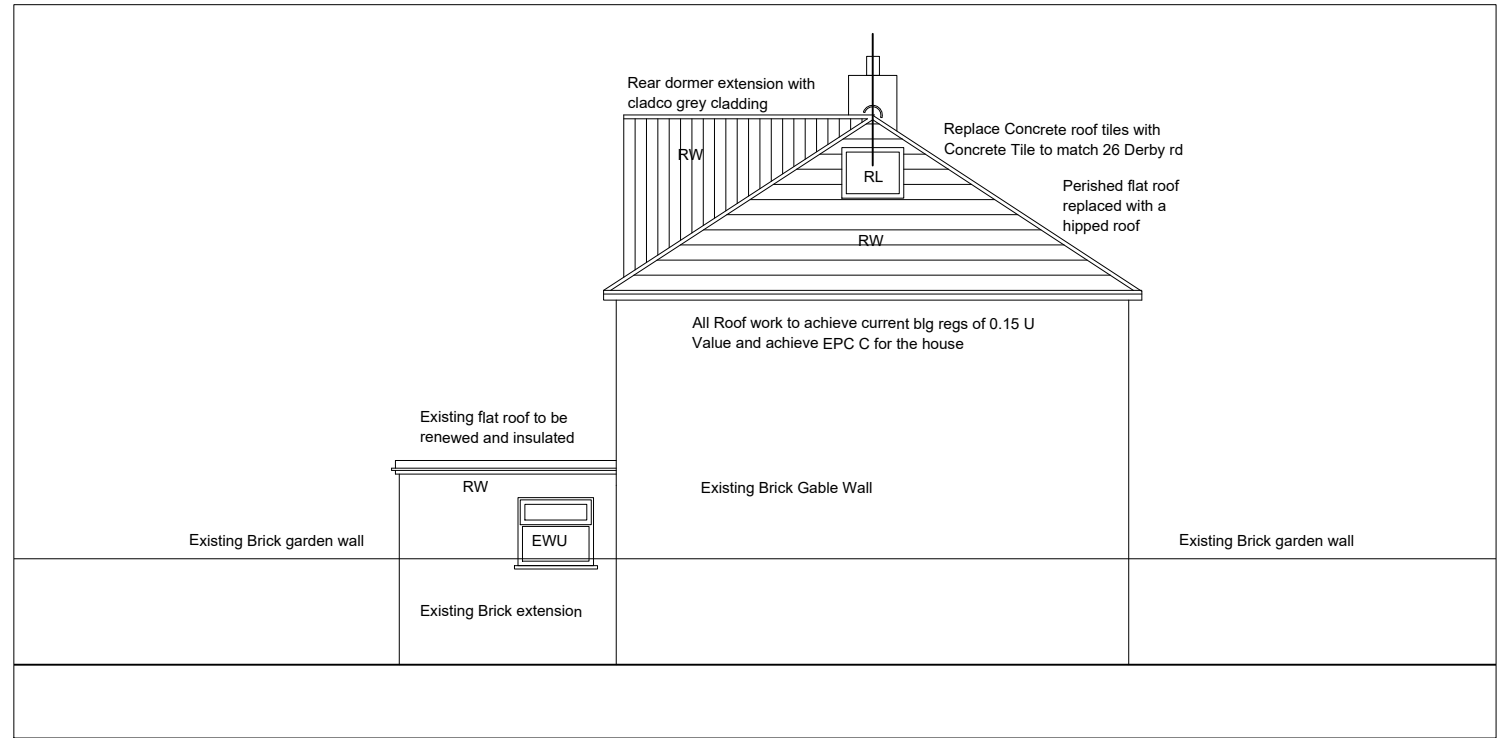


EXISTING


PROJECT				26A Derby Rd			
SCALE 1 : 50 & 1 : 100 @ A3				CLIENT JH			
DWG No. 192-PL- ELE1							
CONTRACT NO: 192		STAGE CODE planning		REV. -		DRAWING TITLE Existing & Prop East/Side Elevation	
ISSUED	03/07/25						
				sj simon james arq ltd architects			

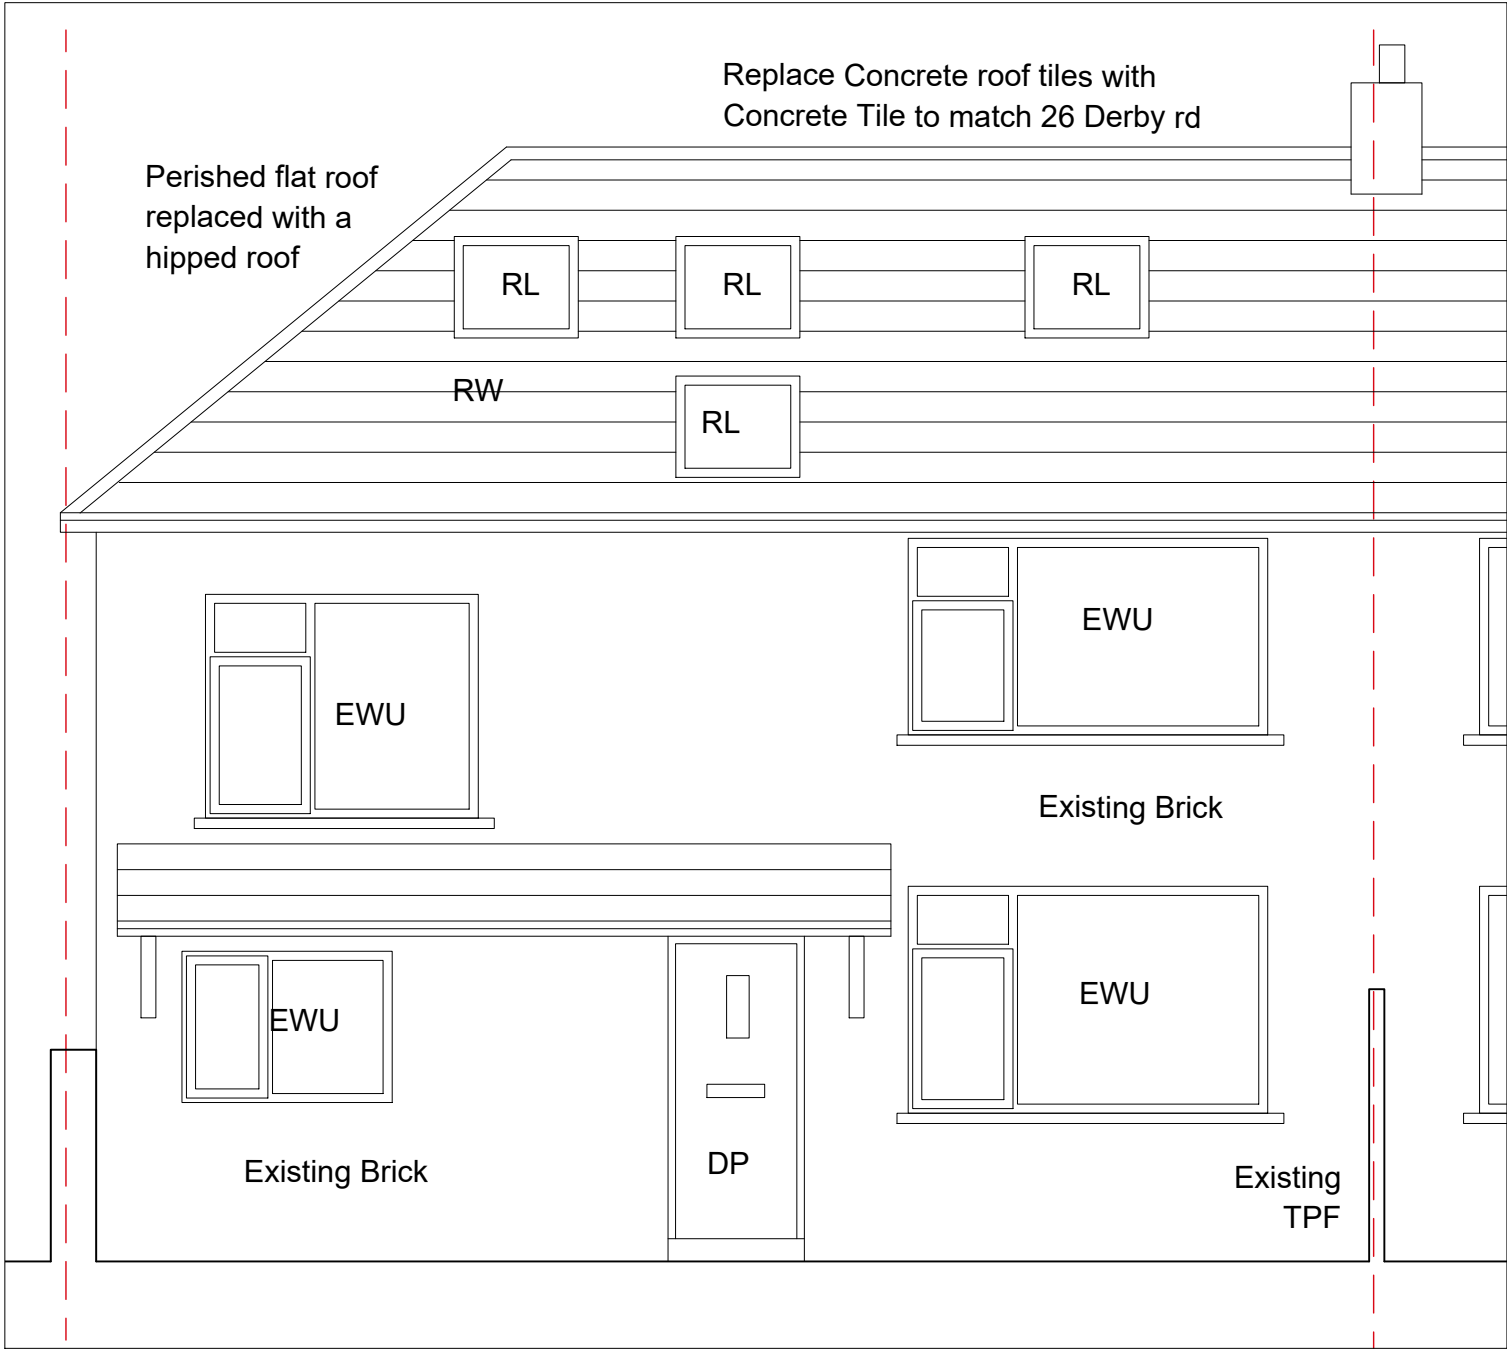


PROPOSED

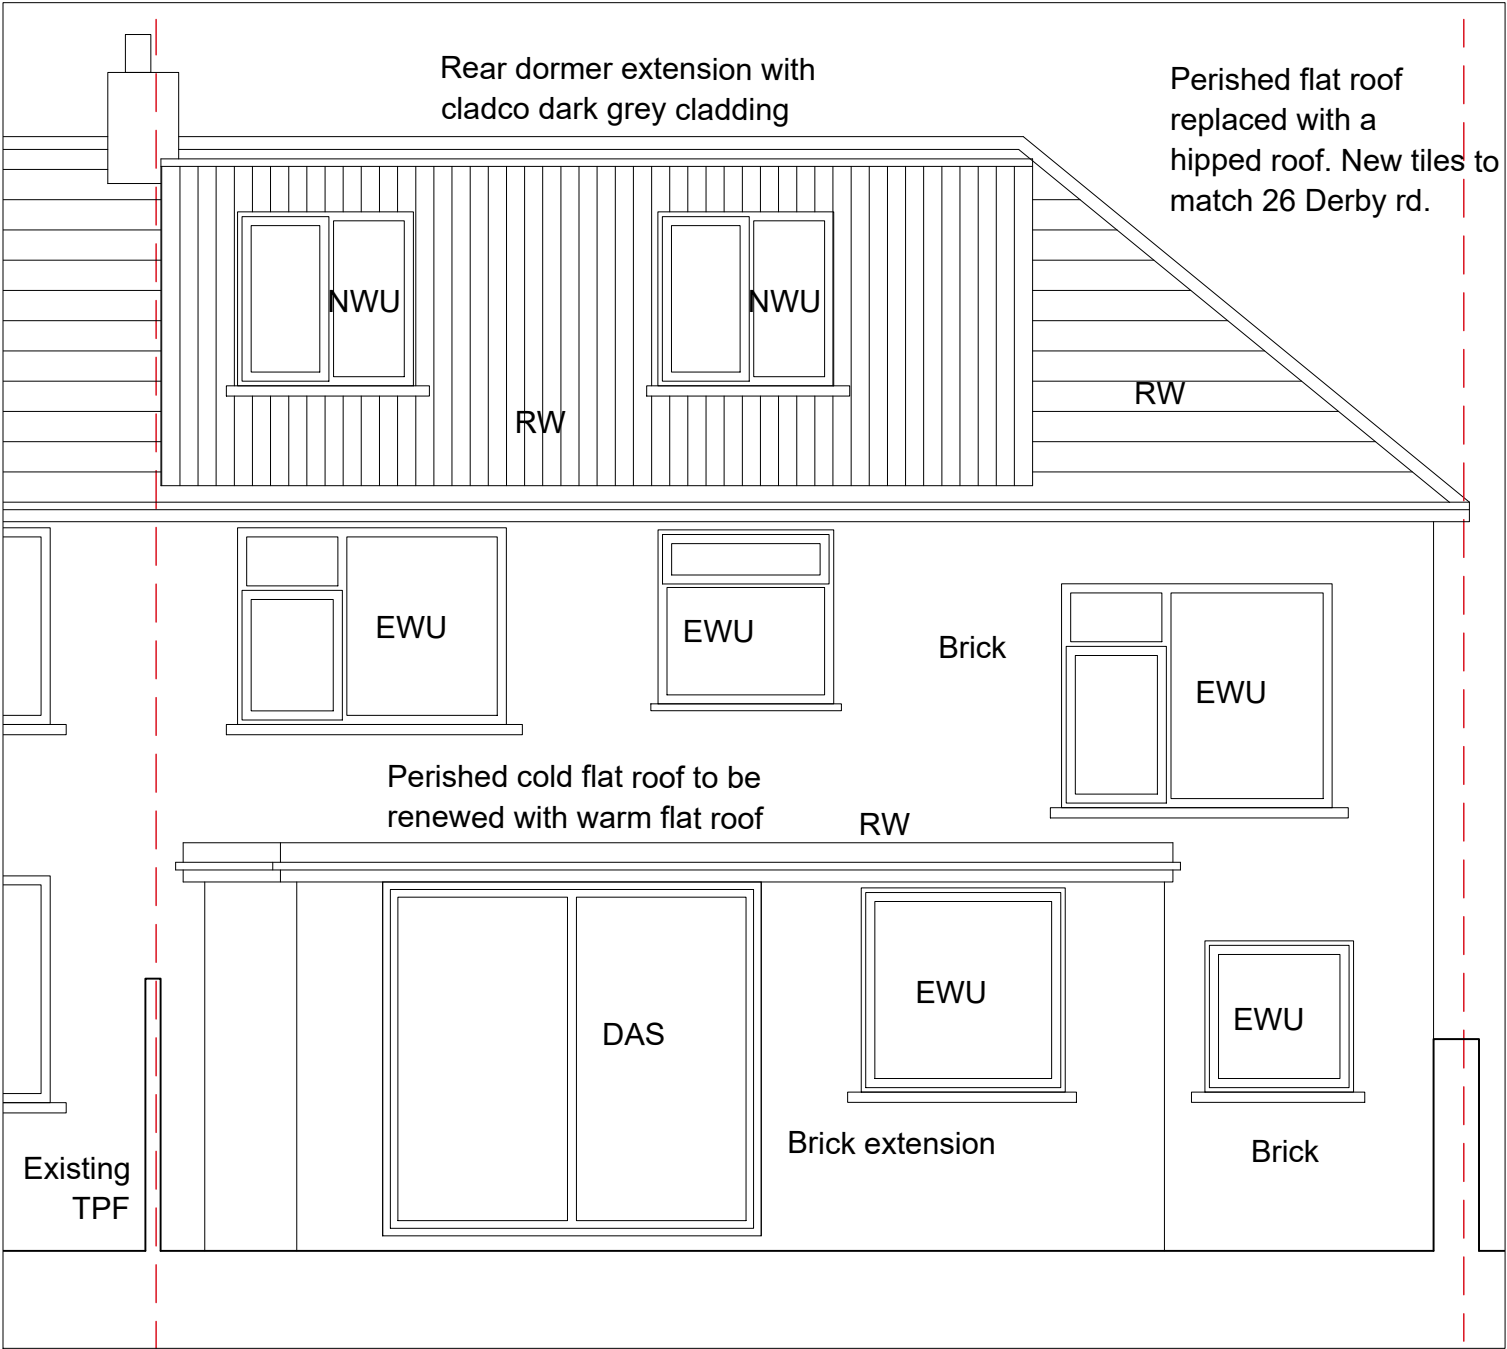

PROPOSED

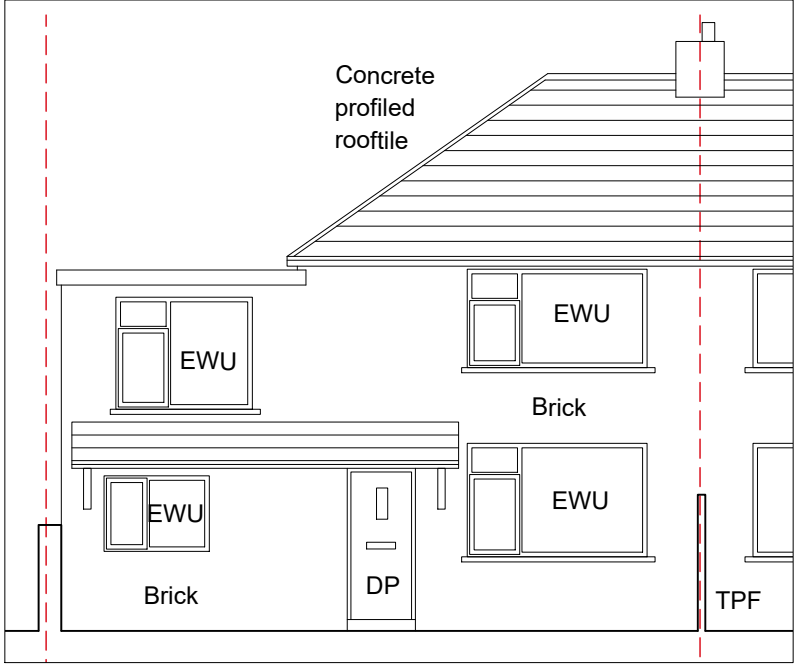

EXISTING

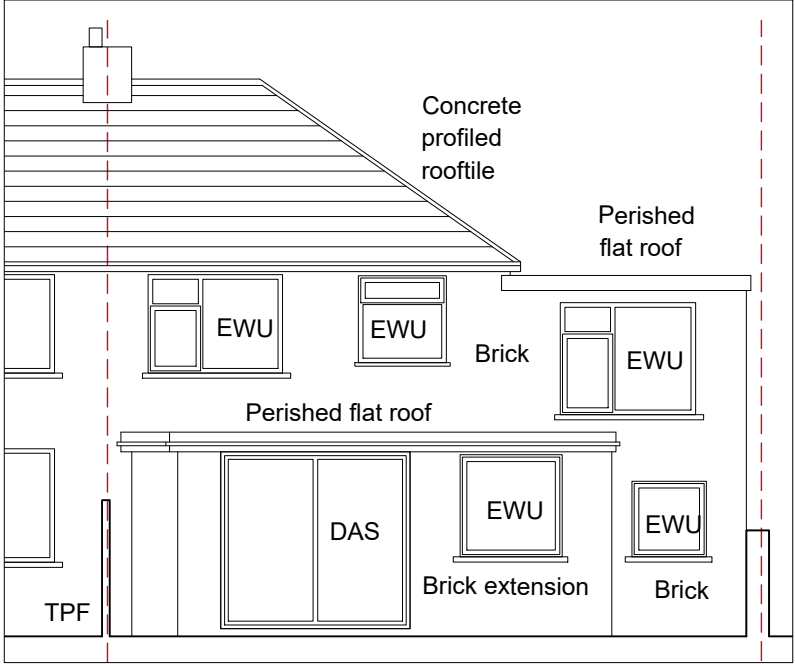

EXISTING

PROJECT			26A Derby Rd		
SCALE 1 : 50 & 1 : 100 @ A3			CLIENT JH		
DWG No. 192-PL- ELE2			DRAWING TITLE Existing & Prop Front & Back Elevation		
CONTRACT NO. 192	STAGE CODE planning	REV. -	sj simon james arq ltd/architects		
ISSUED	03/07/25				