


Subject to site survey and all necessary consents. All dimensions to be checked by user and any discrepancies, errors or omissions to be reported to the designers before work commences. This drawing is to be read in conjunction with all other relevant materials.

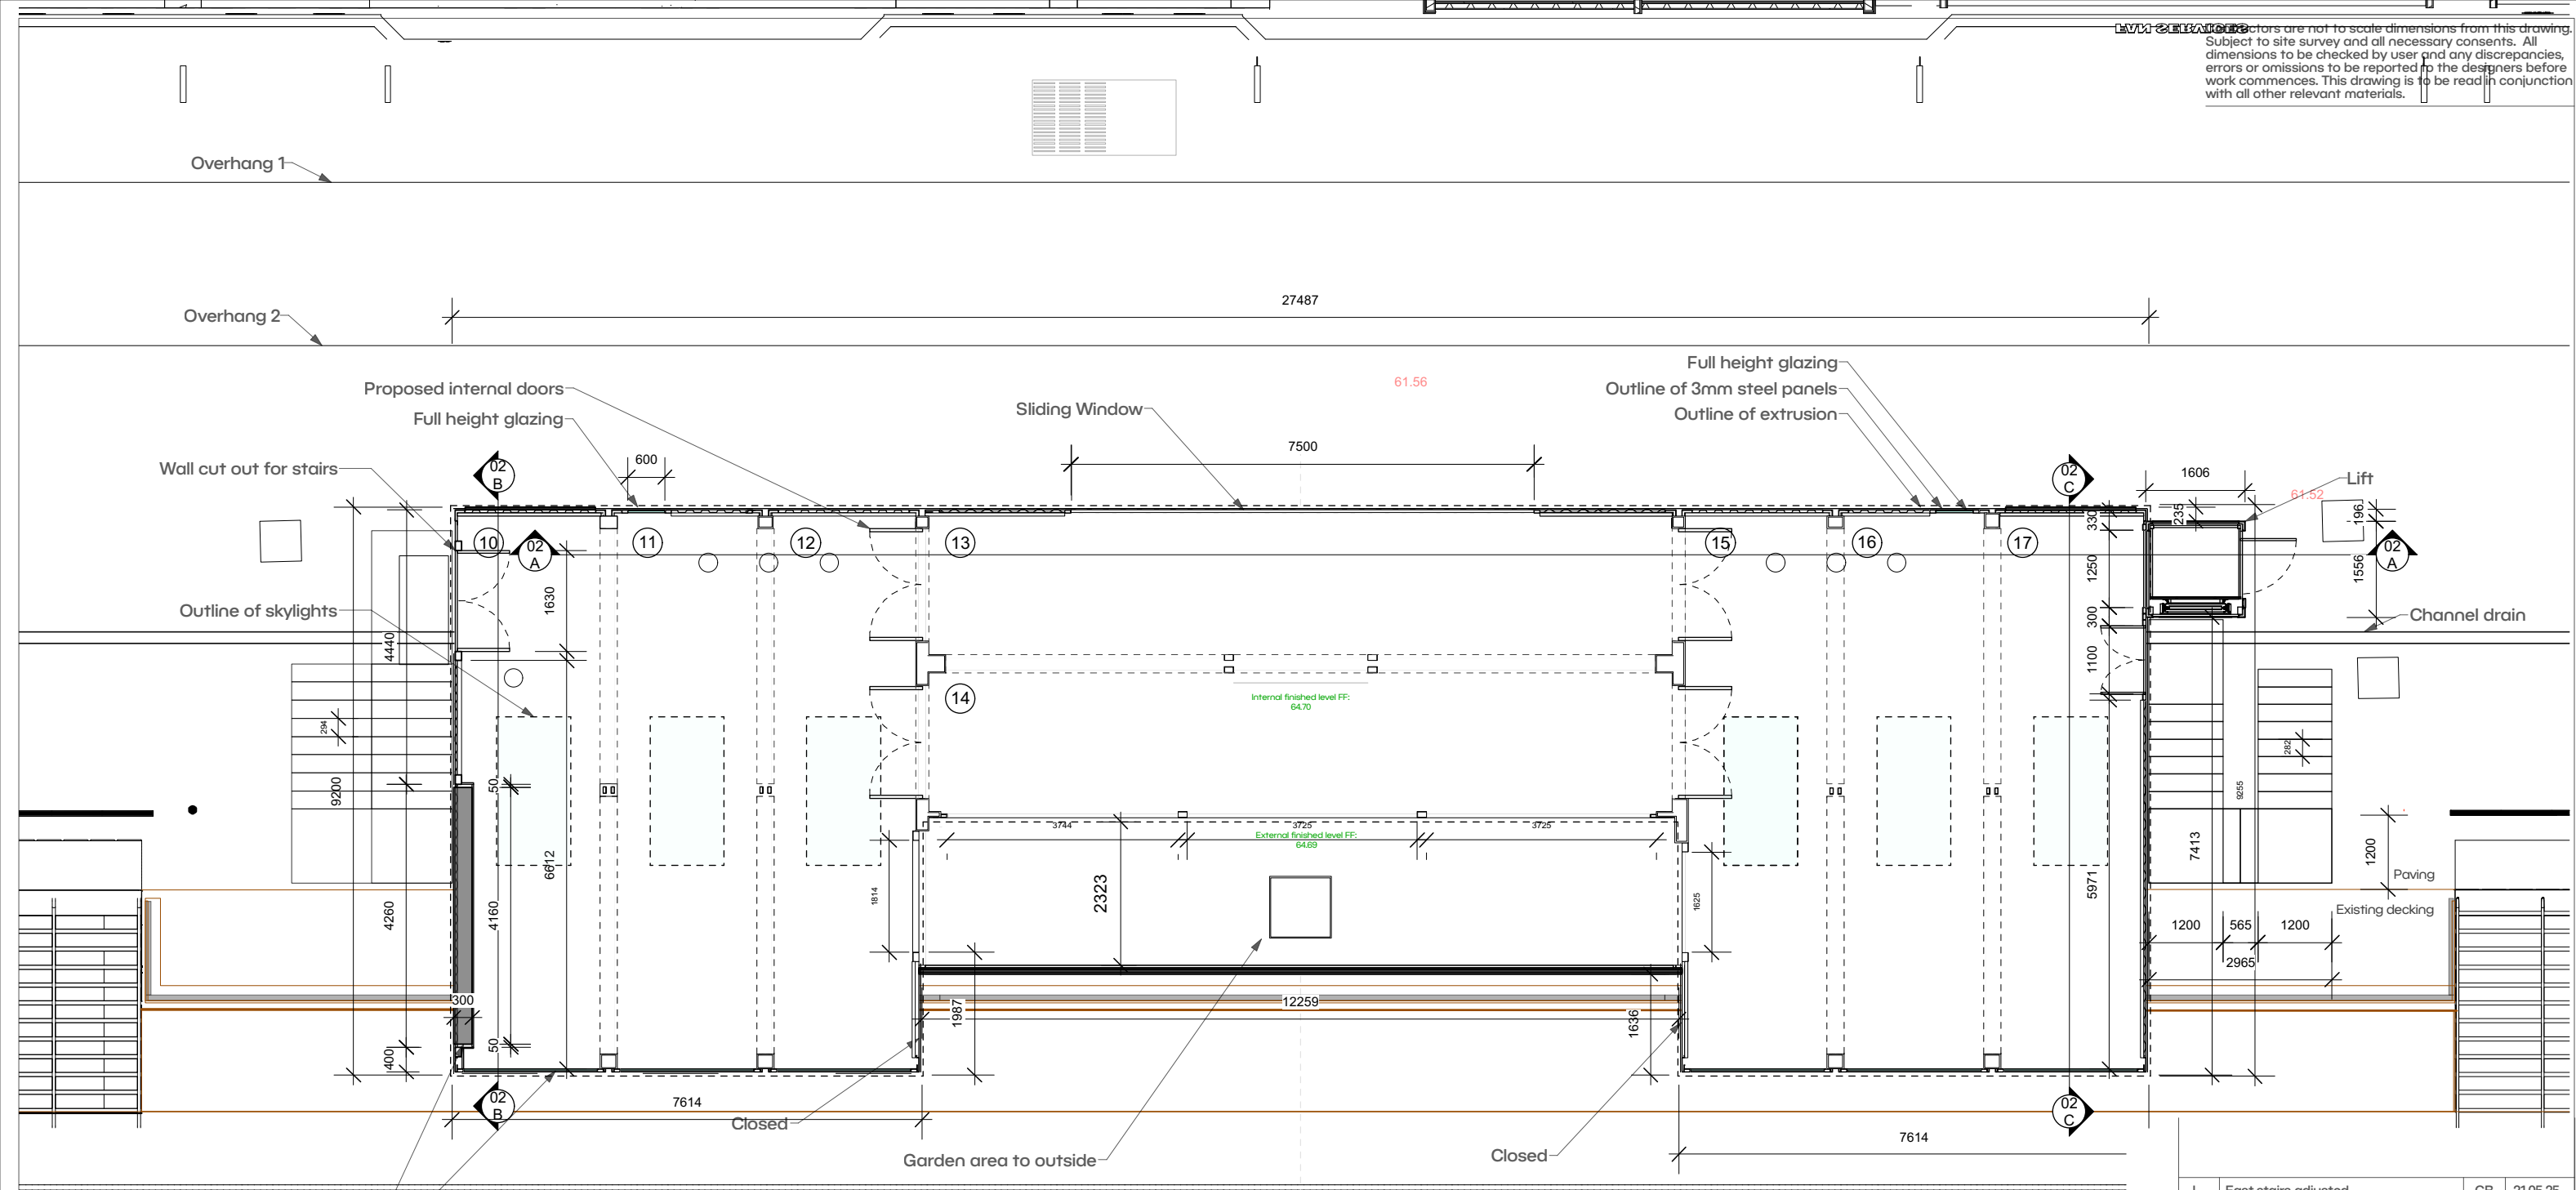

I	East stairs adjusted	GB	21.05.25
H	LED recess detail added	GB	21.05.25
G	Internal openings adjusted	GB	12.05.25
F	Openings adjusted	GB	09.05.25
E	Openings adjusted	GB	25.04.25
D	Details adjusted	GB	23.04.25
Rev:	Description:	By:	Date:



Status:			FOR COMMENT		
Client:			Co-op		
Site:			Co-op live, Manchester		
Title:			Container layout - First floor		
Scale @ A3: 1:100		Date: 29.05.25		Drawn: GB	
Job No: BGP040		Drawing No: BGP040-02		Revision: 1	