




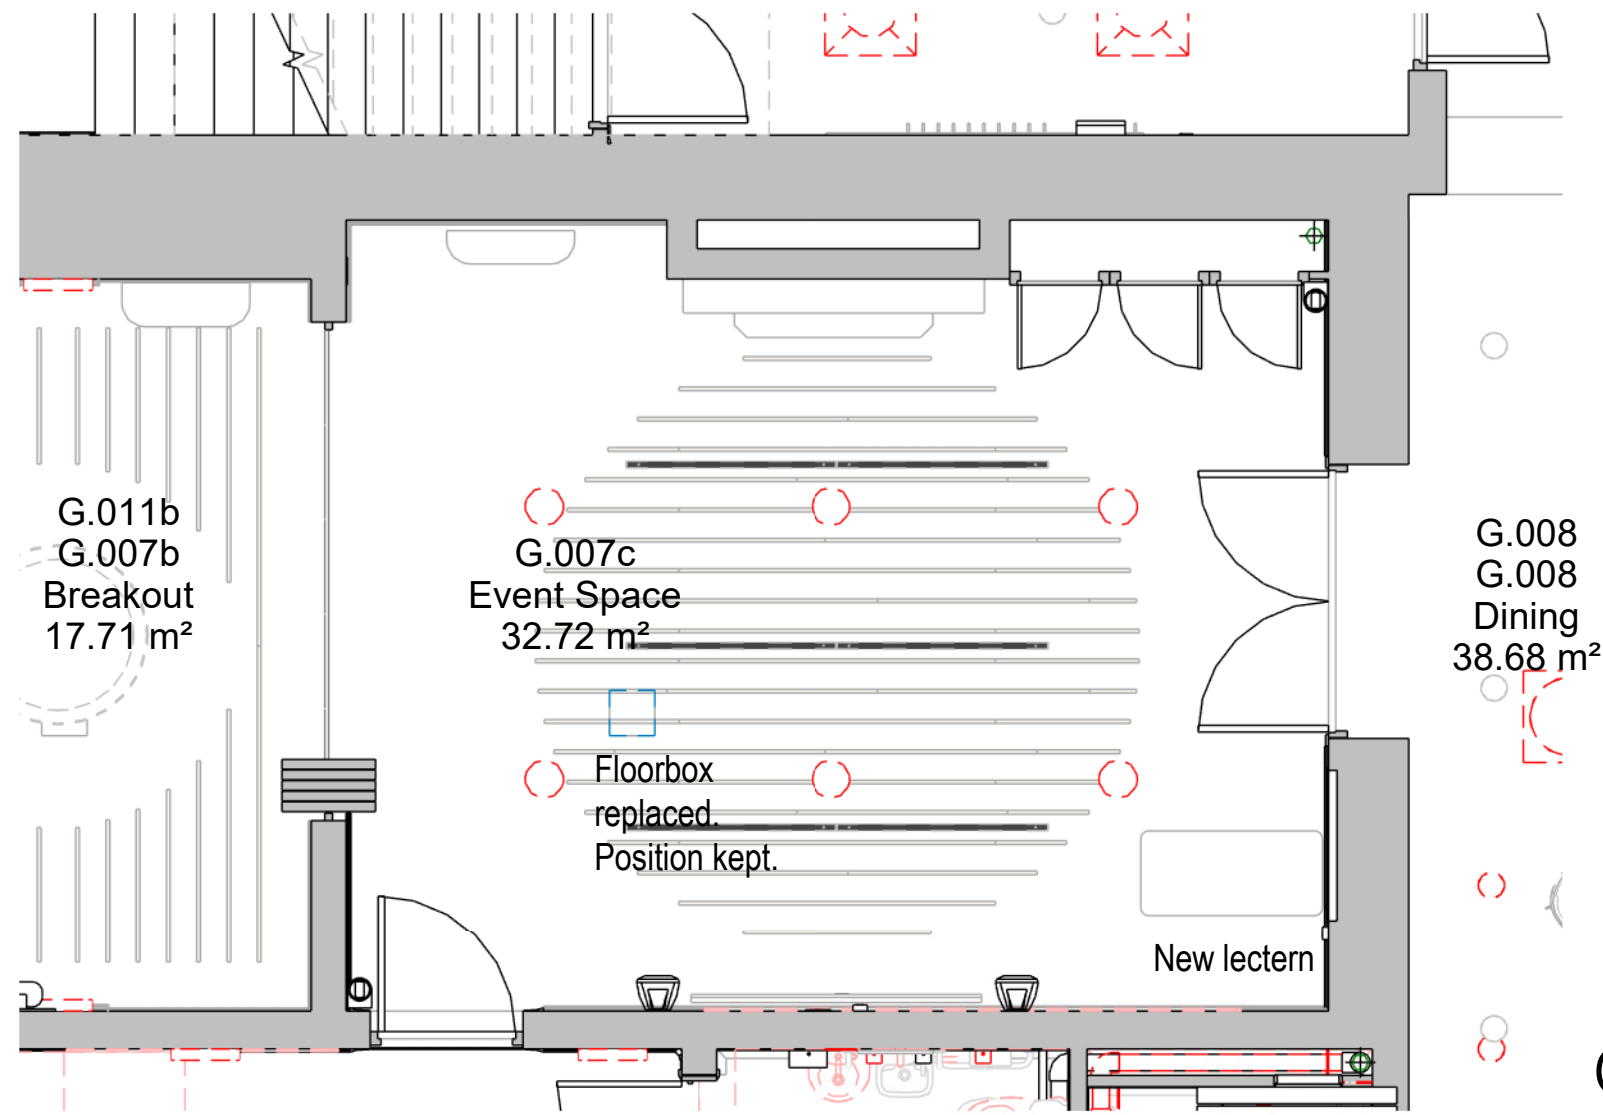


G.007c Breakout
1 : 50 @ A1

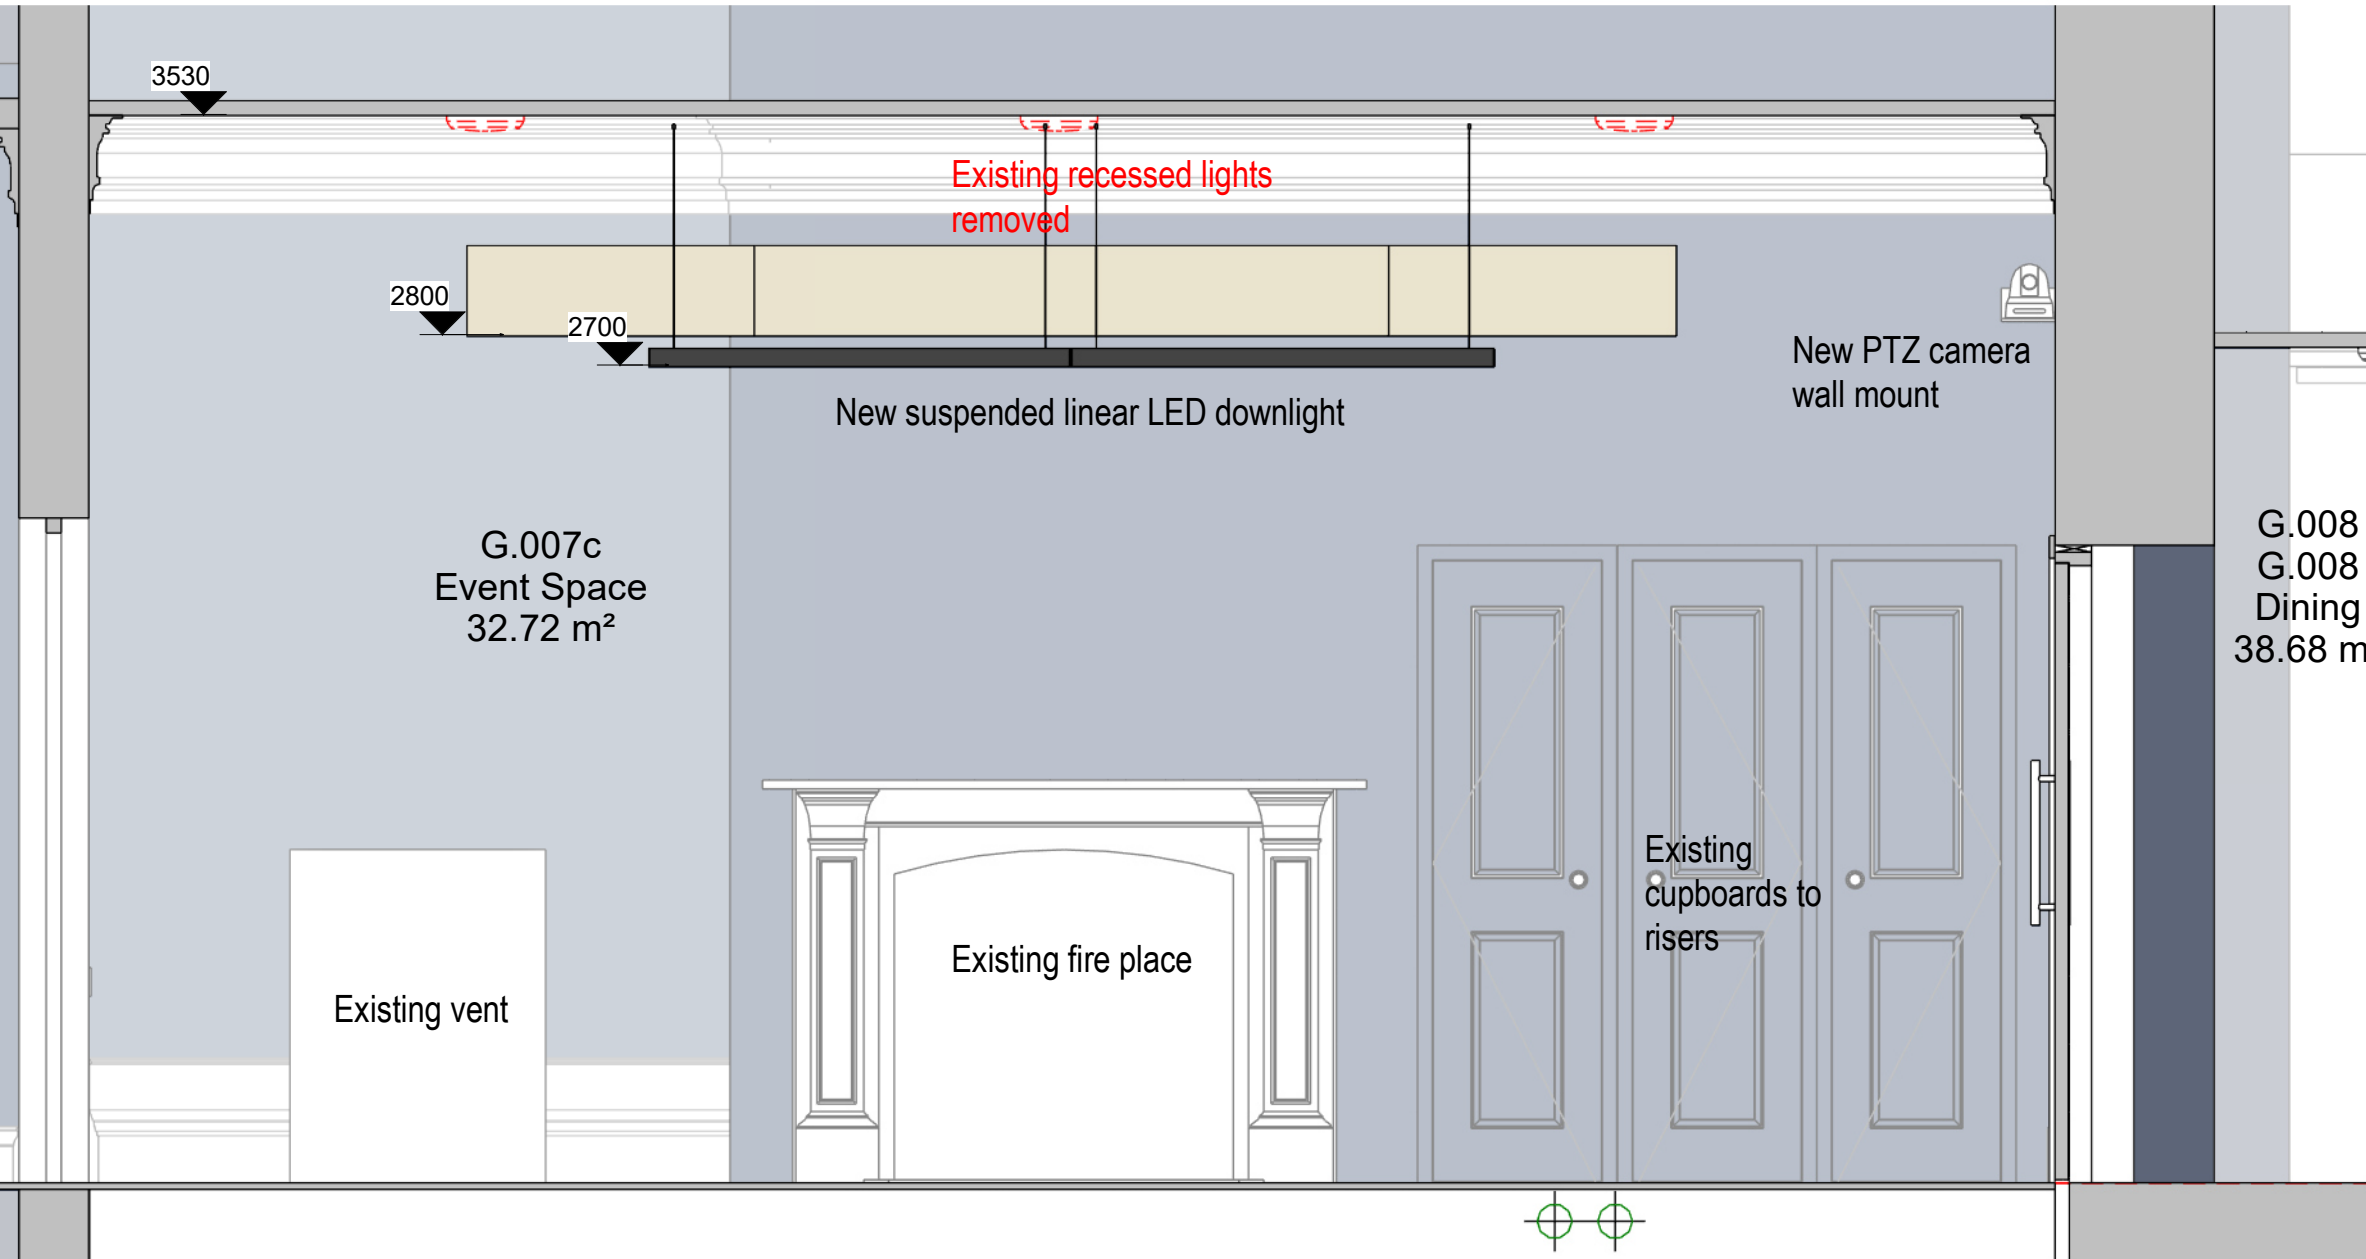


G.007c Breakout - Elevation A
1 : 25 @ A1

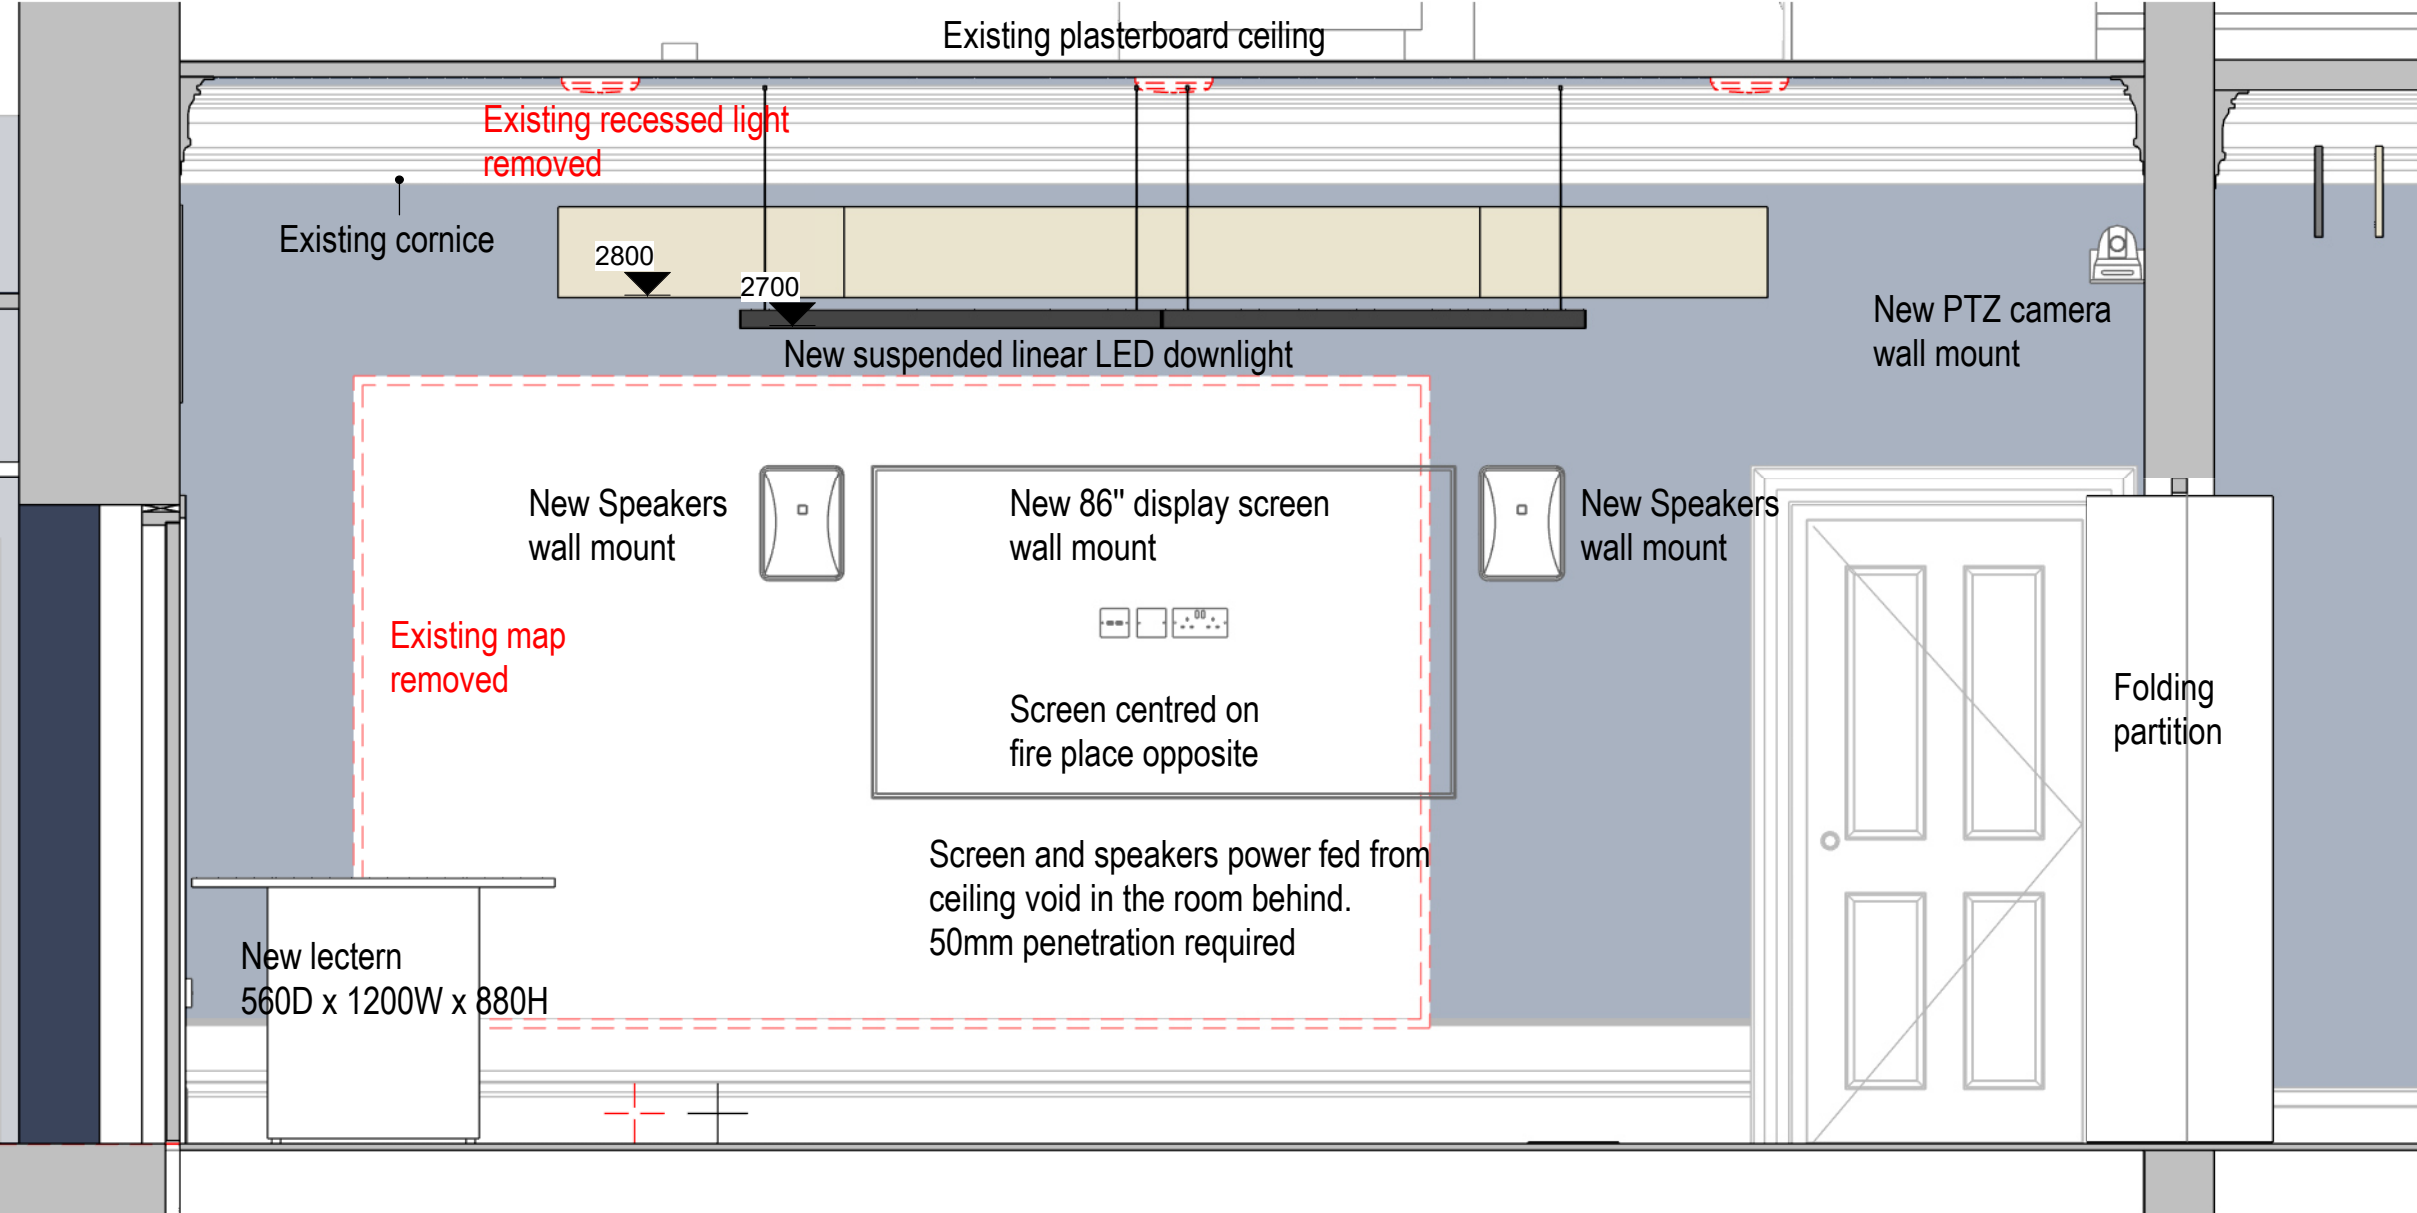

G.007c Breakout - Elevation C
1 : 25 @ A1

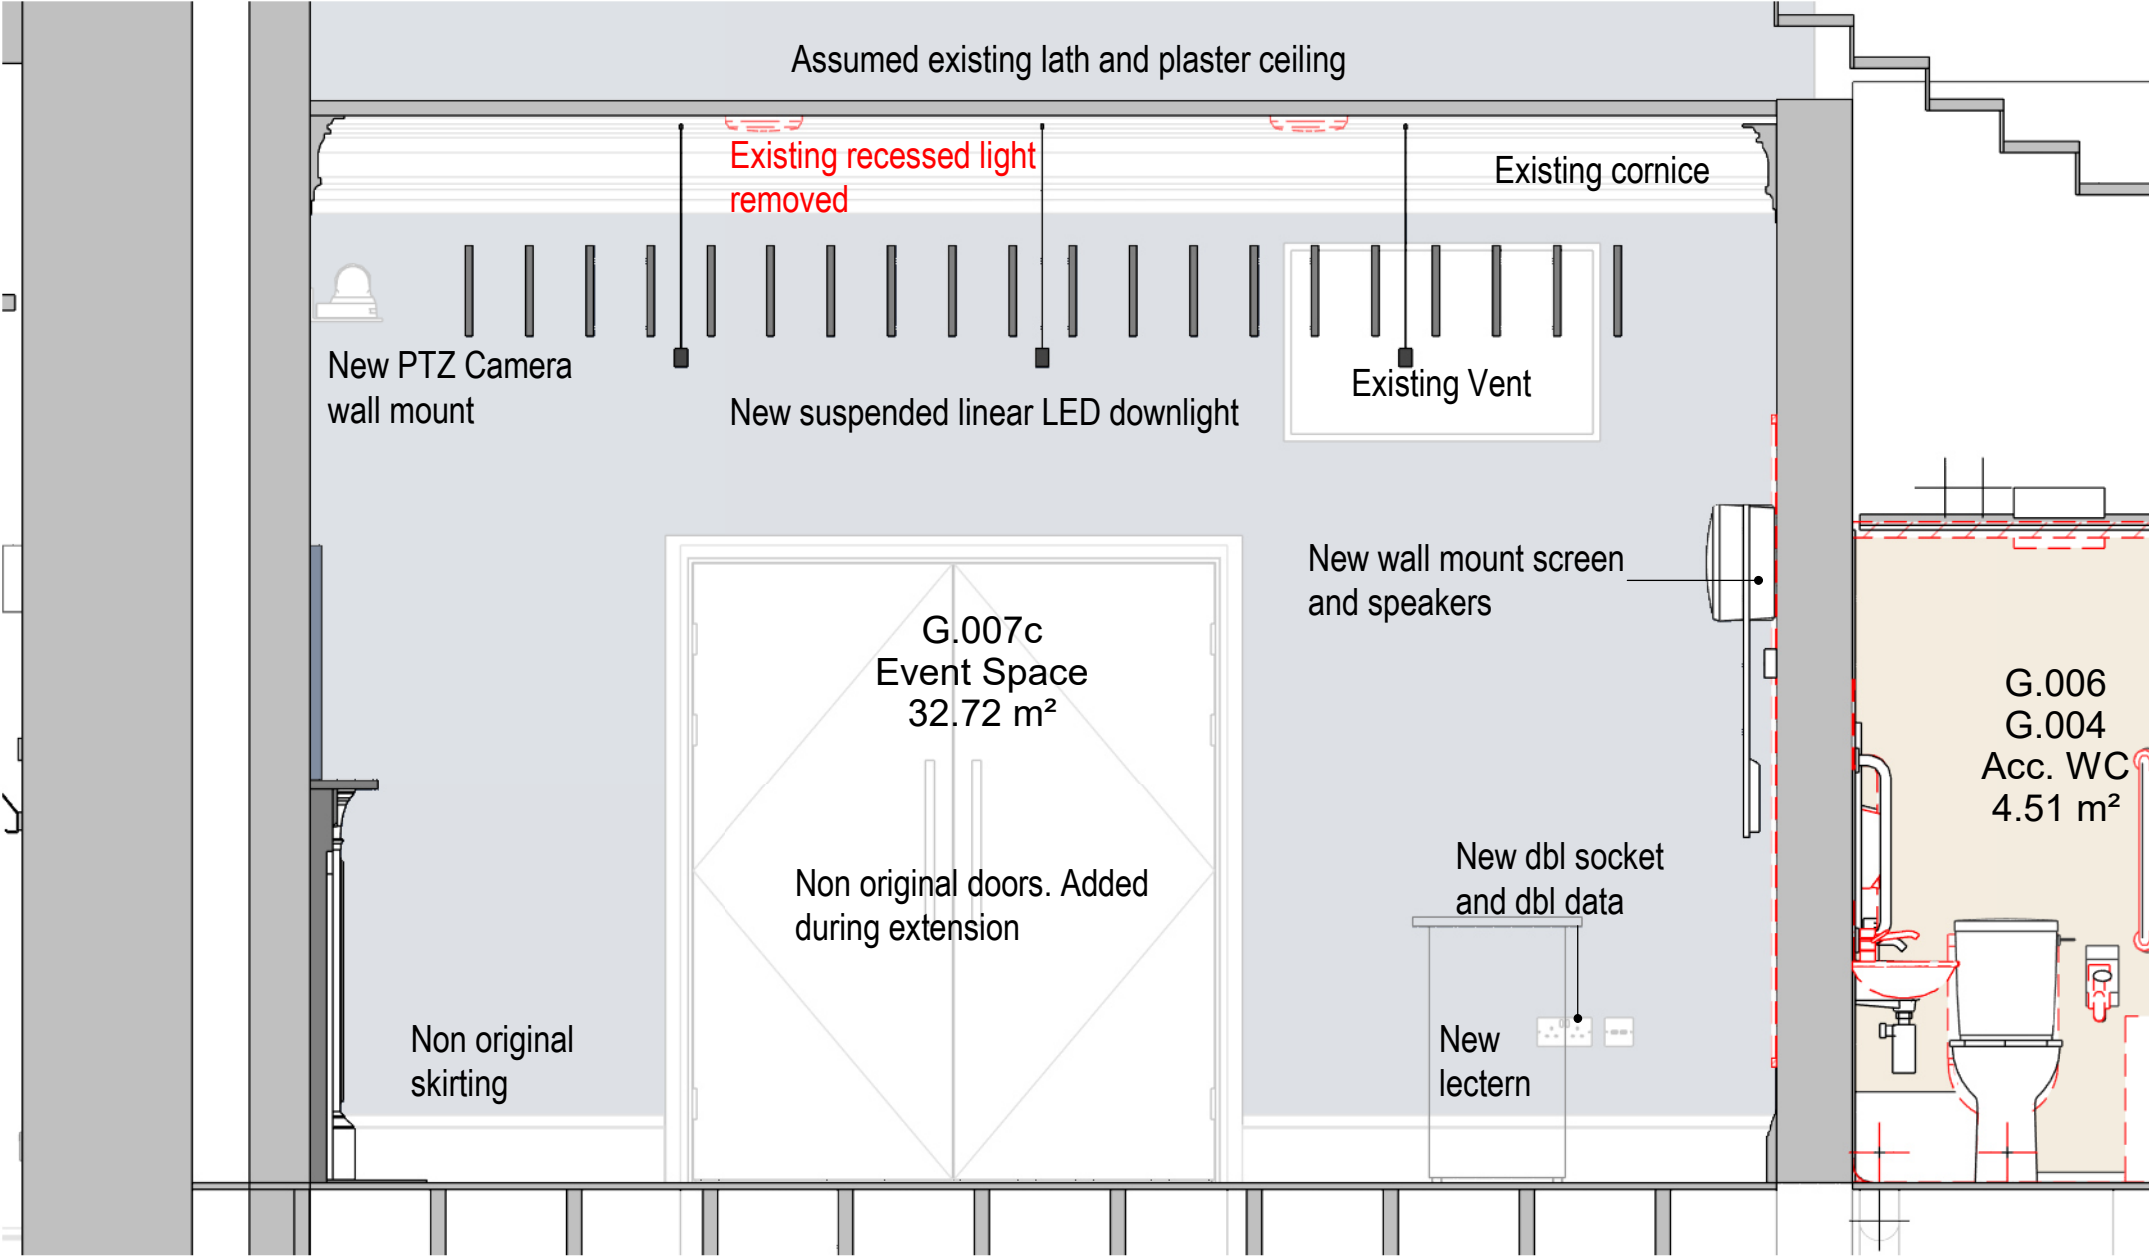

G.007c Breakout - Elevation B
1 : 25 @ A1

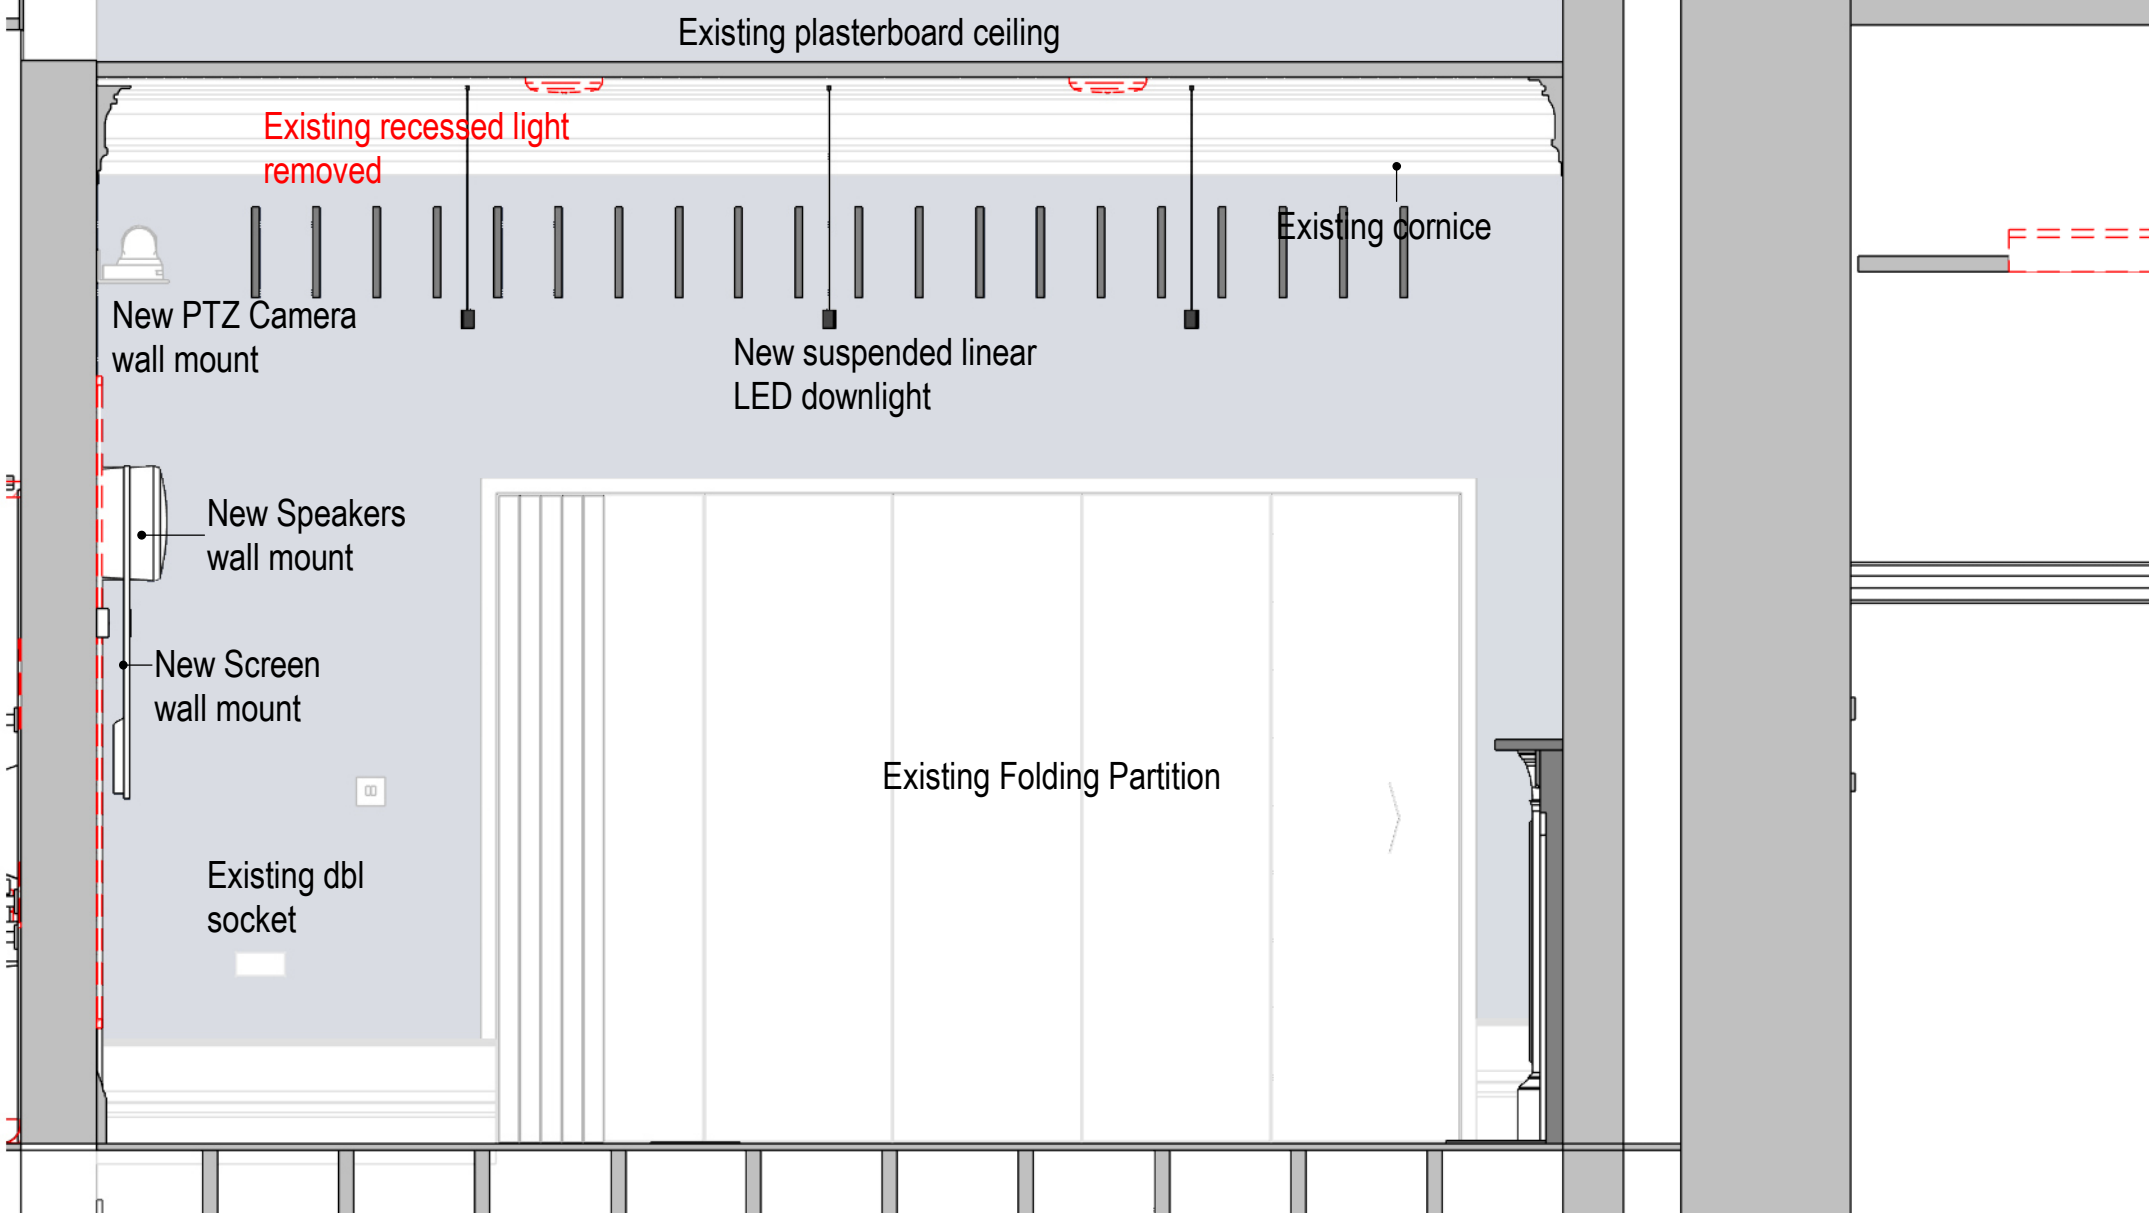

G.007c Breakout - Elevation D
1 : 25 @ A1



Issued for planning.		08-05-25	JL	JL
01	First issue. Issue for comments.	19-02-25	JL	JL
Rev	Description	Date	By	Auth

MANCHESTER

1824

The University of Manchester

Directorate of Estates and Facilities

Bayer Building

The University of Manchester

Oxford Road

Manchester

M13 9PL

HALLIDAY
MEECHAM
ARCHITECTS

Halliday Meecham Architects Limited

111 Piccadilly Manchester M1 2HY

+44 (0)161 461 5565

4 Devonshire Street London W1W 5DT

+44 (0)203 440 5175

hma@hallidaymeecham.com

www.hallidaymeecham.com

Drawing Status				
STAGE 4				
Project				
William Kay House - 5807				
Building Name		Building No.		
William Kay House		016AA		
Site Name				
William Kay House				
Sub Site Name				
Oxford Road				
Drawing Title				
William Kay L0 G.007c Breakout/ Event Space				
PM	DS	Drawn	Checked	Authorised
		CB	JL	HMA
Scale @A1		Date	Date	Date
1:25/1:50		10-02-25	10-02-25	10-02-25
Drawing Number			Revision	
5807-HMA-WK-L0-DR-A-0115			P02	