

Do not scale from this drawing. All dimensions to be checked on site prior to manufacture and construction. This drawing is the property of Harrison Ince Holdings Limited and should not be reproduced without permission.
All discrepancies to be brought to the attention of the architect immediately.
This drawing is to be read in conjunction with the specification / bill of quantities and related drawings.

REVISIONS

-	PLANNING ISSUE	26.03.25	GW
A	REVISED LOUVRES	24.06.25	GW



EXISTING ELEVATION - QUAY ST
1:100




EXISTING ELEVATION - ATKINSON ST
1:100

NOTE: ALL EXTERNAL DECORATION WORKS TO EXISTING FACADE ELEMENTS ARE TO BE UNDERTAKEN WITHIN LANDLORD'S SCOPE OF WORKS
REF: 142317/LO/2025

ALL DIMENSIONS TO BE CHECKED ON SITE BEFORE CONSTRUCTION

FOR PLANNING

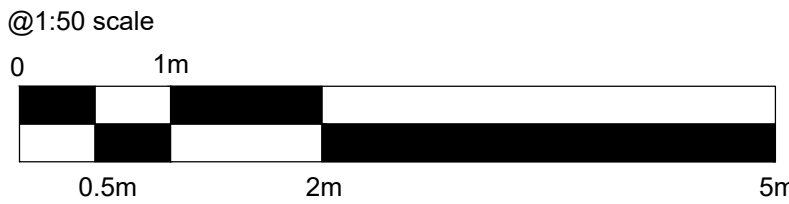

HARRISON INCE

ARCHITECTS INTERIOR DESIGNERS

PINS SOCIAL CLUB

CLIENT

SUNLIGHT HOUSE
LITTLE QUAY ST, MANCHESTER M3 3HP

PROJECT

ATKINSON STREET
EXISTING ELEVATION

TITLE

DATE JUNE 2025

SCALE 1:50 @ A1

JOB NO. 01

DWG. NO. AS007 A

DRAWN CAD/GW

CHECKED

SECOND FLOOR
EASTGATE
2 CASTLE STREET
MANCHESTER
M3 4LZ
TEL: 0161 236 3650
EMAIL: admin@harrison-ince.co.uk