


31 BOOTH STREET | 3RD FLOOR
Elevations - 1 of 2

This drawing is the property of Bluesky Design Interiors Limited and must not be copied or otherwise reproduced. All dimensions must be checked on site before commencing work. This drawing was produced using AutoCAD 2025.

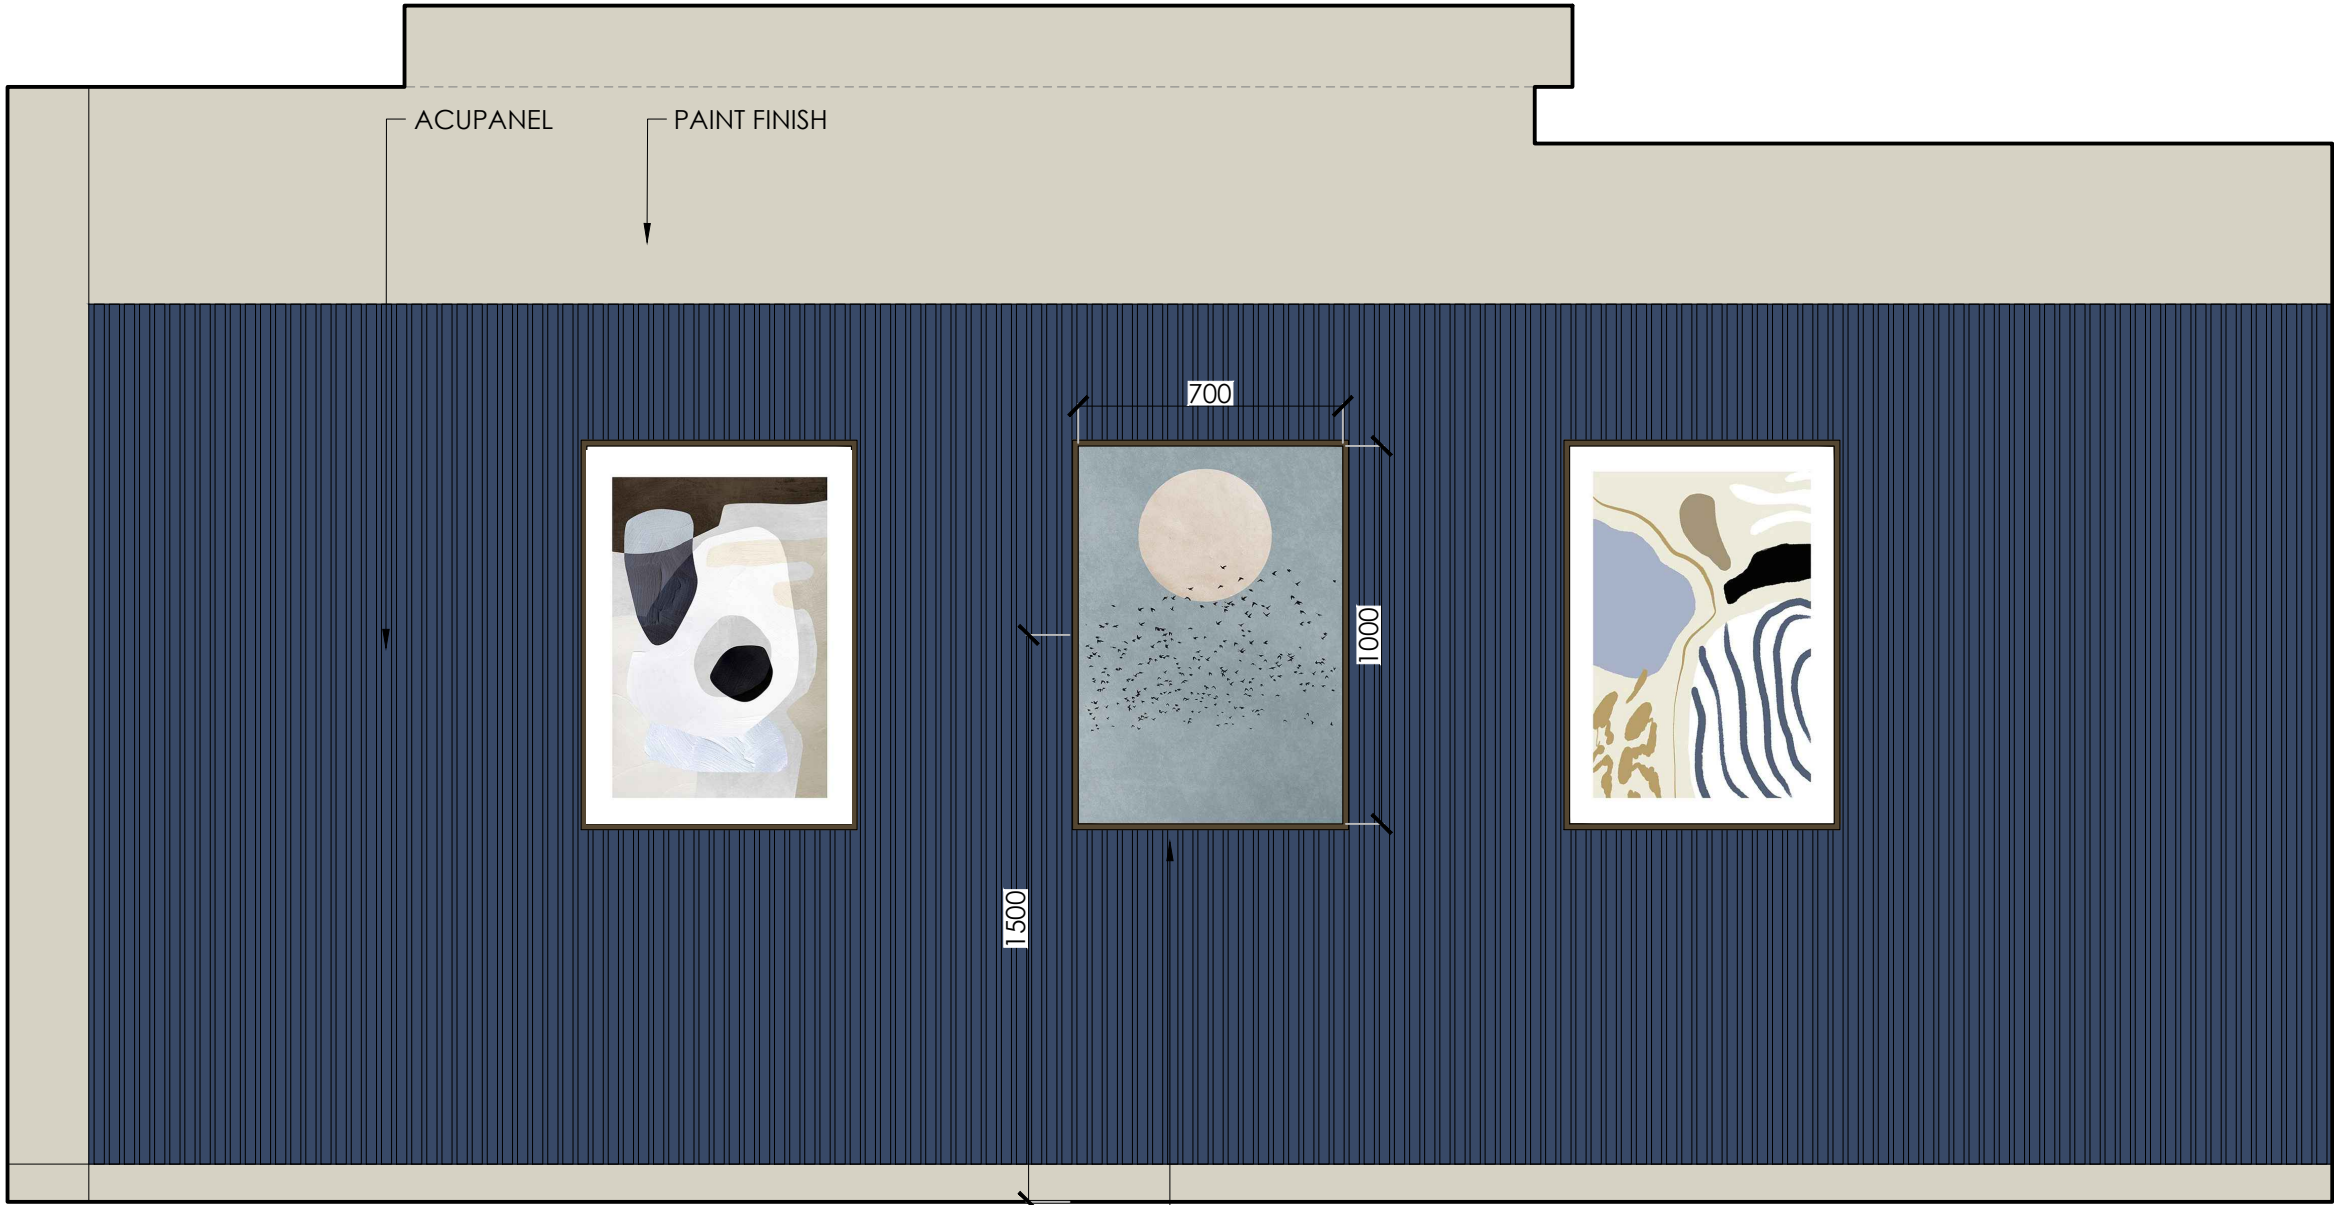


ELEVATION A

700 x 1000mm PRINTS WITH 'DARK OAK' FRAMES AVAILABLE FROM DESENIO
www.desenio.co.uk



ELEVATION B


KEY PLAN SCALE 1:100

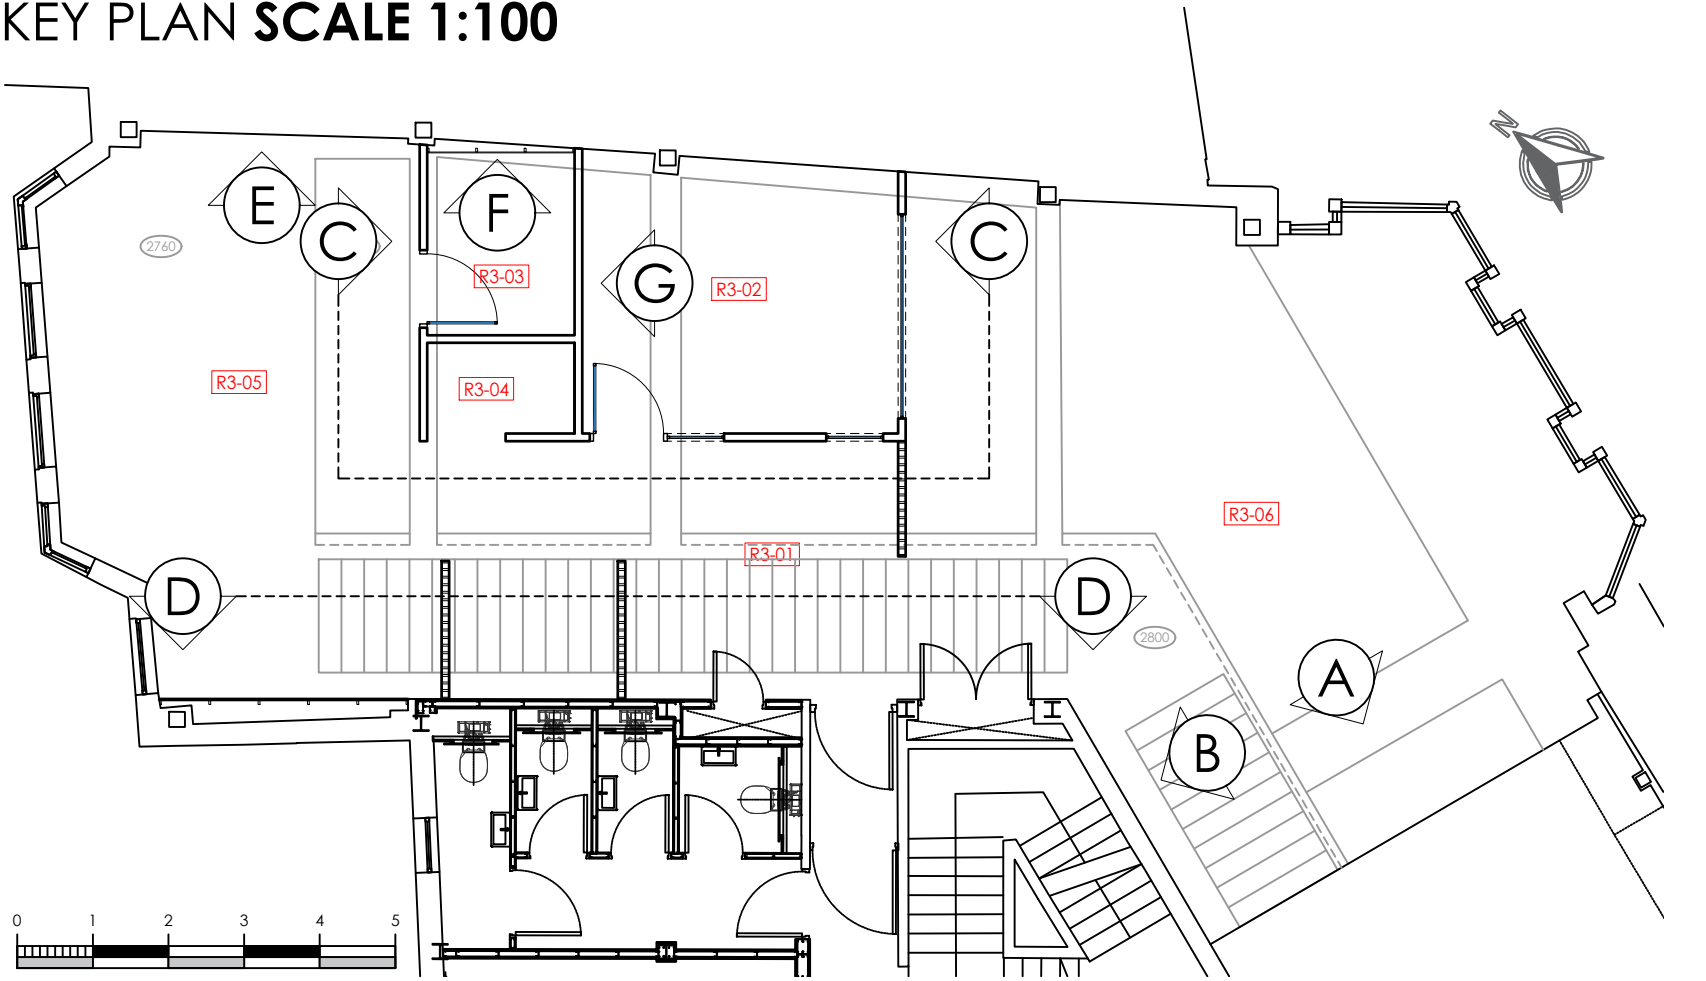


NB: BUILDING REGULATION
ANNOTATION SHOWN IN BLUE

REEDED EFFECT MANIFESTATION TO
GLAZED DOORS + PARTITION
TO LINE WITH PULL HANDLE BETWEEN
750mm AND 1650mm AS SHOWN
REF: SX-1254 REEDED GLASS
BY SOLYX DECORATIVE FILMS.
FILM TO PROVIDE CONTRAST BETWEEN
HANDLE AND DOOR.

NO BANDING REQUIRED TO GLAZING

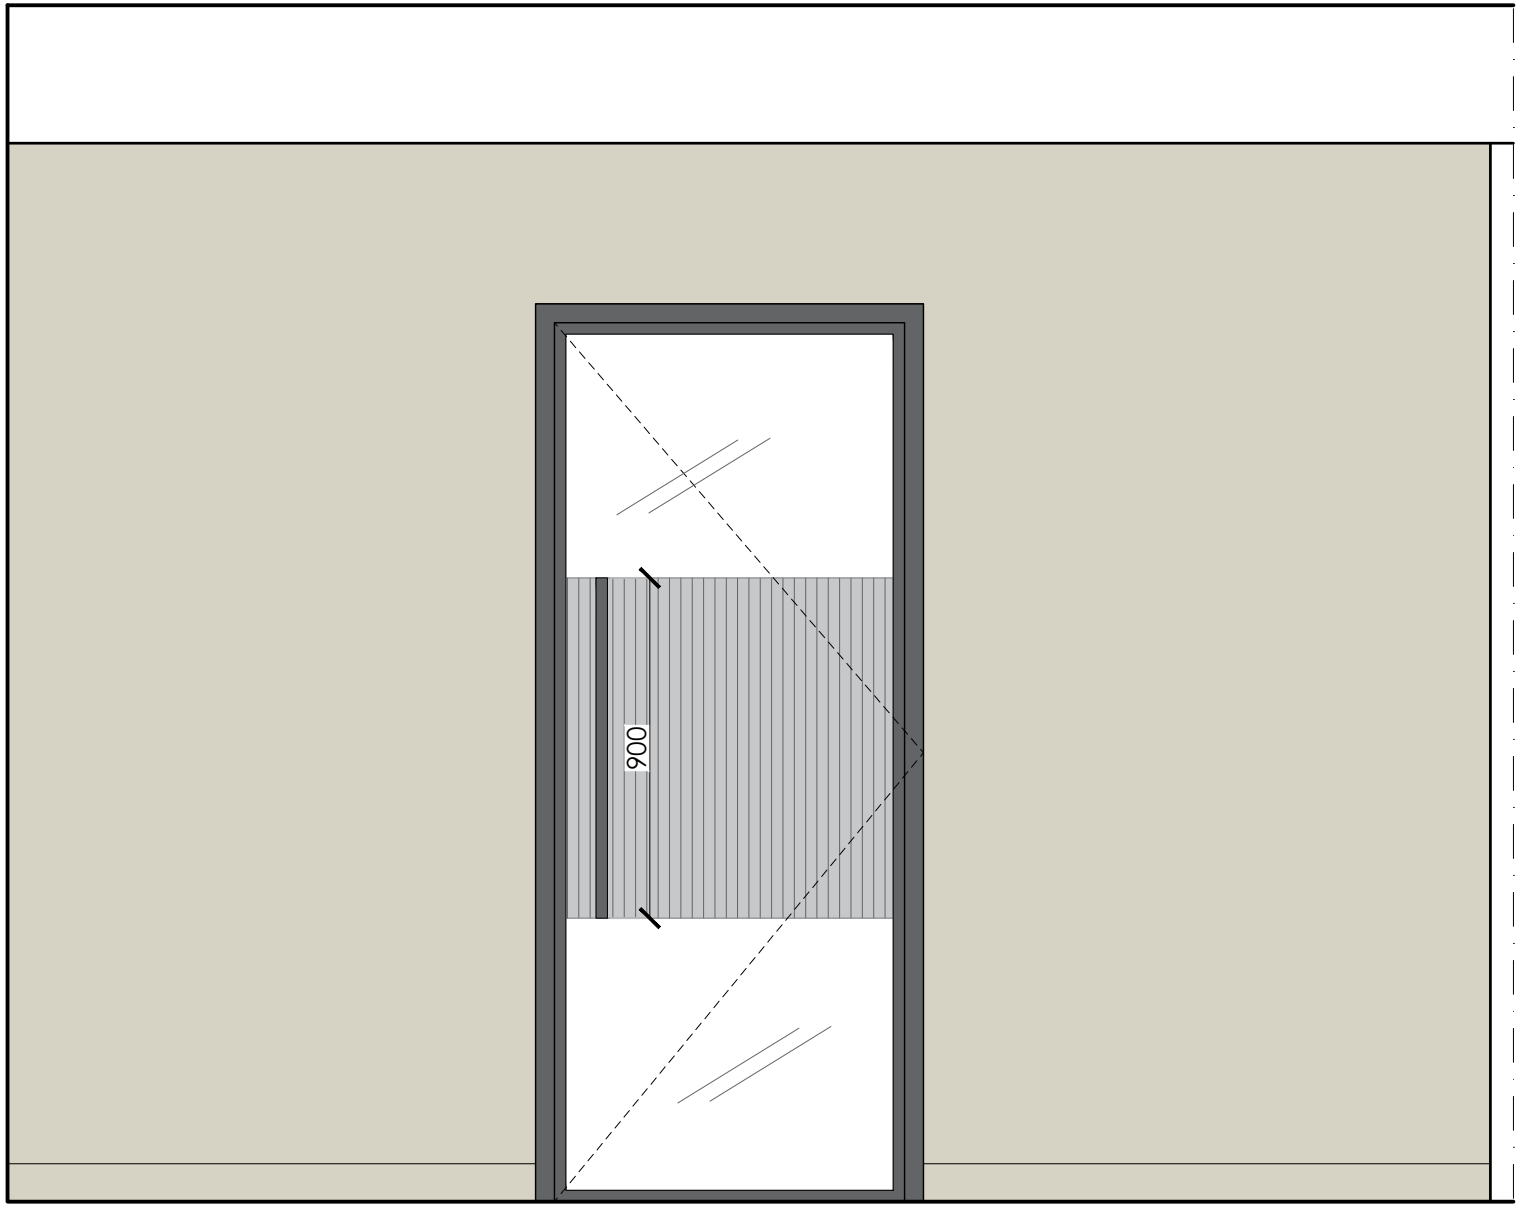


ELEVATION C

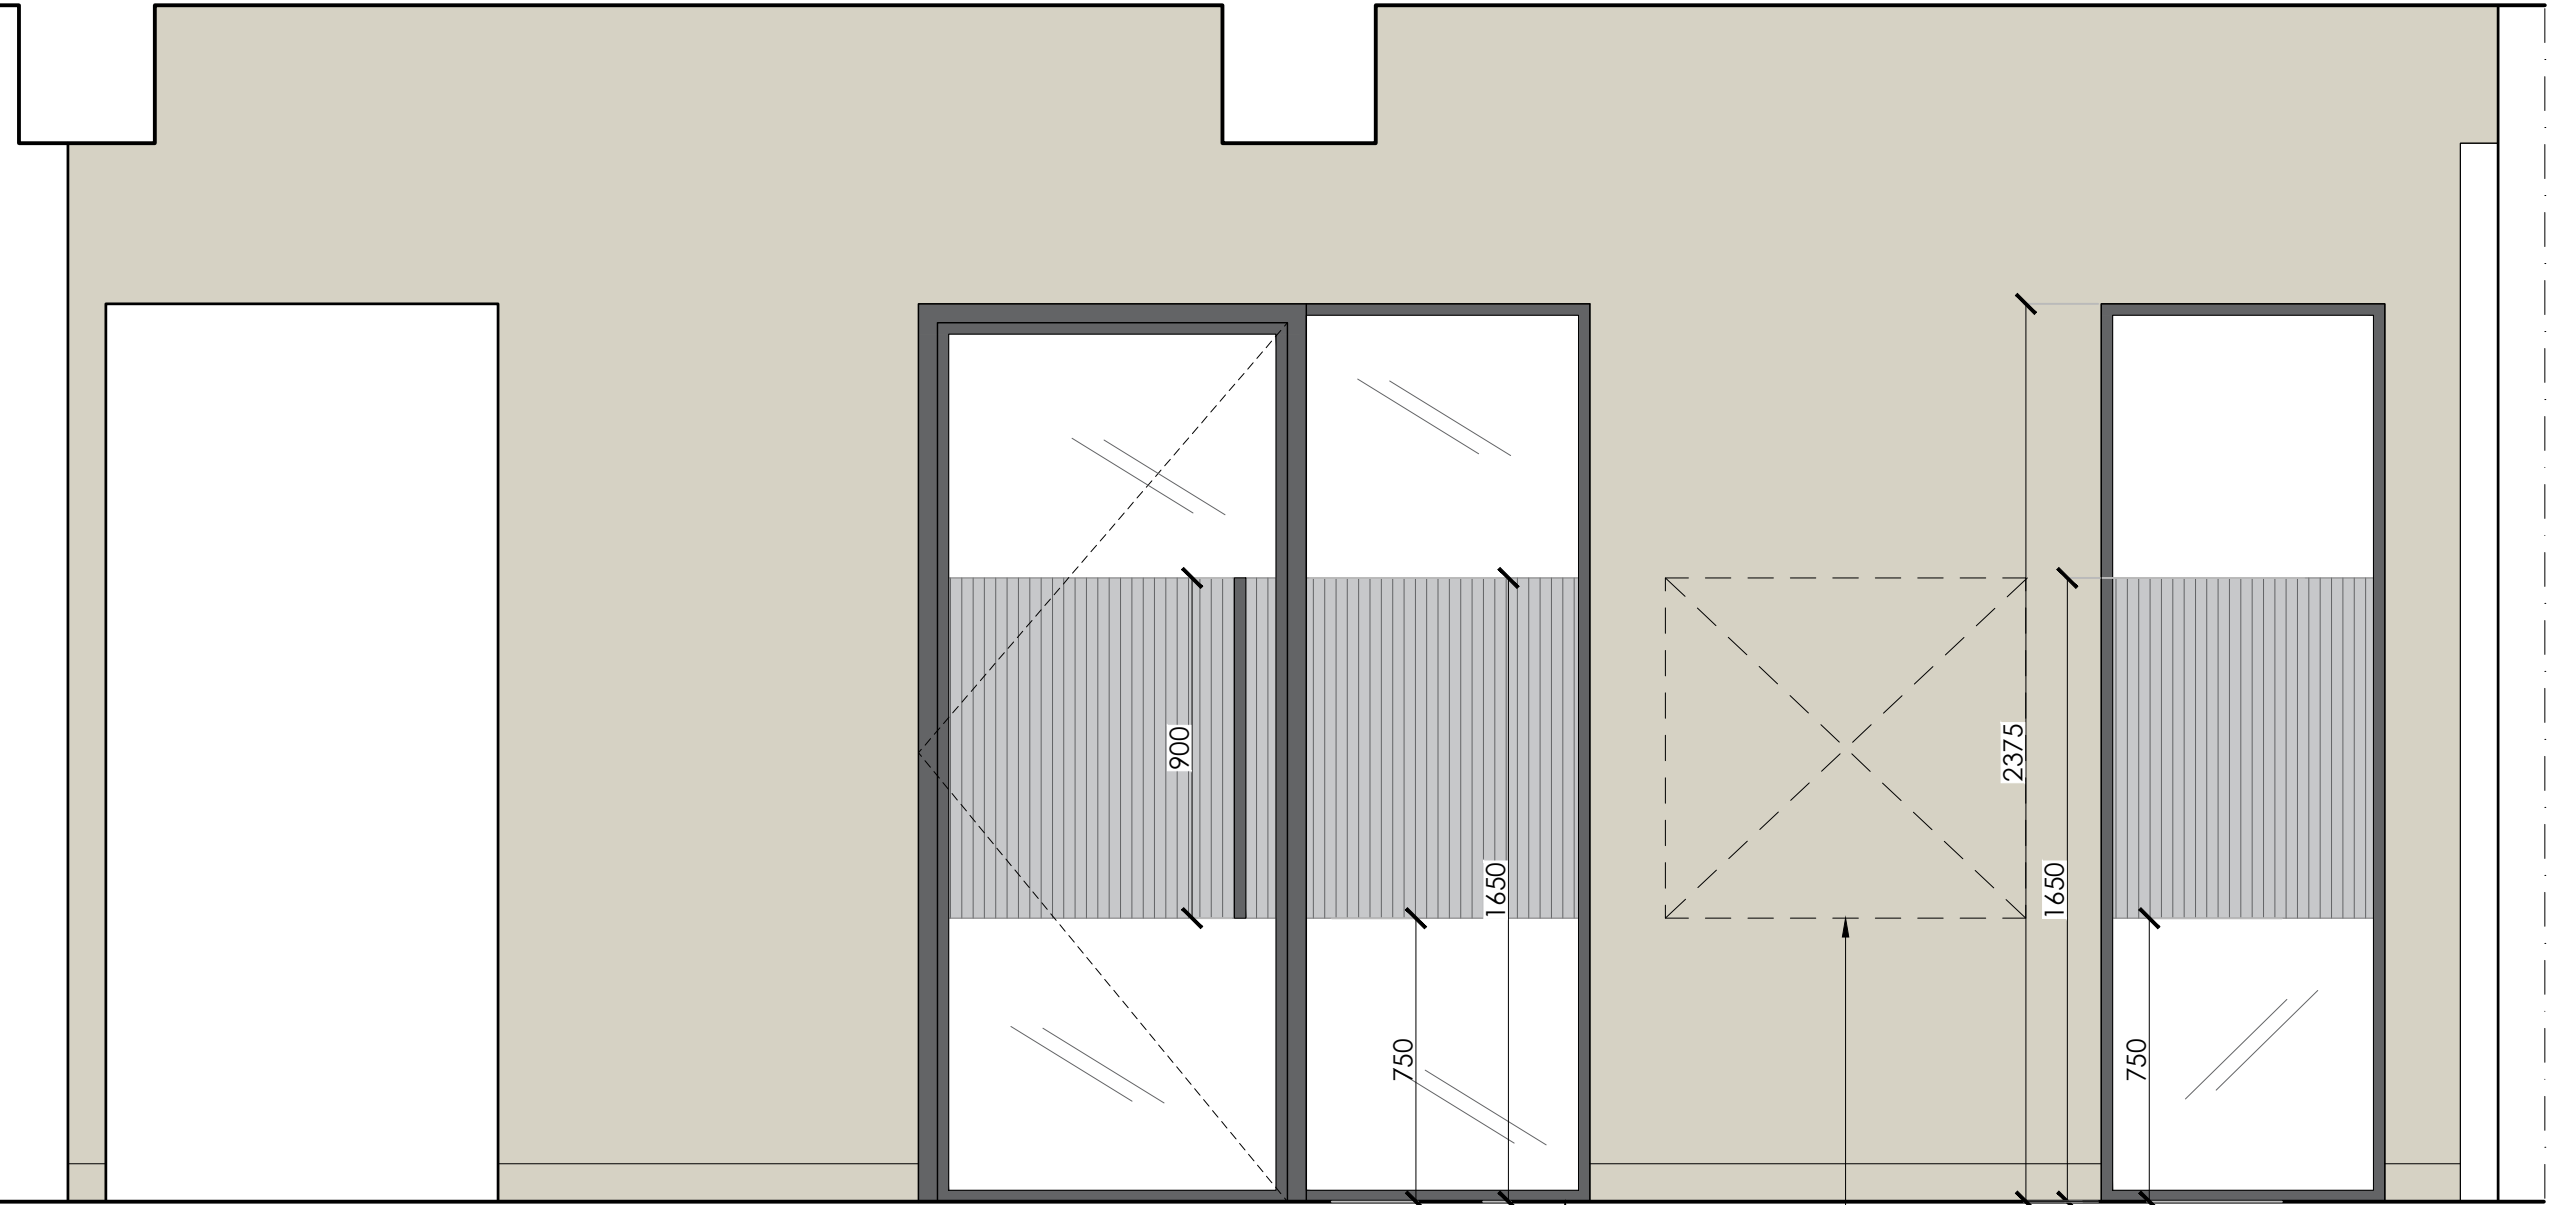


POWDER COATED CHANNEL PROVIDING CONTRAST
AT SKIRTING LEVEL.

INDICATIVE SIGNAGE ZONE

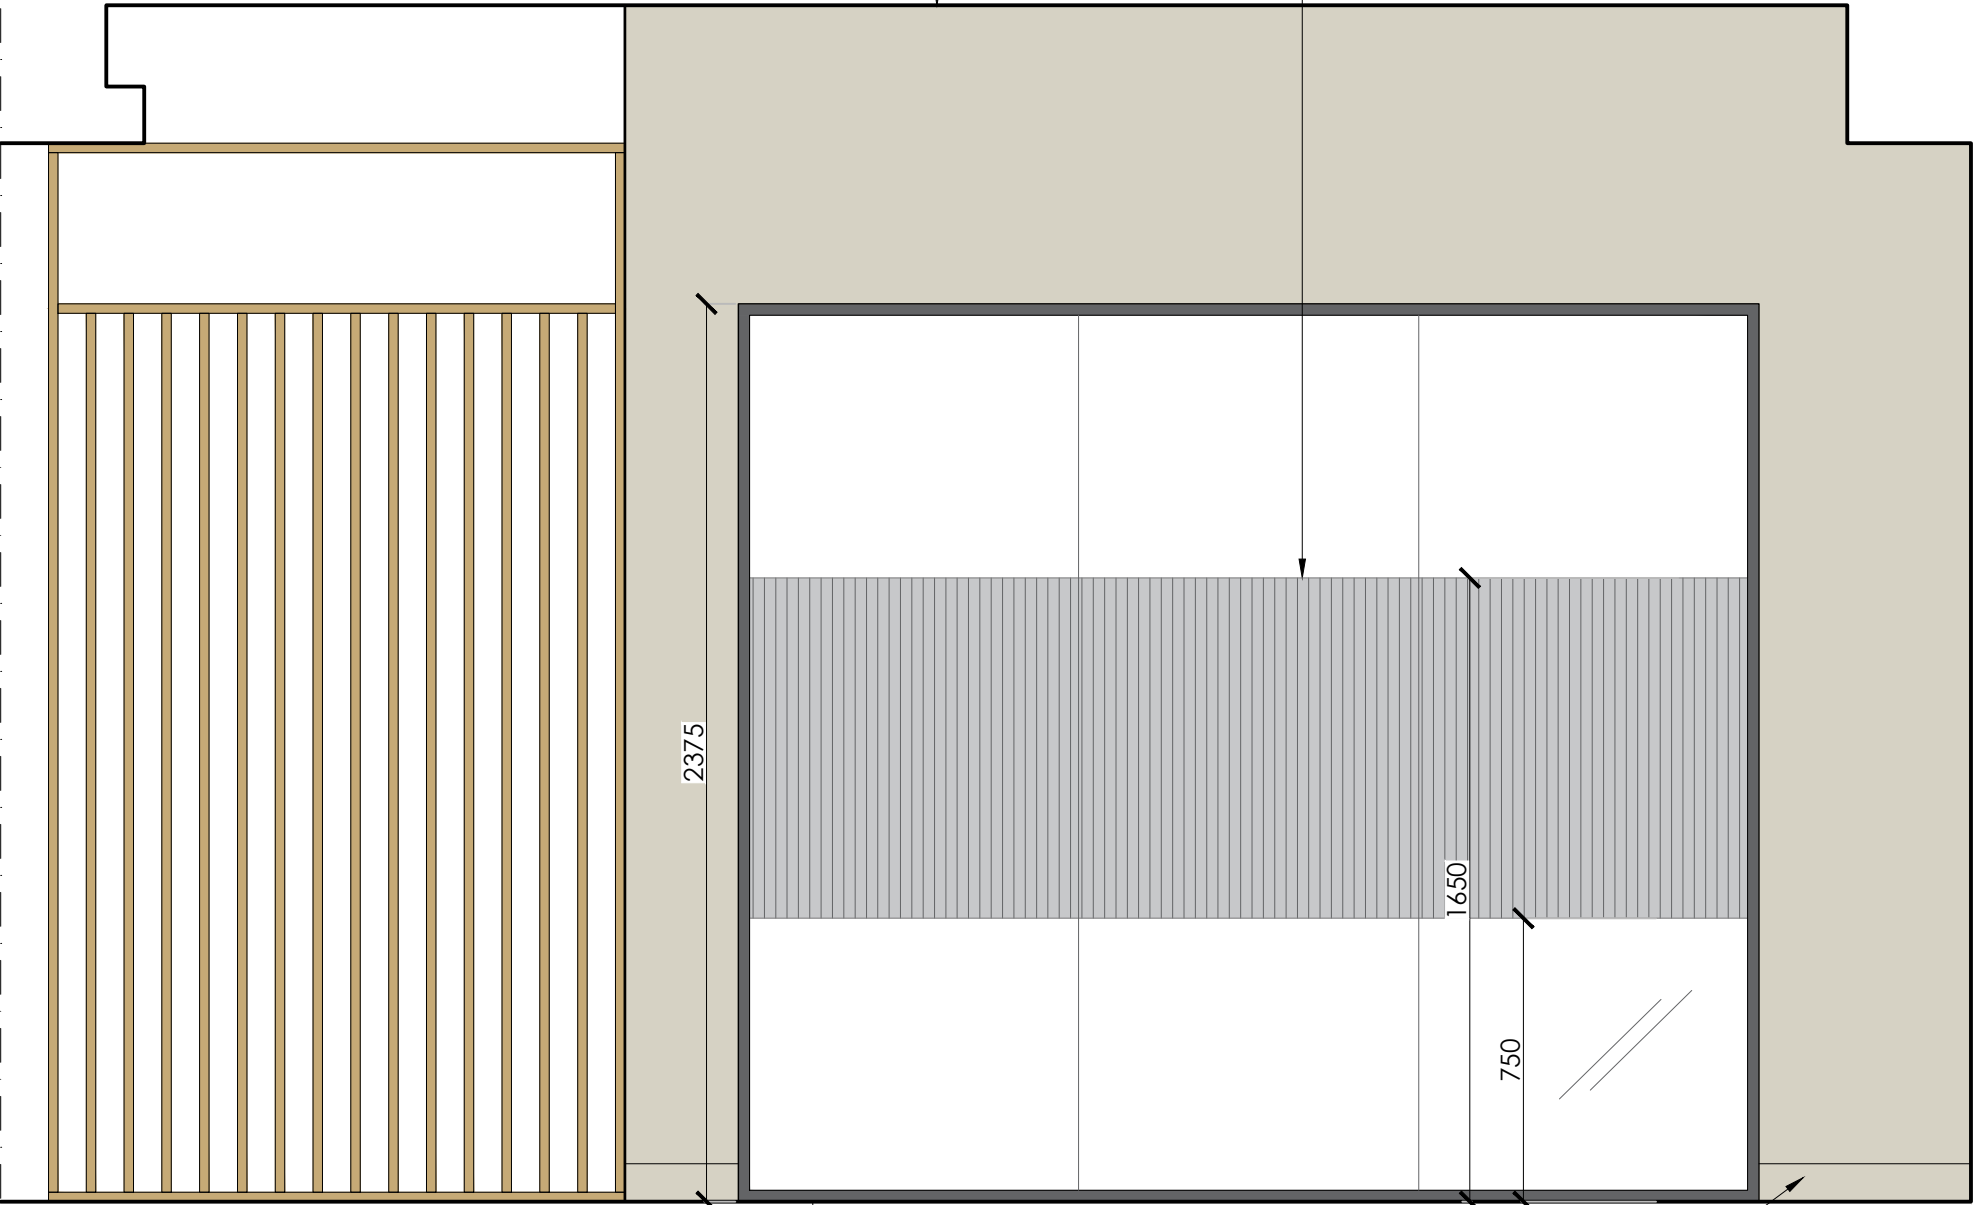

POWDER COATED CHANNEL PROVIDING CONTRAST
AT SKIRTING LEVEL.

PAINT FINISH 1 - LRV 66
PROVIDING CONTRAST
AT SKIRTING LEVEL.

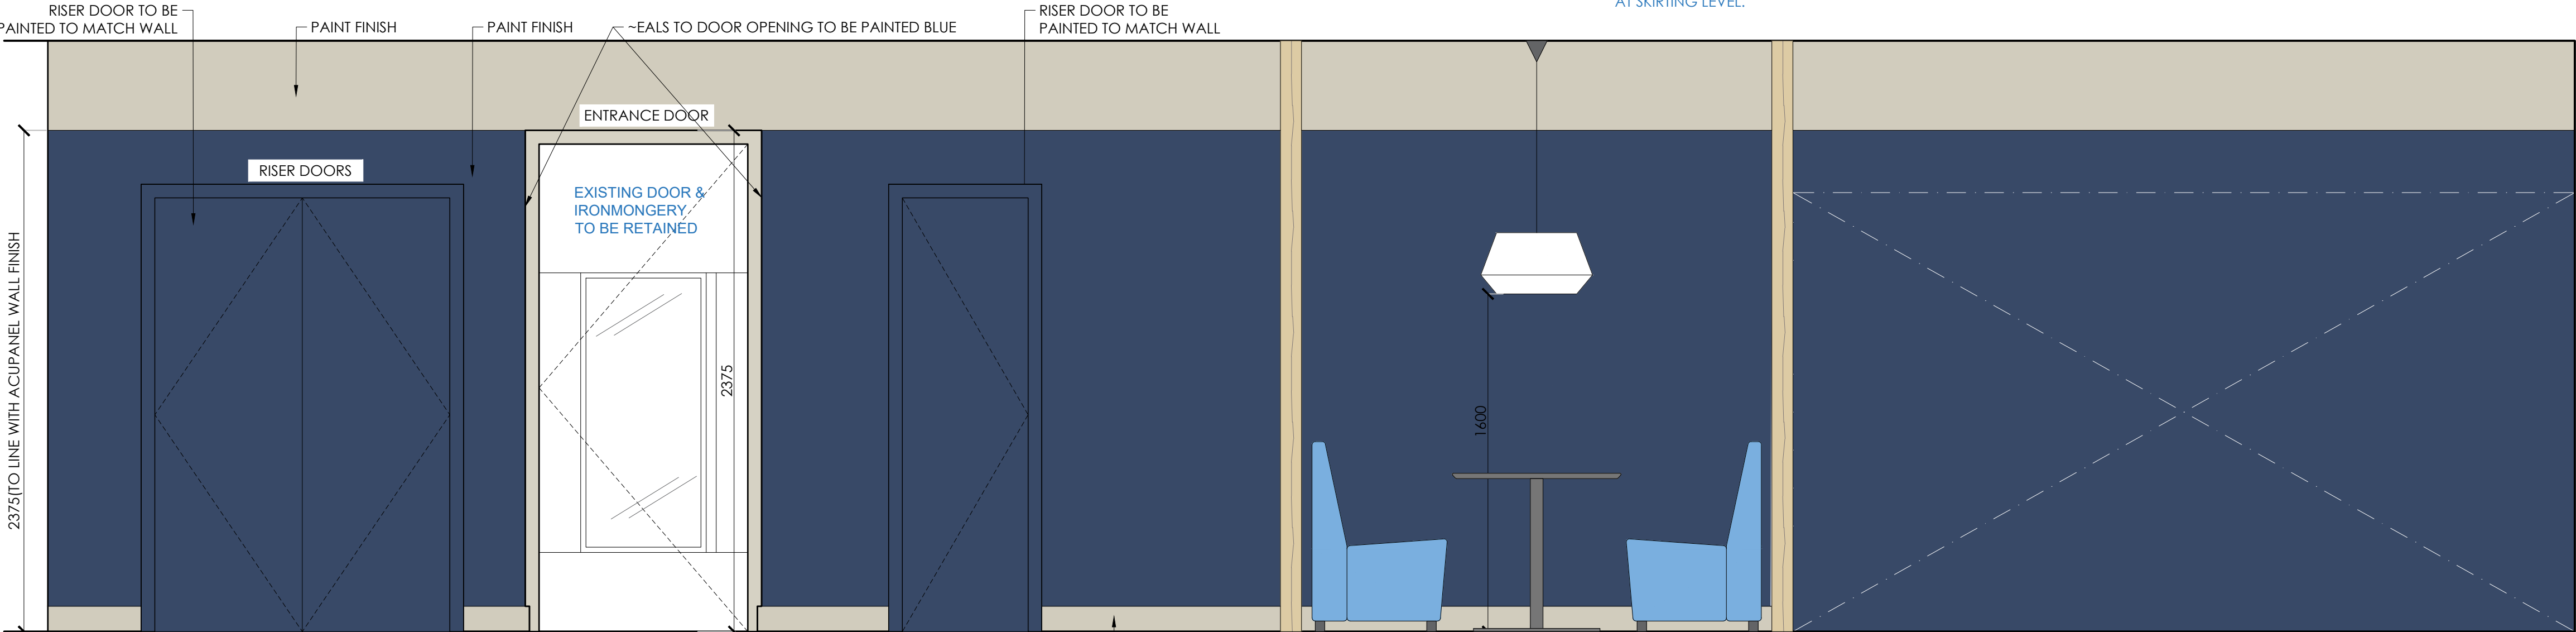

ELEVATION D

PAINT FINISH 1 - LRV 66
PROVIDING CONTRAST
AT SKIRTING LEVEL.

A	18.07.25	HERITAGE ISSUE	FC
-	16.06.25	First issue for comment	ST

Client	VISTA TRUST CORPORATION (UK) LTD - JLL
Project	PLUG & PLAY
Address	31 BOOTH STREET
Drawing Title	3RD FLOOR ELEVATIONS - 1 OF 2

Date	03.06.25	Scale	1:20@A1	BY	ST
------	----------	-------	---------	----	----

Drawing No	1394-03-PE-01 A	Status	HERITAGE
------------	-----------------	--------	----------

bluesky Design
INTERIORS LIMITED

Studio 1 | 169 High Street
Boston Spa | Leeds | LS23 6BH
01937 845 399
www.blueskydesigninteriors.co.uk