


High Lane, Chorlton.



Key

- 1. Standing seam zinc roof to detail.
- 2. Yorkstone capping to parapet detail.
- 3. Recessed window within brick detailing.
- 4. Aluminum window frames RAL 7033..
- 5. Contrasting stacked facing brick panel ' ' ~ detail.
- 6. Letter / parcel post box to manufactures detail.
- 7. Aluminum front door RAL 7033.
- 8. Horizontal wooden slats to terrace colour RAL 7033
- 9. Single ply flat roof system with PV and roof light to detail.
- 10. Facing brick TBC.
- 11. Aluminum gutter and RWP.
- 12. Stacked brick detail.
- 13. Aluminum RWP & hopper.
- 14. External access to the first floor terrace. (To be confirmed)

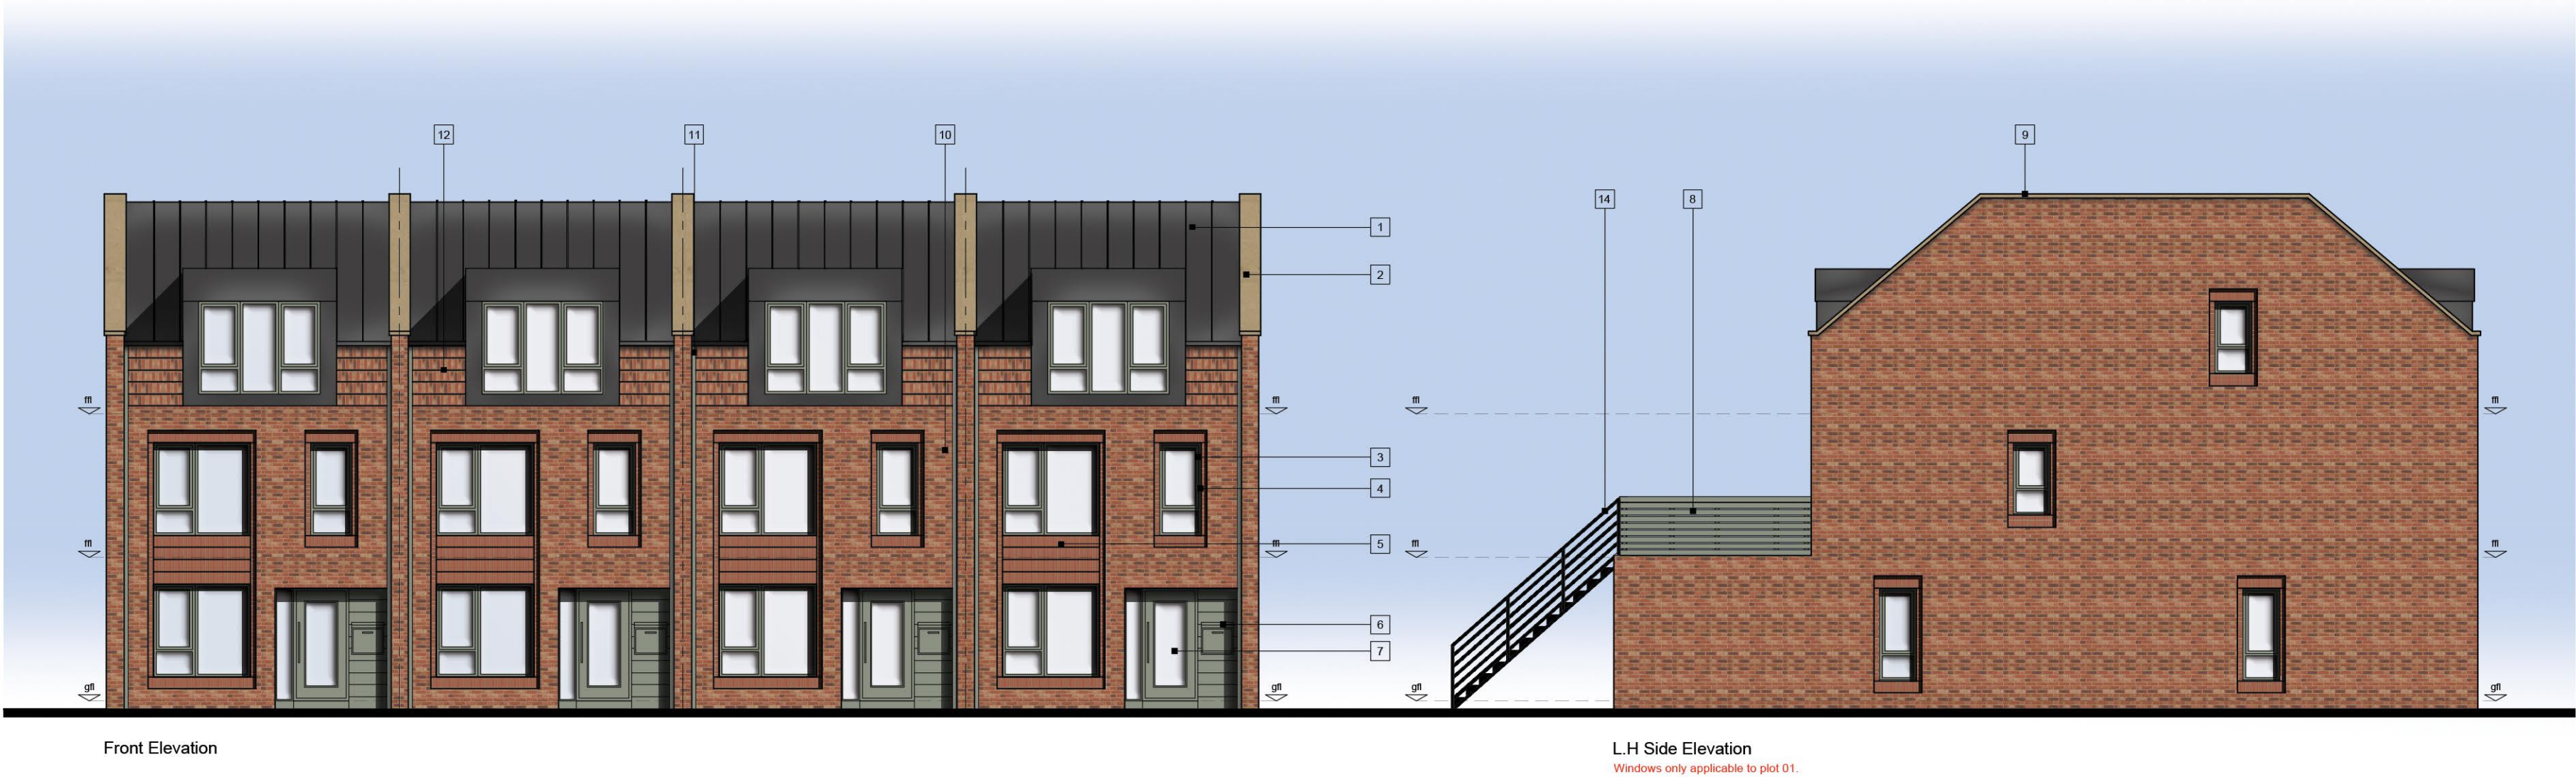