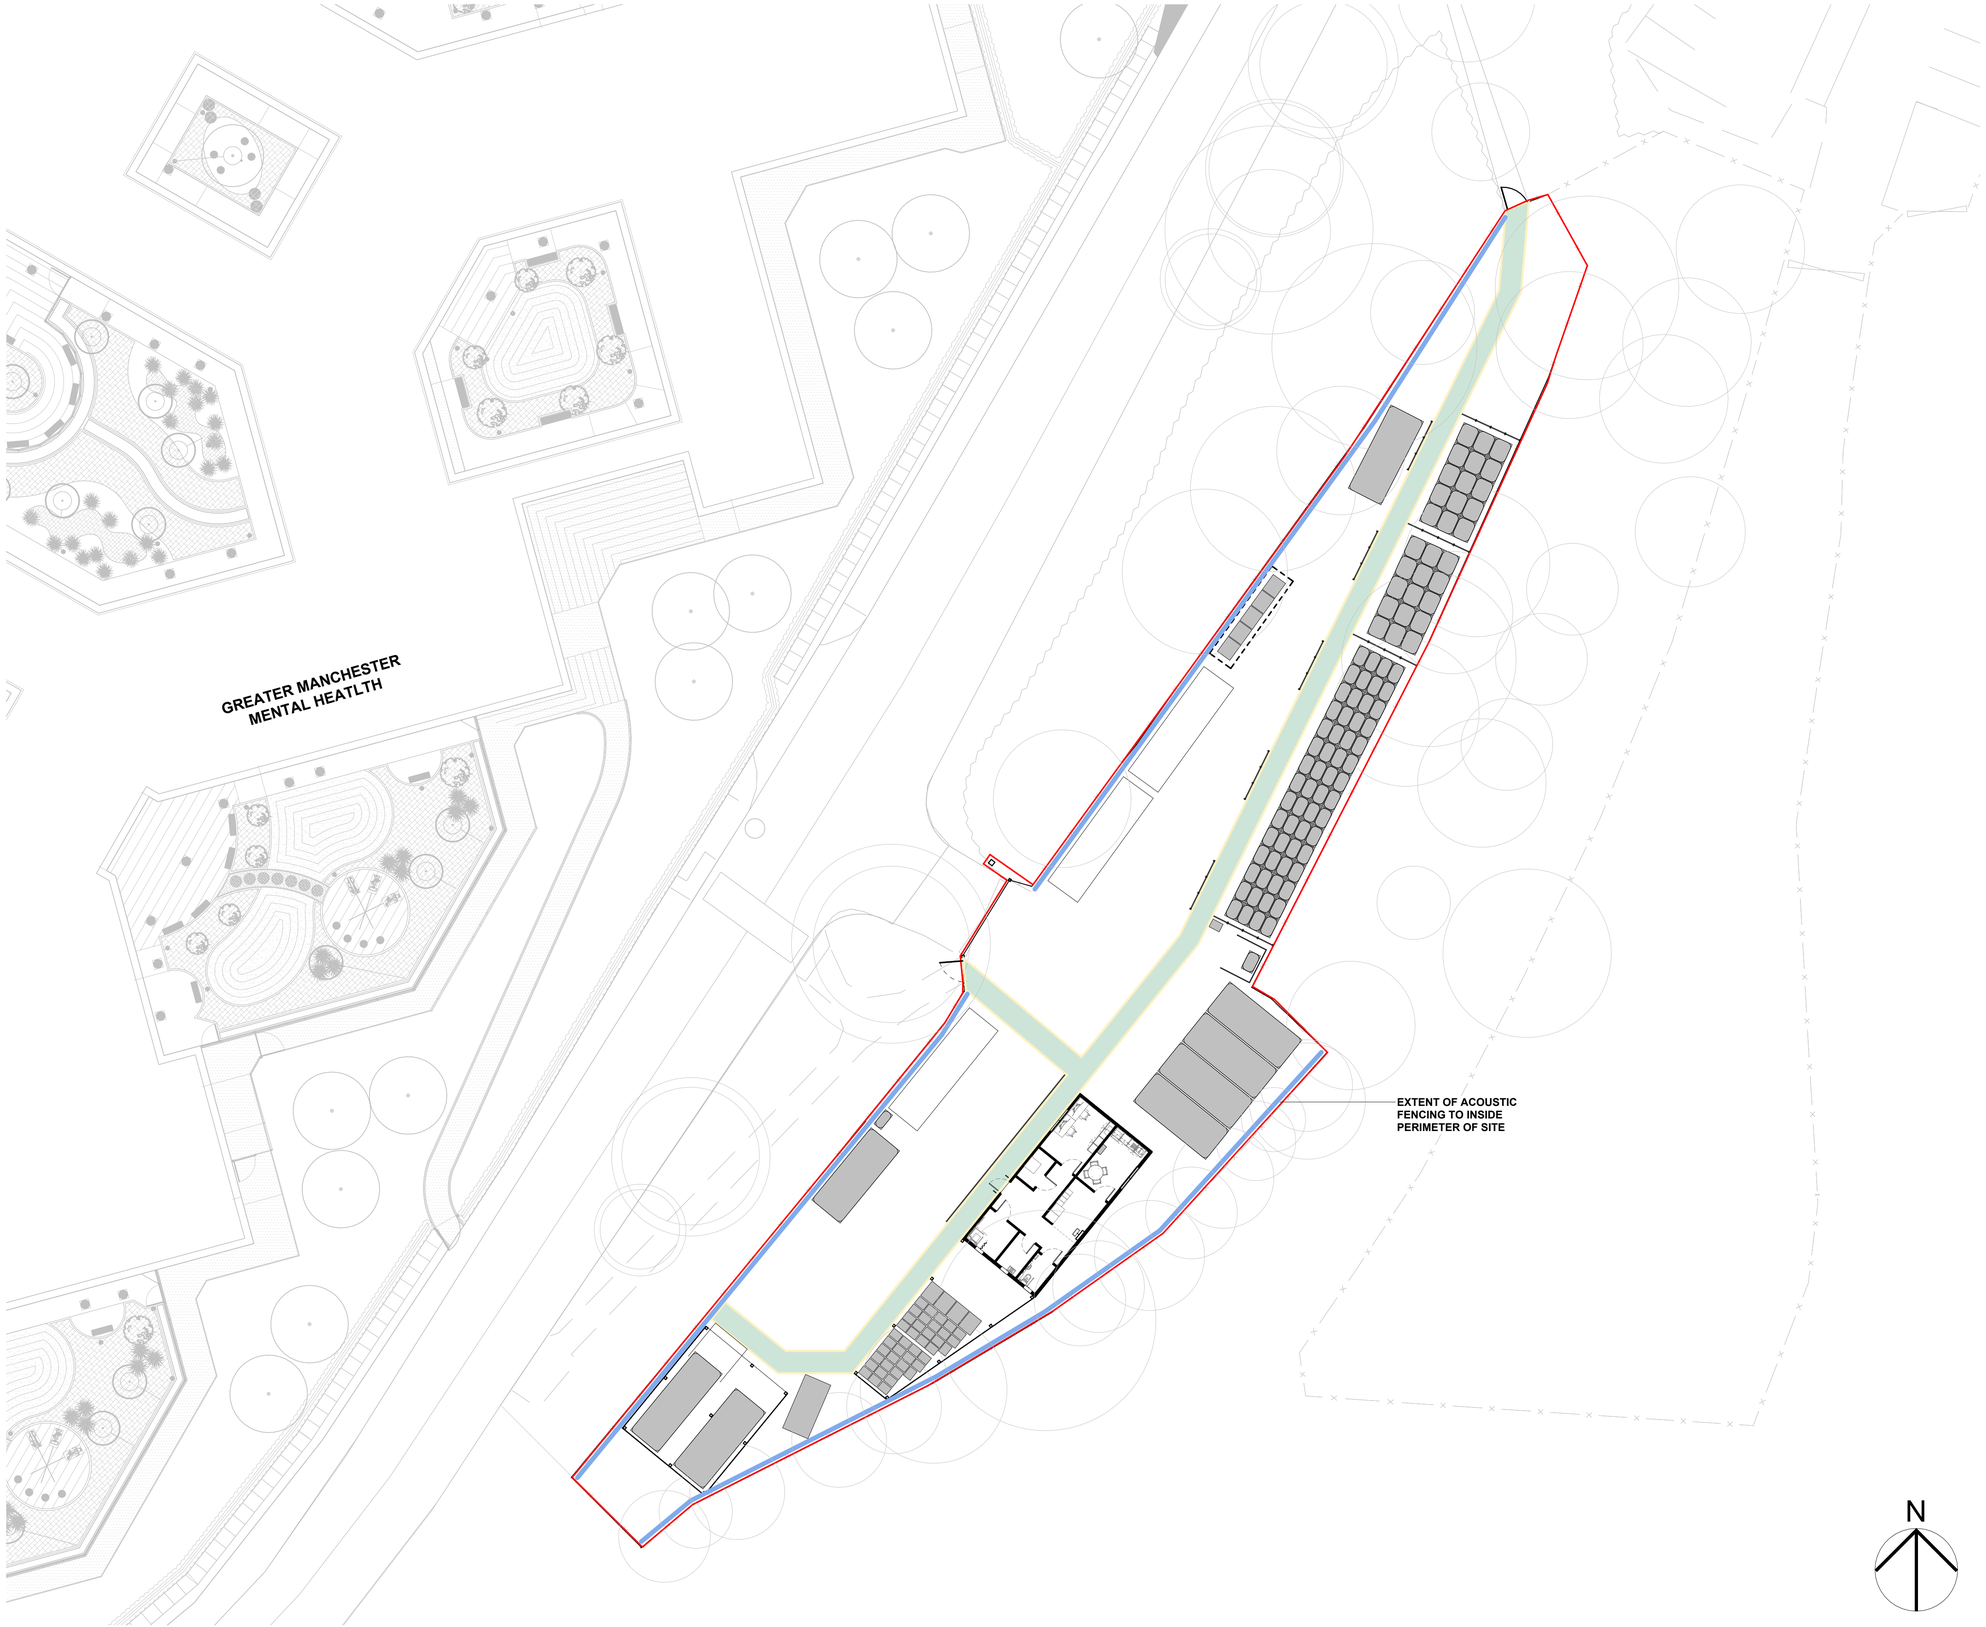


A1

© COPYRIGHT
The copyright in this drawing is vested in Sheppard Robson and no license or assignment of any kind has been, or is, granted to any third party whether by provision of copies or originals or otherwise unless agreed in writing.
DO NOT SCALE FROM THIS DRAWING
The contractor shall check and verify all dimensions on site and report any discrepancies in writing to Sheppard Robson before proceeding work
FOR ELECTRONIC DATA ISSUE
Electronic Data / drawings are issued as "read only" and should not be interrogated for measurement. All dimensions and levels should read, only from those values stated in text on the drawing.

NOTES


Site Boundary

Extent of Acoustic Fencing

REVISIONS

REV.	DATE	AMENDMENT
P01	09/06/2025	Issued for Planning

KEYPLAN

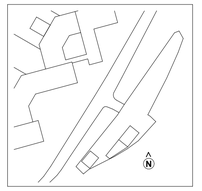

CLIENT

NHS
Manchester University
NHS Foundation Trust

SHEPPARD ROBSON

27th Floor City Tower Piccadilly Plaza Manchester M1 4BT
T: +44 (0)161 233 8900 E: enquiries@sheppardrobson.co.uk

PROJECT
North Manchester General Hospital

SCALE@A1	DATE	ORIGINATOR	CHECKED	AUTHORISED
1 : 200	09/06/2025	LH	DB	AS

DESCRIPTION
Acoustic Fence Extents Plan

STAGE

STATUS	PURPOSE FOR ISSUE	SR NO.
S2	Planning	6512

DRAWING NO.	REV.
23130-SRA-NM171-XX-DR-A-02870	P01