


CONDITION 2


NOTES
ALL DIMENSIONS TO BE CHECKED ON SITE PRIOR TO ANY MANUFACTURING OR FABRICATION AND ANY ANOMALIES TO BE BROUGHT TO THE ATTENTION OF THE ARCHITECT.

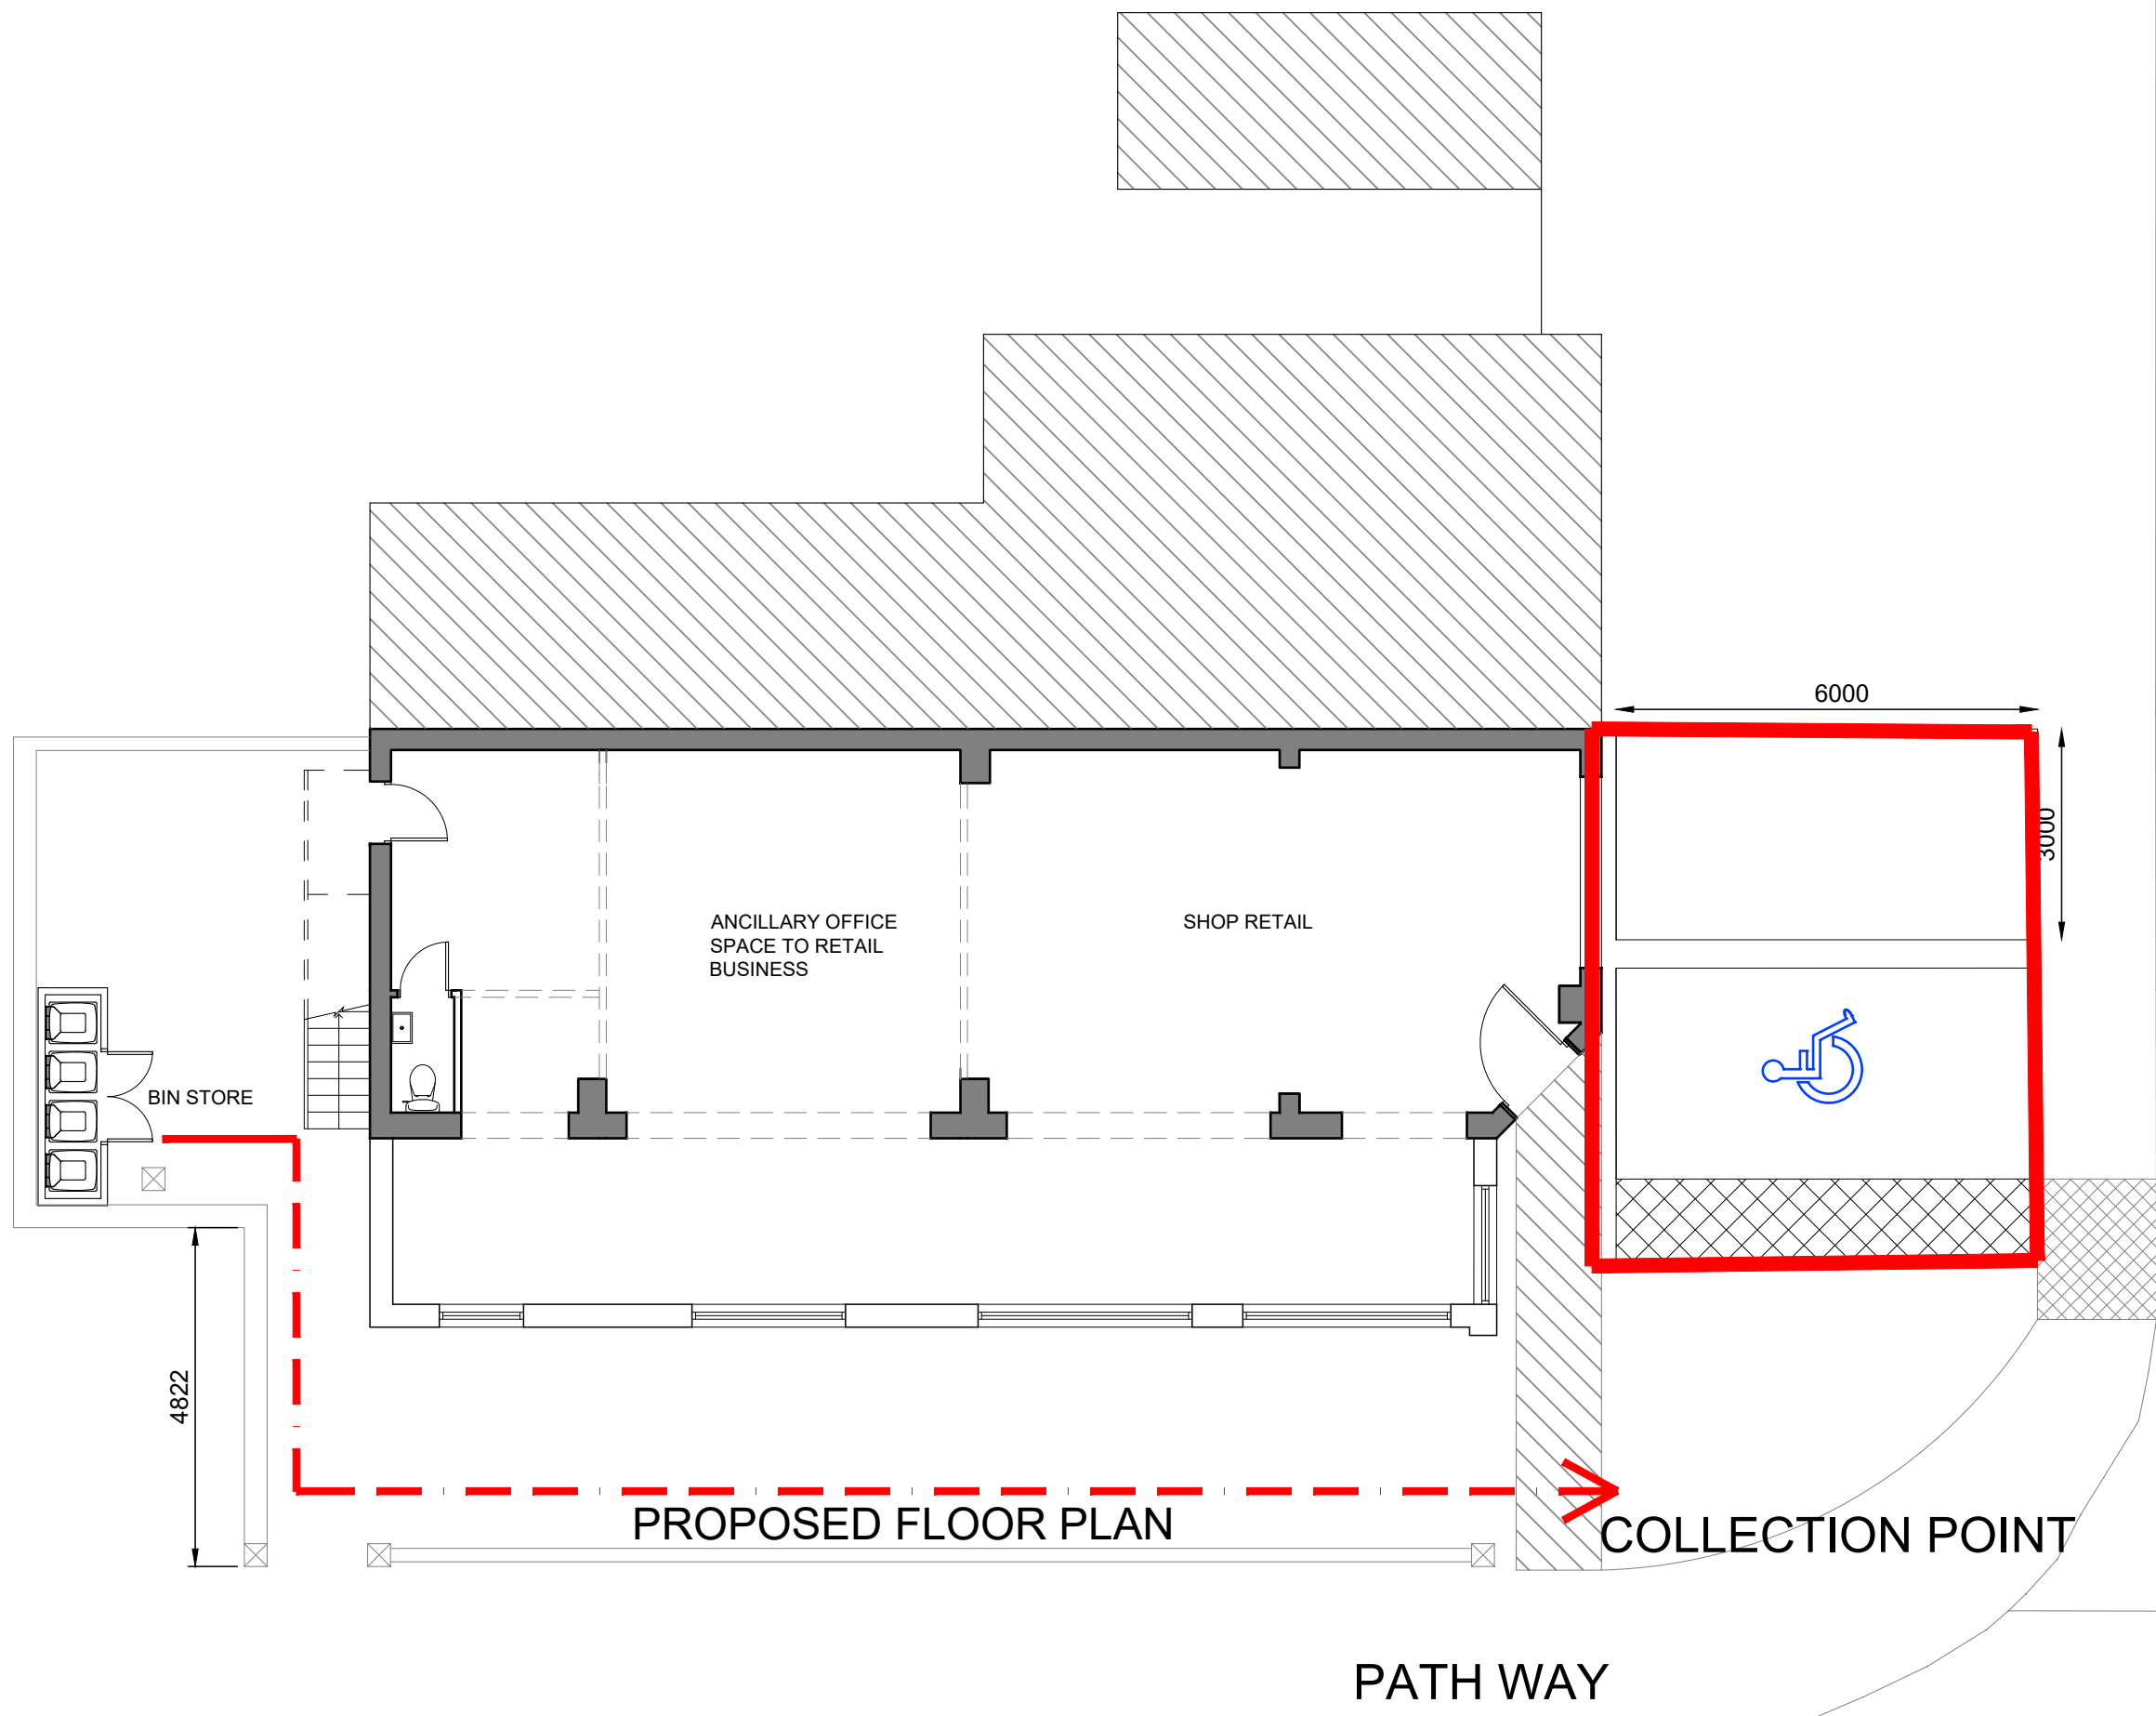

MELDON ROAD

BIRCHFIELDS ROAD



45.2m

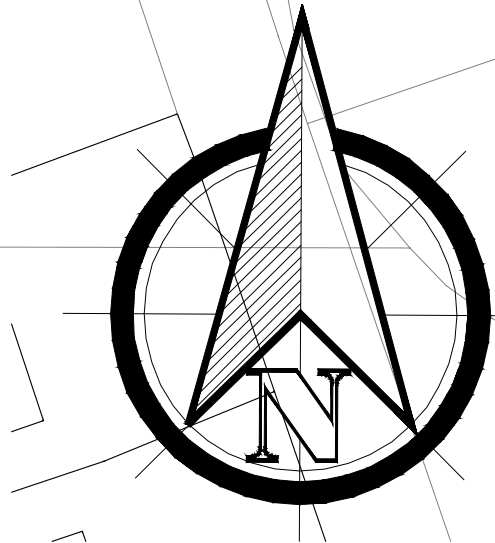


MELDON ROAD

3000

6000

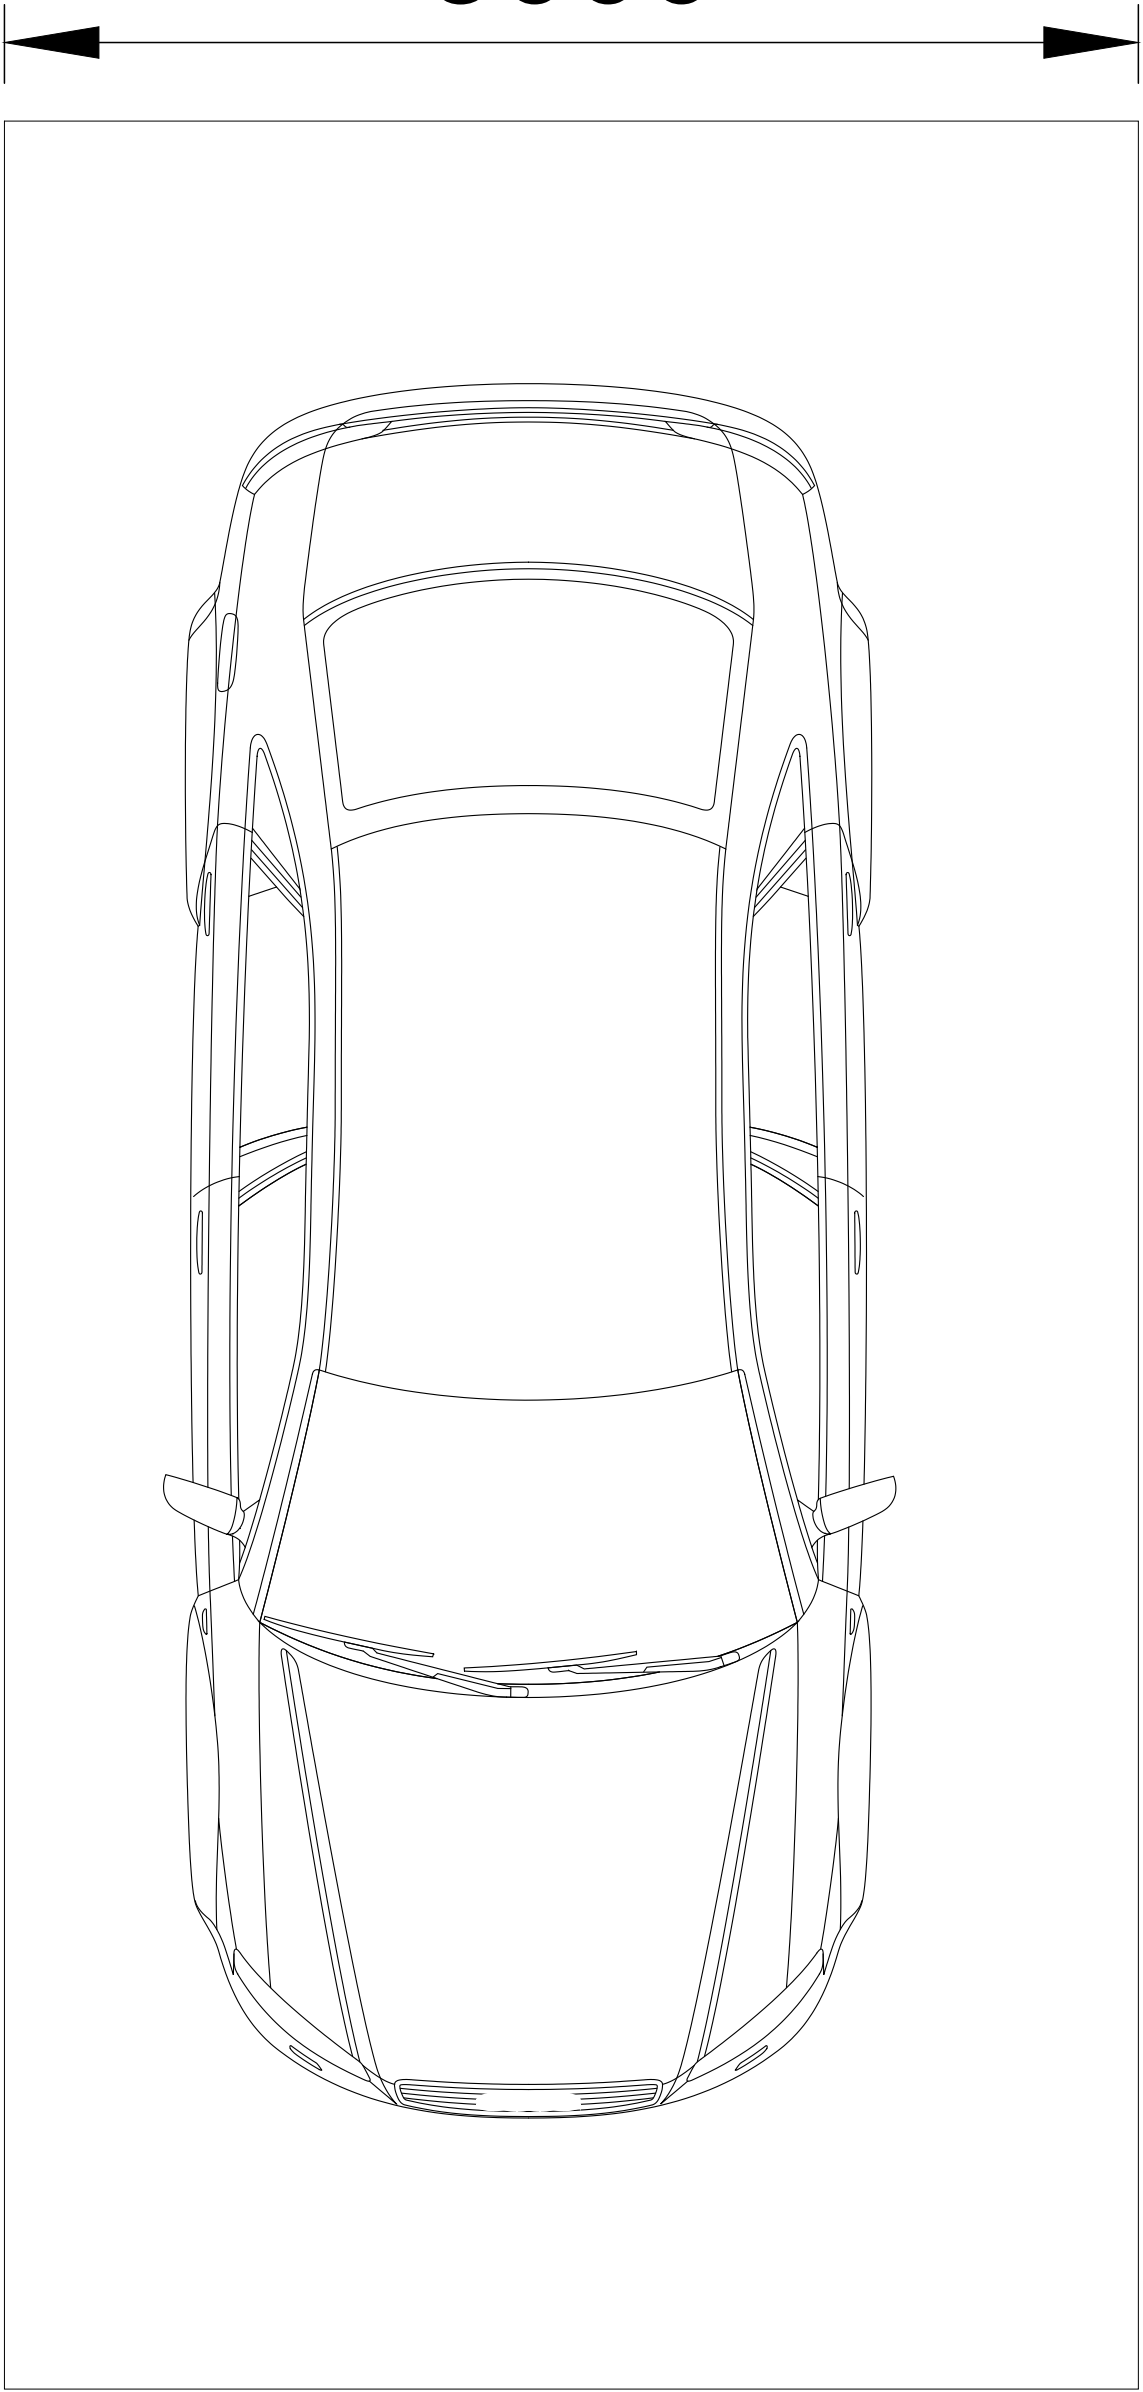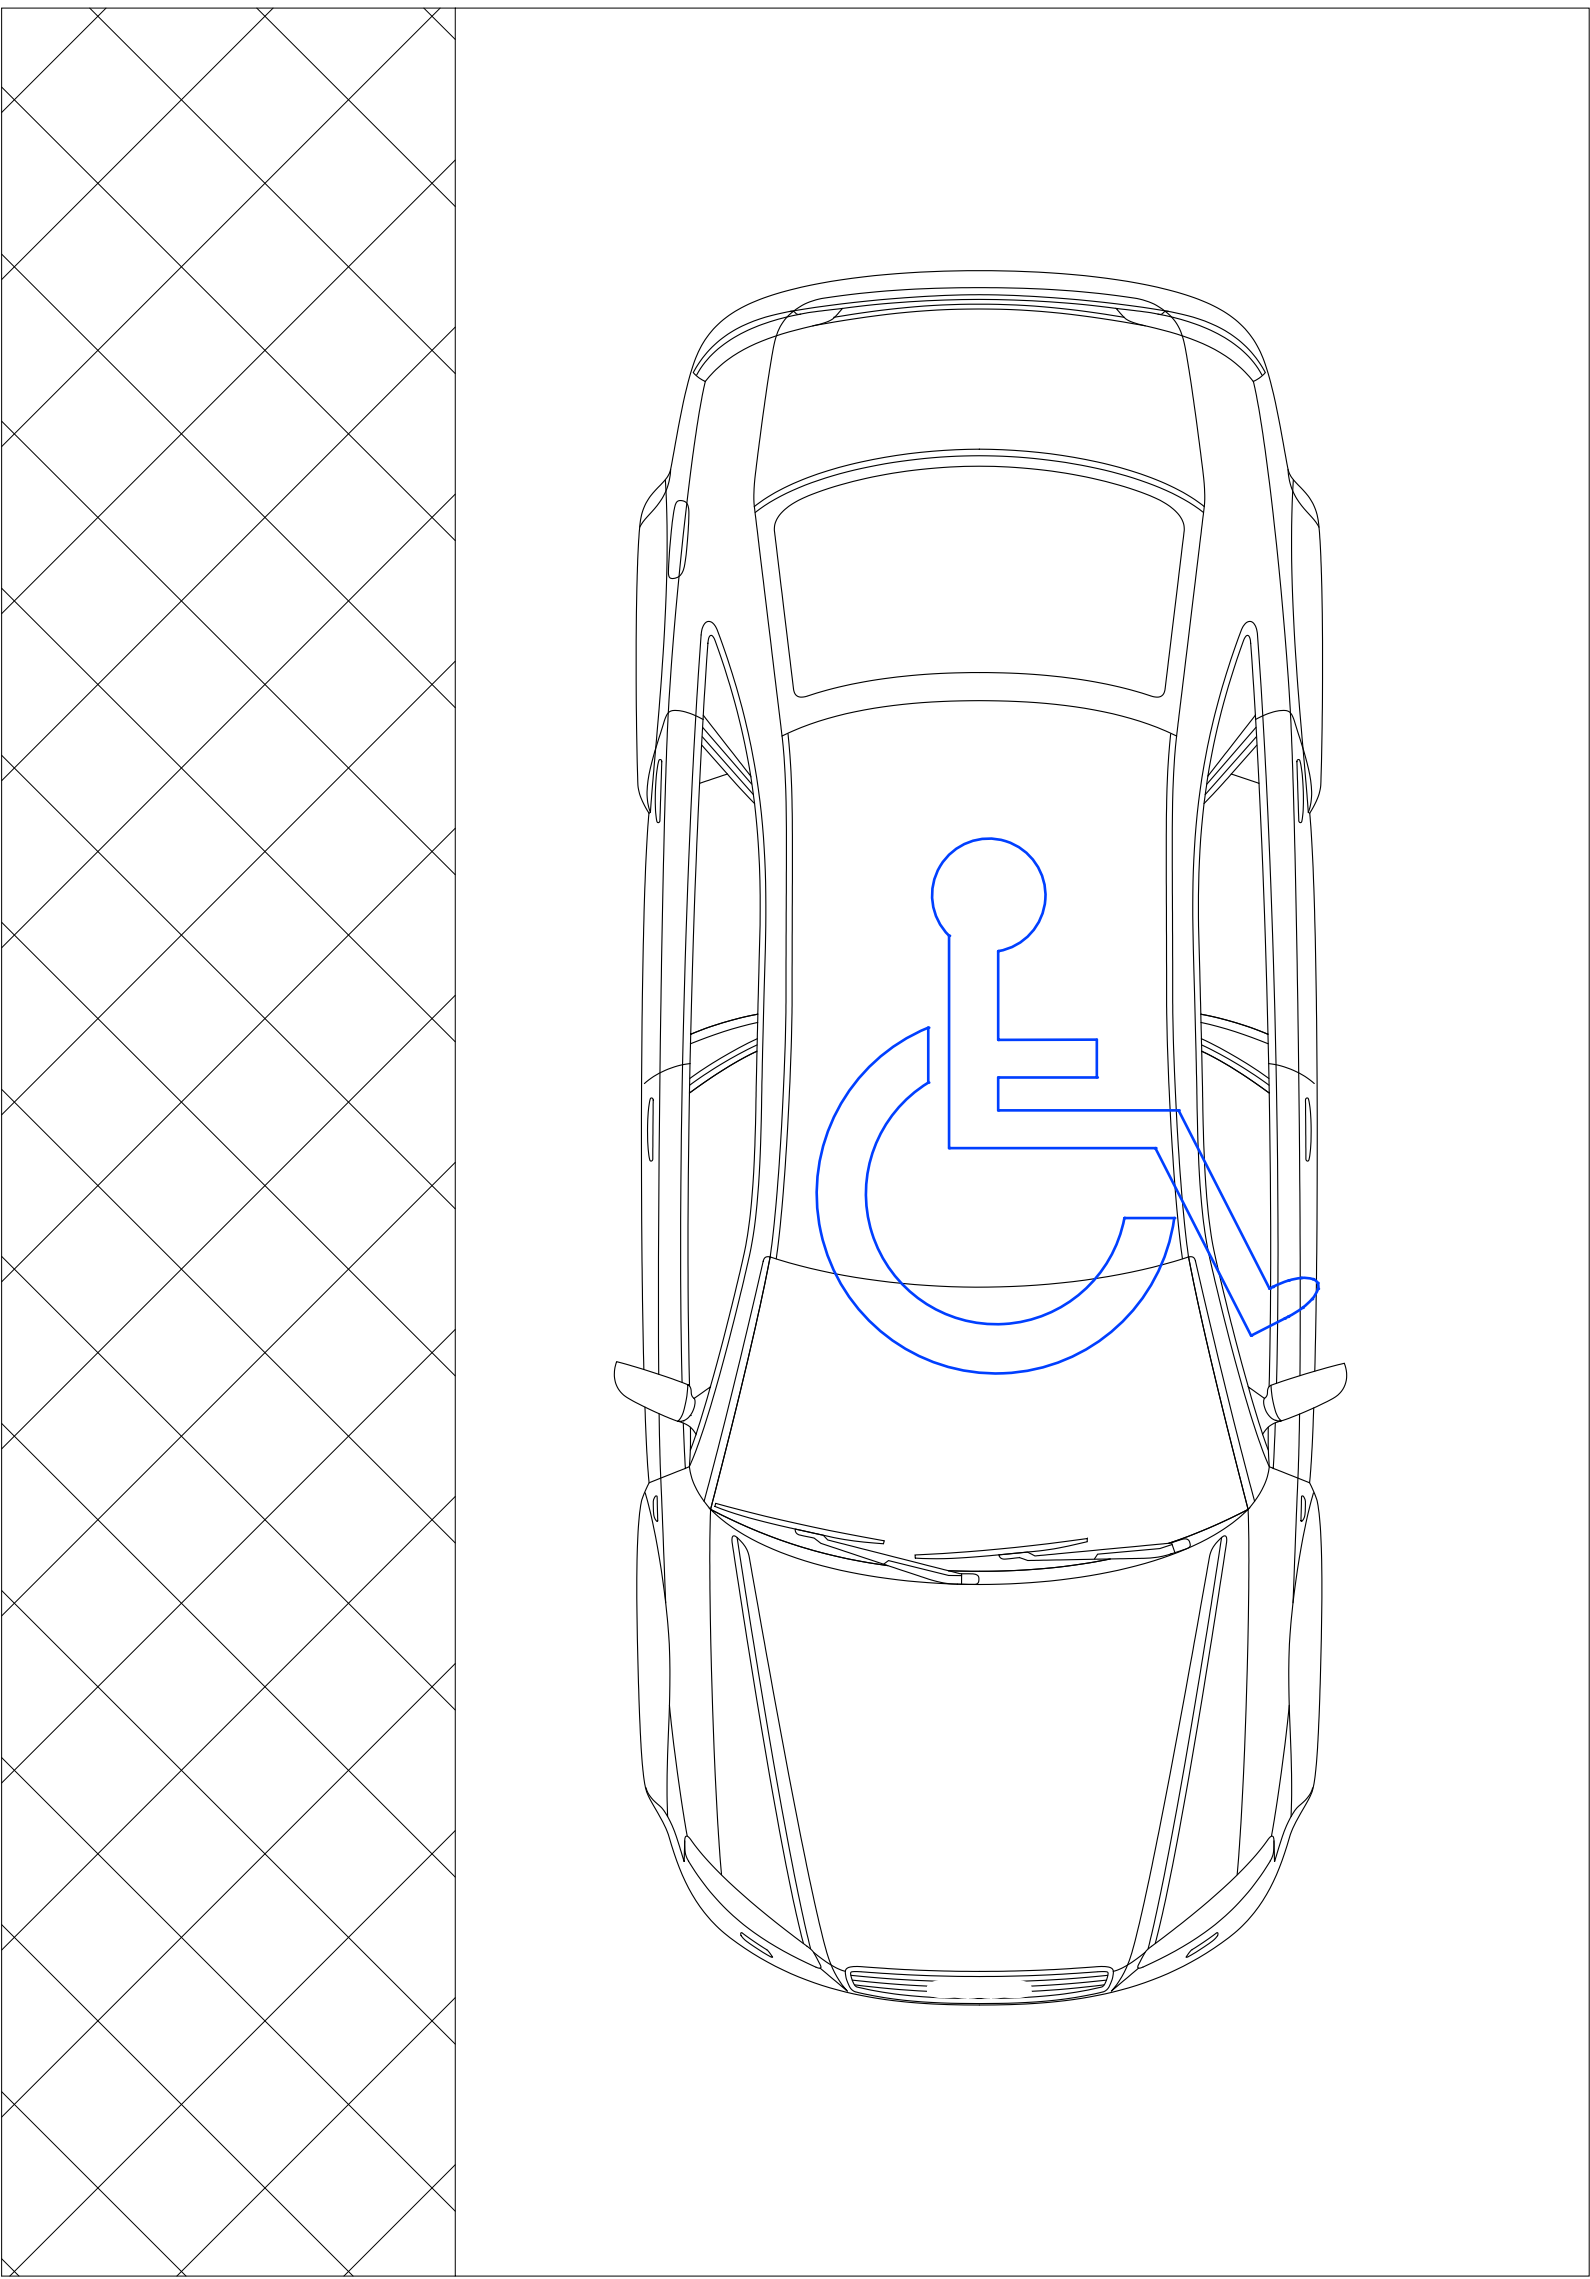

SURFACE MATERIAL : Tarmac

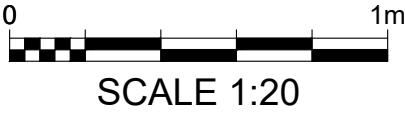

PROPOSALS

C	REVISED CAR PARK FOR PLANNERSET	ET	12.05.25
B	SECOND ISSUE	ET	12.05.25
REV	AMENDMENTS	BY	DATE
PROJECT ALTERATION/EXTENSION 1 MELDON ROAD LEVENSHULME MANCHESTER M13 0TZ			
CLIENT Mr MOHAMMED & HASHIM SHARIF			
DRAWING TITLE PROPOSED CAR PARK			
DRAWN	ET	DATE	26.06.25
CHECKED		SCALE	1:20 (A1) 1:100 (A1)
APPROVED			
 HOWARD & SEDDON A.R.I.B.A. CHARTERED ARCHITECTS 64 WASHWAY ROAD SALE, CHESHIRE, M33 7RE TEL NO. 0161 - 973 8296 FAX NO. 0161 - 962 3485 E-MAIL : ADMIN@HOWARDANDEDSON.CO.UK			
JOB No.	15,761	DRG No.	06
		REVISION	C