
A1

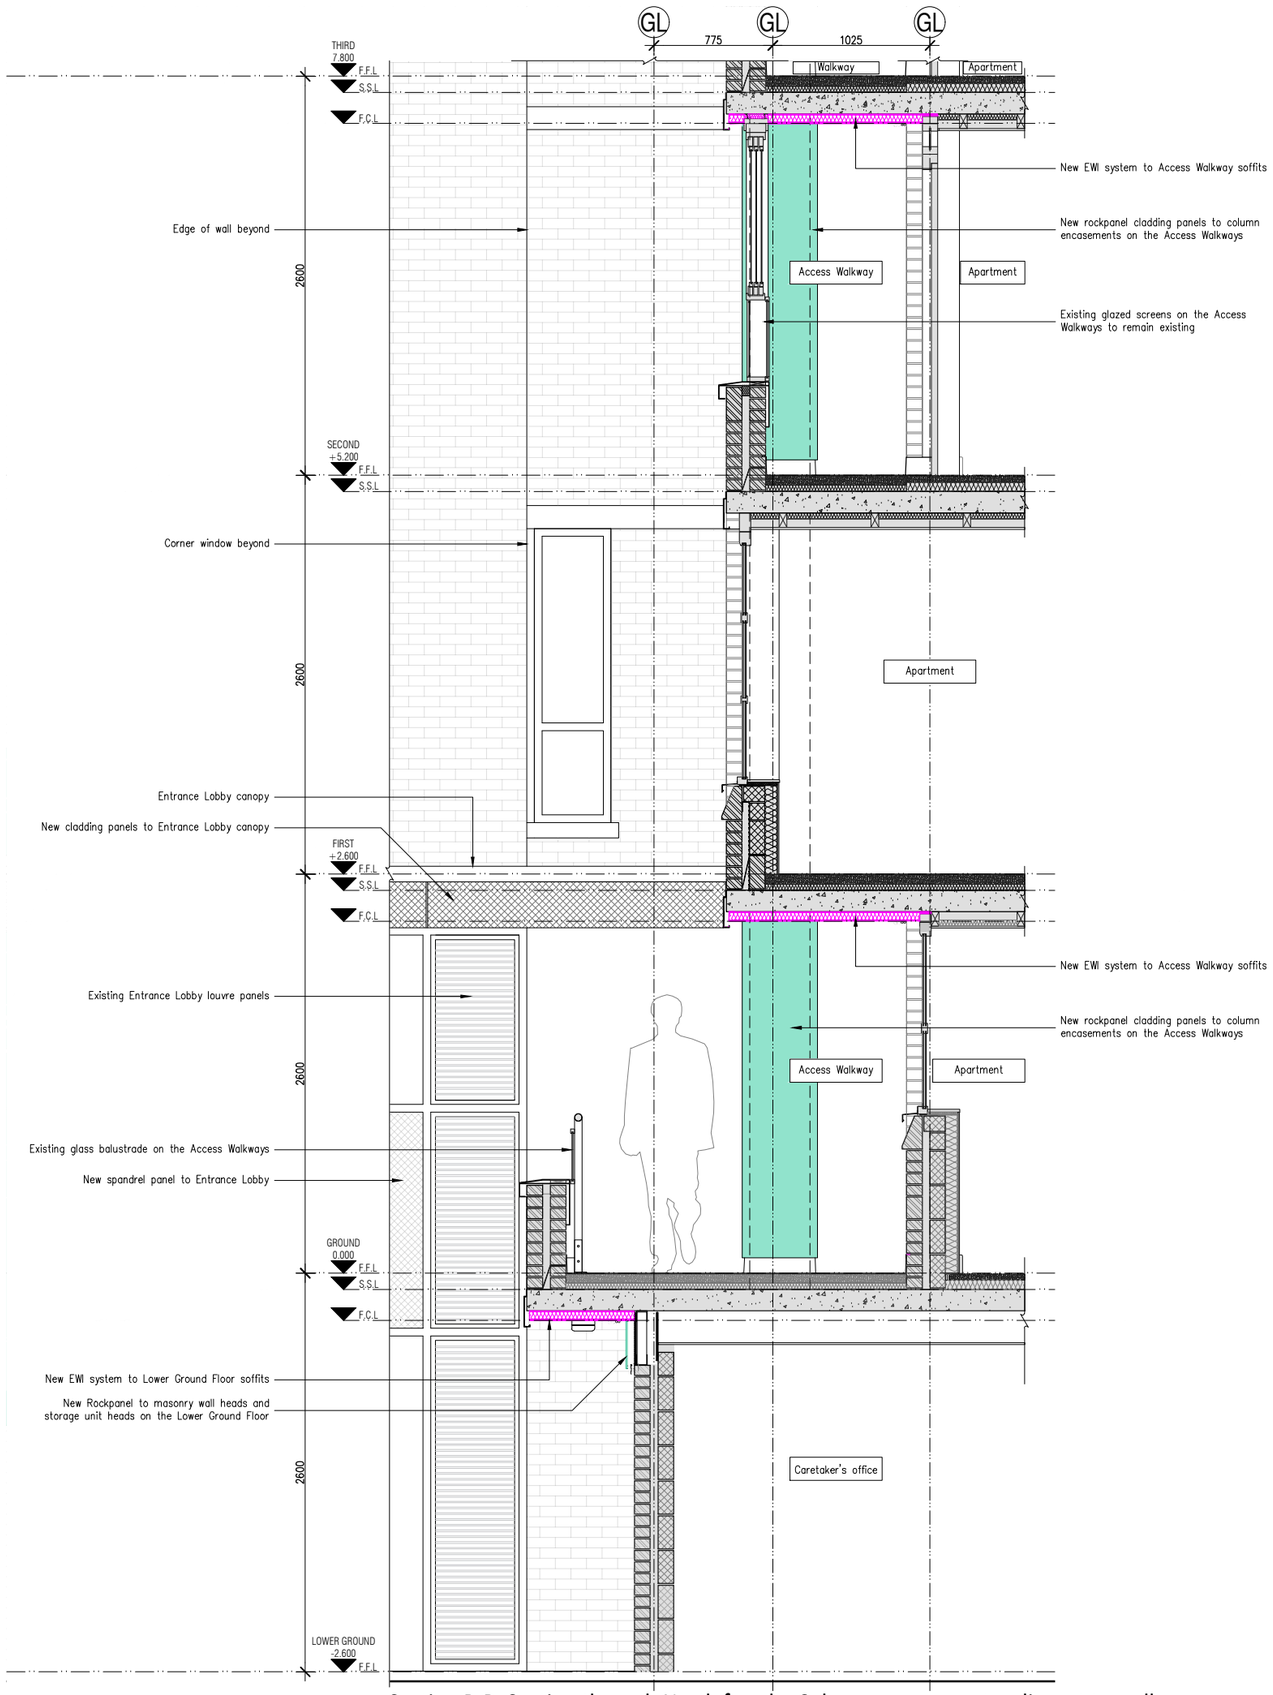

Section B-B; Section through North facade; Column encasements adjacent to walkway screens

This drawing is to be read in conjunction with structural, services and any other relevant information.

Any discrepancies are to be reported to the Architect. All dimensions have been taken from existing records and must be verified on site by the contractor, sub-contractors and suppliers before commencing any work.

Do not scale from this drawing.

DESIGN INTENT

Key.

- Existing construction
- New fascia cladding panel to Entrance Lobby
- New spandrel to Entrance Lobby
- New Rockpanel to column encasement
- New EWI system as Design & Access document to replace existing cladding panels to soffits on the balconies, access walkways and Lower Ground floor.
- New Rockpanel cladding panel to replace existing Trespa cladding panels to column encasements, balcony return walls and Lower Ground Floor storage unit heads

Planning

P1	02/05/25	Planning issue	JJ

REVISIONS

Bickerdike Allen Partners
Architecture Acoustics Technology

121 Salusbury Road, London, NW6 6RG
Email: mail@bickerdikeallen.com T: 0207 625 4411
www.bickerdikeallen.com F: 0207 625 0250

Cooper House
Manchester
M15 6DX

Proposed Typical Sections
B-B

DRAWN: JJ	CHECKED: PK
DATE: Apr 2025	SCALE: 1:20 @ A1

DRAWING No:
10007/D2202_Rev P1