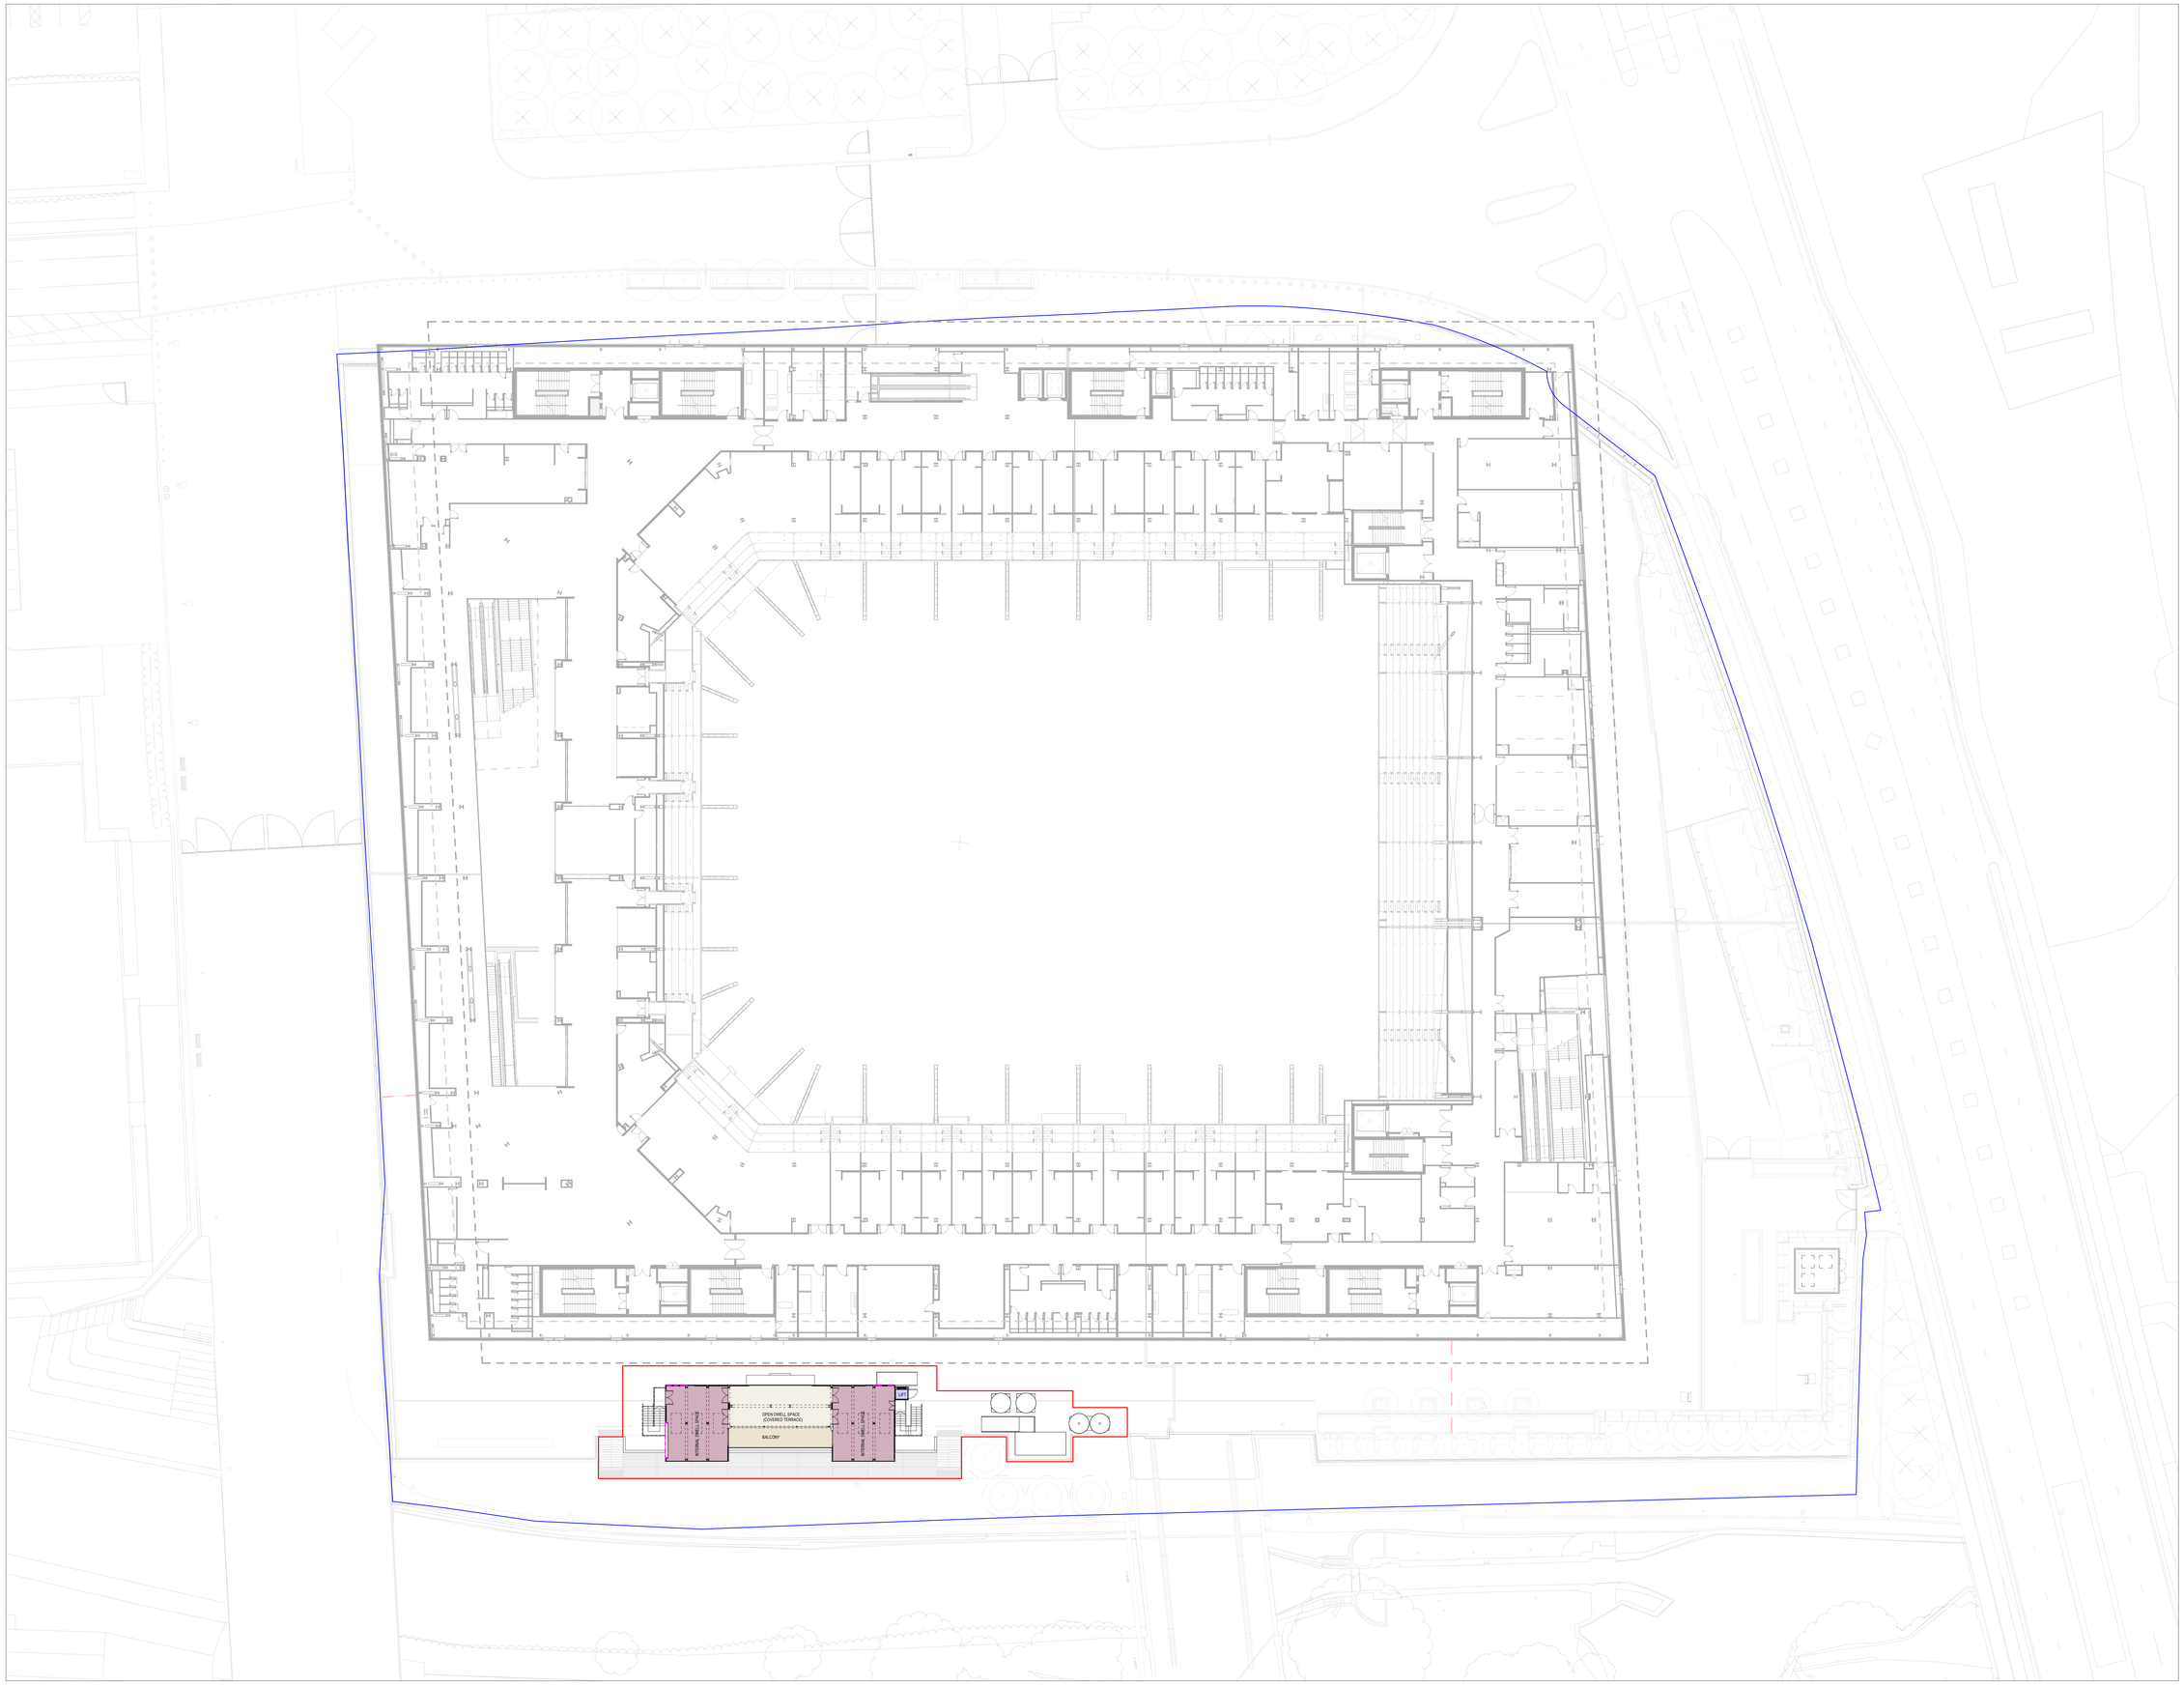

REVISIONS

REV	DATE	DESCRIPTION
00	24.05.2025	PLANNING SUBMISSION

KEY PLAN

- INTERNAL DWELL- & EVENT-SPACE
- CONCESSION / VENDING
- MERCHANDISE
- CATERING
- WC
- VERTICAL CIRCULATION
- OPEN ECENT SPACE / COVERED TERRACE
- EXTERNAL STORAGE
- EXTERNAL TERRACE / BALCONY
- RELOCATED TREES IN FREESTANDING PLANTERS

- OWNERSHIP BOUNDARY
- PLANNING BOUNDARY
- LINE FLOOR ABOVE
- ZONE FOR FACADE ACTIVATION

THIS DRAWING IS ONLY TO SCALE IF IT IS REPRODUCED AT THE CORRECT PAPER SIZE

1:250@A0

0 5 10 20 m

ALL INTERNAL LAYOUTS AND USES ARE SHOWN FOR ILLUSTRATIVE PORPOSES ONLY AND ARE NOT FOR DETERMINATION

RESPONSIBLE DESIGNER & CONTRACTOR

Better Green Productions

CLIENTS

OVG International

LIVE

© COPYRIGHT. ALL RIGHTS RESERVED

THIS WORK IS COPYRIGHT AND CANNOT BE REPRODUCED OR CORED IN ANY FORM OR BY ANY OTHER MEANS (GRAPHIC, ELECTRONIC OR MECHANICAL, INCLUDING PHOTOCOPYING) WITHOUT THE WRITTEN PERMISSION OF POPULOUS.ANY LICENSE, EXPRESS OR IMPLIED, TO USE THIS DOCUMENT FOR ANY PURPOSE WHATSOEVER IS RESTRICTED TO THE TERMS OF THE AGREEMENT OR IMPLIED AGREEMENT BETWEEN POPULOUS AND THE INSTRUCTING PARTY.

USE FIGURED DIMENSIONS IN PREFERENCE TO SCALED. CHECK ALL DIMENSIONS ON SITE BEFORE FABRICATION OR SETTING OUT

MASTERPLAN-ARCHITECT

POPULOUS®

14 BLADES COURT | DEODAR ROAD | LONDON | SW15 2NU | UNITED KINGDOM
TELEPHONE +44 (0)20 8874 7666 FACSIMILE +44 (0)20 8874 7470

ALL PRODUCTION & INTELLECTUAL PROPERTY RIGHTS RESERVED © POPULOUS 2009

PROJECT NAME

CANALSIDE DEVELOPMENT

DRAWING TITLE

LEVEL 01

RL 64.70

STATUS	PROJECT No.
PLANNING	4933

DATE	SCALE	SIZE
28.05.2025	1 : 250	A0

DRAWN	CHECKED	APPROVED
DL	BB	DS

PROJECT	ORIGIN	ZONE	LEVEL	TYPE	ROLE	DRAWING	REV
BRA-POP-	ZZ-	02-		DR-	A-	0693	00