PIZZA PILGRIMS, MANCHESTER - DEANSGATE, PROPOSED GA FIRST FLOOR

MASTERCLASS CLASS KITCHEN TOTAL COVERS: 16

philip watts design

Unit 11: Byron Industrial Estate Brookfield
Road Arnold Nottingham NG5 7ER
T: 0115 926 9756

GENERAL NOTES:

THE CONTRACTOR SHALL CHECK AND VERIFY ALL DIMENSIONS ON SITE AND REPORT ANY DISCREPANCIES IN WRITING TO PHILIP WATTS DESIGN BEFORE COMMENCING WITH THE WORK.

ALL DRAWINGS ARE THE PROPERTY OF PHILIP WATTS DESIGN AND SHALL NOT BE REPRODUCED WITHOUT THE CONSENT OF THE DESIGNERS.


DRAWINGS SHALL NOT BE SCALED.

THIS DRAWING IS TO BE READ IN CONJUNCTION WITH THE RELEVANT SPECIFICATION OF BUILDING WORKS.

ALL DIMENSIONS ARE IN mm UNLESS OTHERWISE NOTED

THIS DRAWING MAY INCORPORATE INFORMATION FROM OTHER SOURCES. PHILIP WATTS DESIGN CANNOT ACCEPT RESPONSIBILITY FOR THE INTEGRITY AND ACCURACY OF SUCH INFORMATION.

IF IN DOUBT ASK !

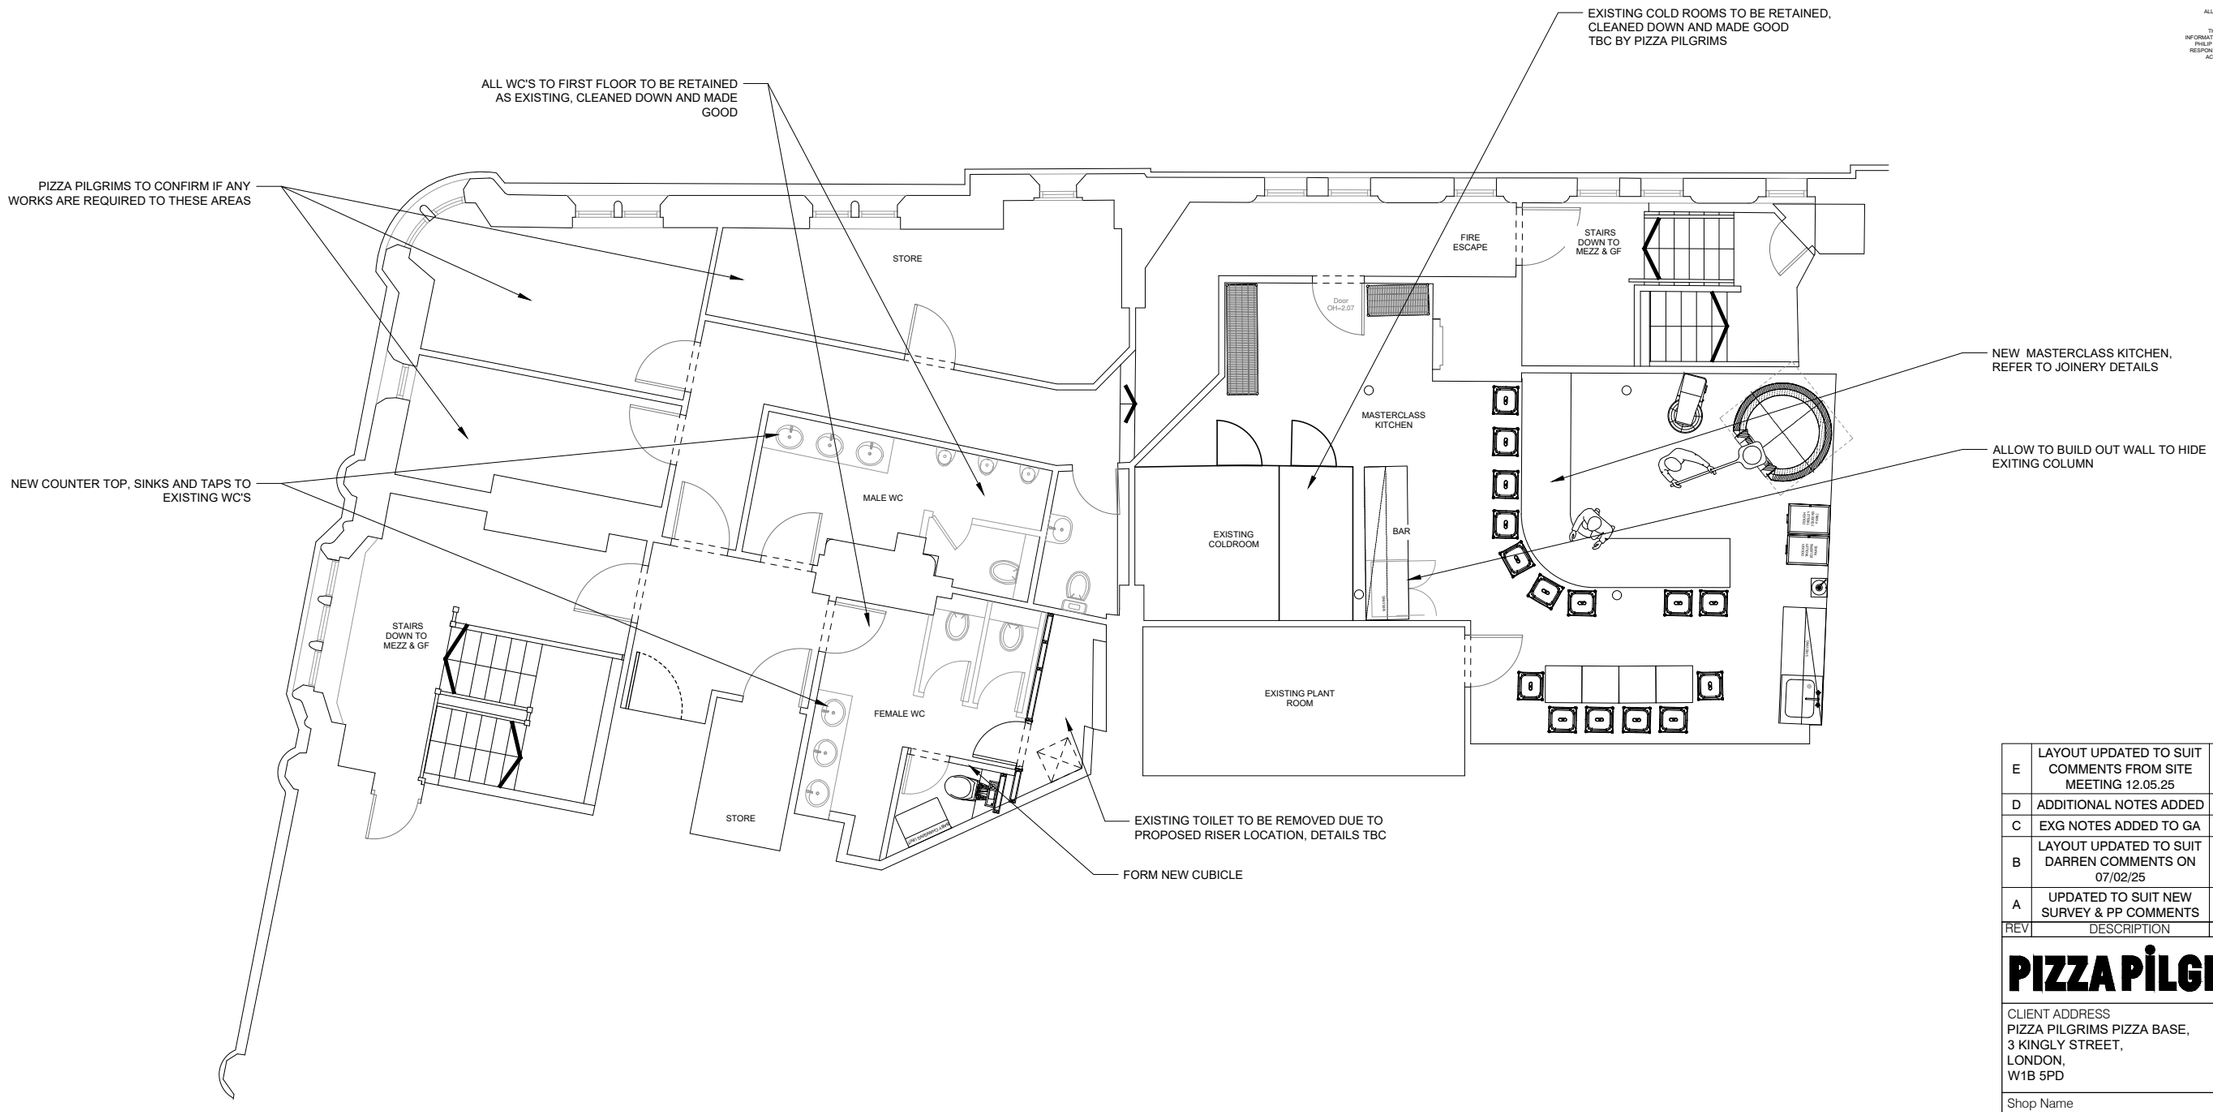

GENERAL NOTES:

1. DRAWING BASED ON PLANS PROVIDED BY MOBILE CAD SURVEYING SOLUTIONS. ALL MEASUREMENTS MUST BE CHECKED ON SITE BY THE MAIN CONTRACTOR

DO NOT SCALE THIS DRAWING

REV	DESCRIPTION	DATE	NAME
E	LAYOUT UPDATED TO SUIT COMMENTS FROM SITE MEETING 12.05.25	15.05.25	JB
D	ADDITIONAL NOTES ADDED	17.04.25	JB
C	EXG NOTES ADDED TO GA	04.04.25	JB
B	LAYOUT UPDATED TO SUIT DARREN COMMENTS ON 07/02/25	11.03.25	JB
A	UPDATED TO SUIT NEW SURVEY & PP COMMENTS	25.11.24	JB

PIZZA PILGRIMS

CLIENT ADDRESS
PIZZA PILGRIMS PIZZA BASE,
3 KINGLY STREET,
LONDON,
W1B 5PD

Shop Name
DEANSGATE - MANCHESTER

Title
PROPOSED GA FIRST FLOOR

Site Address
105- 107 DEANSGATE,
GREATER,
MANCHESTER
M3 2BQ

Gross FOH Area	Gross BOH Area
24 m^2	193 m^2

Drawing No.	Rev.
055_25_08	E

Date	Status	Drawn by
10.10.2024	FOR APPROVAL	JB

Scale 0 500 1000 1500 2000 2500mm
SCALE 1:50 @ A1