

Do not scale from this drawing. All dimensions to be checked on site prior to manufacture and construction. This drawing is the property of Harrison Ince Holdings Limited and should not be reproduced without permission.
All discrepancies to be brought to the attention of the architect immediately.
This drawing is to be read in conjunction with the specification / bill of quantities and related drawings.

REVISIONS

PREV. AD201
REVISED - BOTTLE COLLERS

GW
MSM
15.04.2025

CHINE
ZAKI
000ME23
J - 800, H - 2017
ND)
3 WATER &

WASH UP AREA

UP TO CLOAKROOM

NEW ALTRO FLOORING

DDA COUNTER

CLOAKROOM
BACKLIT HANGING SIGN

HARRISON INCE
ARCHITECTS INTERIOR DESIGNERS

PINS SOCIAL CLUB


SUNLIGHT HOUSE
LITTLE QUAY ST, MANCHESTER M3 3HP

PROPOSED GF BAR PLAN

DATE	APRIL 2025	SCALE	1:20 @ A1
JOB NO.	01	DWG. NO.	AL200 A
DRAWN	CAD/MSM	CHECKED	

SECOND FLOOR
EASTGATE
2 CASTLE STREET
MANCHESTER
M3 4LZ
TEL: 0161 236 3650
EMAIL: enquiries@harrison-ince.co.uk

@1:20 scale

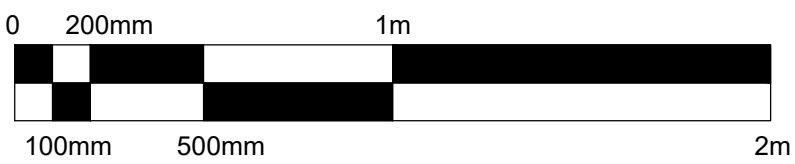


PROPOSED GF BAR PLAN

1:20

Do not scale from this drawing. All dimensions to be checked on site prior to manufacture and construction. This drawing is the property of Harrison Ince Holdings Limited and should not be reproduced without permission. All discrepancies to be brought to the attention of the architect immediately. This drawing is to be read in conjunction with the specification / bill of quantities and related drawings.

REVISIONS

-	FIRST ISSUE	28.02.2025	MSM
A	REVISED	17.03.2025	MSM
B	REVISED: ARCHES ADDED TO BACK BAR	25.03.2025	MSM
C	REVISED WITH DDA COUNTER	08.04.25	GW
D	REVISED	15.04.2025	MSM
E	REVISED	23.04.2025	MSM

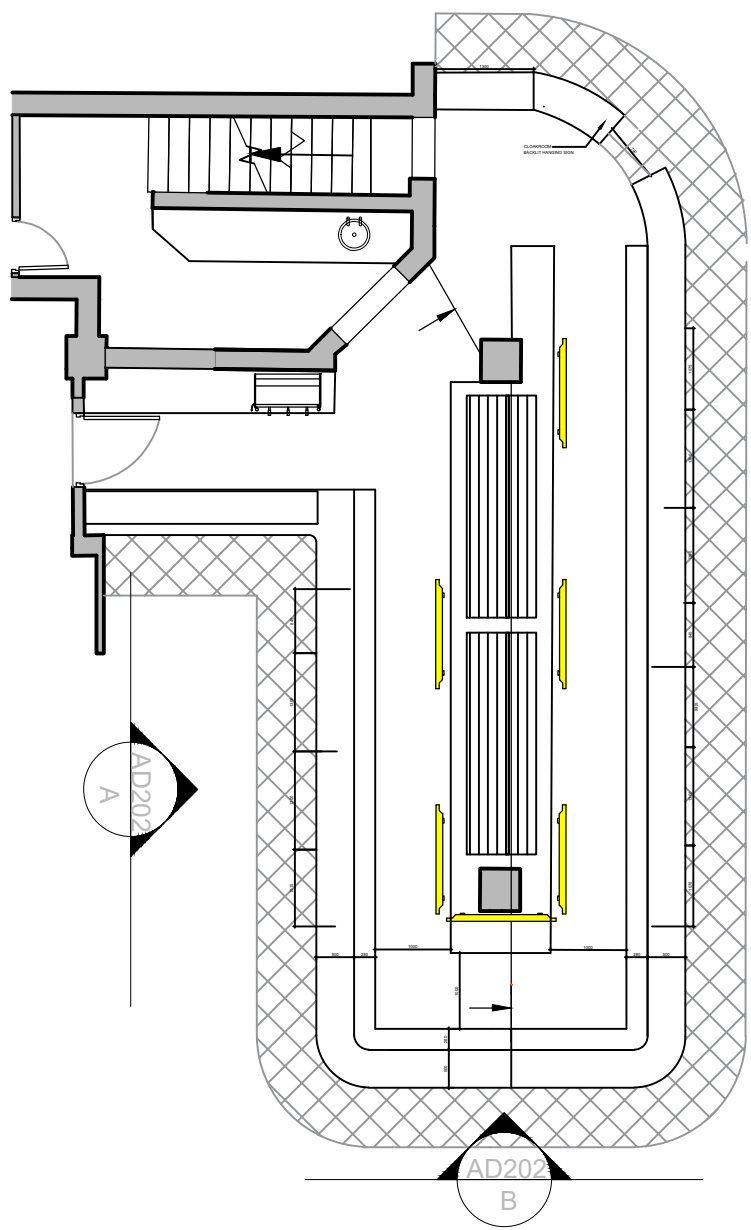

SECTIONS REFERENCES

1:100

WALL TILES		
NAME	TYPE	
CEILING AND ARCHED FRAMES BETWEEN TVS IN BRANDING COLOUR REF: TBC		
BAR FRONT, PANELLING AND BOTTLE STEPS FRONT IN DARK OAK STAIN		
FOOT REST AND ILLUMINATED BOTTLE STEPS FRAMES IN BRASS		
PANELLING AROUND COLUMN DARK OAK STAIN		
BAR TOPS: PROSTONE ARTIC ICE		
ILLUMINATED BOTTLE STEPS: FRONT: DARK OAK STAIN PESPEX INSERT WITH CONCEALED WARM WHITE LED TRIP		

FINISHES

1:20



HARRISON INCE

ARCHITECTS INTERIOR DESIGNERS

PINS SOCIAL CLUB

CLIENT

SUNLIGHT HOUSE
LITTLE QUAY ST, MANCHESTER M3 3HP

PROJECT

PROPOSED GF BAR PLAN ELEVATION
SECTIONS A & B

TITLE

DATE

APRIL 2025

SCALE

1:20 @ A1

JOB NO.

PINS

DWG. NO.

AD201 E

DRAWN

CAD/MSM

CHECKED

DATE

APRIL 2025

SECOND FLOOR
EASTGATE
2 CASTLE STREET
MANCHESTER
M3 4LZ

EMAIL: enquiries@harrison-ince.co.uk

TEL: 0161 236 3650

CHALK BOARD/
BRANDING

DELI CHILLED DISPLAY
3000MM WIDE

42 MM MDF FRAMES
WITH T&G IN FRONT
SPRAYED IN BRANDING GREEN

CEILING MOUNTED TVS

BRASS BRIDGE FONT


TIMBER PANELLING ON BAR COLUMNS.
POLISHED DARK OAK MOULDING
MOULD DRESSER TYPE 6.
DADO RAIL MOULDING
DRESSER TYPE 86

STONE BAR TOP
FINISHES

PANELLING TO BAR FRONT
POLISHED DARK OAK
MOULDING
DRESSER TYPE 86.
BRASS FOOT REST BAR

AD201 A - PROPOSED ELEVATION A (ROCCO'S)

1:20

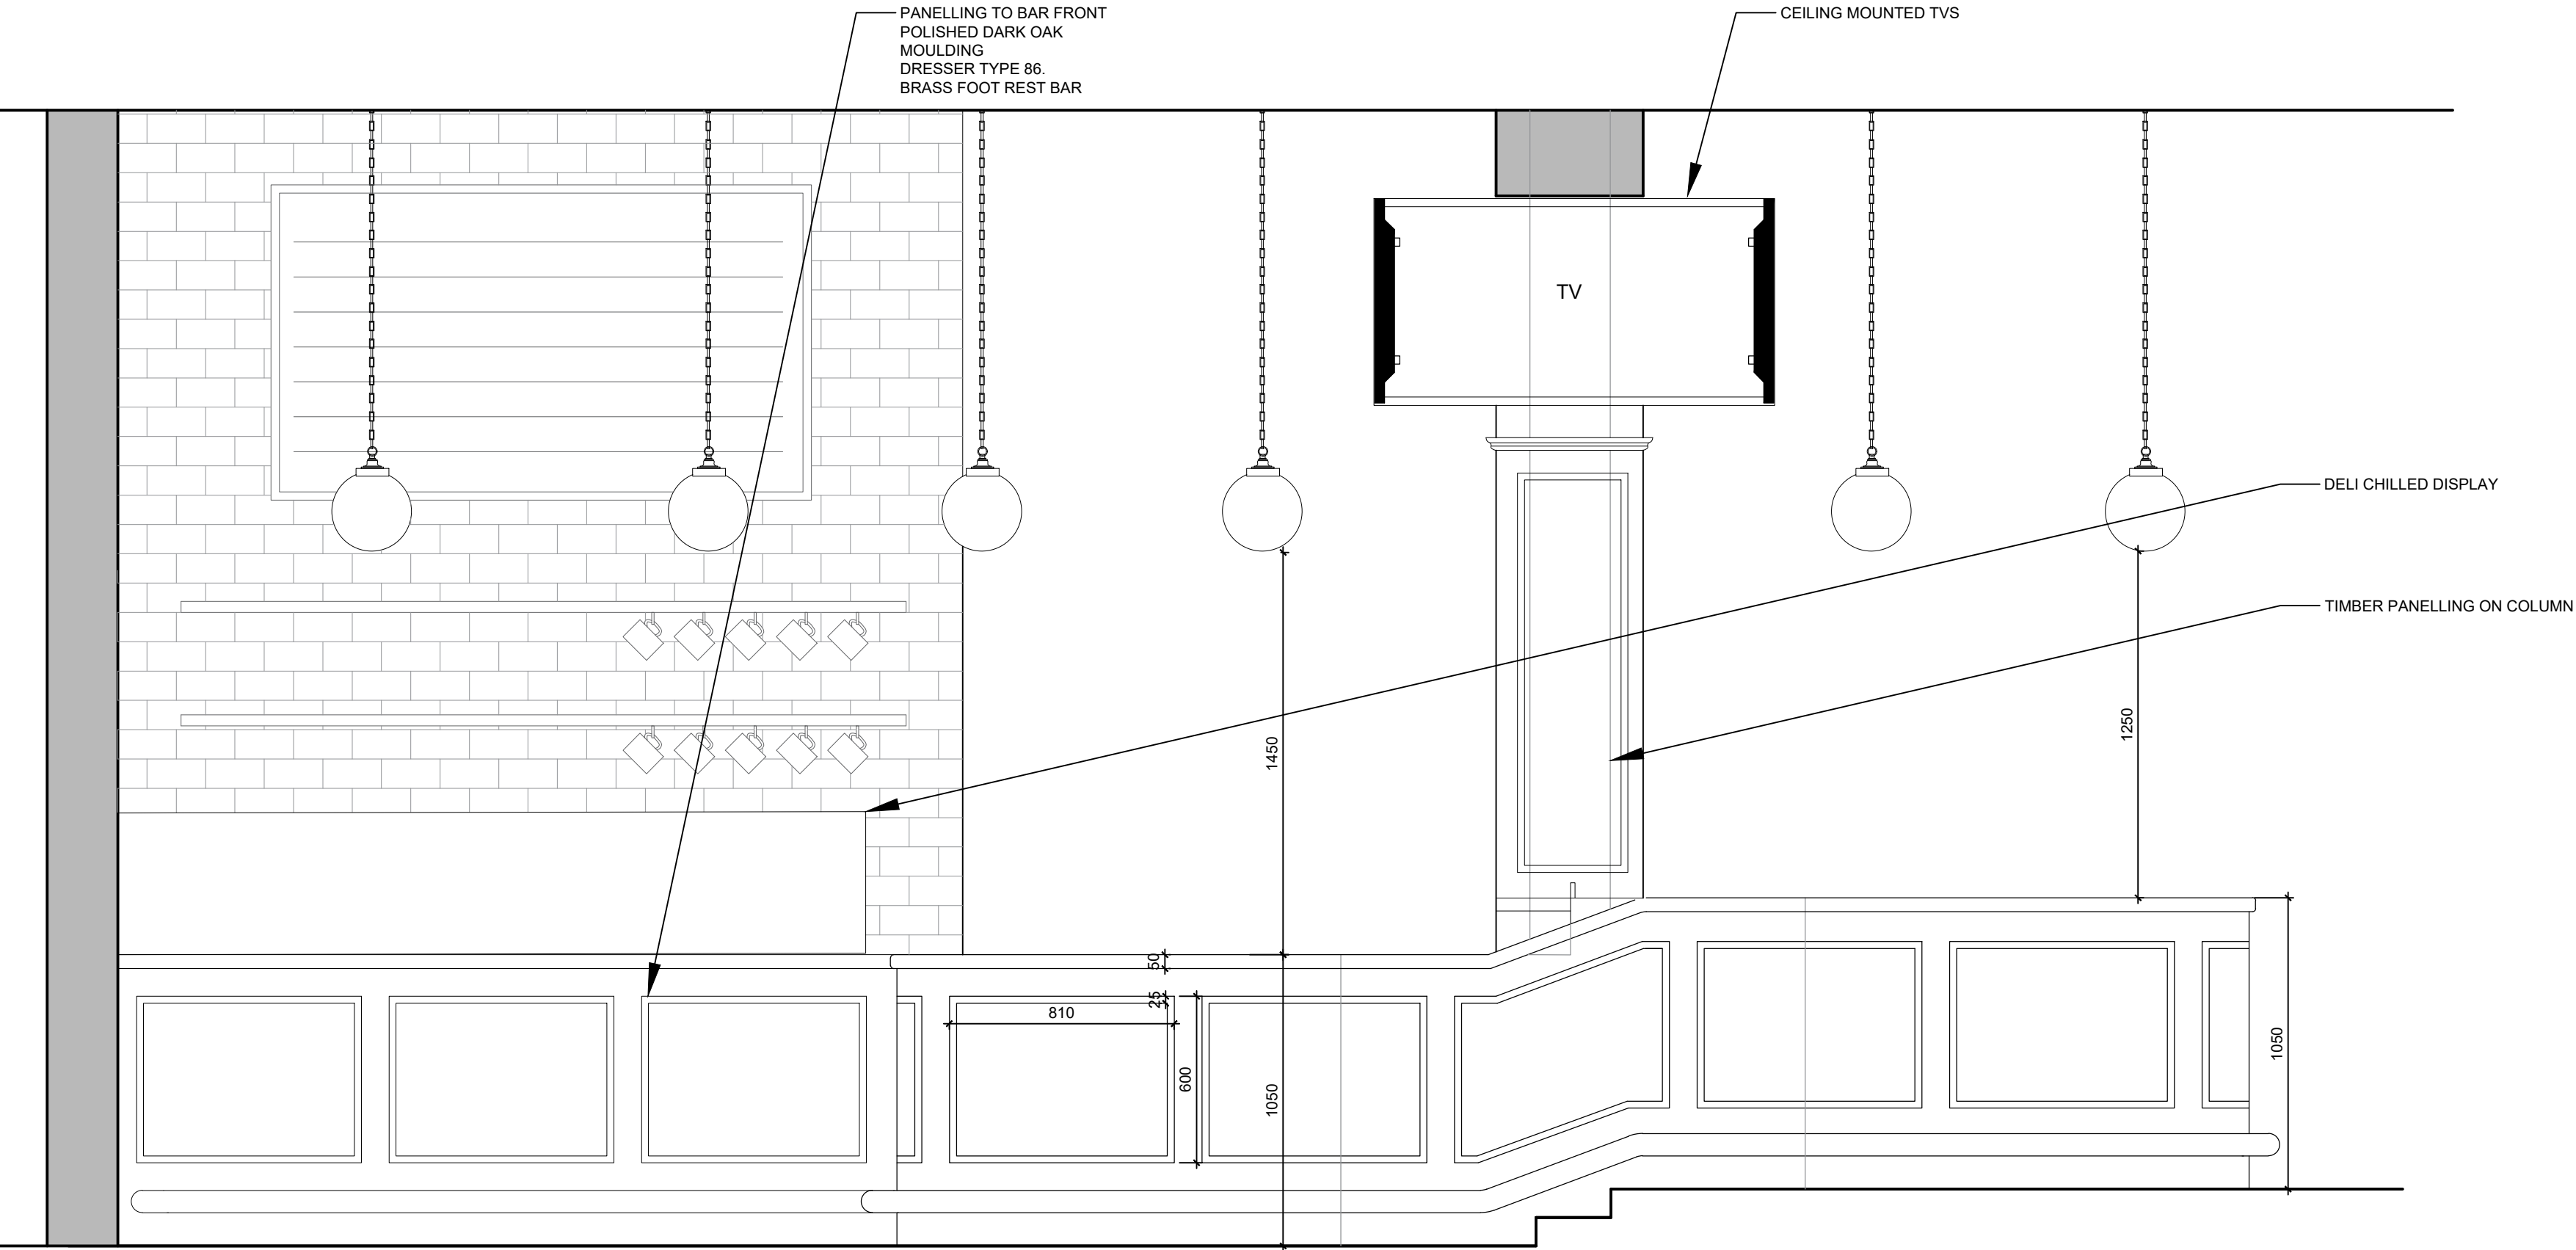


AD201 B - PROPOSED ELEVATION B (SIDE)

1:20

@1:20 scale

0 200mm 1m

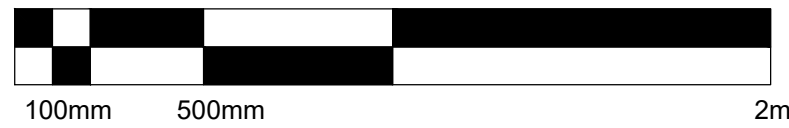


100mm 500mm 2m

Do not scale from this drawing. All dimensions to be checked on site prior to manufacture and construction. This drawing is the property of Harrison Ince Holdings Limited and should not be reproduced without permission.
All discrepancies to be brought to the attention of the architect immediately.
This drawing is to be read in conjunction with the specification / bill of quantities and related drawings.


REVISIONS

-	FIRST ISSUE	28.02.2025	MSM
A	REVISED	17.03.2025	MSM
B	REVISED: ARCHES ADDED TO BACK BAR	25.03.2025	MSM
C	REVISED WITH DDA COUNTER	08.04.25	GW
D	REVISED	15.04.2025	MSM
E	REVISED	23.04.2025	MSM

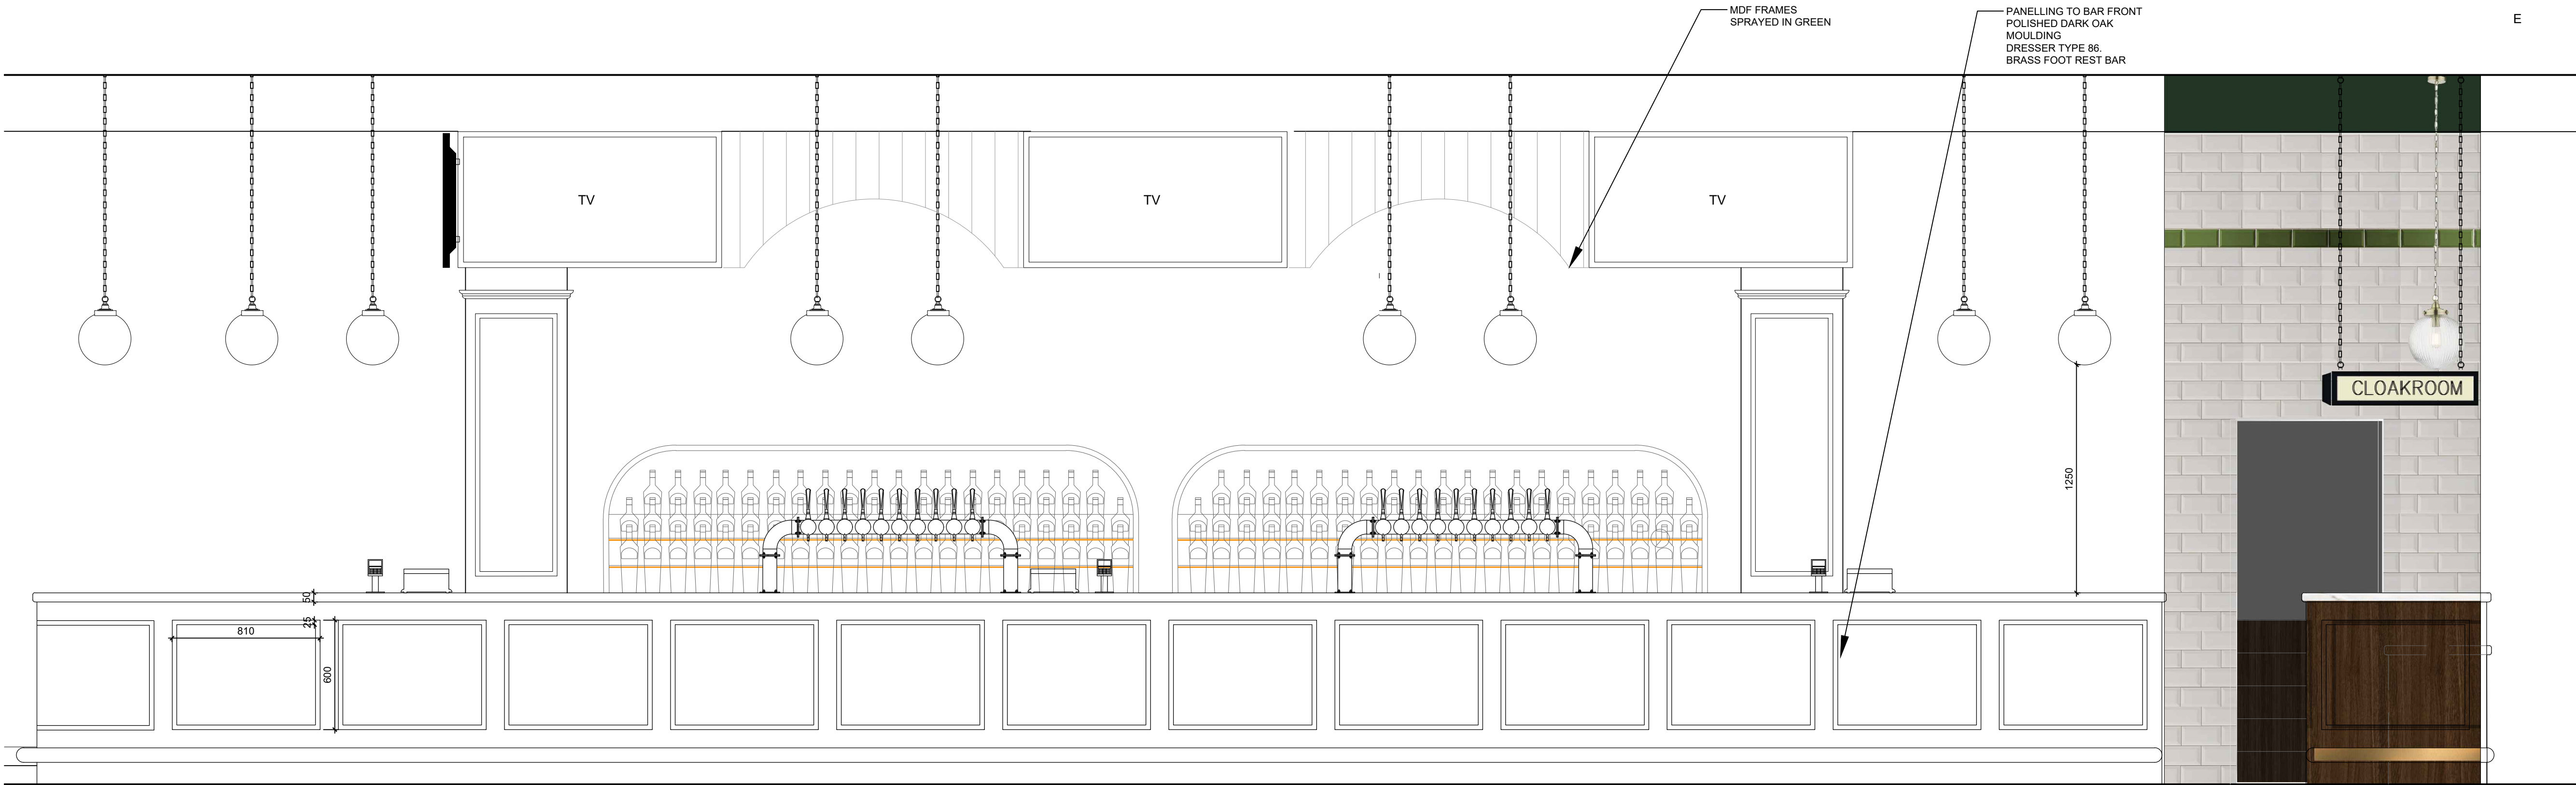

AD202 C - PROPOSED ELEVATION C (PIN'S)

1:20

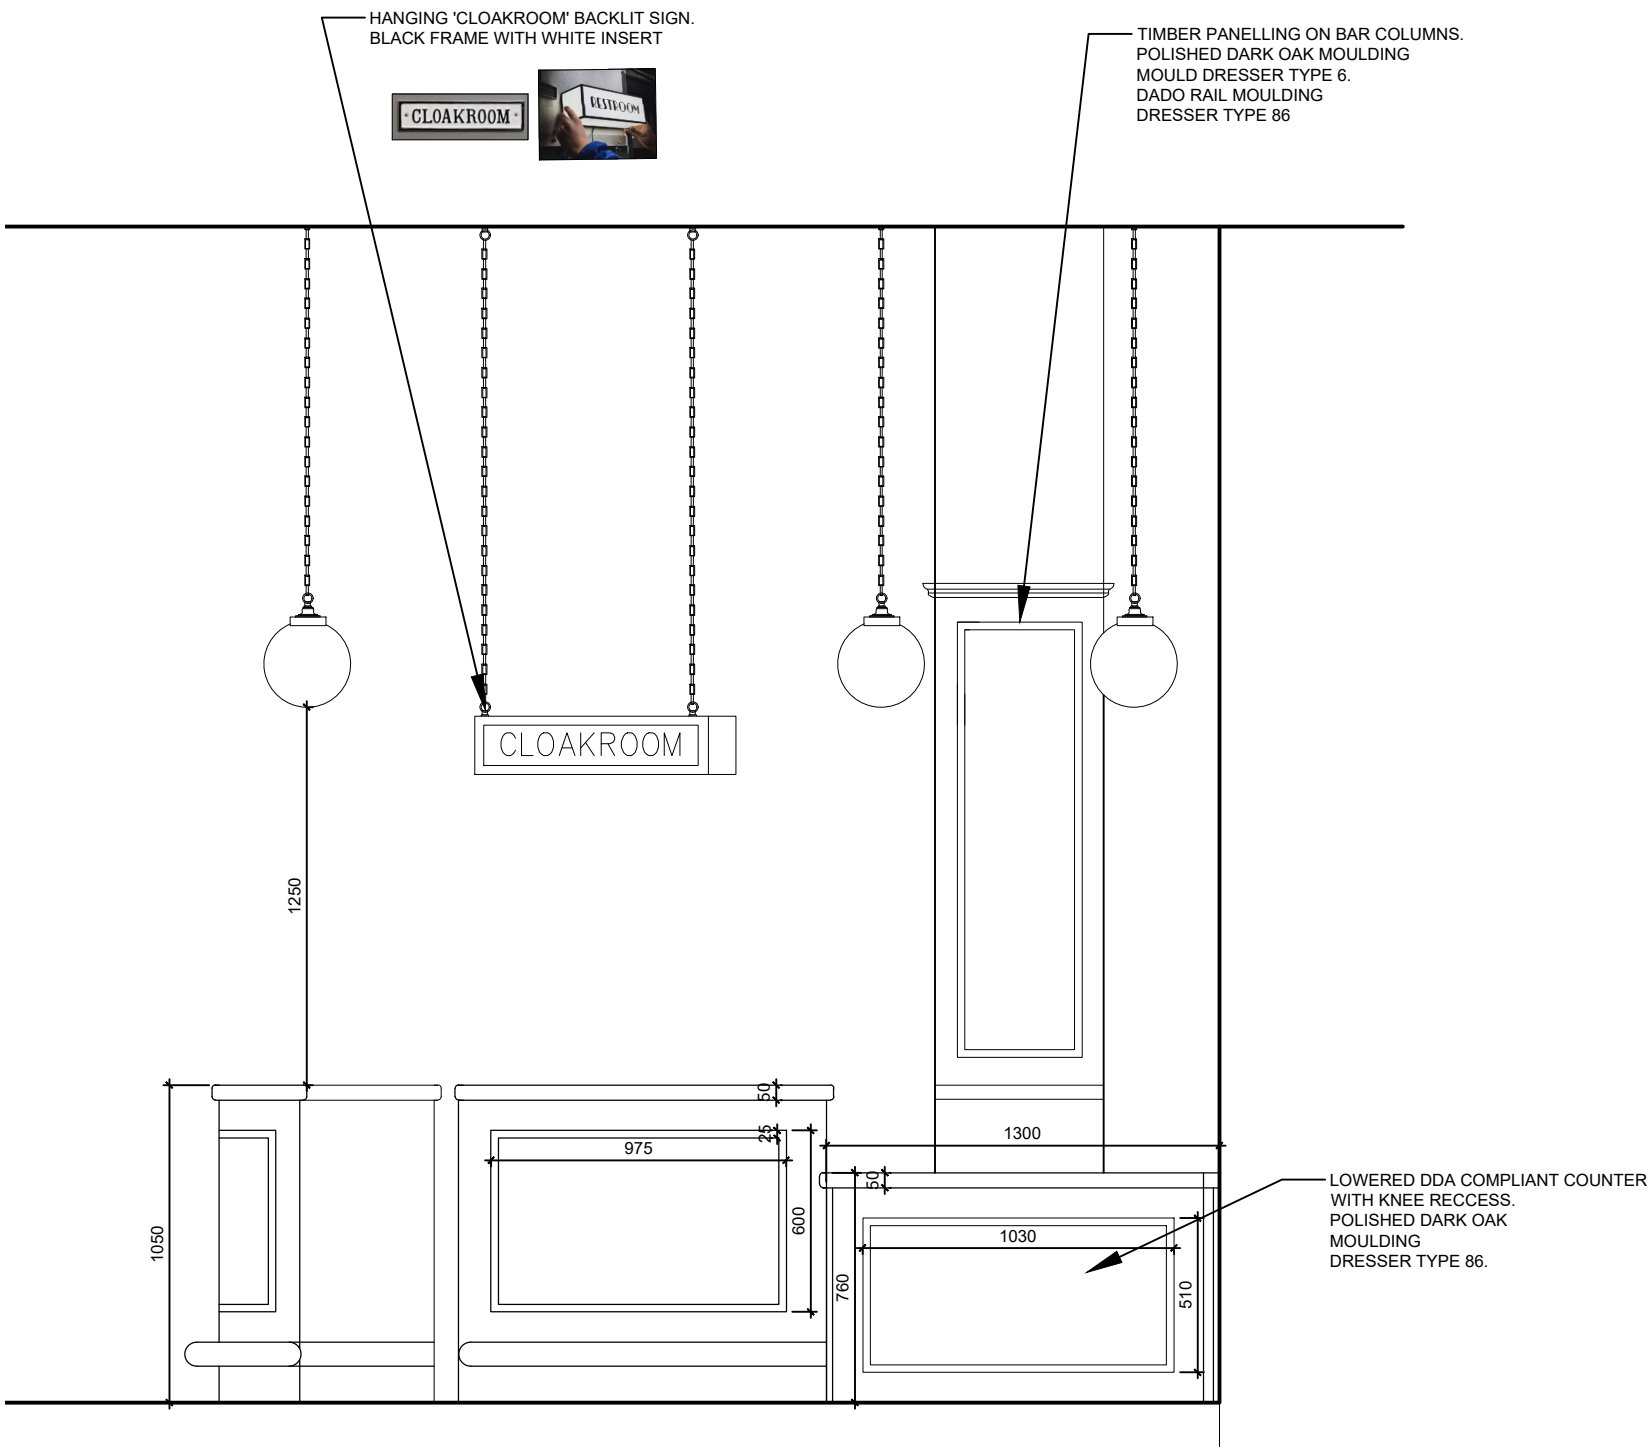


AD202 D - PROPOSED ELEVATION D (CLOAKSIDE/ACCESSIBLE SIDE)

1:20

WALL TILES		
NAME	TYPE	
CEILING AND ARCHED FRAMES BETWEEN TVS IN BRANDING COLOUR REF: TBC		
BAR FRONT, PANELLING AND BOTTLE STEPS FRONT IN DARK OAK STAIN		
FOOT REST AND ILLUMINATED BOTTLE STEPS FRAMES IN BRASS		
PANELLING AROUND COLUMN DARK OAK STAIN		
BAR TOPS: PROSTONE ARTIC ICE		
ILLUMINATED BOTTLE STEPS: FRONT: DARK OAK STAIN PESPEX INSERT WITH CONCEALED WARM WHITE LED TRIP		

FINISHES

1:20

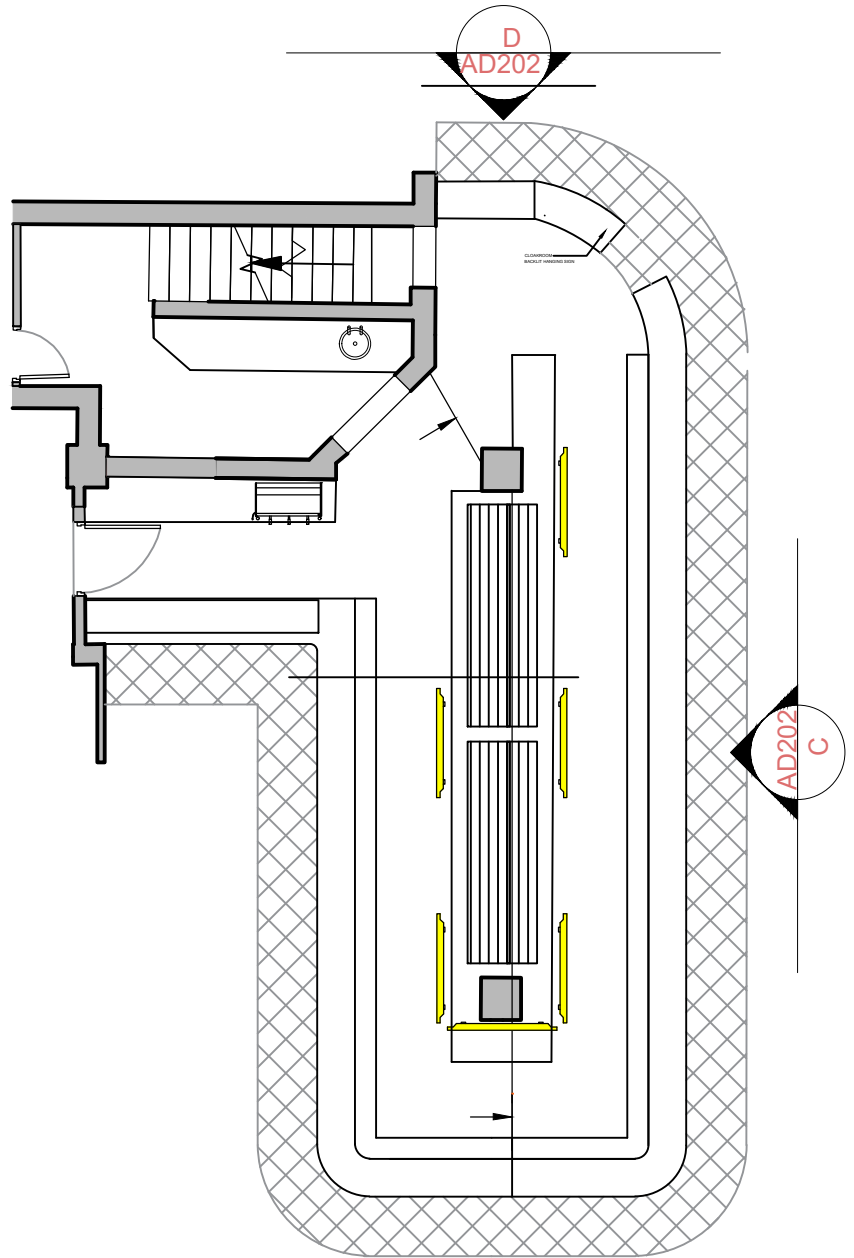

SECTIONS REFERENCES

1:100

@1:20 scale



HARRISON INCE

ARCHITECTS INTERIOR DESIGNERS


PINS SOCIAL CLUB

SUNLIGHT HOUSE
LITTLE QUAY ST, MANCHESTER M3 3HP


PROPOSED GF BAR PLAN ELEVATION
SECTIONS C & D

DATE	APRIL 2025	SCALE	1:20 @ A1
JOB NO.	PINS	DWG. NO.	AD202 E
DRAWN	CAD/MSM	CHECKED	


SECOND FLOOR
EASTGATE
2 CASTLE STREET
MANCHESTER
M3 4LZ
TEL: 0161 236 3050
EMAIL: enquiries@harrison-ince.co.uk

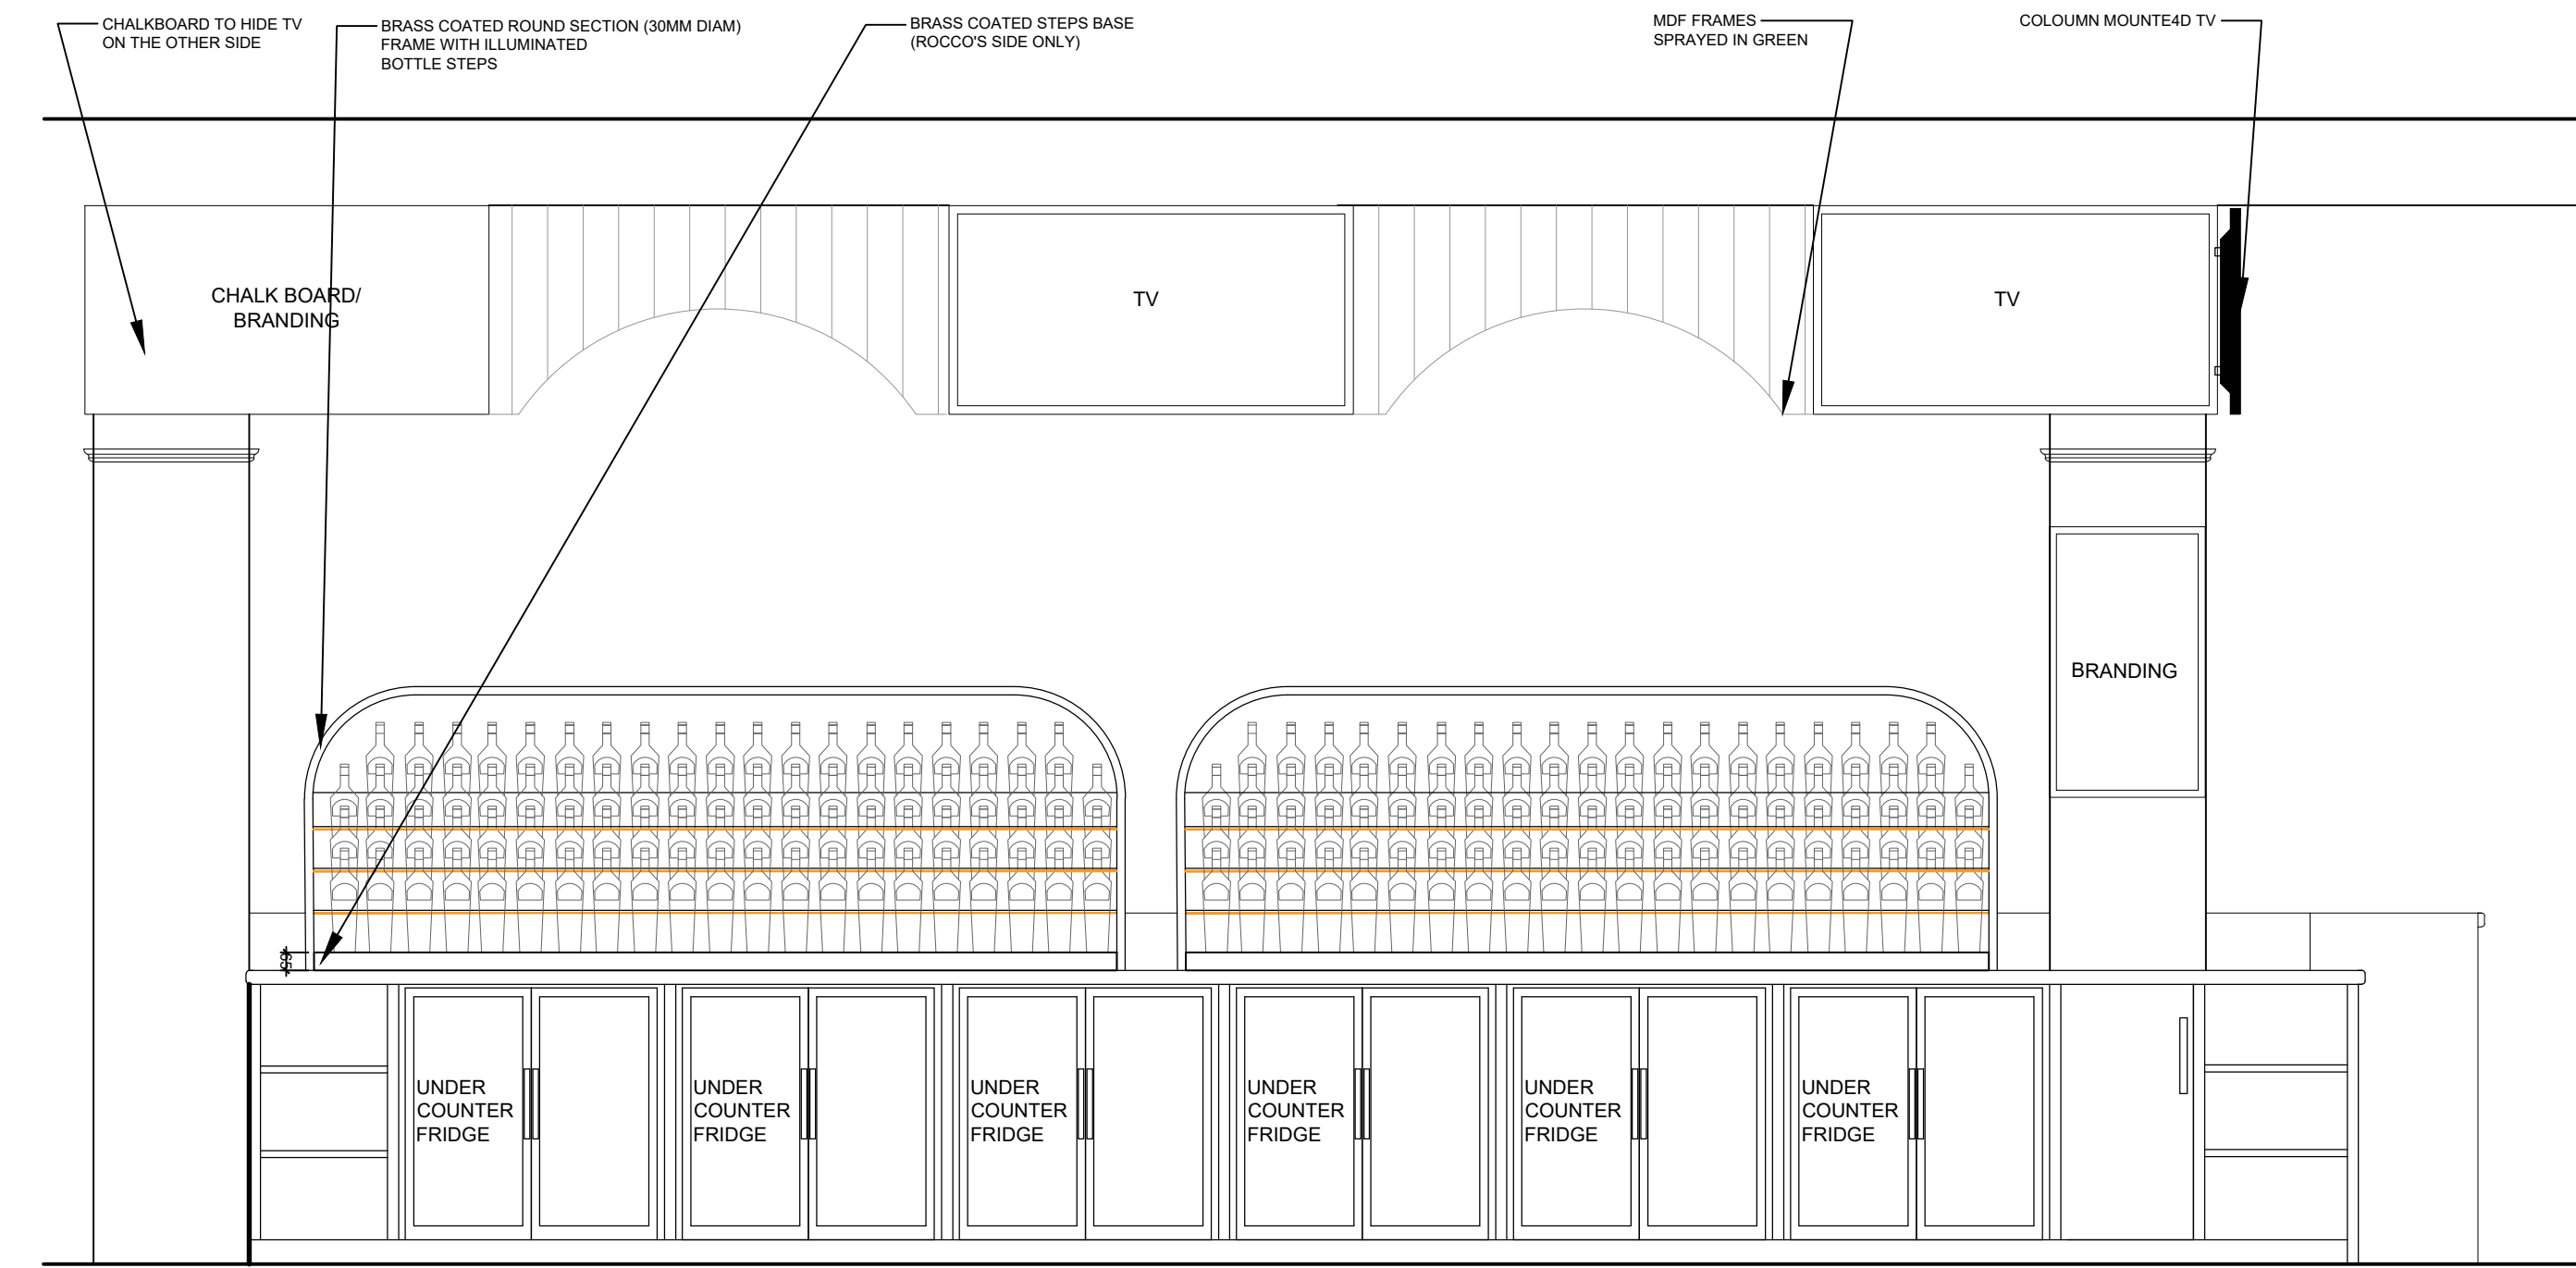


AD203 A - PROPOSED ROCCO'S BACK BAR
1:20

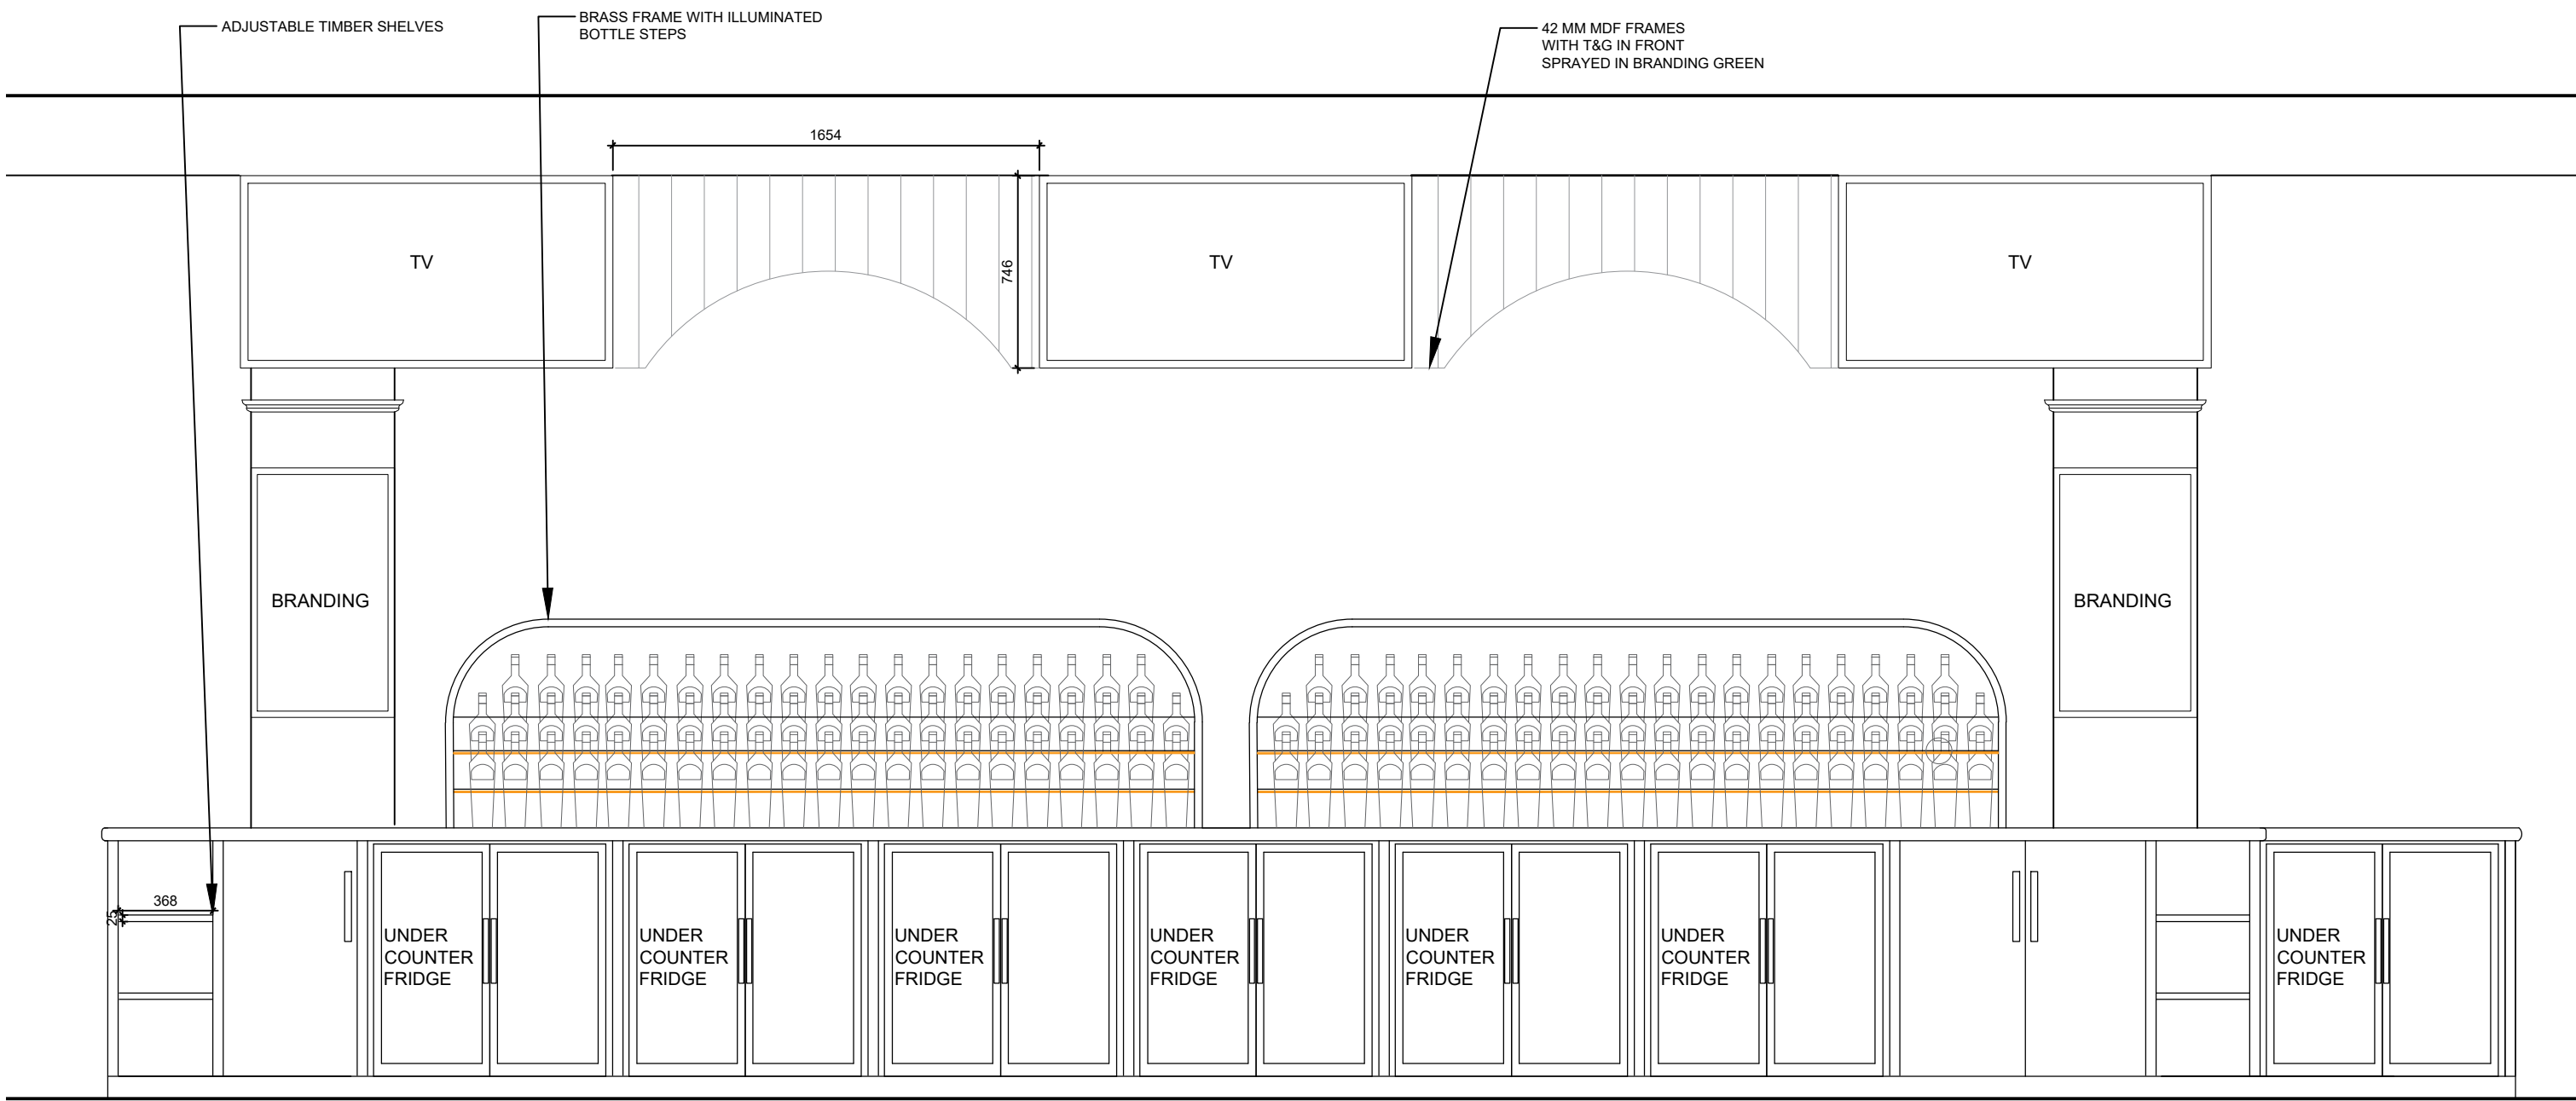


AD203 C - PROPOSED PIN'S BACK BAR
1:20

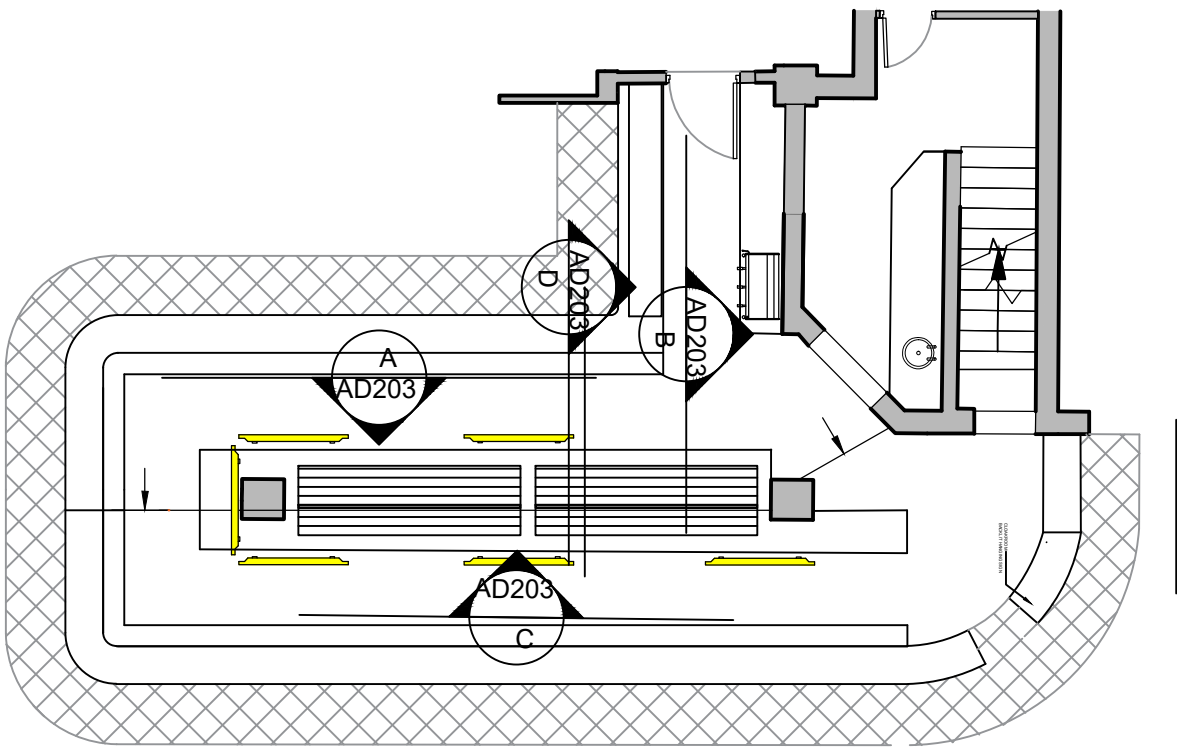

SECTIONS REFERENCES
1:100

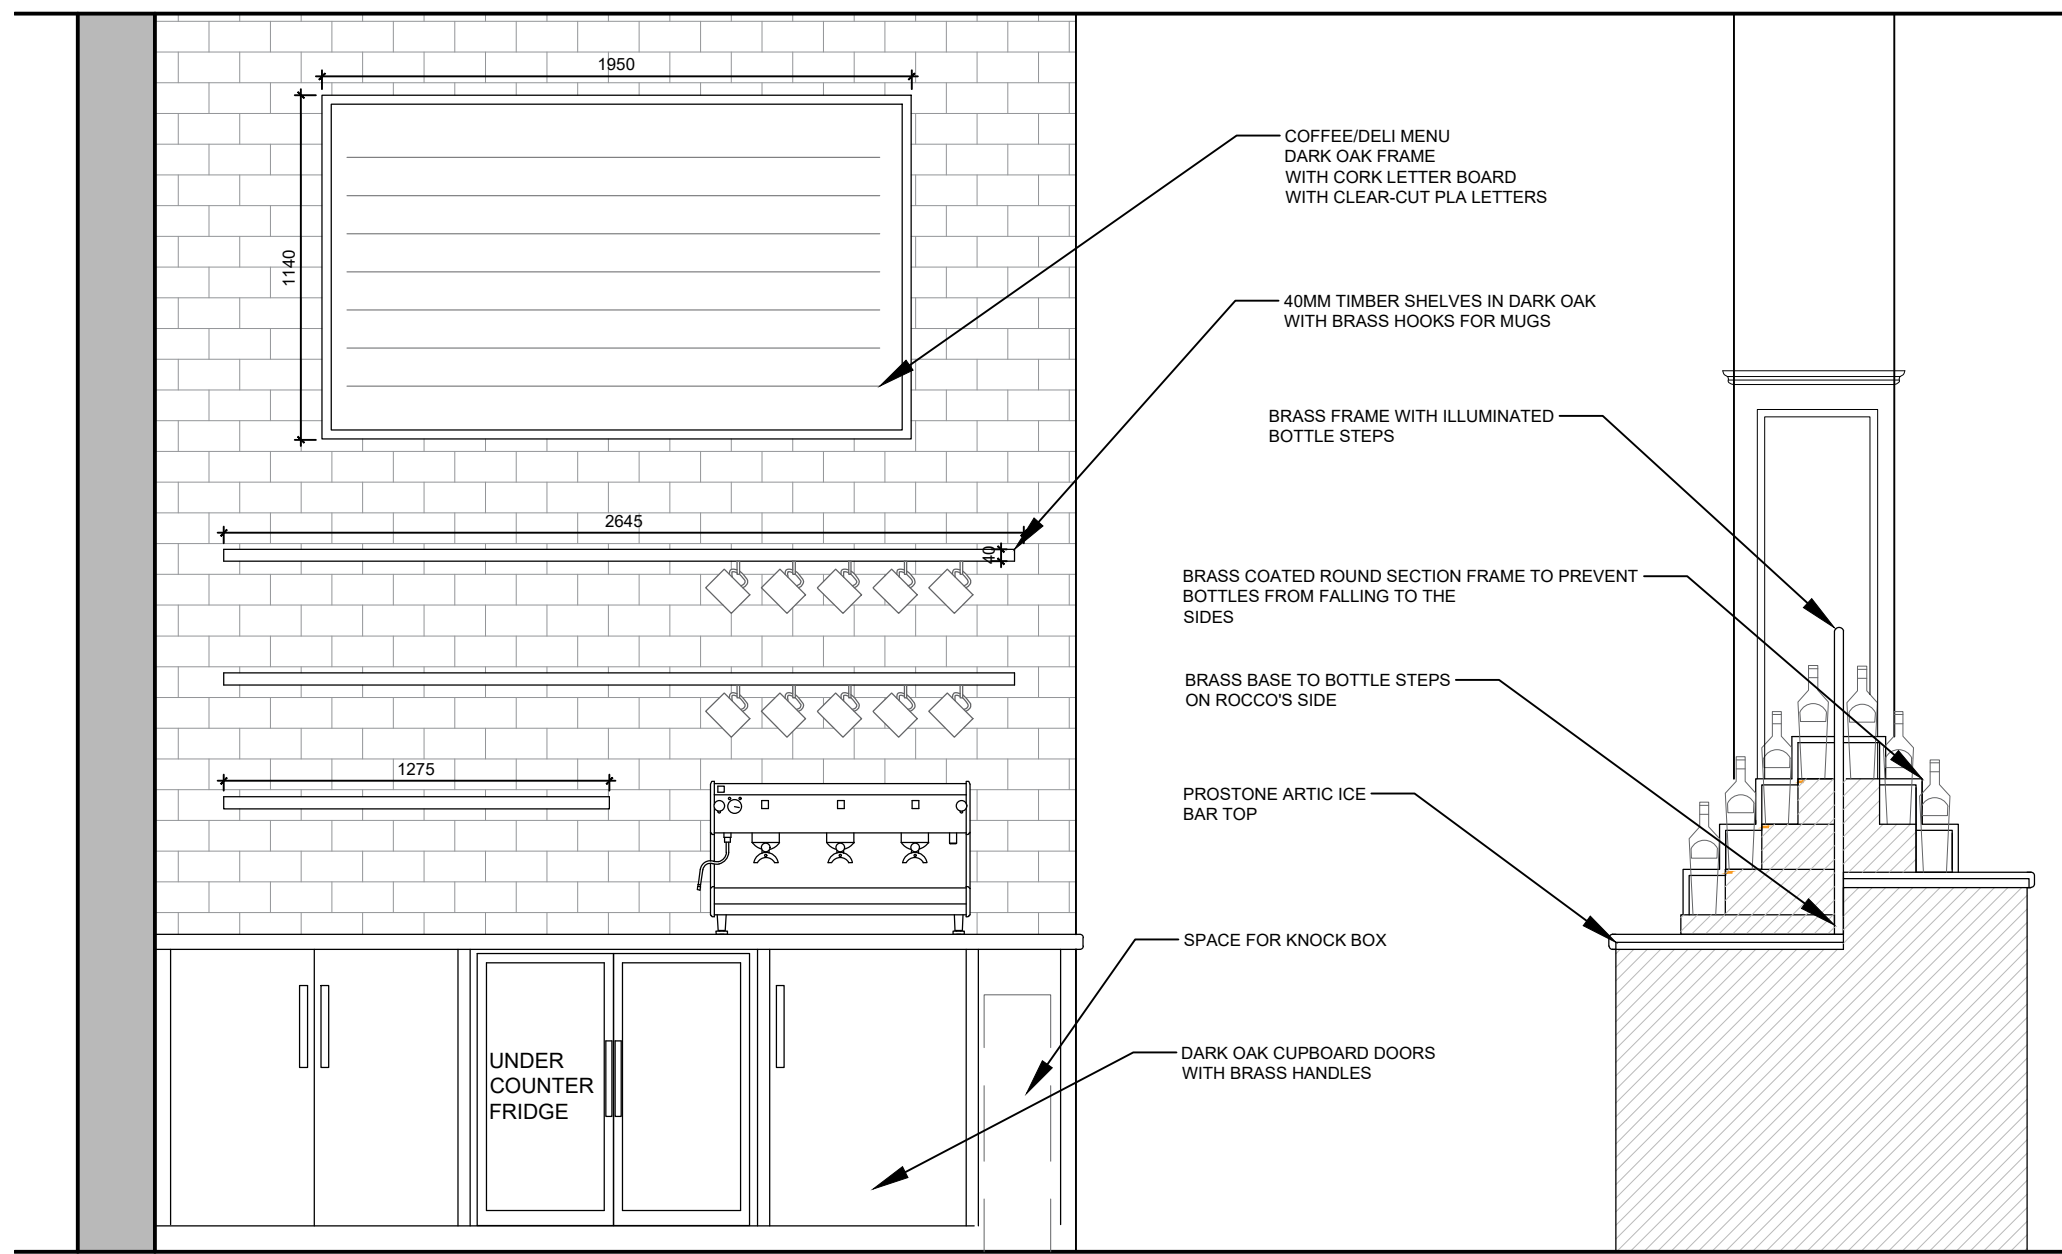

AD203 B - PROPOSED DELI'S BACK BAR AND BACK BARS SECTION
1:20

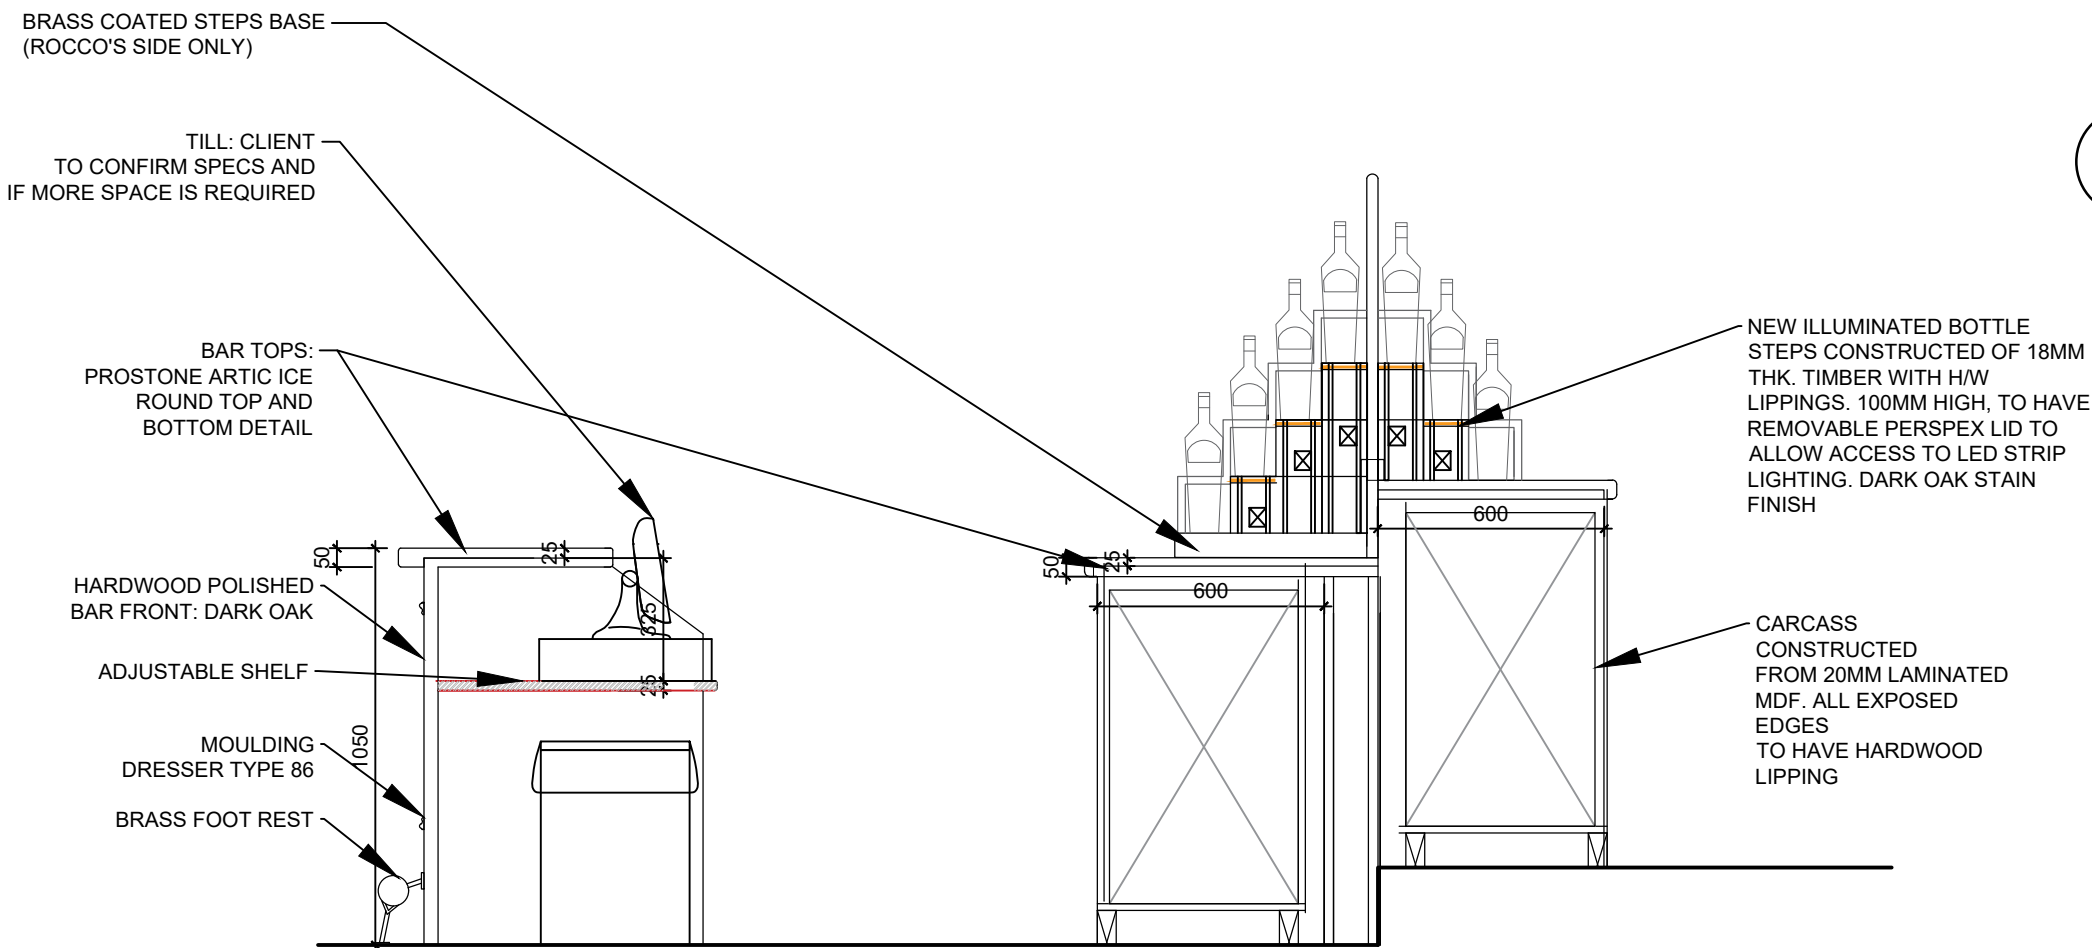


AD203 D - SECTION D
1:20

REVISIONS				
-	FIRST ISSUE	28.02.2025	MSM	
A	REVISED: 2 X BOTTLE COOLER REMOVED	17.03.2025	MSM	
B	REVISED BACK BAR	25.03.2025	MSM	
C	REVISED WITH DDA COUNTER	08.04.2025	GW	
D	REVISED	23.04.2025	MSM	

WALL TILES		
NAME	TYPE	
CEILING AND ARCHED FRAMES BETWEEN TVS IN BRANDING COLOUR REF: TBC		
BAR FRONT, PANELLING AND BOTTLE STEPS FRONT IN DARK OAK STAIN		
FOOT REST AND ILLUMINATED BOTTLE STEPS FRAMES IN BRASS		
PANELLING AROUND COLUMN DARK OAK STAIN		
BAR TOPS: PROSTONE ARTIC ICE		
ILLUMINATED BOTTLE STEPS: FRONT: DARK OAK STAIN PESPEX INSERT WITH CONCEALED WARM WHITE LED TRIP		

FINISHES
1:20

 HARRISON INCE	
ARCHITECTS INTERIOR DESIGNERS	
CLIENT	
PINS SOCIAL CLUB	
PROJECT	
SUNLIGHT HOUSE LITTLE QUAY ST, MANCHESTER M3 3HP	
TITLE	
PROPOSED GF BACK BARS ELEVATIONS	
DATE	APRIL 2025
SCALE	1:20 @ A1
JOB NO.	PINS
DWG. NO.	AD203 D
DRAWN	CAD/MSM
CHECKED	

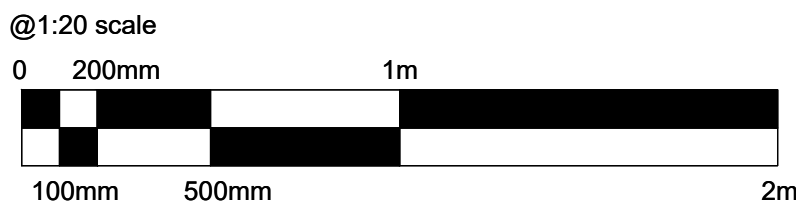


SECOND FLOOR
EASTGATE
2 CASTLE STREET
MANCHESTER
M3 4LZ
TEL: 0161 236 3650
EMAIL: enquiries@harrison-ince.co.uk

Do not scale from this drawing. All dimensions to be checked on site prior to manufacture and construction. This drawing is the property of Harrison Ince Holdings Limited and should not be reproduced without permission.
All discrepancies to be brought to the attention of the architect immediately.
This drawing is to be read in conjunction with the specification / bill of quantities and related drawings.

REVISIONS


-	FIRST ISSUE	17.03.2025	MSM
A	REVISED LAYOUT	08.04.2025	MSM
B	REVISED FINISHES	15.04.2025	MSM

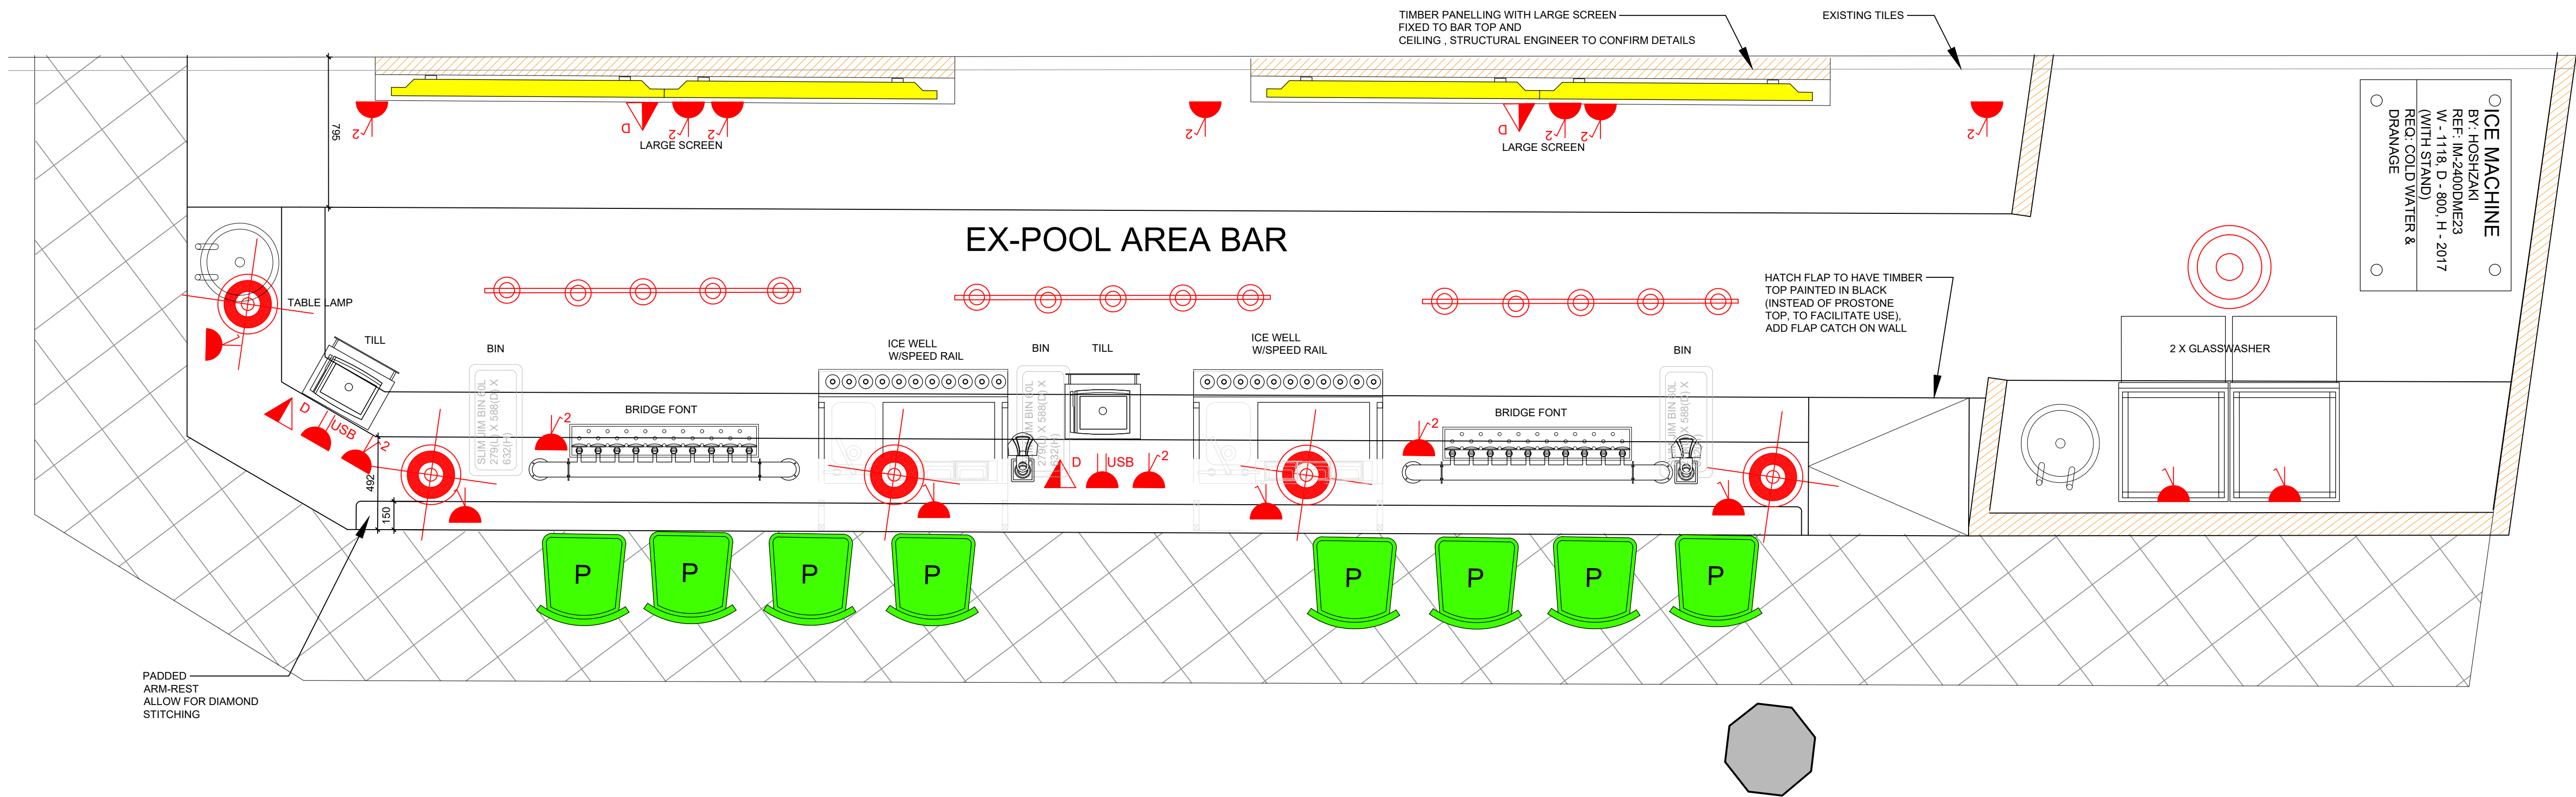

EX SWIMMING POOL - BAR PLAN
1:20

WALL TILES		
NAME	TYPE	
BAR FRONT IN BRANDING COLOUR REF: TBC		
BACK BAR PANELS AND FRAMES : STAIN: DARK OAK		
BAR TOPS: PROSTONE ANGOLA BLUE		
ARMREST PADDING: AGUA FUSION BLACK		
ILLUMINATED BOTTLE STEPS: FRONT: DARK OAK STAIN PESPEX INSERT WITH CONCEALED WARM WHITE LED TRIP		

FINISHES

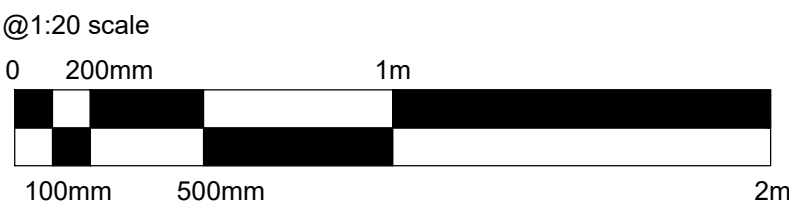

HARRISON INCE

ARCHITECTS INTERIOR DESIGNERS

PINS SOCIAL CLUB

SUNLIGHT HOUSE
LITTLE QUAY ST, MANCHESTER M3 3HP

PROPOSED ' EX SWIMMING POOL' BAR PLAN

TITLE

DATE MARCH 2025

SCALE 1:20 @ A1

JOB NO.

PINS

DWG. NO.

AL202 B

DRAWN CAD/MSM


CHECKED

2-4 LITTLE PETER STREET
RUN HOUSE
KNOTT MILL
MANCHESTER
M15 4PS
TEL: 0161 236 3650
EMAIL: enquiries@harrison-ince.co.uk


Do not scale from this drawing. All dimensions to be checked on site prior to manufacture and construction. This drawing is the property of Harrison Ince Holdings Limited and should not be reproduced without permission.
All discrepancies to be brought to the attention of the architect immediately.
This drawing is to be read in conjunction with the specification / bill of quantities and related drawings.

REVISIONS


-	FIRST ISSUE	17.03.2025	MSM
A	REVISED DISPENSE LAYOUT	08.04.2025	MSM

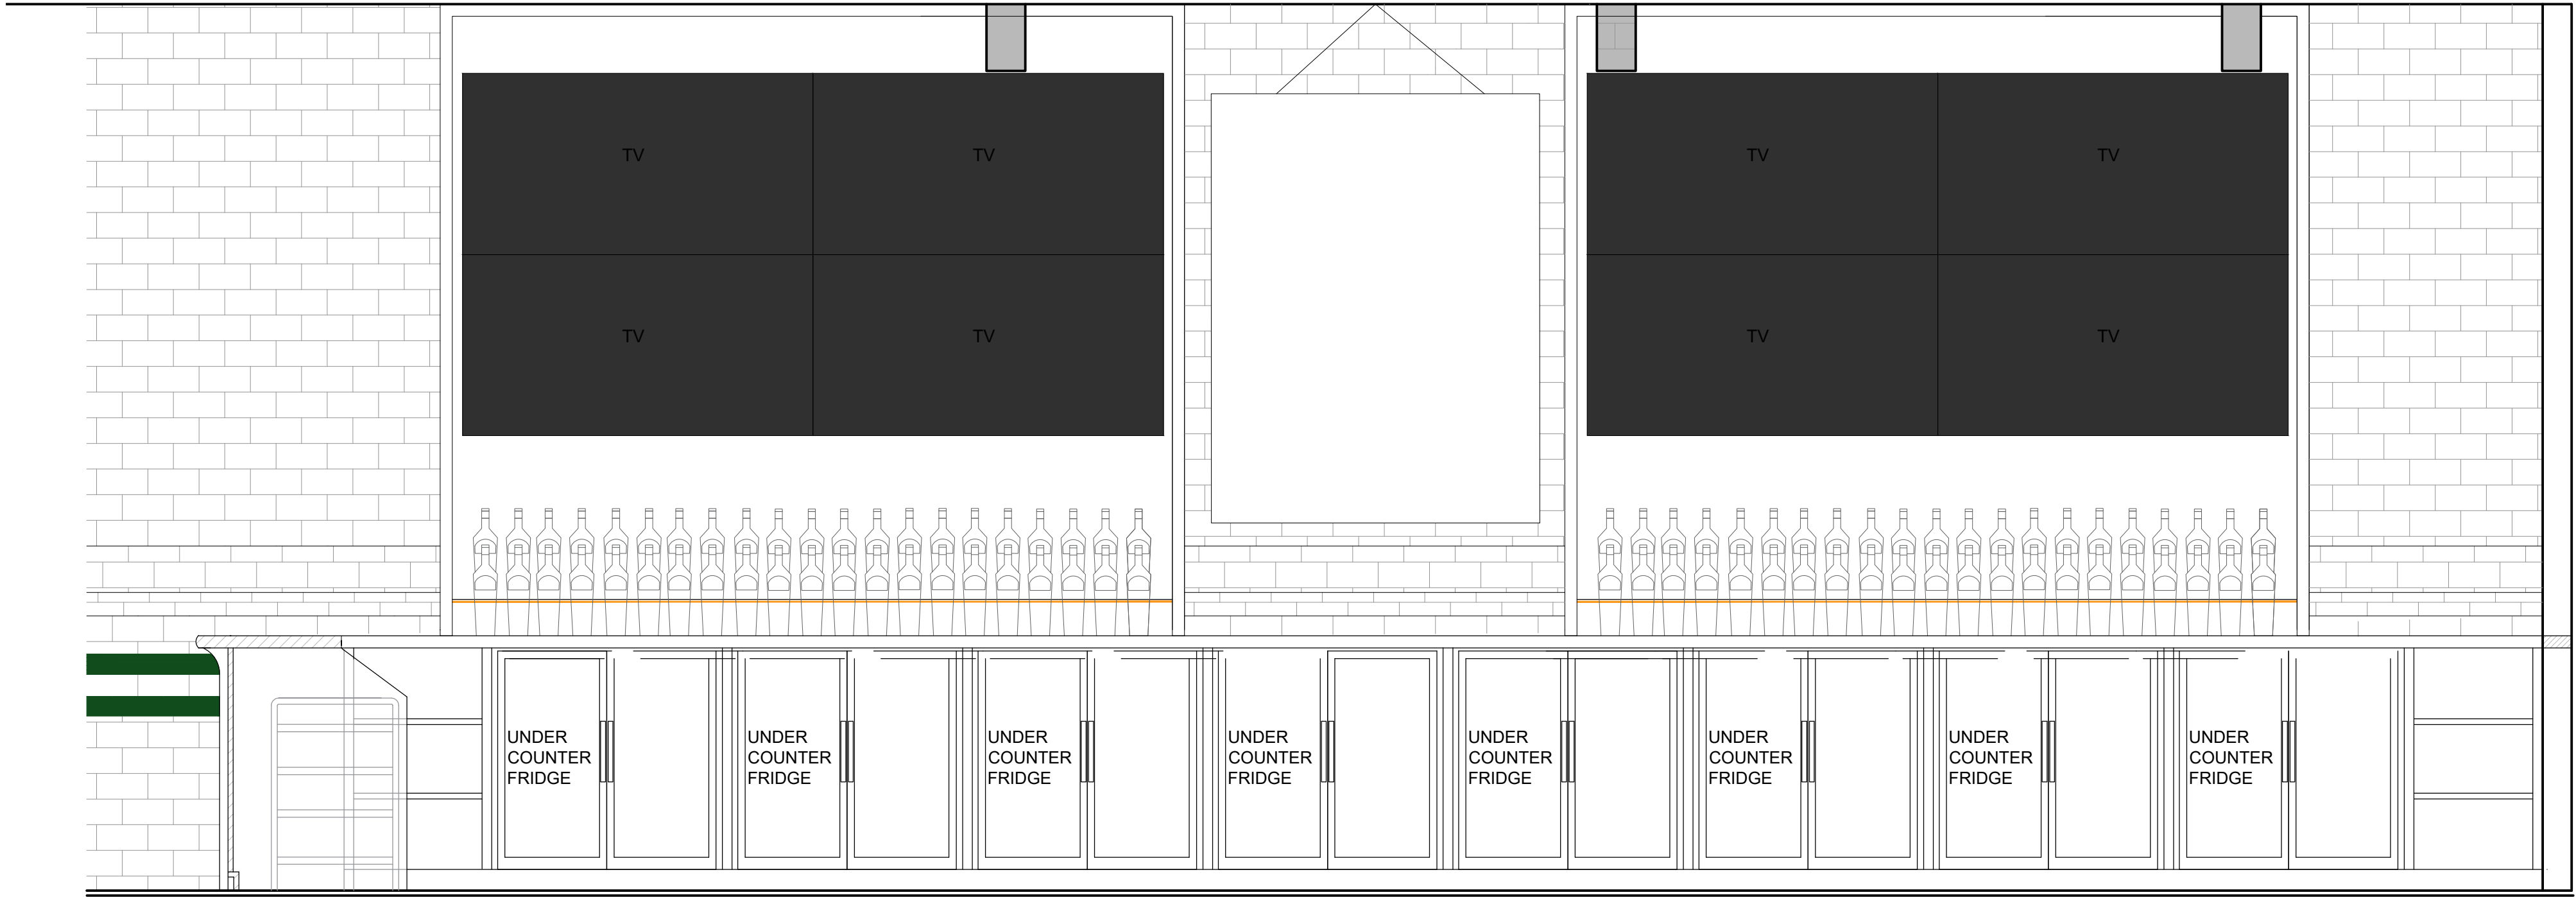

EX SWIMMING POOL - BACK BAR ELEVATION
1:20

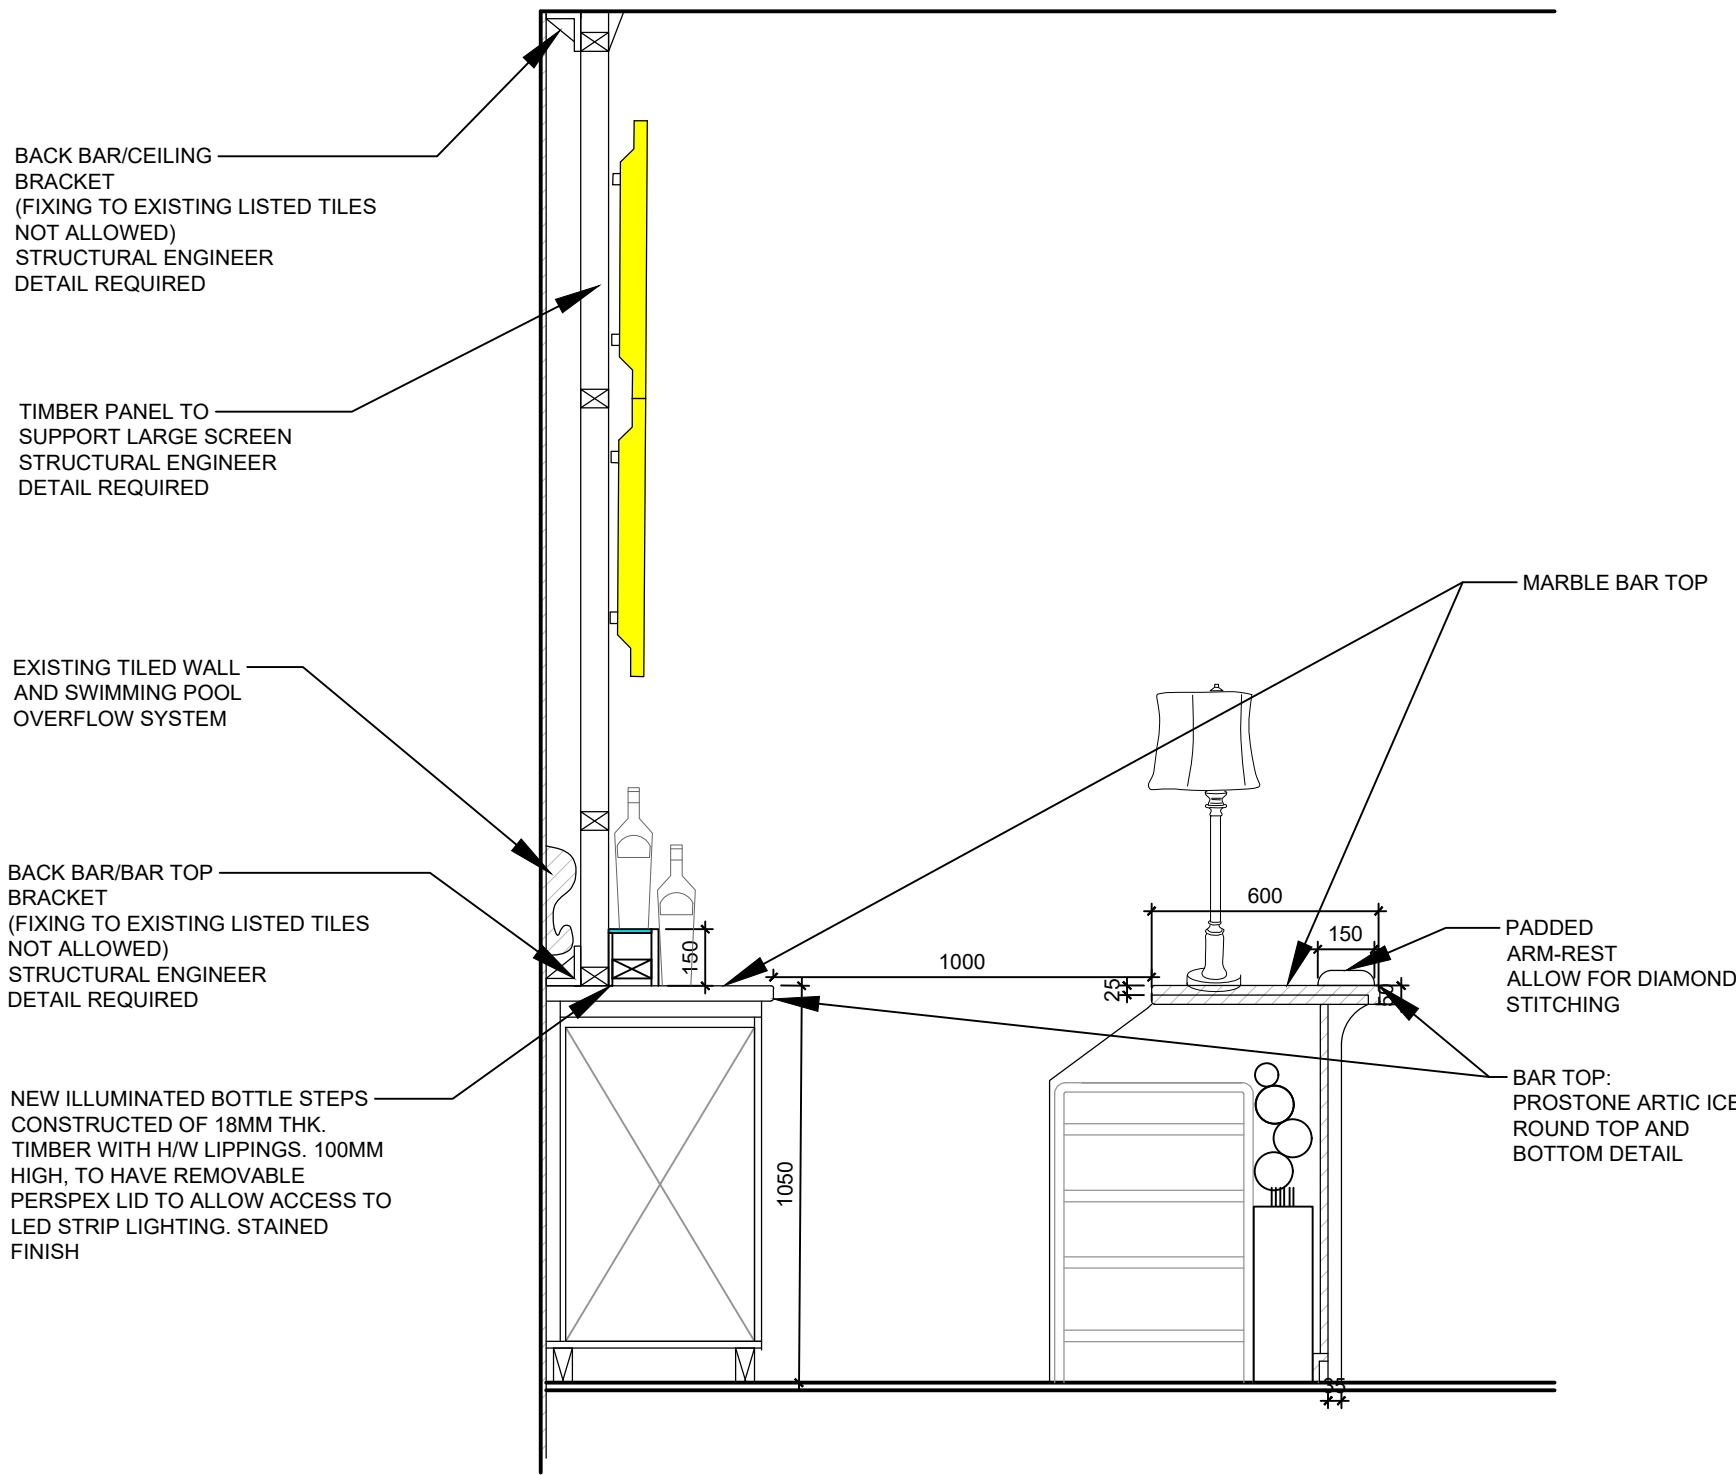

EX SWIMMING POOL - BAR SECTION
1:20

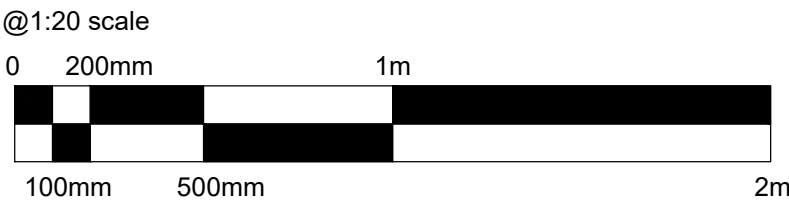

HARRISON INCE

ARCHITECTS INTERIOR DESIGNERS

PINS SOCIAL CLUB

CLIENT

SUNLIGHT HOUSE
LITTLE QUAY ST, MANCHESTER M3 3HP

PROJECT

PROPOSED 'EX SWIMMING POOL'
BACK BAR ELEVATION

TITLE

DATE MARCH 2025

SCALE

1:20 @ A1

JOB NO.

PINS

DRAWN

CAD/MSM

CHECKED

SUN HOUSE
2-4 LITTLE PETER STREET
KNOTT MILL
MANCHESTER
M15 4PS
TEL: 0161 236 3050
EMAIL: enquiries@harrison-ince.co.uk

REVISIONS				
-	FIRST ISSUE	17.03.2025	MSM	
A	REVISED DRAWING NUMBER	08.04.2025	GW	
B	REVISED	08.04.2025	MSM	
C	SECTION ADDED	22.04.2025	MSM	



FINISHES

