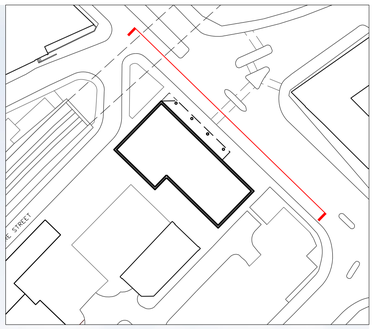

ELEVATION KEY - SCALE 1:1000@A1

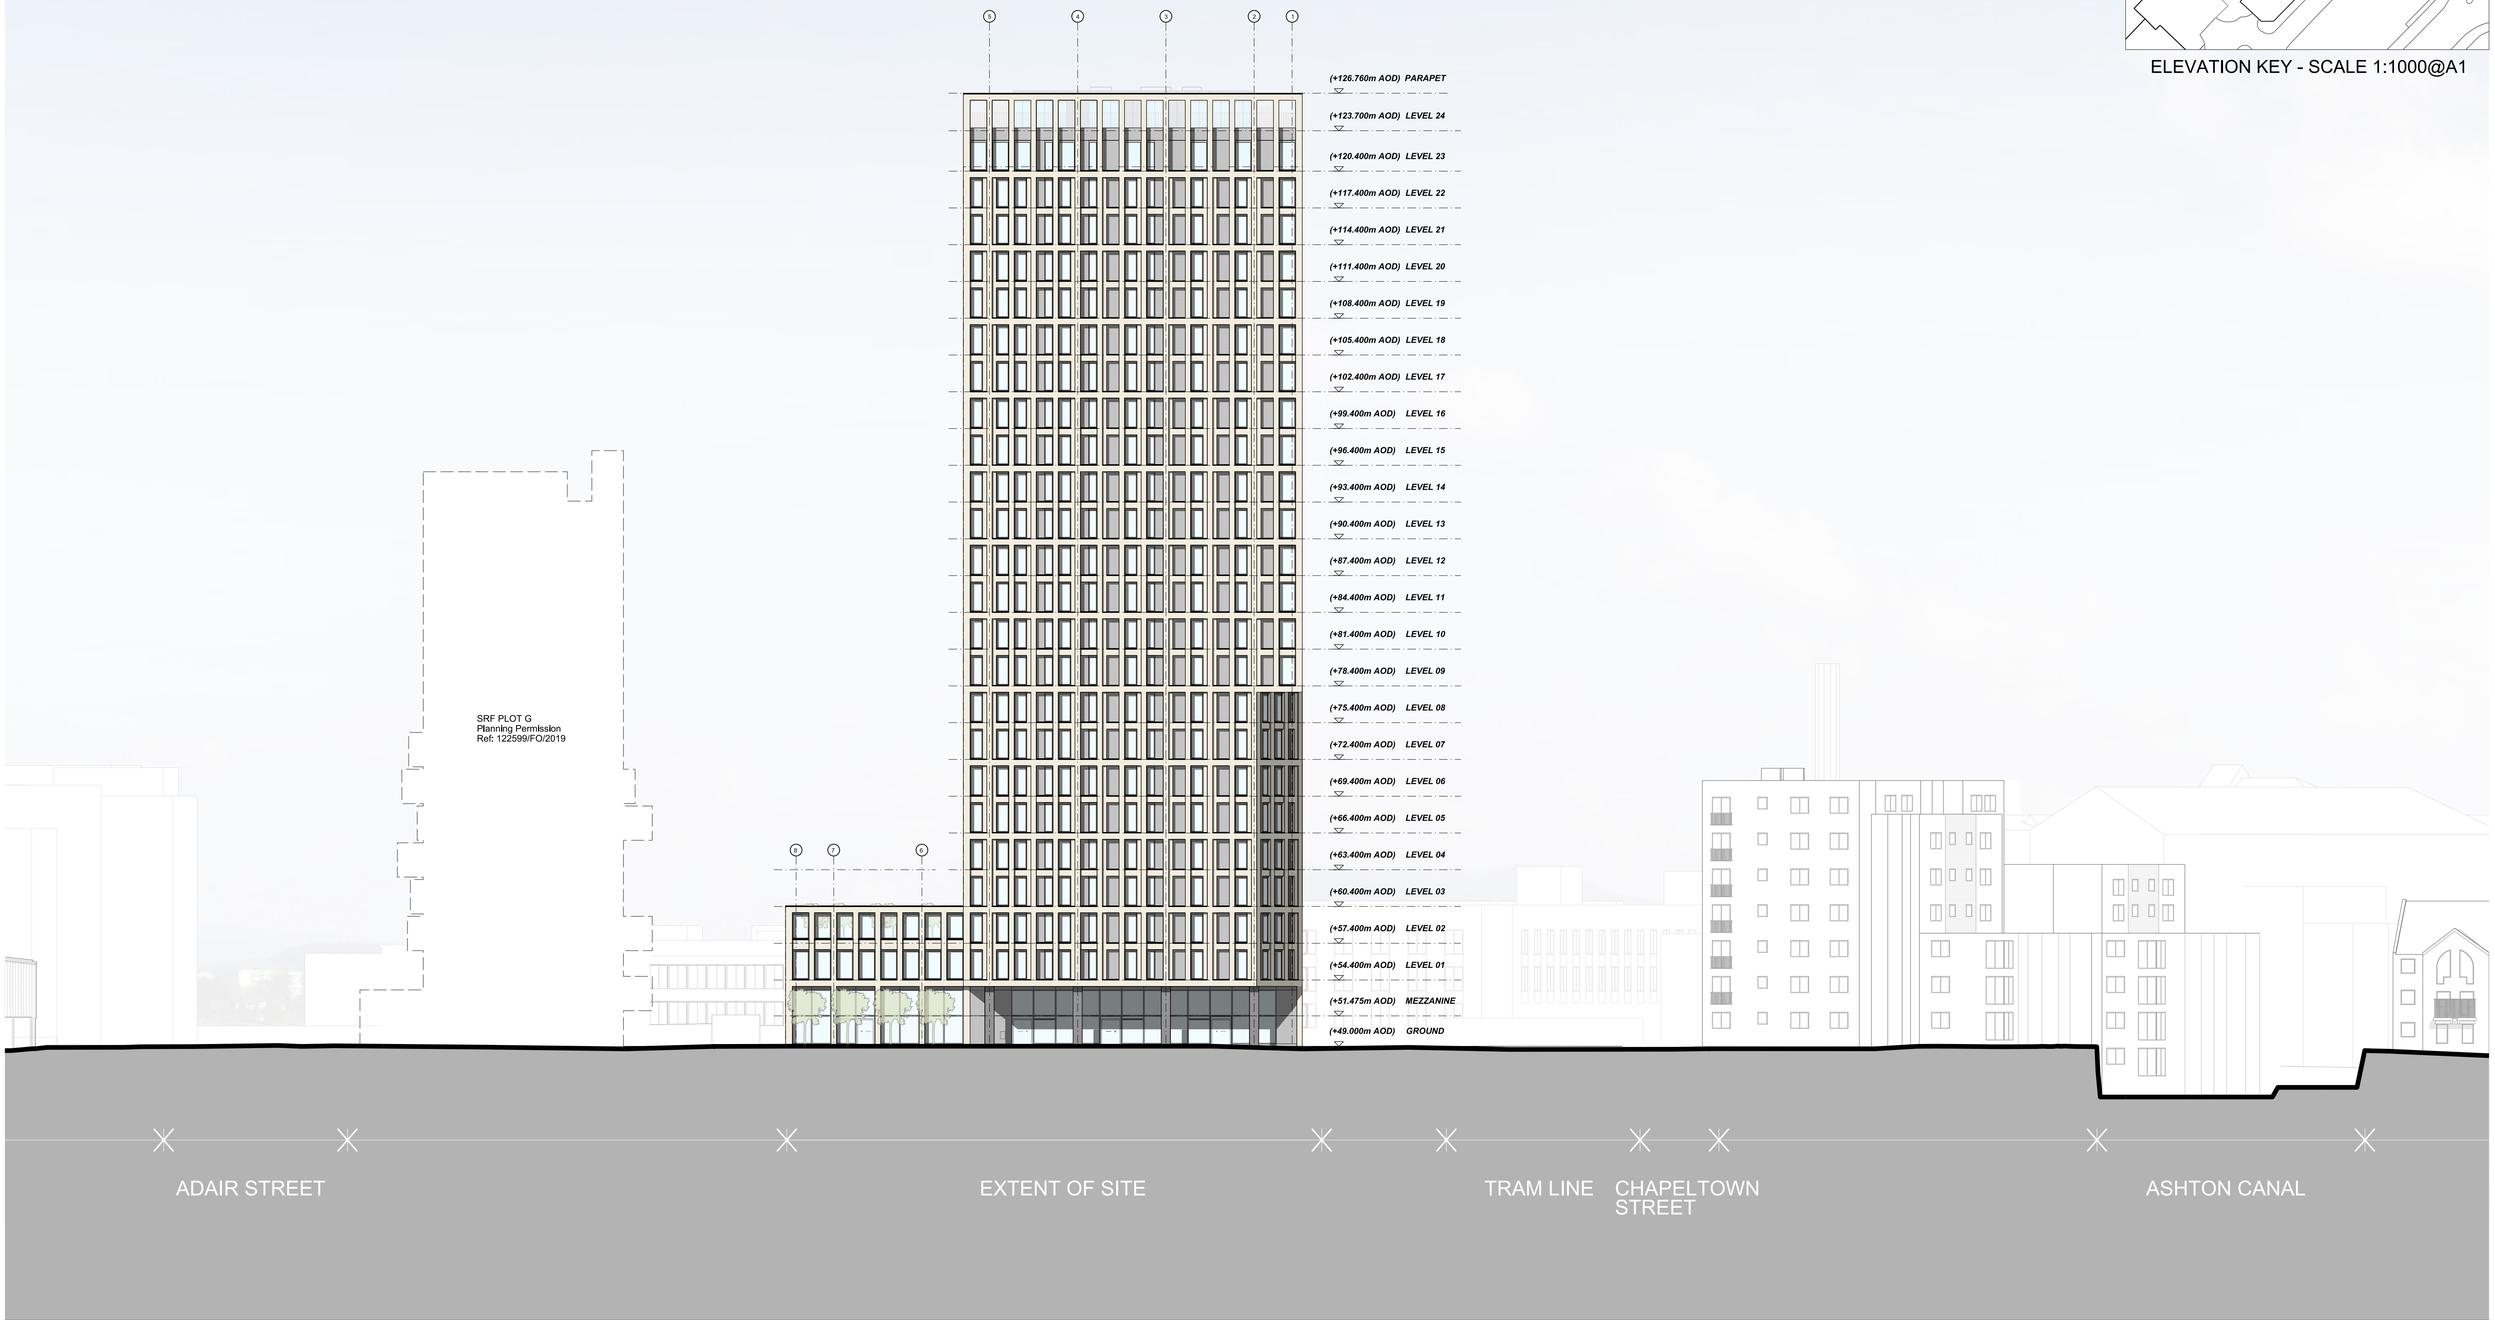

This drawing is copyright
Do not scale off dimensions.
All dimensions to be checked on site by contractor.
Contractor to report any dimensional discrepancies, errors or omissions prior to commencing on site.

NOTE:

0 2.5 5 10 15 20m

NORTH

Rev	Date	Description
00	18-02-2020	Planning Issue
01	14-05-2021	Section 73 Application Issue
02	26-08-2021	Section 73 Application Issue - minor facade and layout amendments
03	28-01-2022	Updates to S73 Application
04	16-12-2022	Non-material amendment application

Project Title
VICTORIA HOUSE

Drawing Title
North East Elevation

Job No
10122

Scale
1:250 @ A1

Date
FEB 2020

Status
FOR PLANNING

Drawing No
10122-A-B5D9-G200-E-NE-003

Revision
04

simpsonhaugh

MANCHESTER
Riverside, 4 Commercial St
Manchester M15 4RQ
+44 (0)161 835 2345

LONDON
5-8 Roberts Place
London EC1R 0BB
+44 (0)20 7549 4000

www.simpsonhaugh.com

mail@simpsonhaugh.com

© SimpsonHaugh 2017