


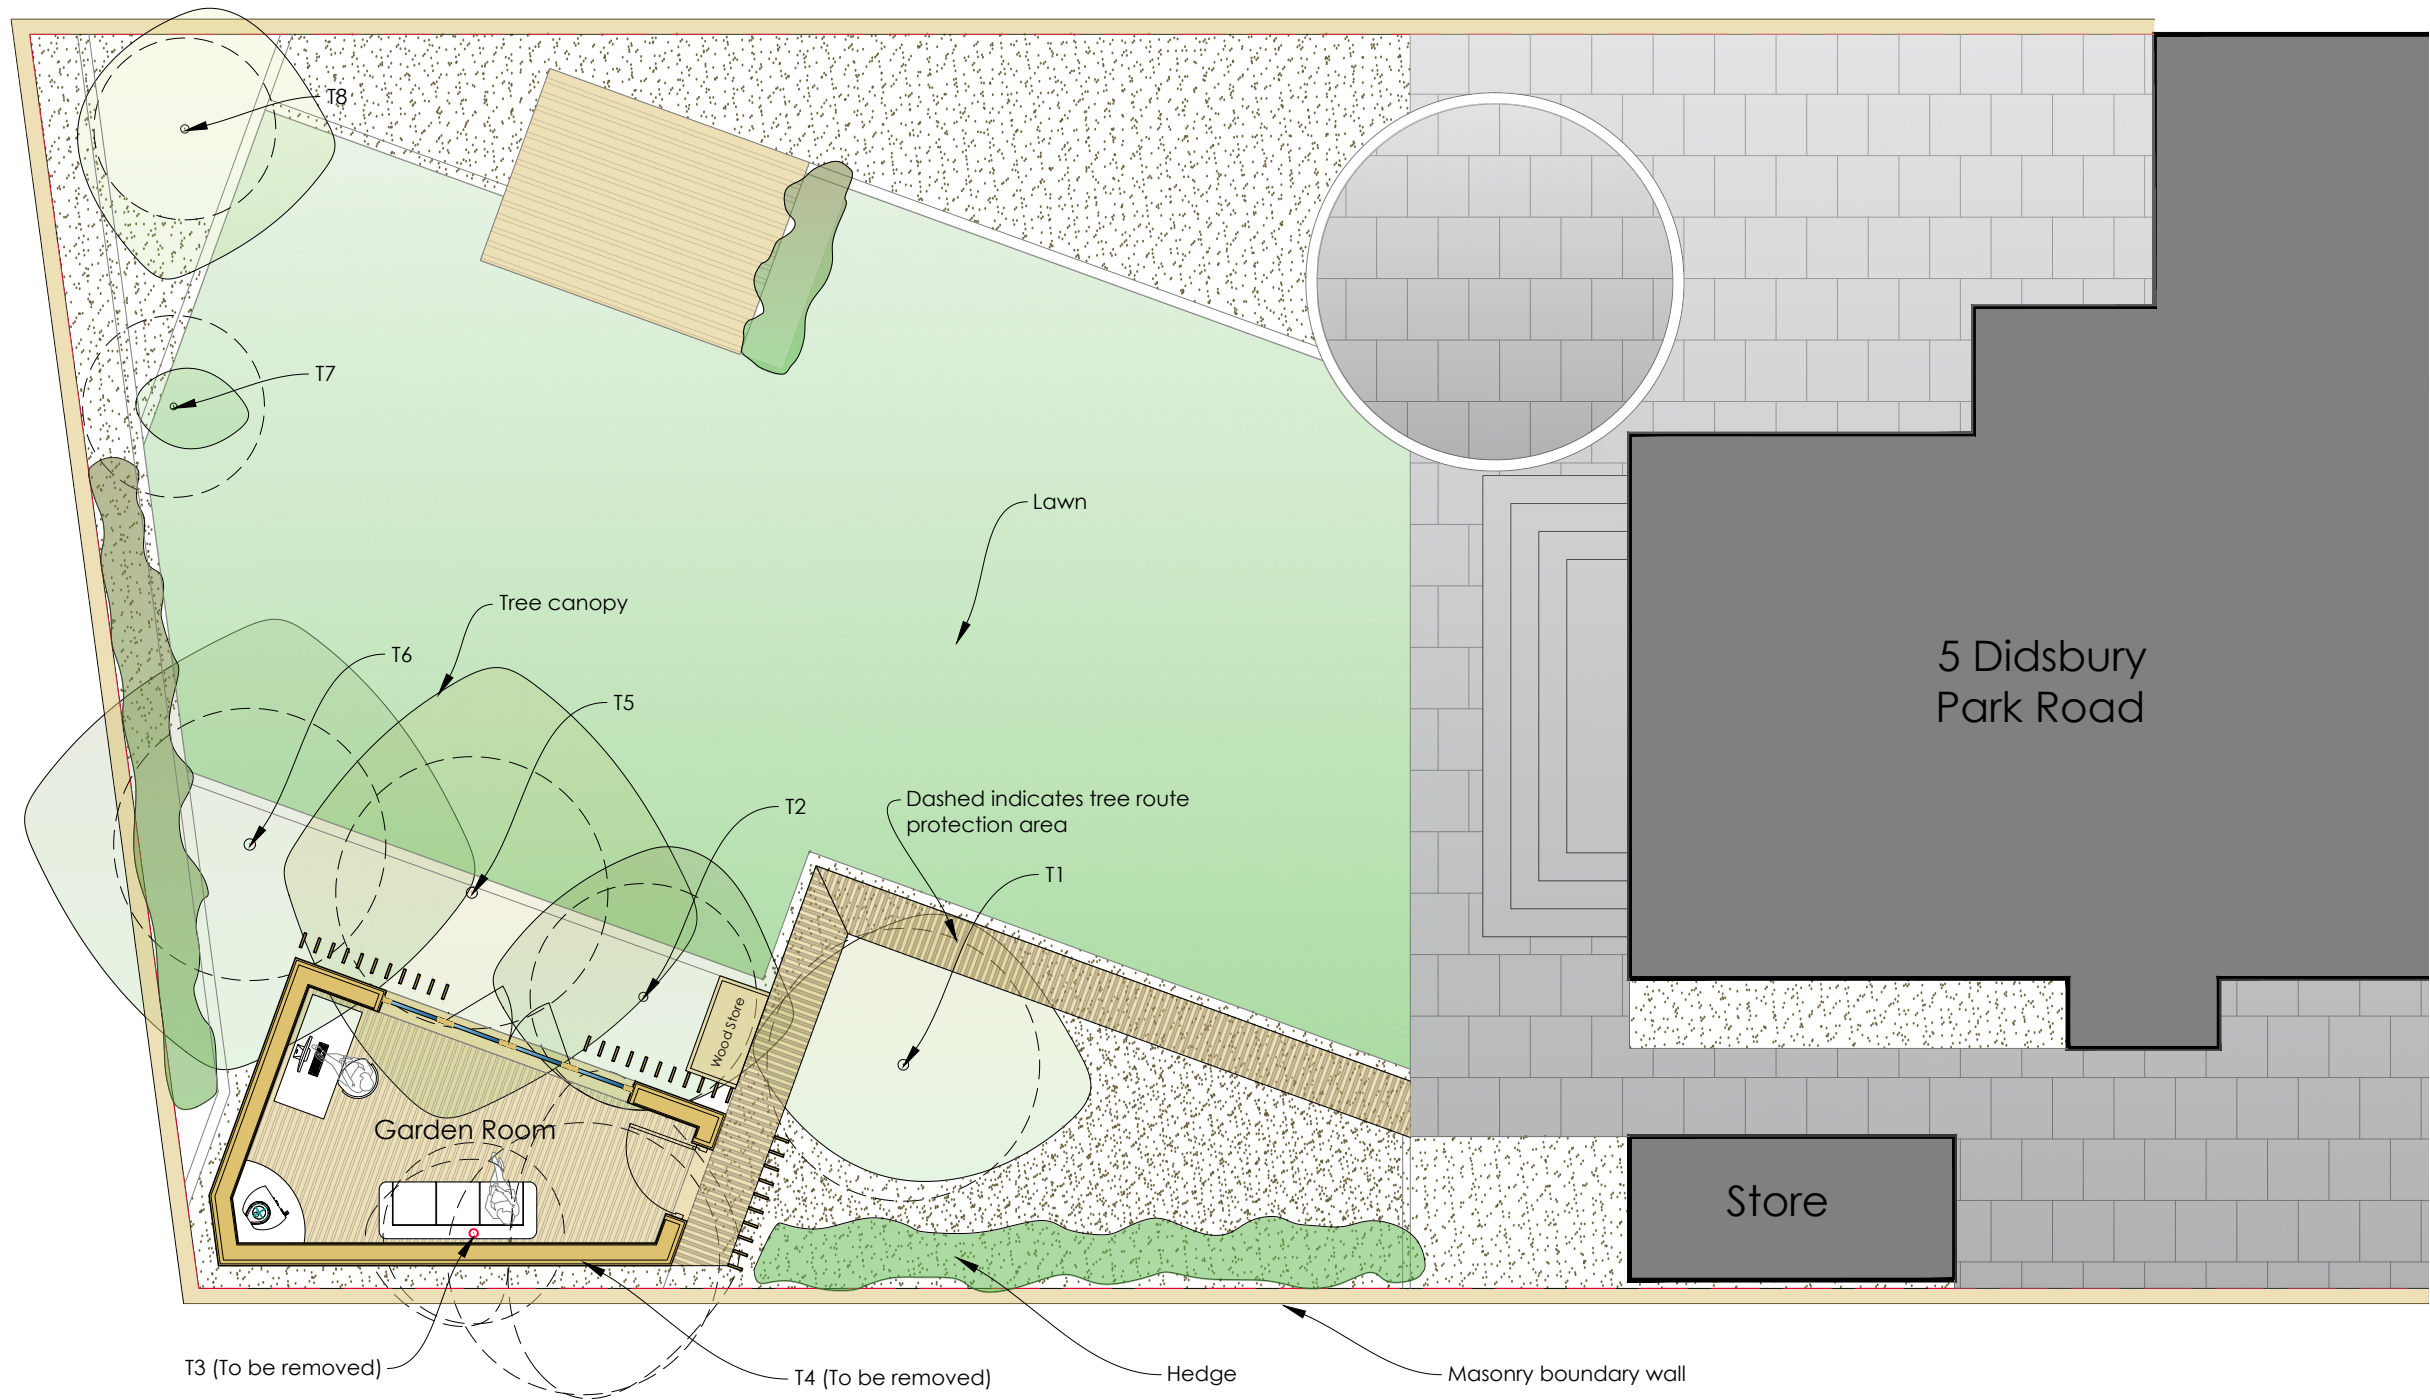

Project.

5 Didsbury Park,
Didsbury, M20 5LH

Scale.
1:100 @ A3

Title.

Proposed
Ground Fl
Layout

Drwg No.

003

