


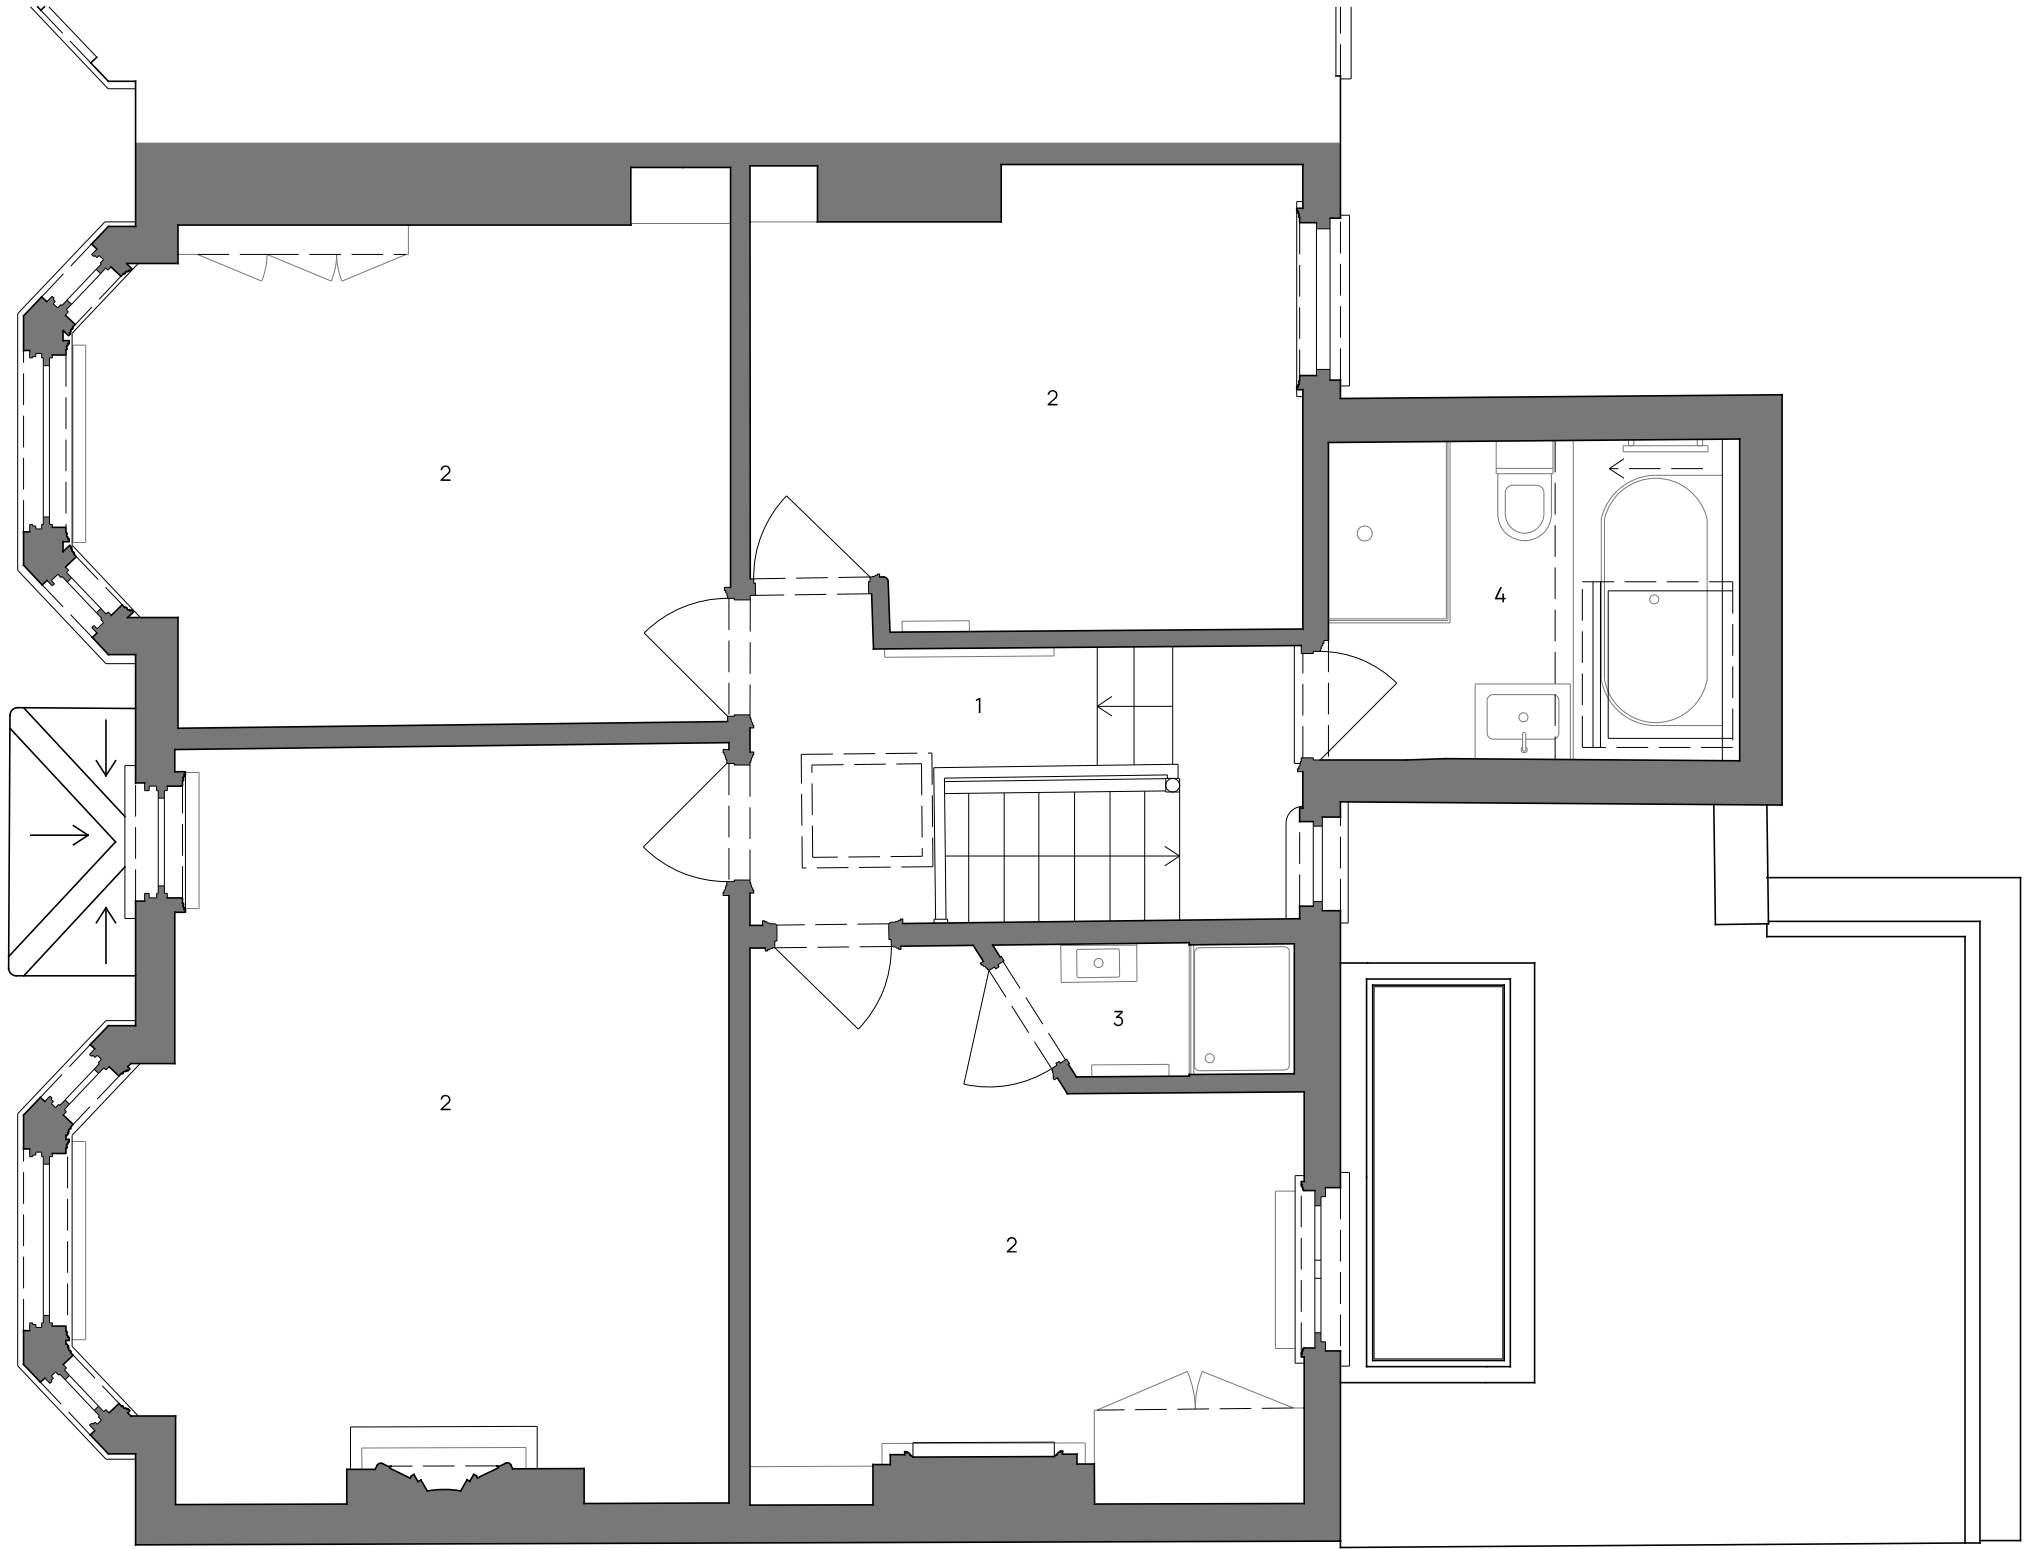

- 1. Landing
- 2. Bedroom
- 3. En-suite
- 4. Bathroom



rev	date		description		
Project	OSWALD ROAD, CHORLTON				
Title	FIRST FLOOR AS EXISTING				
Project No	25-03	Drawing No	L(-1)010	Status	PLANNING
Scale	1:50@A3	Date	APR 2025	Rev	