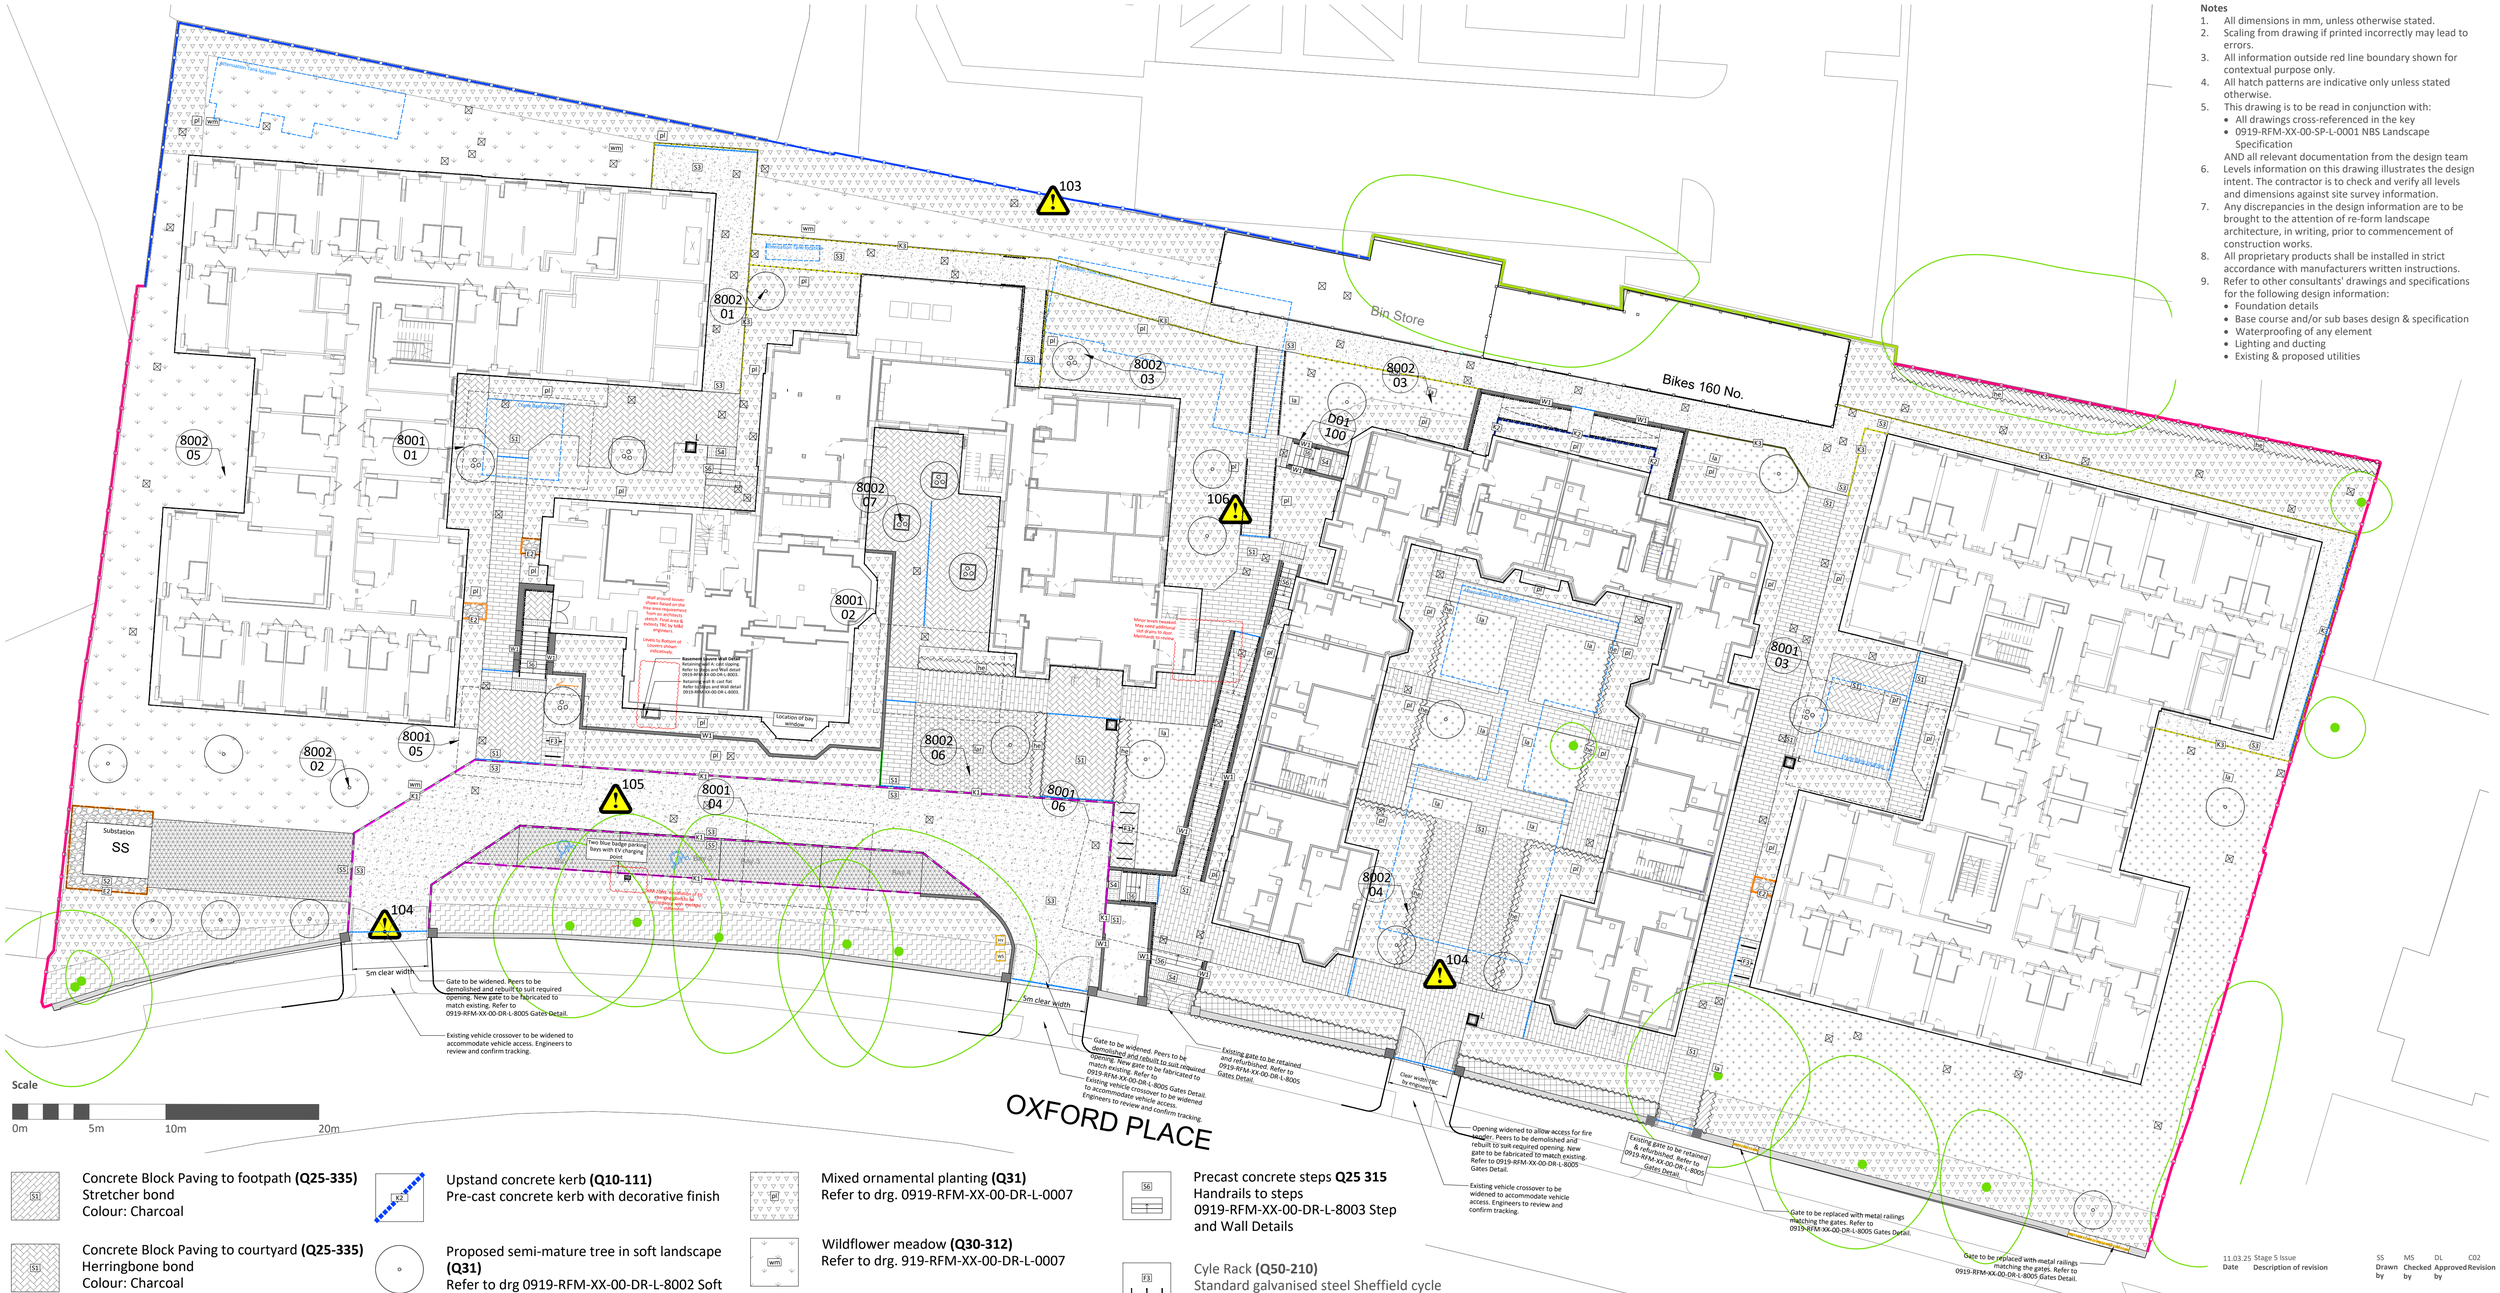


Notes

1. All dimensions in mm, unless otherwise stated.
2. Scaling from drawing if printed incorrectly may lead to errors.
3. All information outside red line boundary shown for contextual purpose only.
4. All hatch patterns are indicative only unless stated otherwise.
5. This drawing is to be read in conjunction with:
   - All drawings cross-referenced in the key
   - 0919-RFM-XX-00-SP-L-0001 NBS Landscape Specification

   AND all relevant documentation from the design team
6. Levels information on this drawing illustrates the design intent. The contractor is to check and verify all levels and dimensions against site survey information.
7. Any discrepancies in the design information are to be brought to the attention of re-form landscape architecture, in writing, prior to commencement of construction works.
8. All proprietary products shall be installed in strict accordance with manufacturers written instructions.
9. Refer to other consultants' drawings and specifications for the following design information:
   - Foundation details
   - Base course and/or sub bases design & specification
   - Waterproofing of any element
   - Lighting and ducting
   - Existing & proposed utilities

S1 — Concrete Block Paving to footpath **(Q25-335)**
Stretcher bond
Colour: Charcoal

S1 — Concrete Block Paving to courtyard **(Q25-335)**
Herringbone bond
Colour: Charcoal

S3 — Hot Rolled Asphalt
to engineers specification
Colour: Standard black

S2 — Loose gravel **(Q23-160)**
Natural aggregate chippings
Colour: Buff

S4 — Tactile paving **(Q25-320)**
Corduroy warning paving to steps
Colour: Pre-cast Natural

S5 — Cellular root protection system **(Q25-185)**
reinforcement system infilled with loose gravel

F2 — Timber edging to gravel areas **(Q23-310)**

K1 — Flush concrete kerb **(Q10-110)**
Pre-cast concrete kerb with decorative finish

K2 — Upstand concrete kerb **(Q10-111)**
Pre-cast concrete kerb with decorative finish

Proposed semi-mature tree in soft landscape **(Q31)**
Refer to drg 0919-RFM-XX-00-DR-L-8002 Soft Landscape Details

Proposed multi-stem tree in soft landscape **(Q31)**
Refer to drg 0919-RFM-XX-00-DR-L-8002 Soft Landscape Details

Proposed semi-mature tree in pot **(Q31) &Q50-270)**
Refer to drg 0919-RFM-XX-00-DR-L-8002 Soft Landscape Details

Existing trees to be retained
Refer to Arboricultural Impact Assessment (June 2022)

Existing hedge to be retained
Refer to Arboricultural Impact Assessment (June 2022)

Existing planting to be retained
To be reviewed on site by landscape architects

Species rich lawn **(Q30-400)**
Refer to drg. 0919-RFM-XX-00-DR-L-0007

pl — Mixed ornamental planting **(Q31)**
Refer to drg. 0919-RFM-XX-00-DR-L-0007

wm — Wildflower meadow **(Q30-312)**
Refer to drg. 919-RFM-XX-00-DR-L-0007

hb — Proposed hedge planting **(Q31-470)**
Refer to drg. 0919-RFM-XX-00-DR-L-0007

lar — Lawn Reinforcement **(Q25-180)**
Reinforced mesh system within topsoil to accommodate vehicle overun
Refer to drg 0919-RFM-XX-00-DR-L-0007

Proposed handrail **L37.160**
Refer to 0919-RFM-XX-00-DR-L-8001 Hard landscape and street furniture detail, 0919-RFM-XX-00-DR-L-8003 Steps and wall detail, 0919-RFM-XX-00-DR-L-8004 Woodthorpe Ramp & Bin store details

Access gate **Q50-120**
refer to 0919-RFM-XX-00-DR-L-8005 Gates Detail and notes on this drawing
For gates that are to be retained:
-Any rough or sharp edges to be deburred
-All hinges, latches, drop bolts i.e. any moving parts, to be checked to ensure full movement is possible and replaced with parts to match where applicable.
-Painted to RAL 9005 Jet black

S6 — Precast concrete steps **Q25 315**
Handrails to steps
0919-RFM-XX-00-DR-L-8003 Step and Wall Details

F3 — Cyle Rack **(Q50-210)**
Standard galvanised steel Sheffield cycle stand. Refer to drg Street Furniture 0919-RFM-XX-00-DR-L-8005

Litterbin **(Q50-240)**

Proposed drains
refer to Meindhardt drawing 2998-MHT-XX-XX-DR-C-00100

Manhole/Access cover
refer to Meindhardt drawing 2998-MHT-XX-XX-DR-C-00100
& M&E services information

101 — Warning of significant hazards or information which may be unusual or difficult to manage

800x / 0x — Design detail reference

W1 — Retaining wall with brick face (W1)
Brick spec varies to match adjacent building.
Refer to Q25.400 for brick spec.
With integrated handrail adjacent to steps & ramps.
Refer to 0919-RFM-XX-00-DR-L-8001 Hard landscape and street furniture detail, 0919-RFM-XX-00-DR-L-8003 Steps and wall detail & 0919-RFM-XX-00-DR-L-8004 Woodthorpe Ramp & Bin store details

Proposed Paladin fence
Galvanised powder coated metal
Height: 2.4m
Colour: Black
Q40.350

Proposed new brick wall to match the existing brick wall to northern boundary. As per engineers specification.

Existing wall retained to northern and north-western boundary.
Approx. 2.5m tall. To be cleaned and missing coping stones to be replaced to match existing.

Existing wall retained to Oxford Place
Approx. 1.5m tall. To be cleaned and missing coping stones to be replaced to match existing.

EV — EV charging point
Warning: RPA zone. Installation to be inaccordance with method statement

K3 — Flush pin concrete kerb **(Q10-112)**
Pre-cast concrete kerb with decorative finish

HY / WS — HY- Hydrant location as surveyed by contractor
WS- New water supply point shown indicatively
Warning: RPA zone. Installation to be inaccordance with method statement

Date	Description of revision	Drawn by	Checked by	Approved by	Revision
11.03.25	Stage S Issue	SS	MS	DL	C02

re-form landscape architecture

W: re-formlandscape.com
E: info@re-formlandscape.com
T: Edinburgh +44 (0)131 354 1876
Leeds +44 (0)113 245 4695
Manchester +44 (0)161 397 4953

Project
ST GABRIEL'S
RF21-919

Client
MCLAREN PROPERTY

Document title
DETAILED GENERAL ARRANGEMENT

Paper size A1
Scale 1:200
Status REVIEW AND ACCEPTANCE S5
Drawing number 0919-RFM-XX-00-DR-L-0006
Revision C02

© re-form landscape architecture