


This drawing is protected by copyright and remains the property of BWP Limited. Reproduction, in whole or in part, is prohibited without prior written consent. Do not scale this drawing. It is crucial that this drawing is reviewed alongside all associated specifications and schedules of work to ensure completeness. All dimensions and levels must be verified on-site, and any discrepancies should be reported to BWP Limited before commencing work or preparing site drawings.

Key

- Grub up Kerbs
- Grub up concrete generator block
- Grub up footpath back to 1m in readiness for works
- Grub up soft landscaping areas in readiness for works
- New Aco Kerb Line
- Remove Lighting Column retain one for reinstatment on footpath
- Remove and retain fence sections and gates

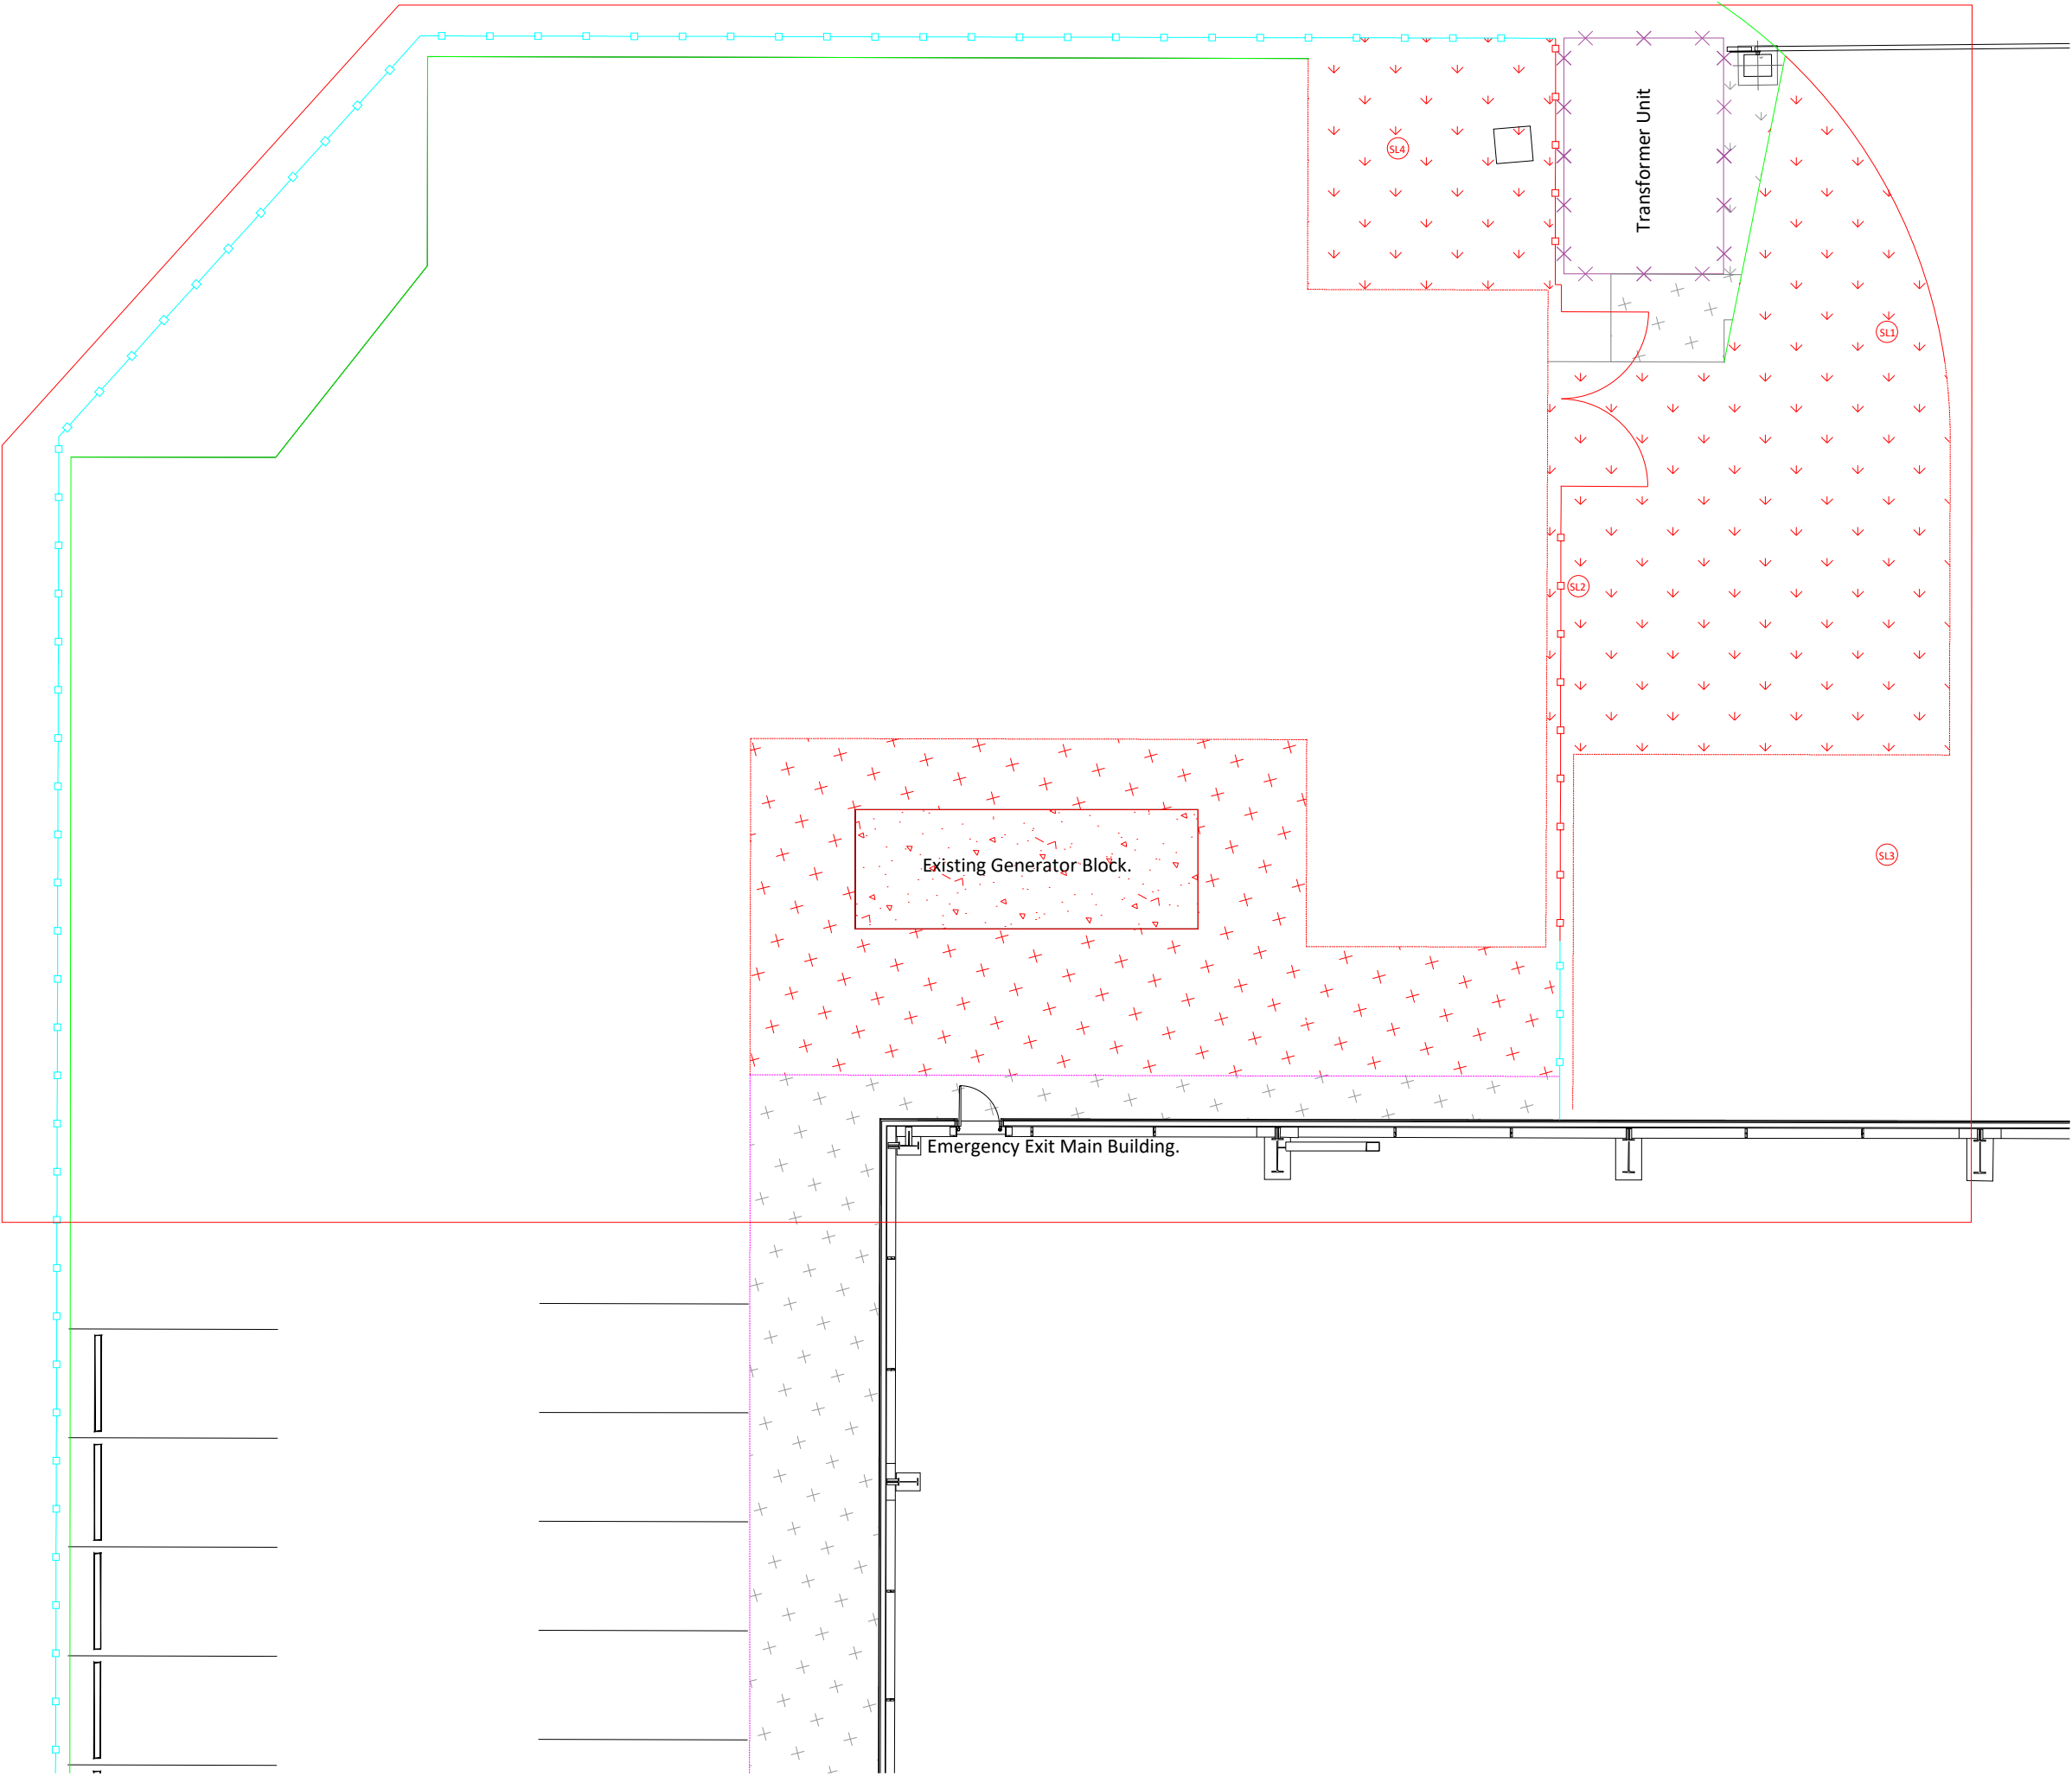

REV	DESCRIPTION	DATE	INITIAL
A	DESCRIPTION	02/05/025	HCM

STAGE: TENDER

PROJECT: DNATA CARGO, 2 PINFOLD LANE, MANCHESTER AIRPORT

TITLE: PROPOSED ENABLING WORKS

	DRAWN: HCM	CHECKED: JV
	DATE: MAY 25	SCALE @ A3: 1:150
	DRAWING NO: BWP.04	REV: A