


10 Ramsgate road

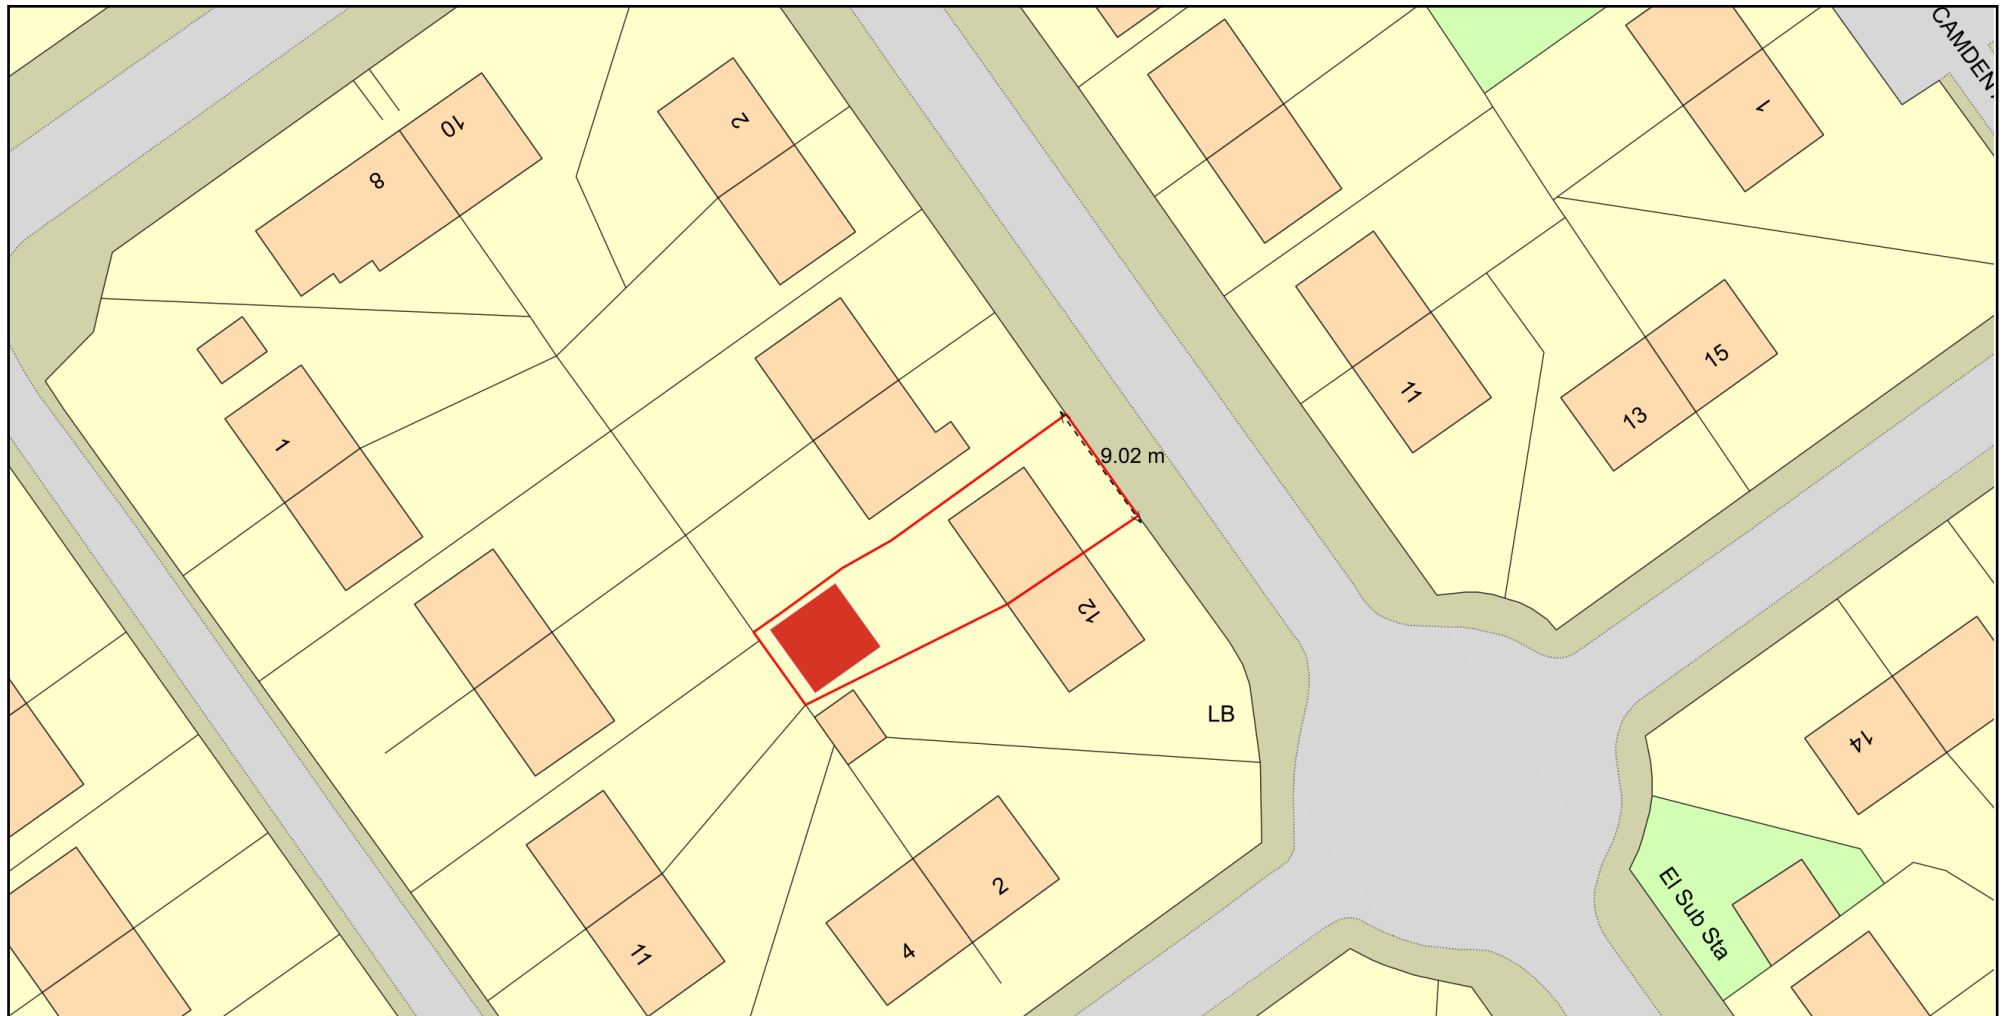

0 20
Metres



Plan Produced for: Eytayo Akingbala

Date Produced: 08 Jul 2025

Plan Reference Number: TQRQM25189213203512

Scale: 1:500 @ A4

© Crown copyright and database rights 2025 OS 100042766

