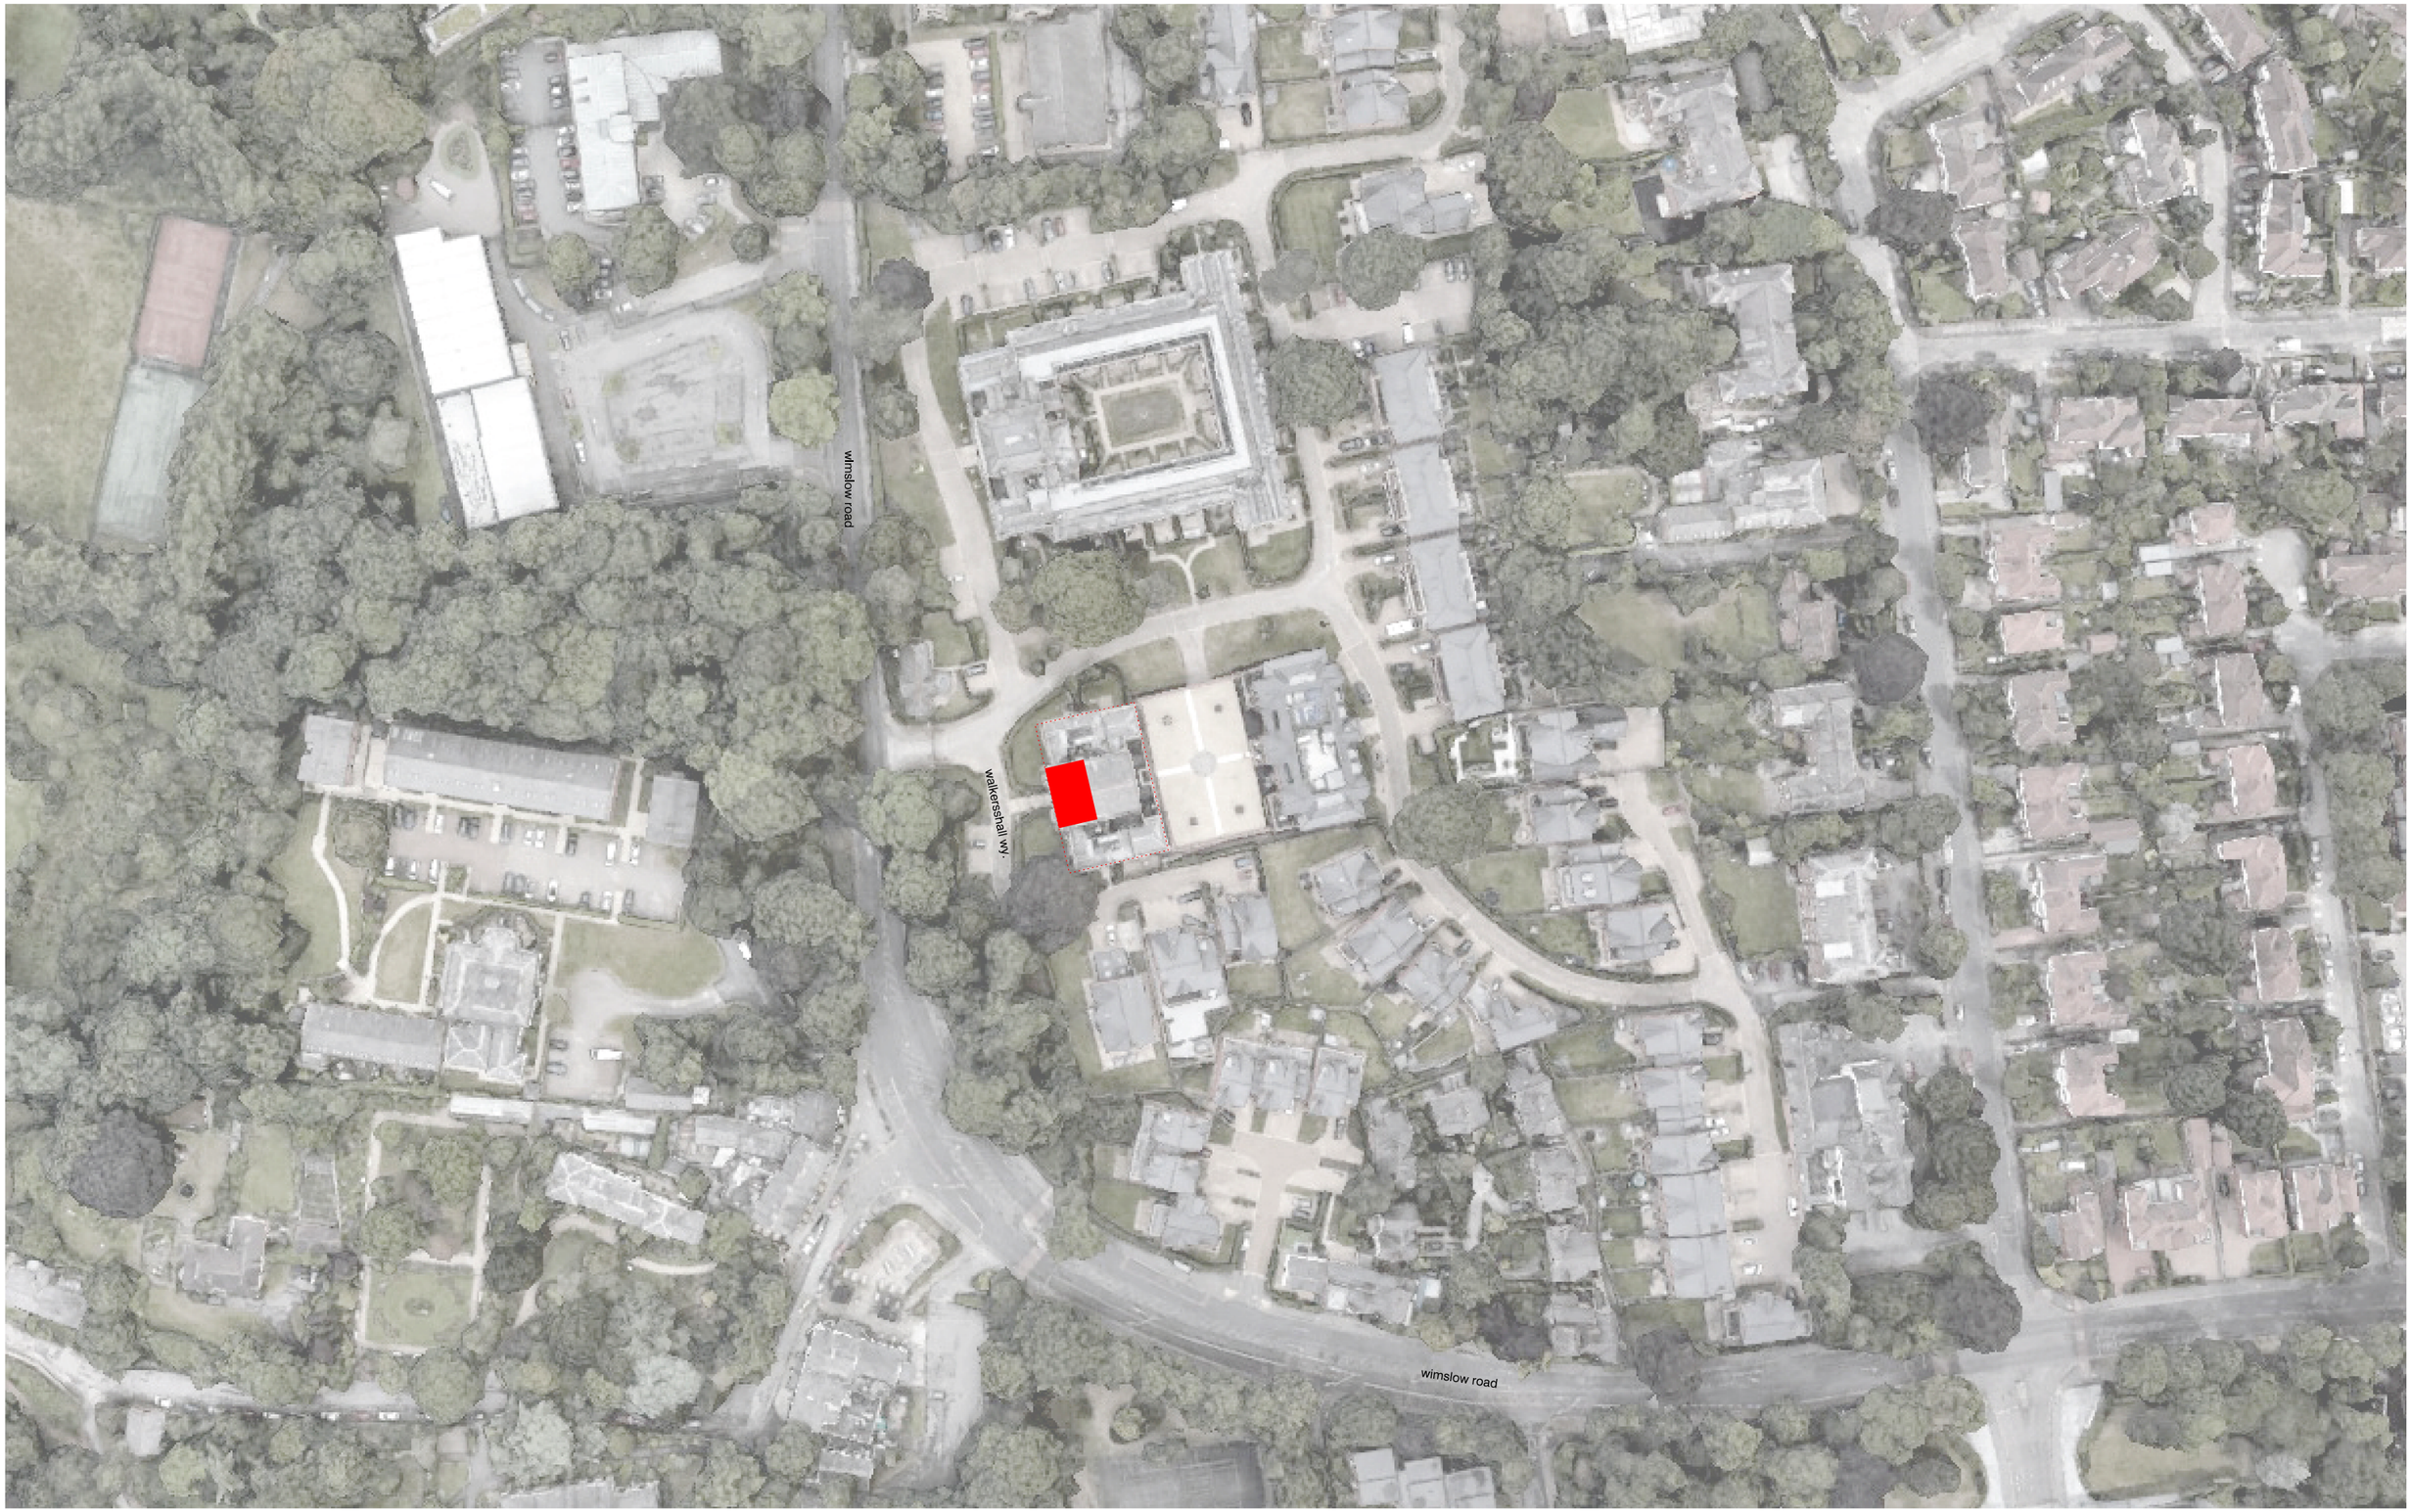


revision:	date:	note:
P01	2025.04.01	preliminary first issue

application site

© stephenson hamilton risley STUDIO ltd. do not scale from this drawing

project
Chapel House, Didsbury

job no.
7711

title
site location plan

scale
1:1250 @ A3

drawing no.
7711-al(05)001

stephenson hamilton risley
STUDIO

3 riverside mews
4 commercial street
manchester, M15 4RQ
www.shr.studio
email@shr.studio
0161 832 0244