



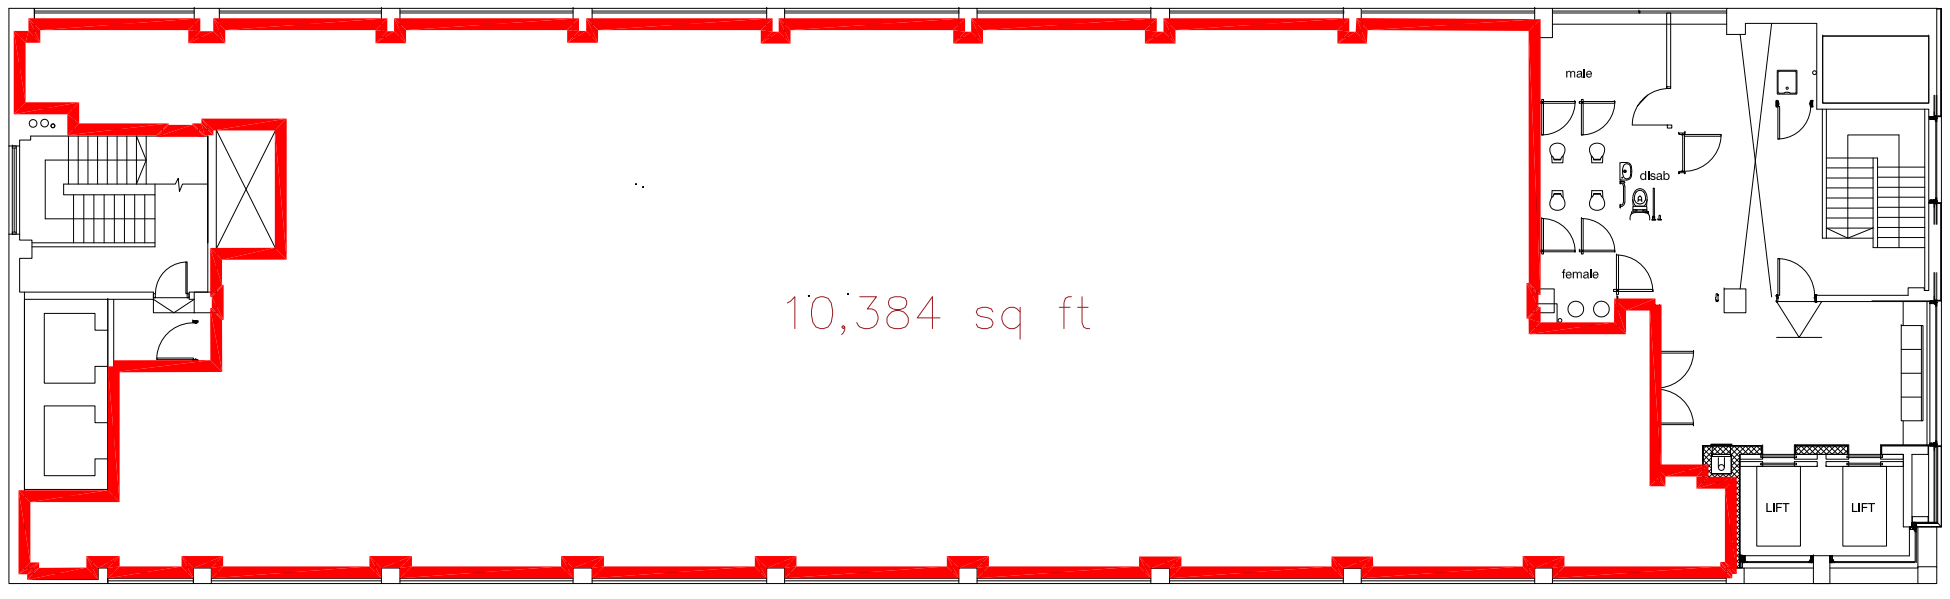

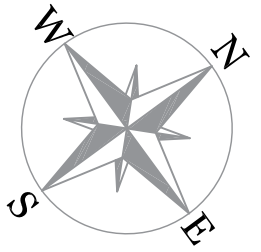

Sheet Size: A3	Scale: 1: 200	Customer:	13.06.25
Location: Manchester	Building No: TBC	Floor: First	
Drawing Title: The Exchange First Floor Red Line Plan			Drawn by: bw
Drawing No: LEASE–EXCHANGE–01–00001		Version: 02	