



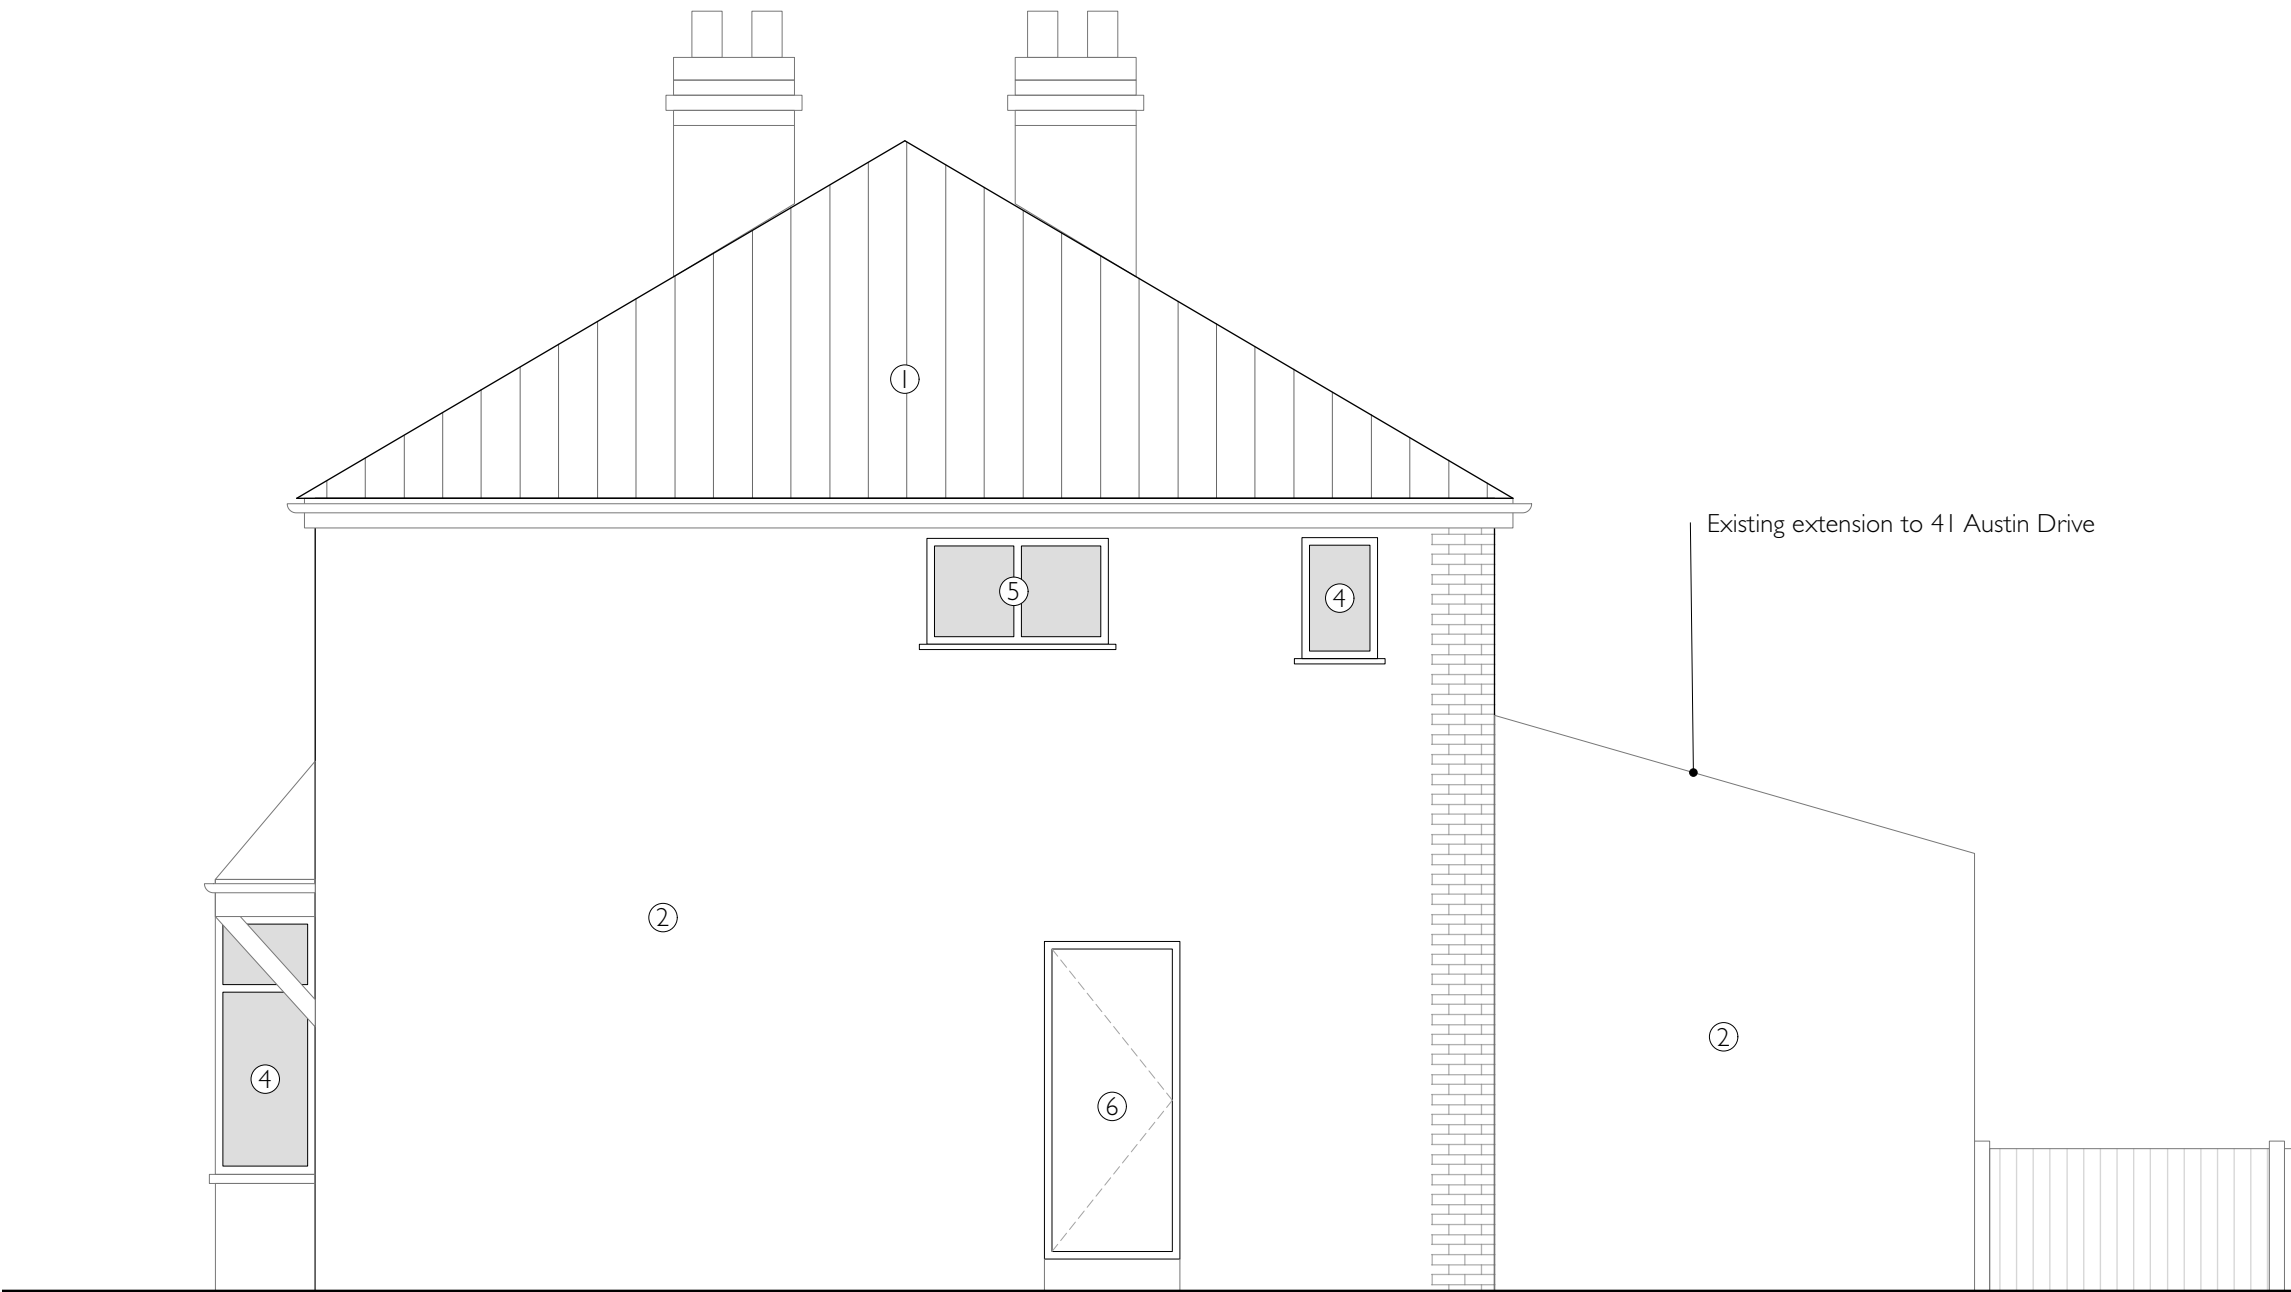

005.01 - Existing West Elevation

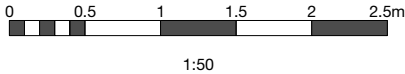


NOTES:

All dimensions in millimetres unless otherwise stated.

Drawn for planning purposes only. Not to be used for construction.

All dimensions and conditions are to be checked on site prior to preparing drawings or commencing any work.

- KEY:**
- | | |
|--------------------------------|-----------------|
| ① Double clay Roman roof tiles | ⑤ Timber window |
| ② Brick | ⑥ Timber door |
| ③ Render | |
| ④ UPVC Window | |

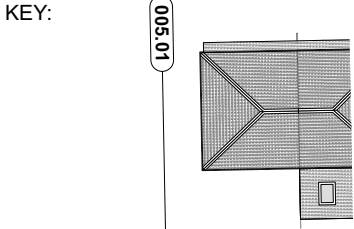

P.005	A
STATUS : PLANNING	
43 AUSTIN DRIVE	
EXISTING WEST ELEVATION	AH
	JUN '25
	1:50 @ A3