



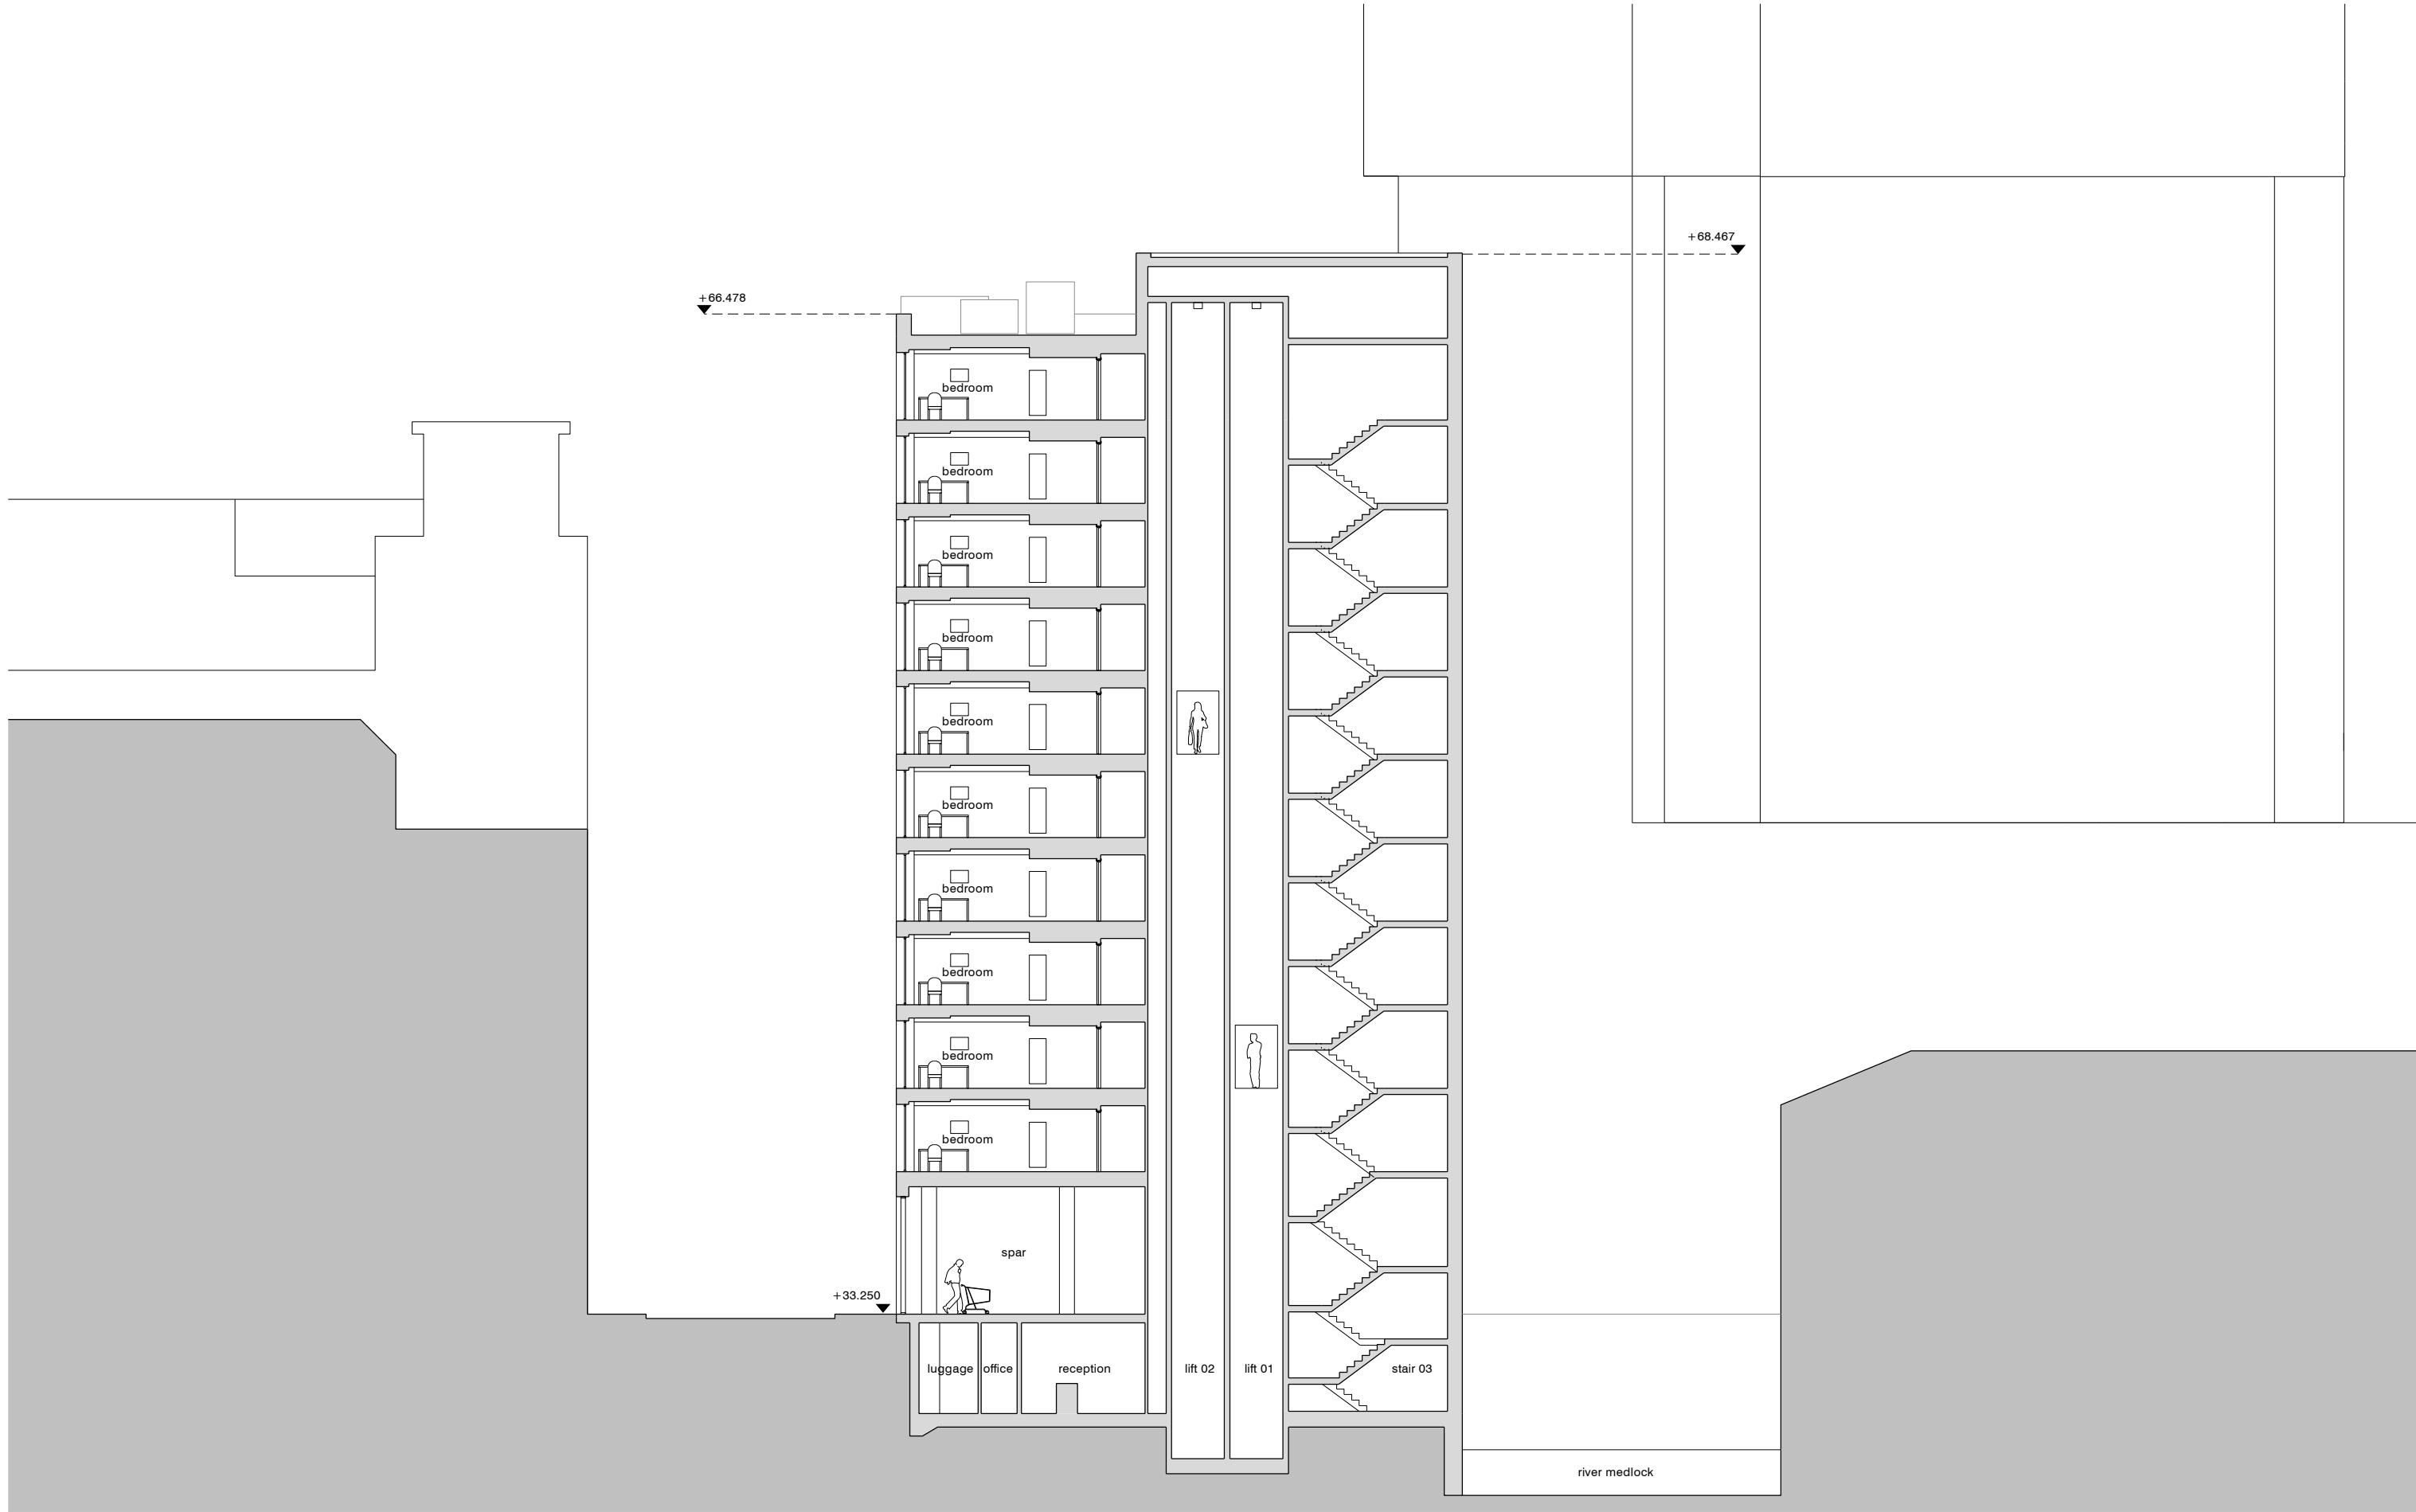

revision: P01 date: 2024.02.26 note: preliminary first issue

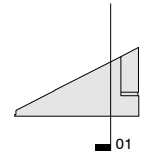

project
Holiday Inn Express
job no.
7612
title
existing section 01
scale
1:200 @ A3
drawing no.
al(02)2001

stephenson hamilton risley
STUDIO

3 riverside mews
4 commercial street
manchester, M15 4RQ
www.shr.studio
email@shr.studio
0161 832 0244