
340 Deansgate
Manchester

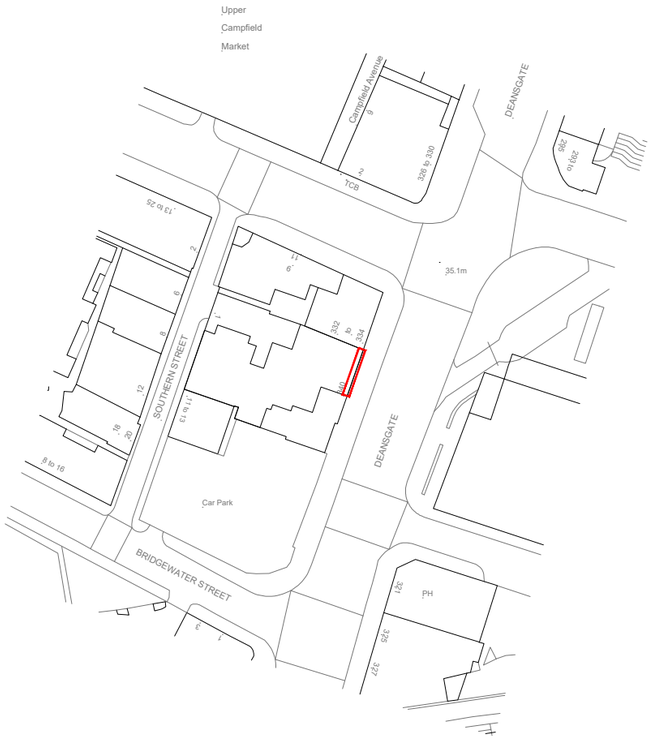

Site Location Plan
Scale 1:1250 @ A3



Block Plan
Scale 1:500 @ A3

Extent of Proposed Works
14 sqm / 150 sqft

All drawings are subject to full site survey. All dimensions are to be checked on site.

REV.	DESCRIPTION	DATE	INITIALS

500 scale: 0m 10m 20m 30m 40m 50m
1250 scale: 0m 25m 50m 75m 100m 125m

NORTH

PLANNING

CLIENT: Sainsbury's Supermarkets Ltd.

PROJECT: 340 Deansgate, Manchester, M3 4LY

CHQ ARCHITECTS
CHQ Architects Ltd.
The Maltings, 44 Whitehorse Street,
Baldock, Hertfordshire SG7 6QQ
Telephone: (01462) 895110
Email: design@chq-architects.co.uk
www.chq-architects.co.uk

CHQ REFERENCE	SCALE	DRAWN
CHQ.24.16854	1:1250, 1:500 @ A1	ZV

DRAWING: Site Location and Block Plan

PROJECT CODE	ORIGINATOR	DIVISION	LEVEL	DRG. NO.	REV
XA-DNSG	CHQ	Z07	00	PL-A-2001	V2

Ordnance Survey® Information © Crown copyright. All rights reserved. Licence number AR100007392

ISO A3 Landscape