



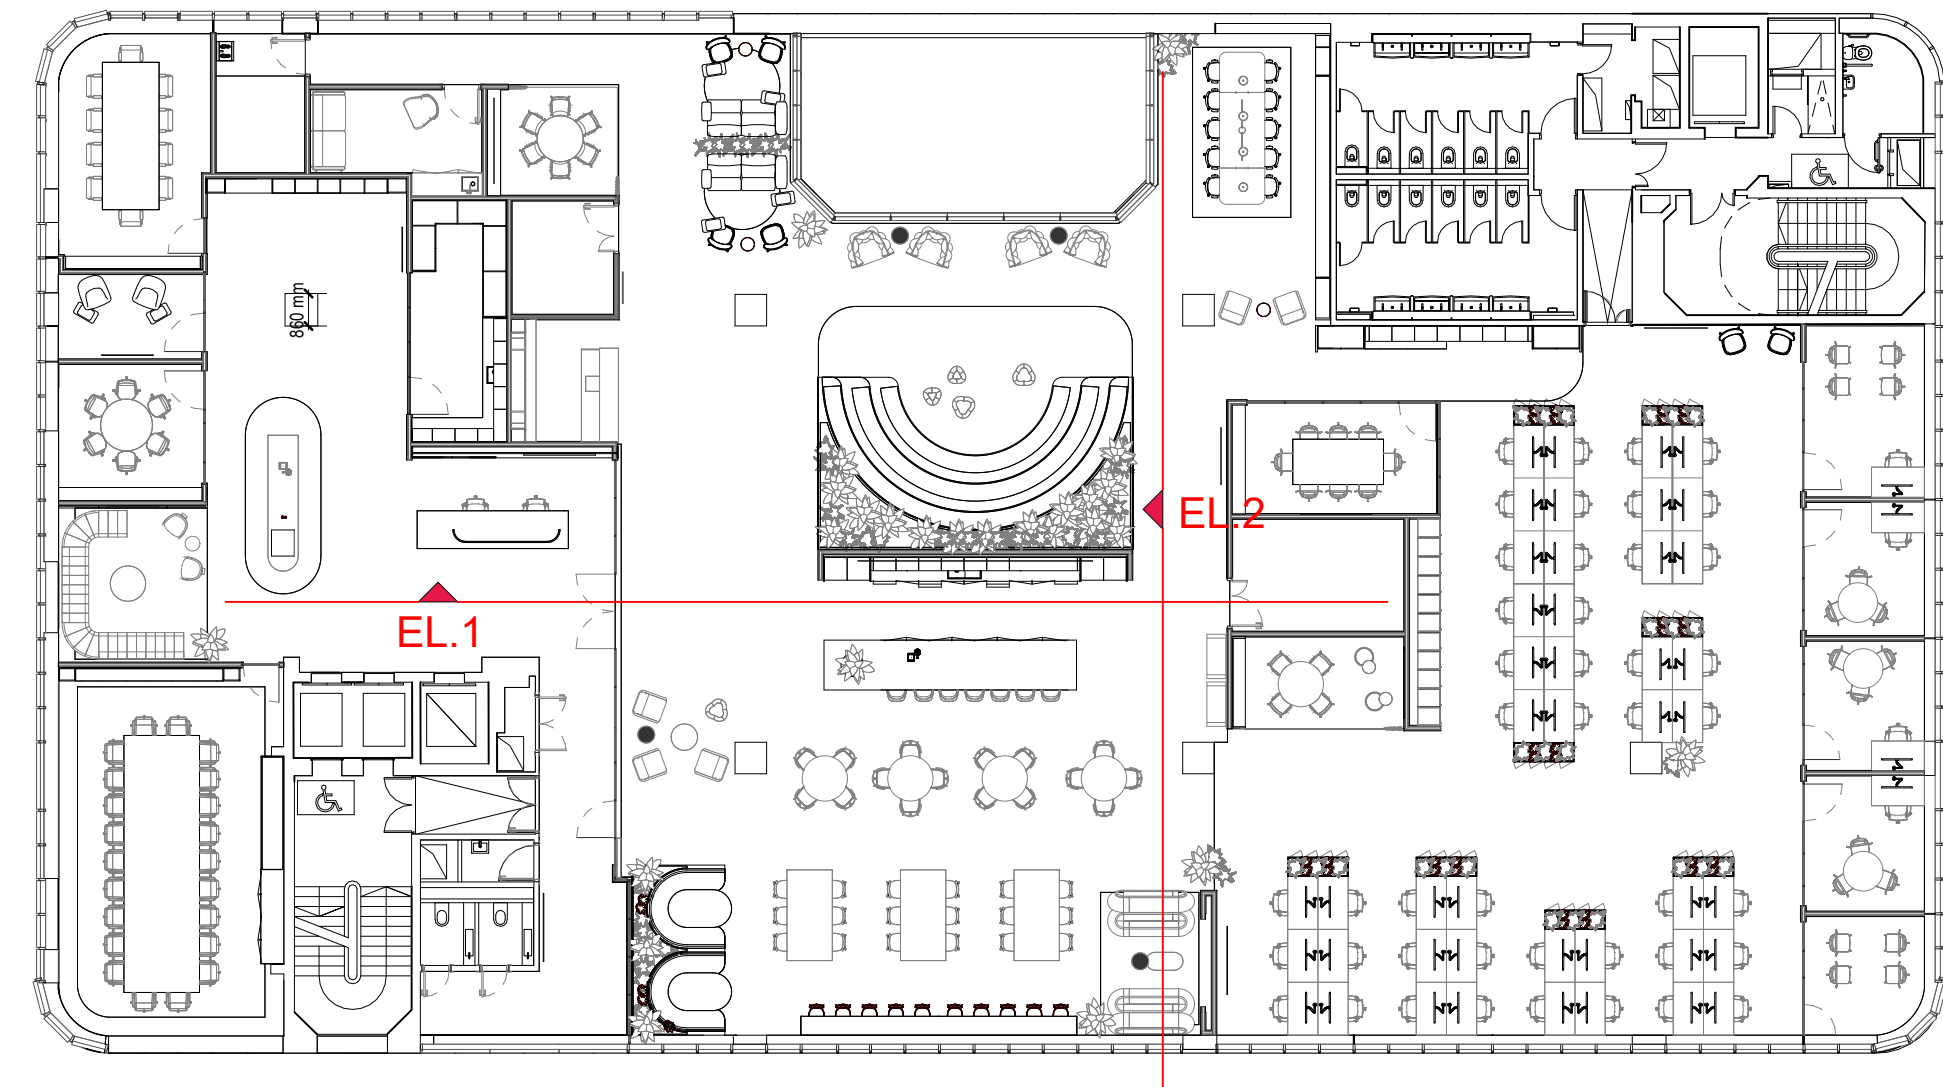

Location Plan - Proposed Elevations - 4th Floor

Scale 1 : 200

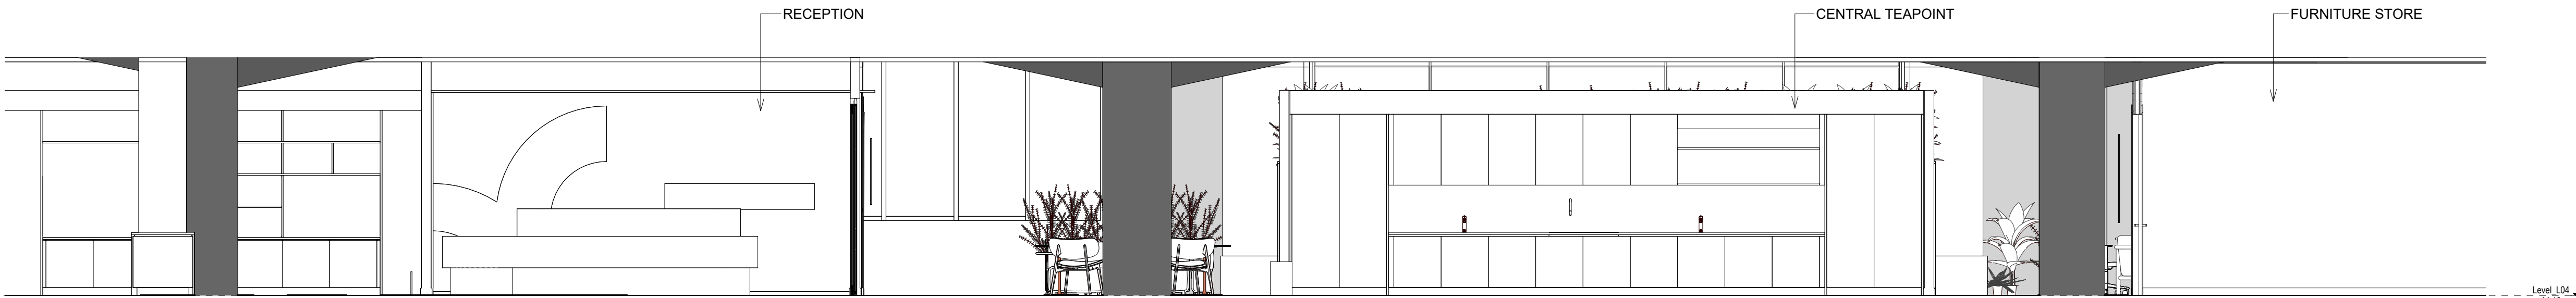

4th Floor - Elevation 1

Scale 1 : 50



4th Floor - Elevation 2

Scale 1 : 50

02	Amended Design	04/07/2025
01	Amended Design	29/05/2025
00	Stage 4 Issue	08/05/2025
REVISION No	DESCRIPTION	DATE



CLIENT
DF Capital

PROJECT
EXPRESS BUILDING - DFC

SHEET NAME
Proposed Interior Elevations - 4th Floor

SCALE	PROJECT No	REVISION
As indicated	596133	02
SHEET No		

596133_2A130_SHT_PR_E01