

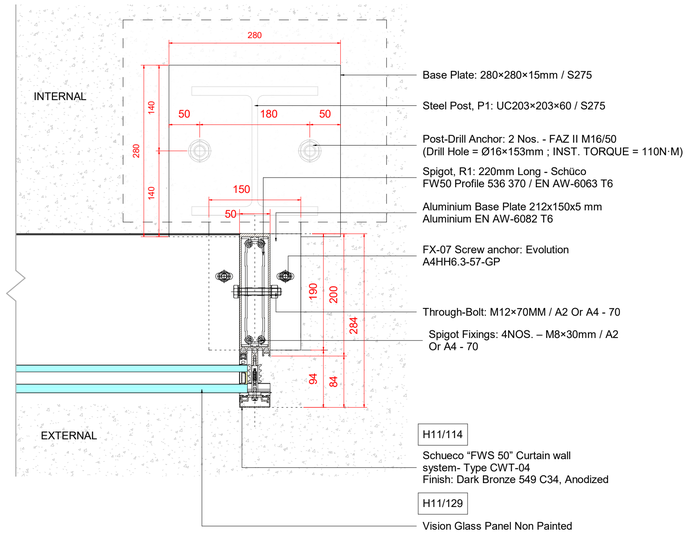


02 **VMU - Sample B - Curtain Wall Fixing Detail**
1 : 5

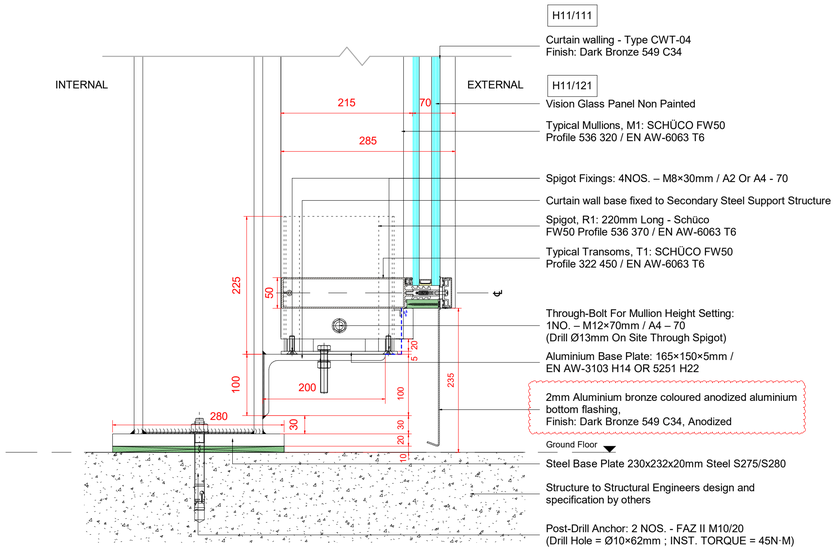

01 **VMU - Sample B - Typical Curtain Wall Base Detail Podium**
1 : 5

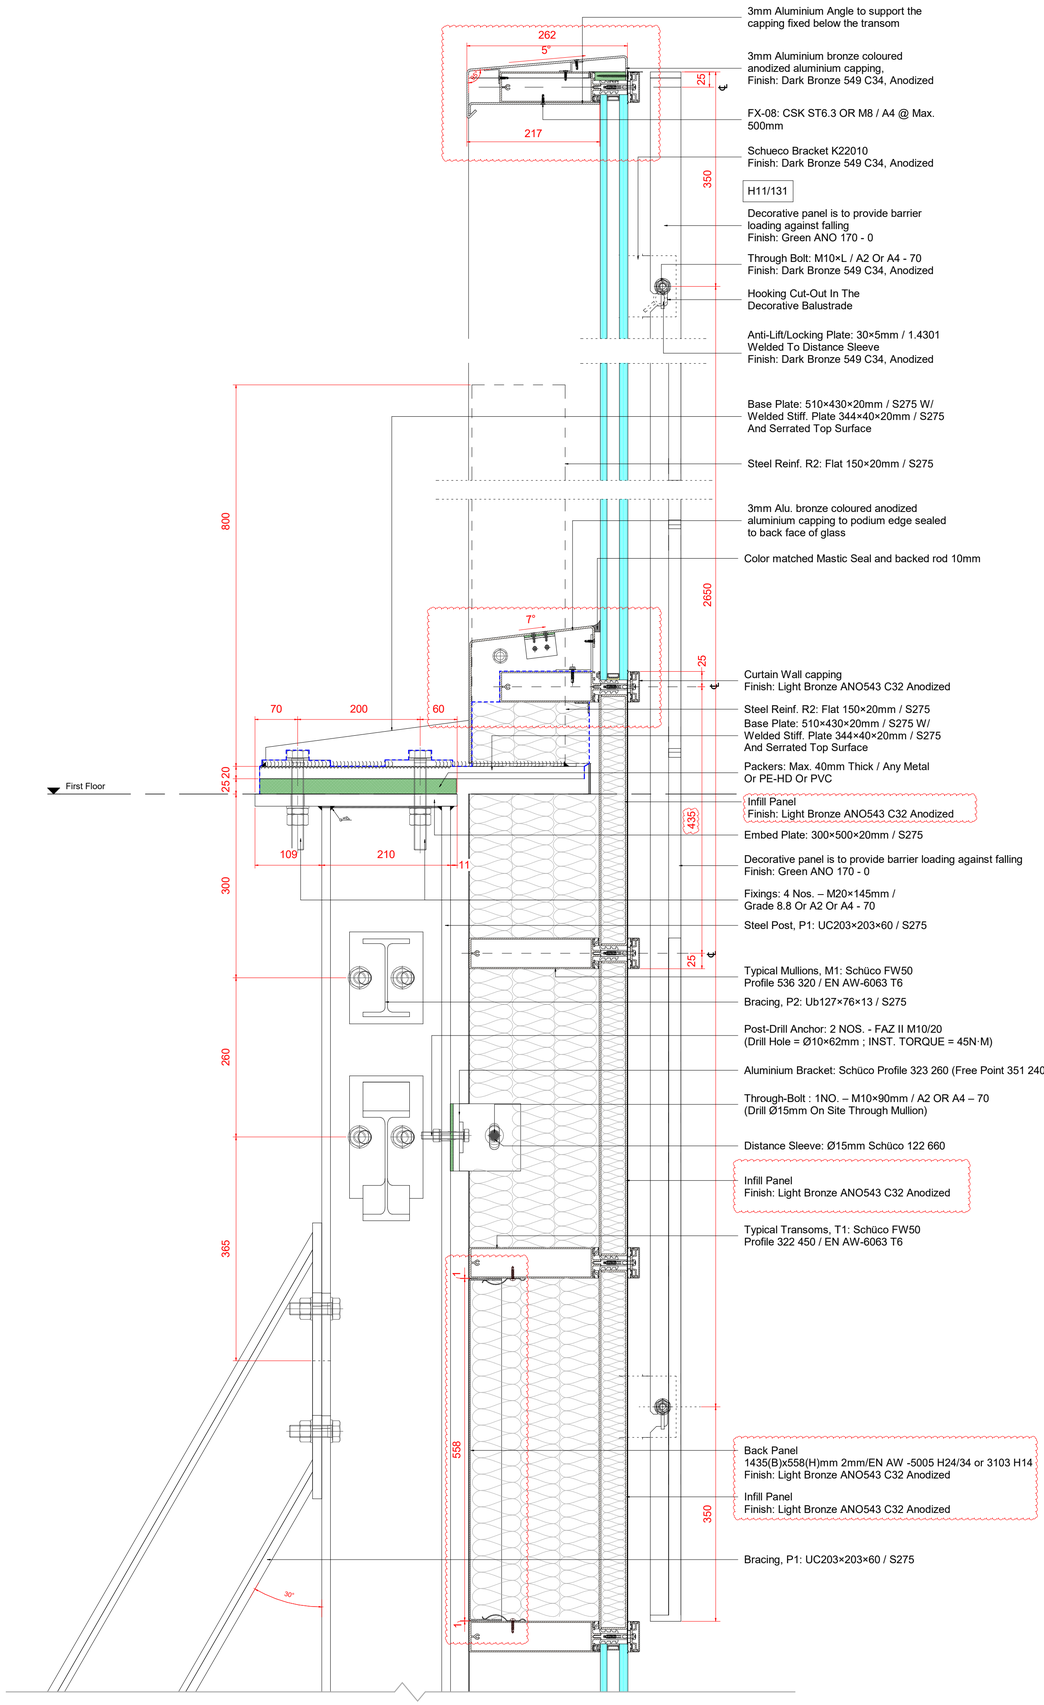

03 **VMU - Sample B - Curtain Fixing Detail**
1 : 5

GENERAL NOTES:

All dimensions in millimeters unless noted otherwise
Use figured dimensions only. DO NOT SCALE.
Any discrepancies found on site to be reported to Errigal Group immediately
Any discrepancies found on drawings to be reported to Errigal Group immediately
This drawing must be read in conjunction with all other relevant drawings and specifications

Key Colour Code

- :ISM(Interface Sealing Membrane)
- :Concrete Tolerances
- :Fire Cavity Barrier
- :Floor Slab Edge
- :Breather Membrane

Anodising Colour Legend

Drawing to be printed in colour

- ANO 543
- ANO 549
- ANO 170 - 0

Rev.	Date	Description (Purpose of issue)	CHK
C02	28.02.25	ISSUED FOR CONSTRUCTION	SS
C01	19.02.25	ISSUED FOR CONSTRUCTION	SS

Location Map:

Client: MCLAREN PROPERTY

All drawings are in millimeters. Do not scale. This drawing is the property of Errigal.
It must not be used, copied or reproduced without permission. © Copyright Errigal

Originator:
Errigal Facades

Logo:

Address:
Estra House,
Station Approach,
Streatham,
London,
SW16 6HW

Contact Details:
t: 0203 9616560
f: None
e: info@errigalgroup.ie
w: www.errigalcontracts.com

Project: Upper Brooke Street, Manchester

Drawing Title: Curtain Wall Mock Up - Details

Date of Issue:	Scale @ A1:	DRW:	CHK:
19.02.2025	As Indicated	MK	SS

Filename: MAUBS-ERR-XX-XX- DR-X-001202 — Revision: C02

Suitability: SUITABLE FOR CONSTRUCTION — Suitability: S4

Proj.	Orig.	Volume	Level	File Type	Role	Number
MAUBS	ERR	XX	XX	DR	X	001202