



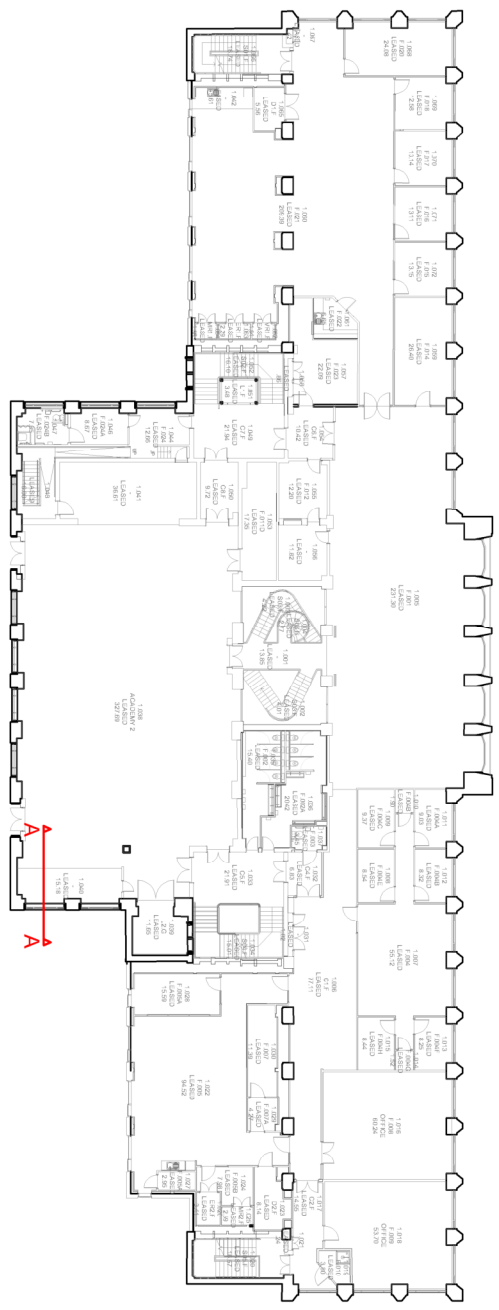


Location Plan

Scale 1 : 500

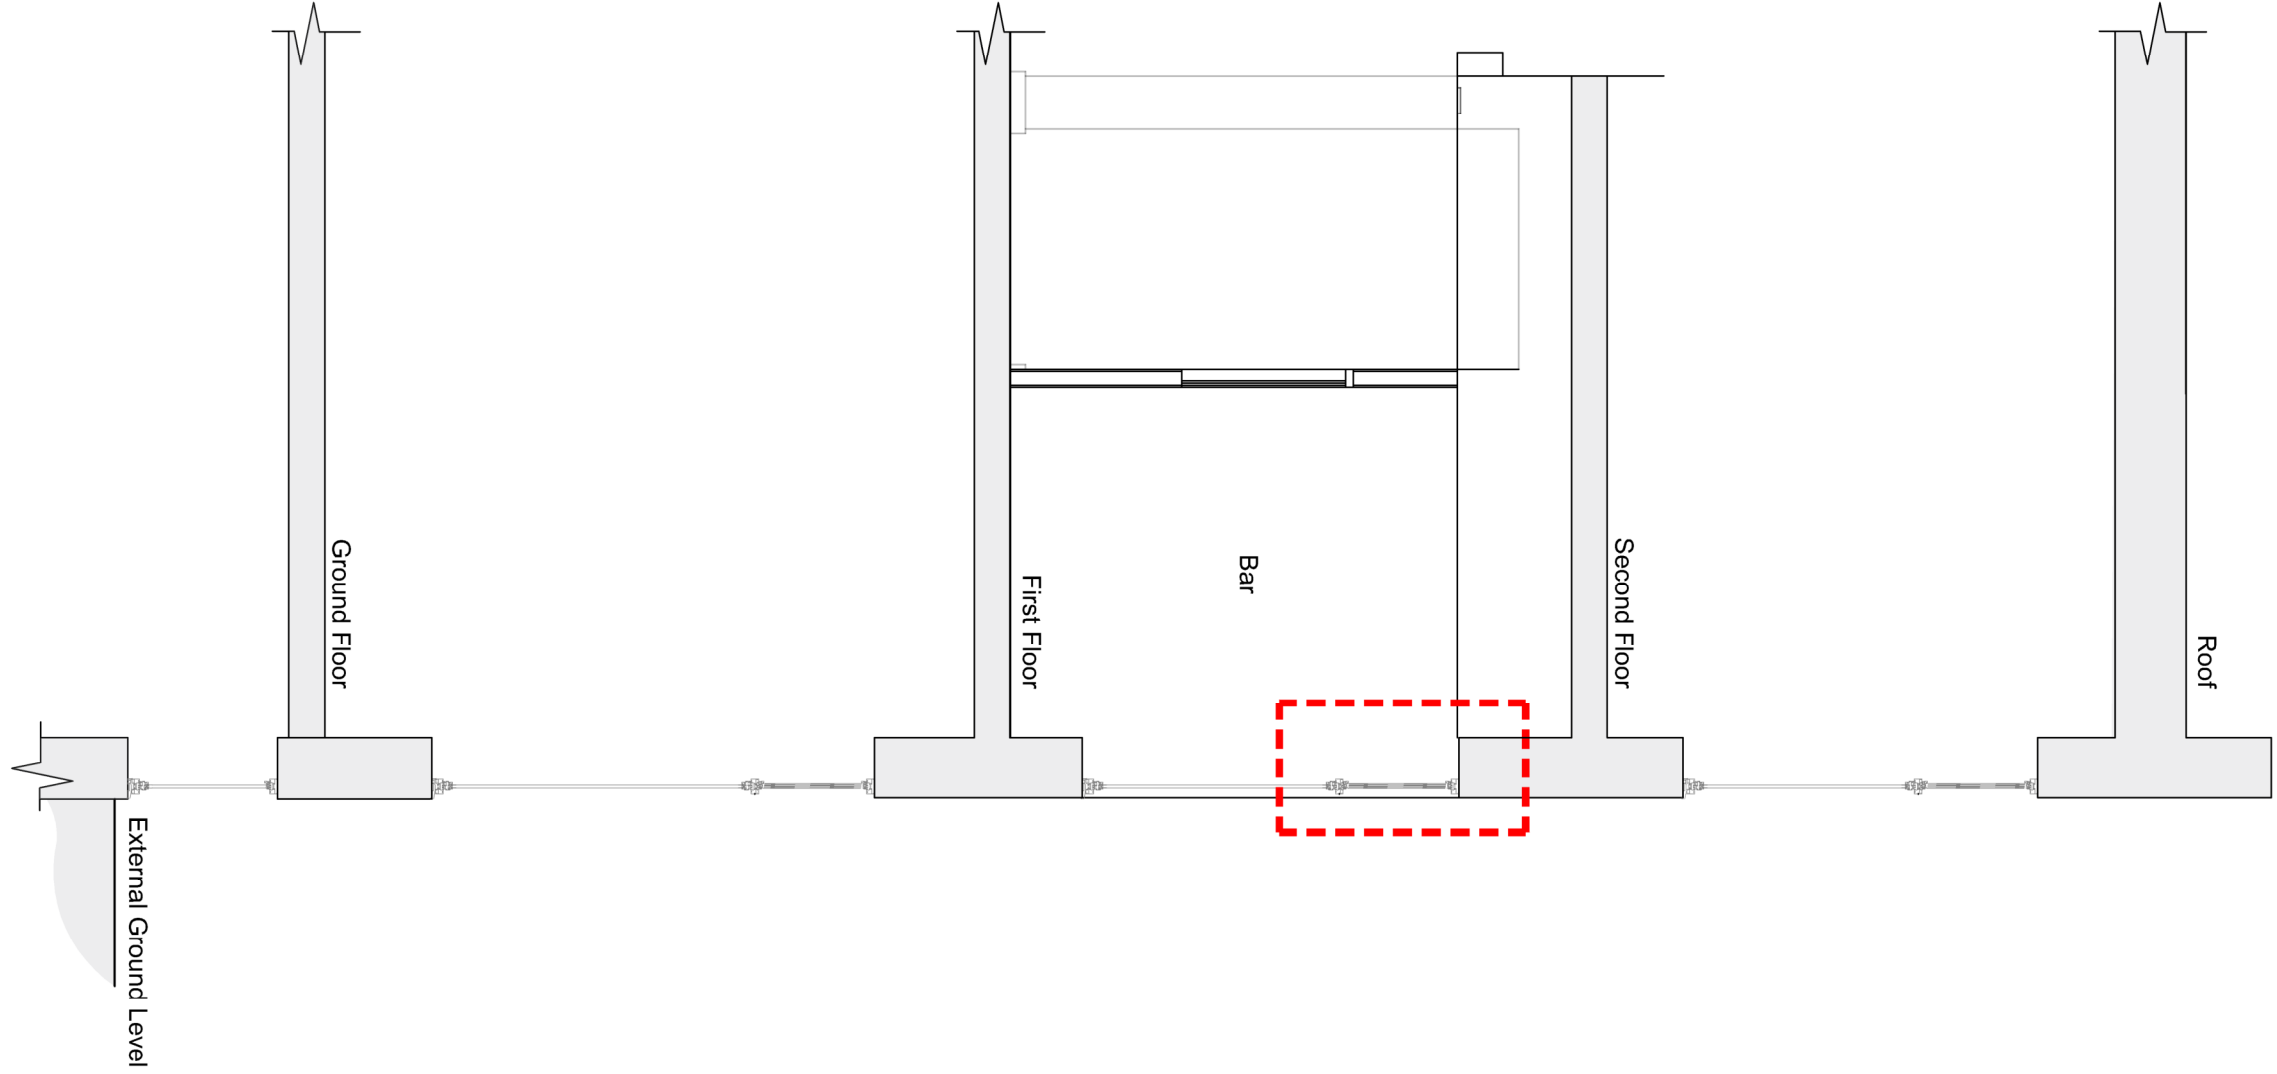

Building Section

Scale 1 : 50

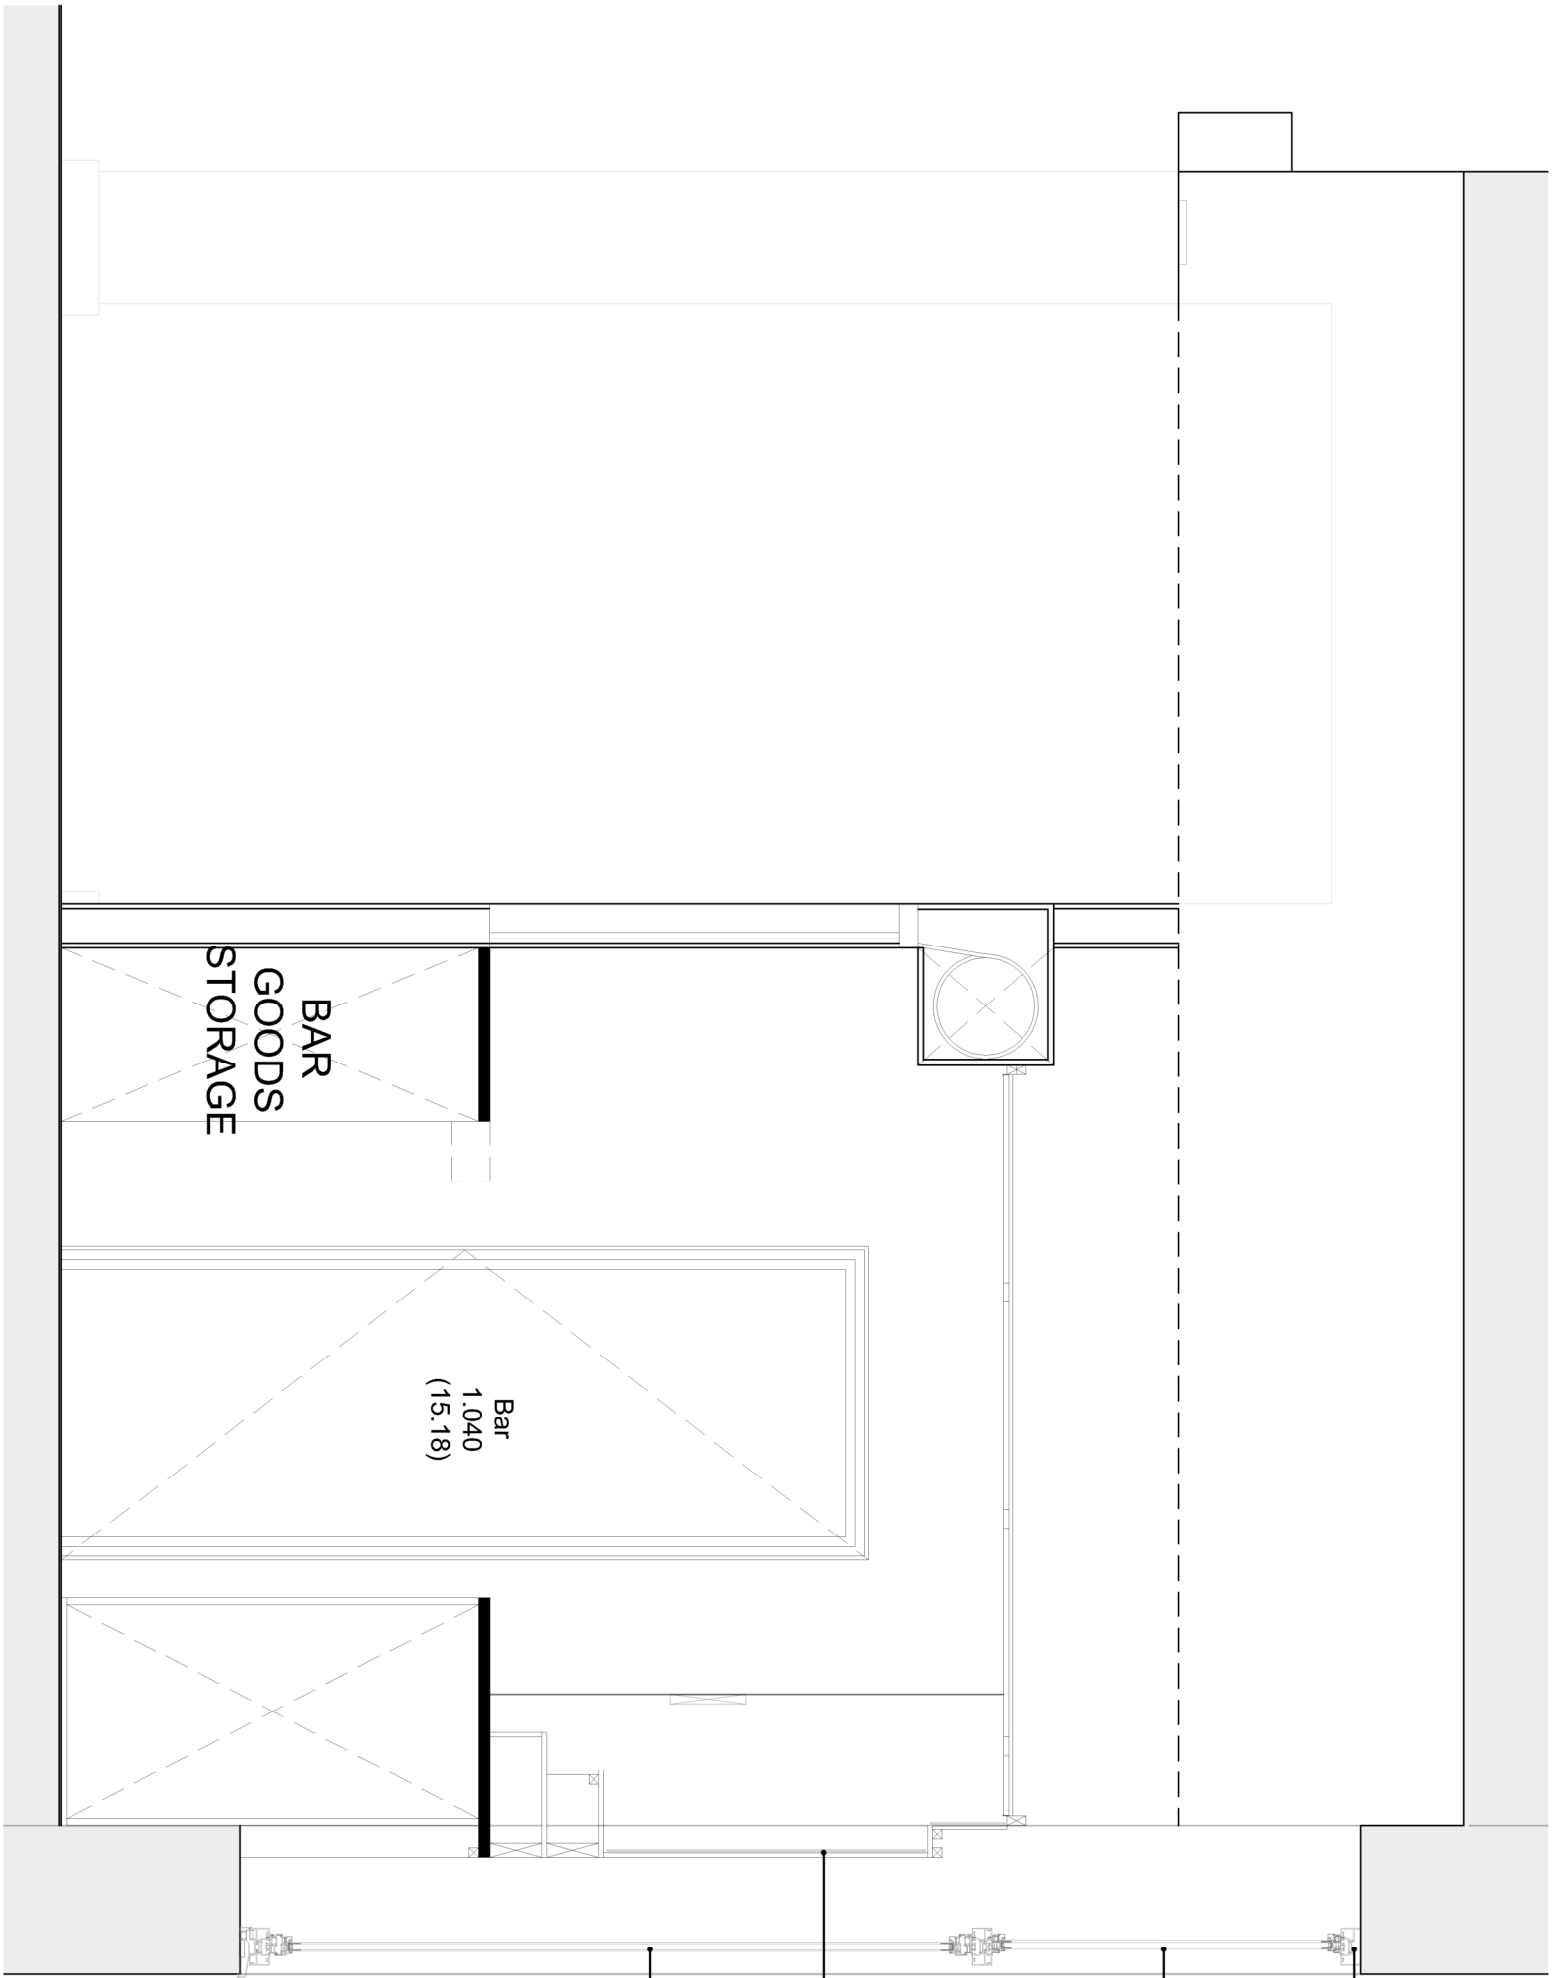


Bar 1.040 - Proposed Section A-A

Scale 1 : 20

- Existing black matt BL frame to be retained
- Existing glazing direct into black frame pocket
- Existing frosted LED glazing panel
- Existing black matt BL frame to be retained



P01	Issue for planning	28.07.25	EA	JP
Revision	Description	Date	Drawn	Checked
Halliday Meecham Architects Limited				
111 Piccadilly, Manchester M1 2HY				
+44 (0)161 861 5566				
4 Devonshire Street London W1W 5DT				
+44 (0)203 440 5175				
hma@hallidaymeecham.com				
www.hallidaymeecham.com				
Client:	University of Manchester			
Project:	Manchester Students Union Academy 2			
Design Location:	Oxford Rd, Manchester M13 9PR			
Drawing:	Bar 1.040 - Existing Section			
Scale @ A1	Scale @ A3	Date:	Drawn:	Checked:
1:20	-	26.06.25	EA	JP
Drawing Ref:	5814-HMA-V-ZZ-DR-A-10350			Revision
				P01

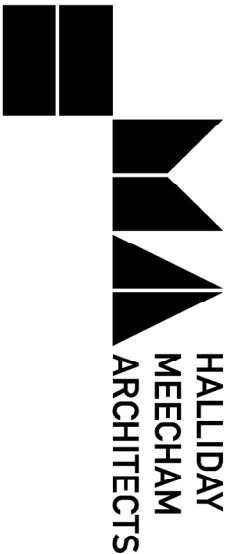

HALLIDAY
MEECHAM
ARCHITECTS