




01 **EXISTING ELEVATION**
SCALE 1:50 @ A1

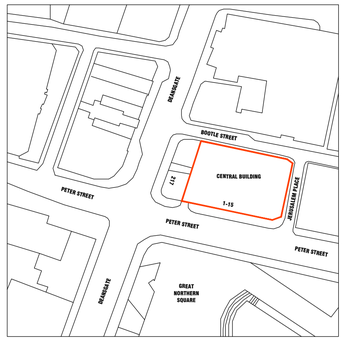

N **LOCATION PLAN**
SCALE 1:1250 @ A1

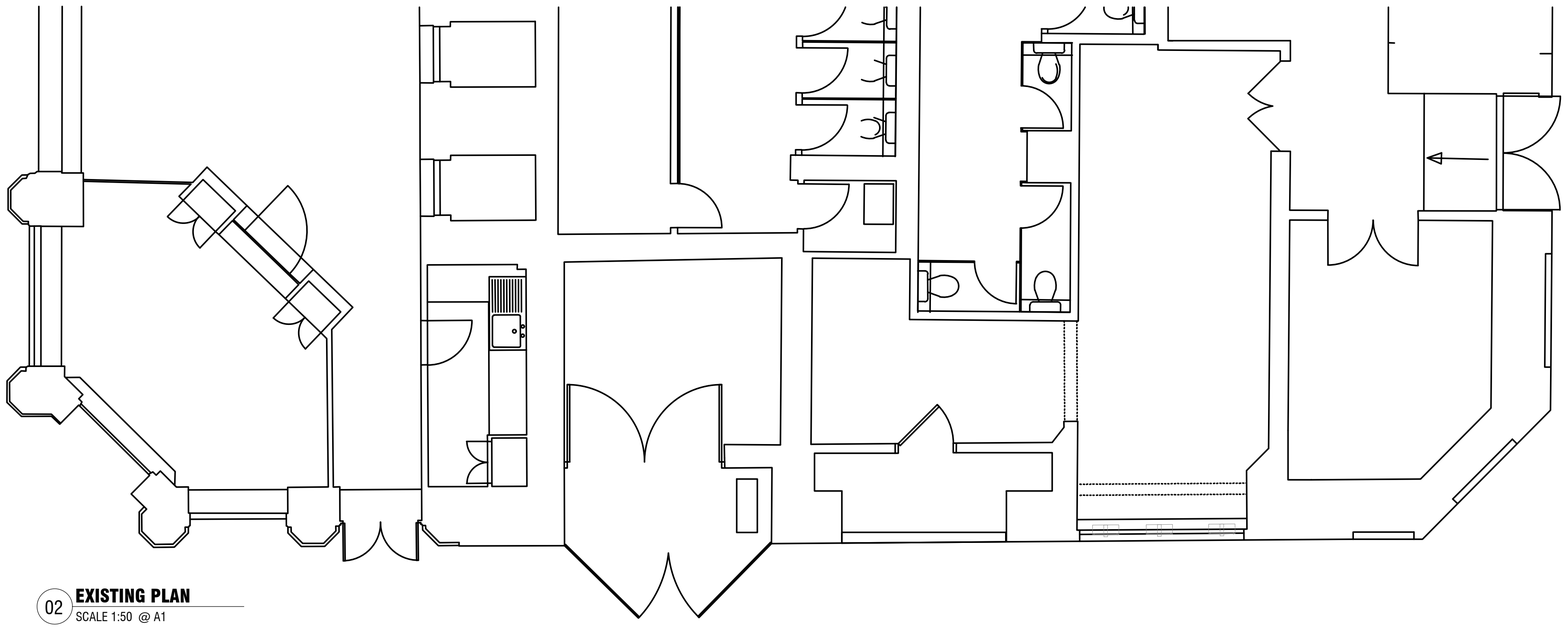

02 **EXISTING PLAN**
SCALE 1:50 @ A1

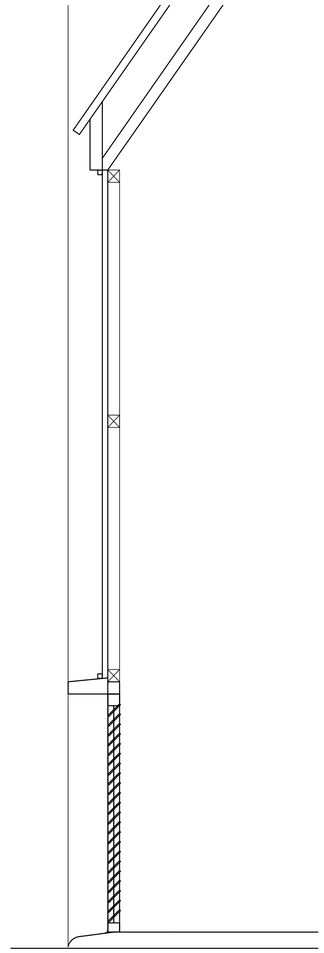

03 **EXISTING SECTION**
SCALE 1:10 @ A1

GENERAL INFORMATION

REV	DATE	NOTE	BY
A			
B			
C			

B! INTERIORDESIGN ARCHITECTURE BRANDIDENTITY

BARK Design Studios LTD
Studio 3 - Tollgate house farm, Blithbury road, Rugeley, WS15 3RT
Tel: 01889 504111 E: info@barkdesignstudios.co.uk
www.barkdesignstudios.co.uk

CLIENT
RBG

SITE ADDRESS
REVOLUTION DE CUBA
11 PETER ST.
MANCHESTER

DATE	DRAWN BY	SCALE
SEPT 24	KS	AS SHOWN @ A1

TITLE
EXISTING LAYOUTS

DRAWING NUMBER 0233_01
REVISION

Drawing issued on condition it is not copied in whole or part without consent. Figured dimensions take precedent over scaled. All dimensions to be checked on site prior to commencement of any work or shop drawings. To be read in conjunction with specification where relevant. All drawings to be read in conjunction with Structural Engineer's details & any relevant sub-contractor's details. All works to comply with current Building Regulations, British Standards & Codes of Practice. Contractor to ensure that all work meets the requirements of the EHO, Building Control, Fire Authority and all other statutory bodies. Any issues regarding the above contact BARK! at the above contact information and address.