


EXISTING HOUGH HALL ROAD ELEVATION @ 1:50

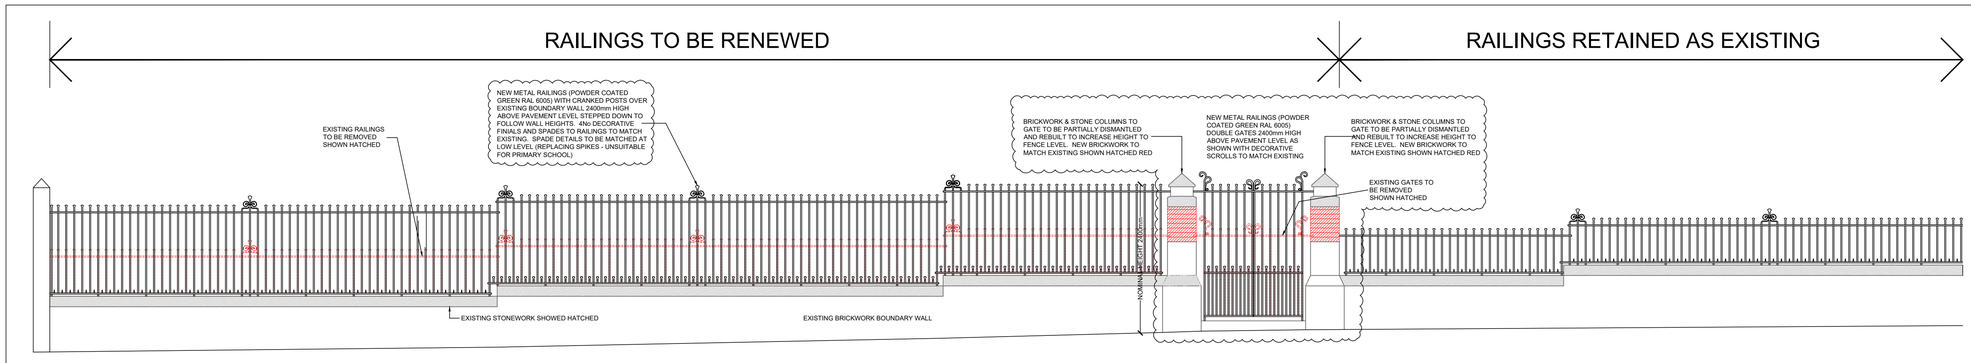

PROPOSED HOUGH HALL ROAD ELEVATION @ 1:50

NOTES
1. All dimensions are in millimetres unless otherwise stated
2. This drawing is to be read with all other relevant documentation
3. Do not scale from this drawing, all measurement data should be taken directly from the model

A	BRICKWORK GATE COLUMNS TO BE RAISED TO FENCE LEVEL; FENCE DESIGN AMENDED	24.06.25

No part of this drawing or data file may be reproduced without prior written permission of the Manchester City Council or approved representative.

1:100
0 2m 4m 6m 8m 10m

MANCHESTER CITY COUNCIL

Capital Programmes Division
Manchester City Council
PO Box 532, Town Hall
Manchester
M60 2LA

DRAWING STATUS: PLANNING

PROPERTY TITLE
Moston Lane Primary School
Moston Lane
Manchester, M9 4HH

UPRN: 010023049740
DFE NO.: 2165

PROJECT TITLE
Safeguarding Fencing Works to External Areas

DRAWING TITLE
Existing & Proposed Elevations

JOB NO.	DATE	REV
ED45961	26/03/2025	A

SCALE	AUTHOR	CHECKED BY	APPROVED BY
1:50 @ A1	A. Unsworth	T. Holland	-

DRAWING NO.
MLP-MCC-ZZ-ZZ-DR-B-0003-S4