


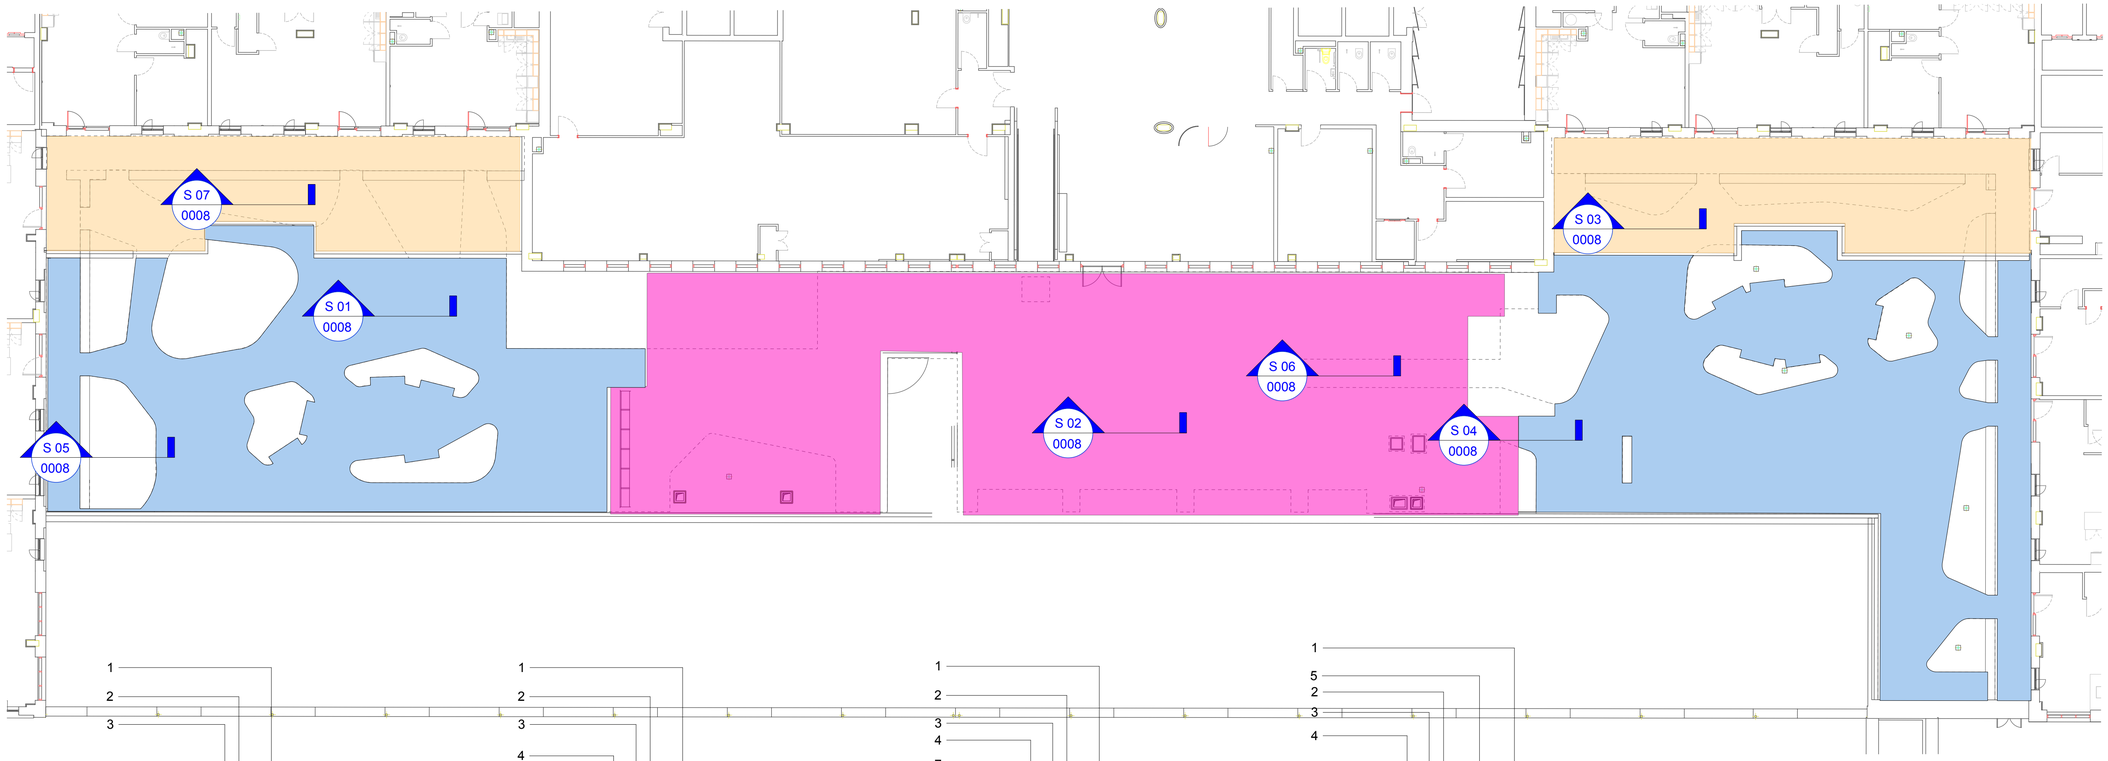


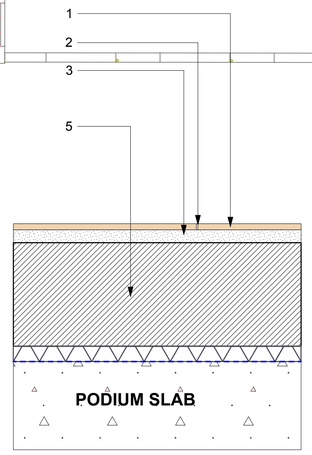


1 Build Up Void Forma
Scale: 1:10

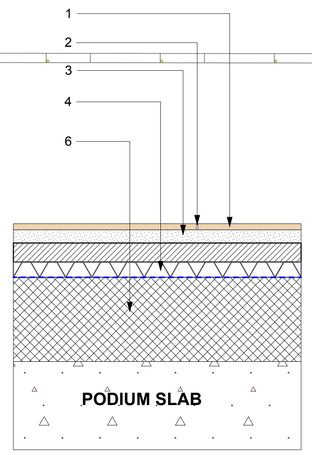


2 Build Up on Insulation
Scale: 1:10

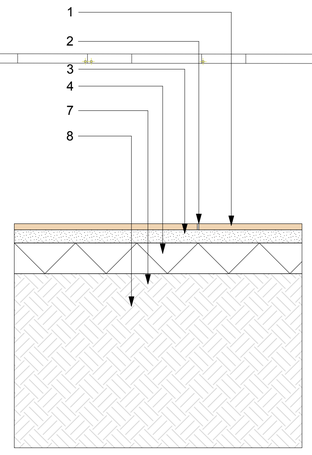


3 Build Up on Soild Ground
Scale: 1:10

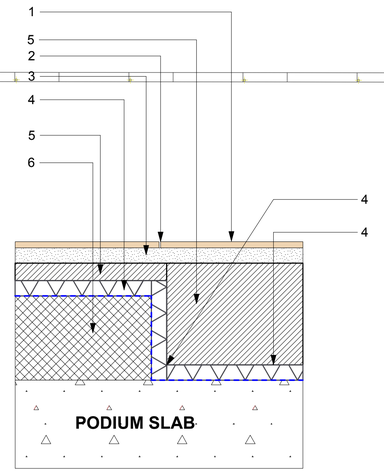


4 Void Forma & Insulation Junction
Scale: 1:10

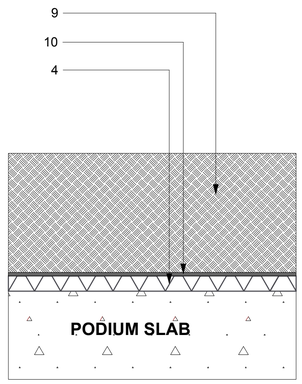

5 Top Soil To Non Insulated Areas
Scale: 1:10

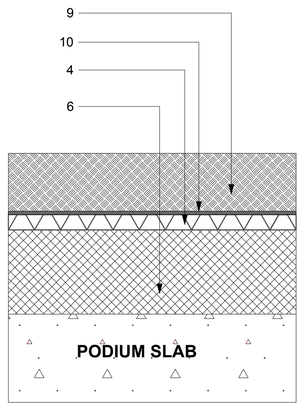

6 Top Soil on Insulated Areas
Scale: 1:10

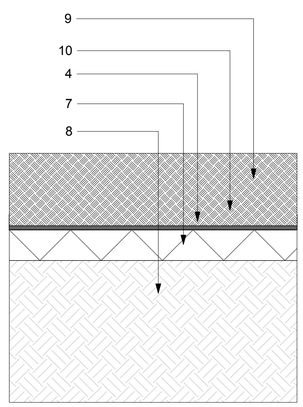

7 Top Soil on Solid Ground
Scale: 1:10

NOTES:

1- Porcelain Tile
Product: Sampson Blanco
Size: 600 x 600 x 20mm
Supplier: Casa Ceramica

2- Jointing
Product: Ultrascape
Colour: Natural Grey
Width: 5mm
Supplier: Ultra scape or similar approved

3- Bedding Mortar
Product: 6:1 ratio washed sharp sand & cement
Depth: 30-60mm Average

4- Deck Drain
Depth: 12mm

5- Void forma
Depth: 25mm - 375mm
Supplier : to Engineers specification

6- Insulation
To engineers/ architects specification

7- Sub Base to Engineers specification

8 - Backfill to engineers specification

9- Top Soil Depth to suit planting area
see Softworks/ Planting Plan

10- Geo Textile Permeable membrane

Sharp sand blinding layer to regulate steps in void former depths

No dimensions are to be scaled from this drawing. All dimensions are to be checked on site.
Area measurements for indicative purposes only.

This drawing is the property of Wright Landscapes Limited. No part of the drawing may be reproduced in any manner without permission from Wright Landscapes Limited.

All Wright Landscapes drawings to read in conjuction with architectual / engineers plans & details.

VOID FORMA / INSULATION

VOID FORMA
to Engineers specification

INSULATION
- Product: XPS RAVA THERM
- Size: 275mm
- to Engineers specification

PODIUM ON GROUND LEVEL
Stone build up
to Engineers specification

Revision	Date	Description	Drawn	Approved
S5-P03	14-04-25	For Construction	SB	NW
S5-P02	03-02-25	Notes added	SB	NW
S5-P01	12-11-24	For Construction	SB	NW

WRIGHT LANDSCAPES LIMITED

E: info@wrightlandscapes.co.uk
W: www.wrightlandscapes.co.uk
T: 01244 541959

HEAD OFFICE
Pickmere Lane, Pickmere, Knutsford,
WA16 0JL

CLIENT	DOMIS CONSTRUCTION
PROJECT	WATERHOUSE GARDENS
DRAWING TITLE	Podium Void Forma / Insulation
DATE 06/02/2024	**SCALE** AS NOTED
DRAWN NW	**SIZE** A1
APPROVED CB	**WORKSTAGE** Stage 5
DRAWING NUMBER 1174-WRI-XX-XX-DR-L-0008	**SUITABILITY** S5 **REVISION** P03

© Wright Landscapes Limited