



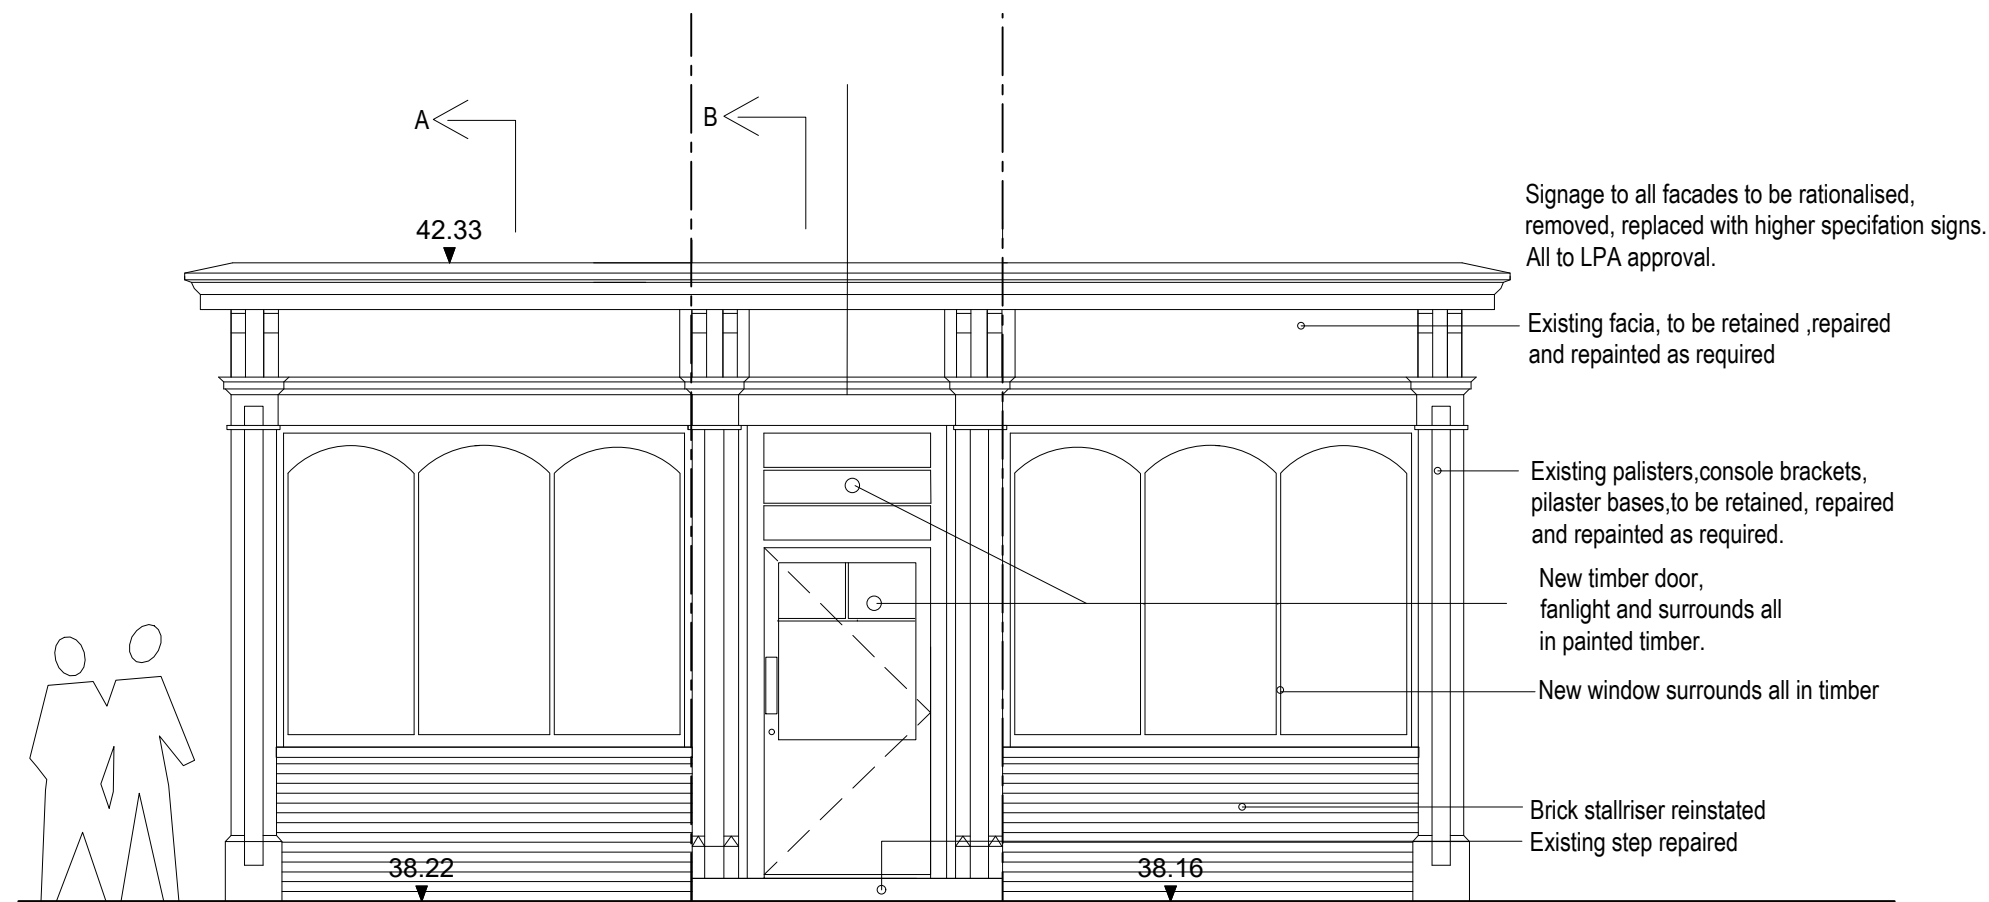

Sidney St Elevation

Junction of Grosvenor & Sidney St Elevation

Grosvenor St Elevation

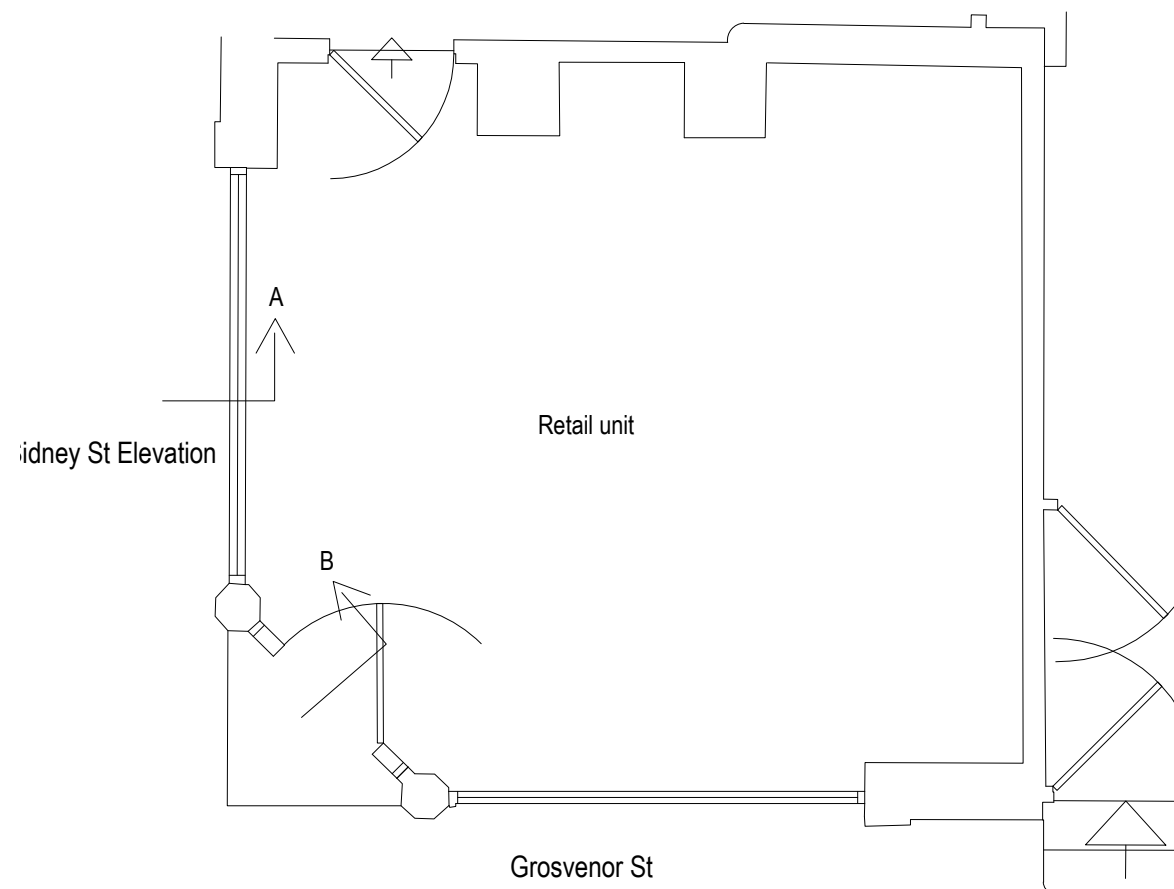

Existing fascia, to be retained, repaired and repainted as required

External Roller shutter removed and replaced with internal shutter housed in ceiling bulkhead

Existing pilasters, console brackets, pilaster bases, to be retained, repaired and repainted as required.

New window surrounds all in timber

Brick stallriser reinstated

New timber door, fanlight and surrounds all in painted timber.

Existing step repaired

Section.A

Section.B

A:Door Centered
revision:

21.7.2025
date:

client:	project:	drawing:
GROSVENOR HOLDING MCR LTD	120-124 GROSVENOR STREET MANCHESTER M1 7HL	SHOP FRONT WORKS ELEVATIONS AND SECTIONS

project no:	drawing no:	revision:	drawn:	checked:	date:	scale @ A3
7499	PS.13	A			JULY.25	1:50

street design partnership
architecture - urban design - interiors



16 Brewery Yard, Deva City Office Park, Salford, M3 7BB 1 0161 834 7262 e. info@street-design.net w. www.street-design.net