



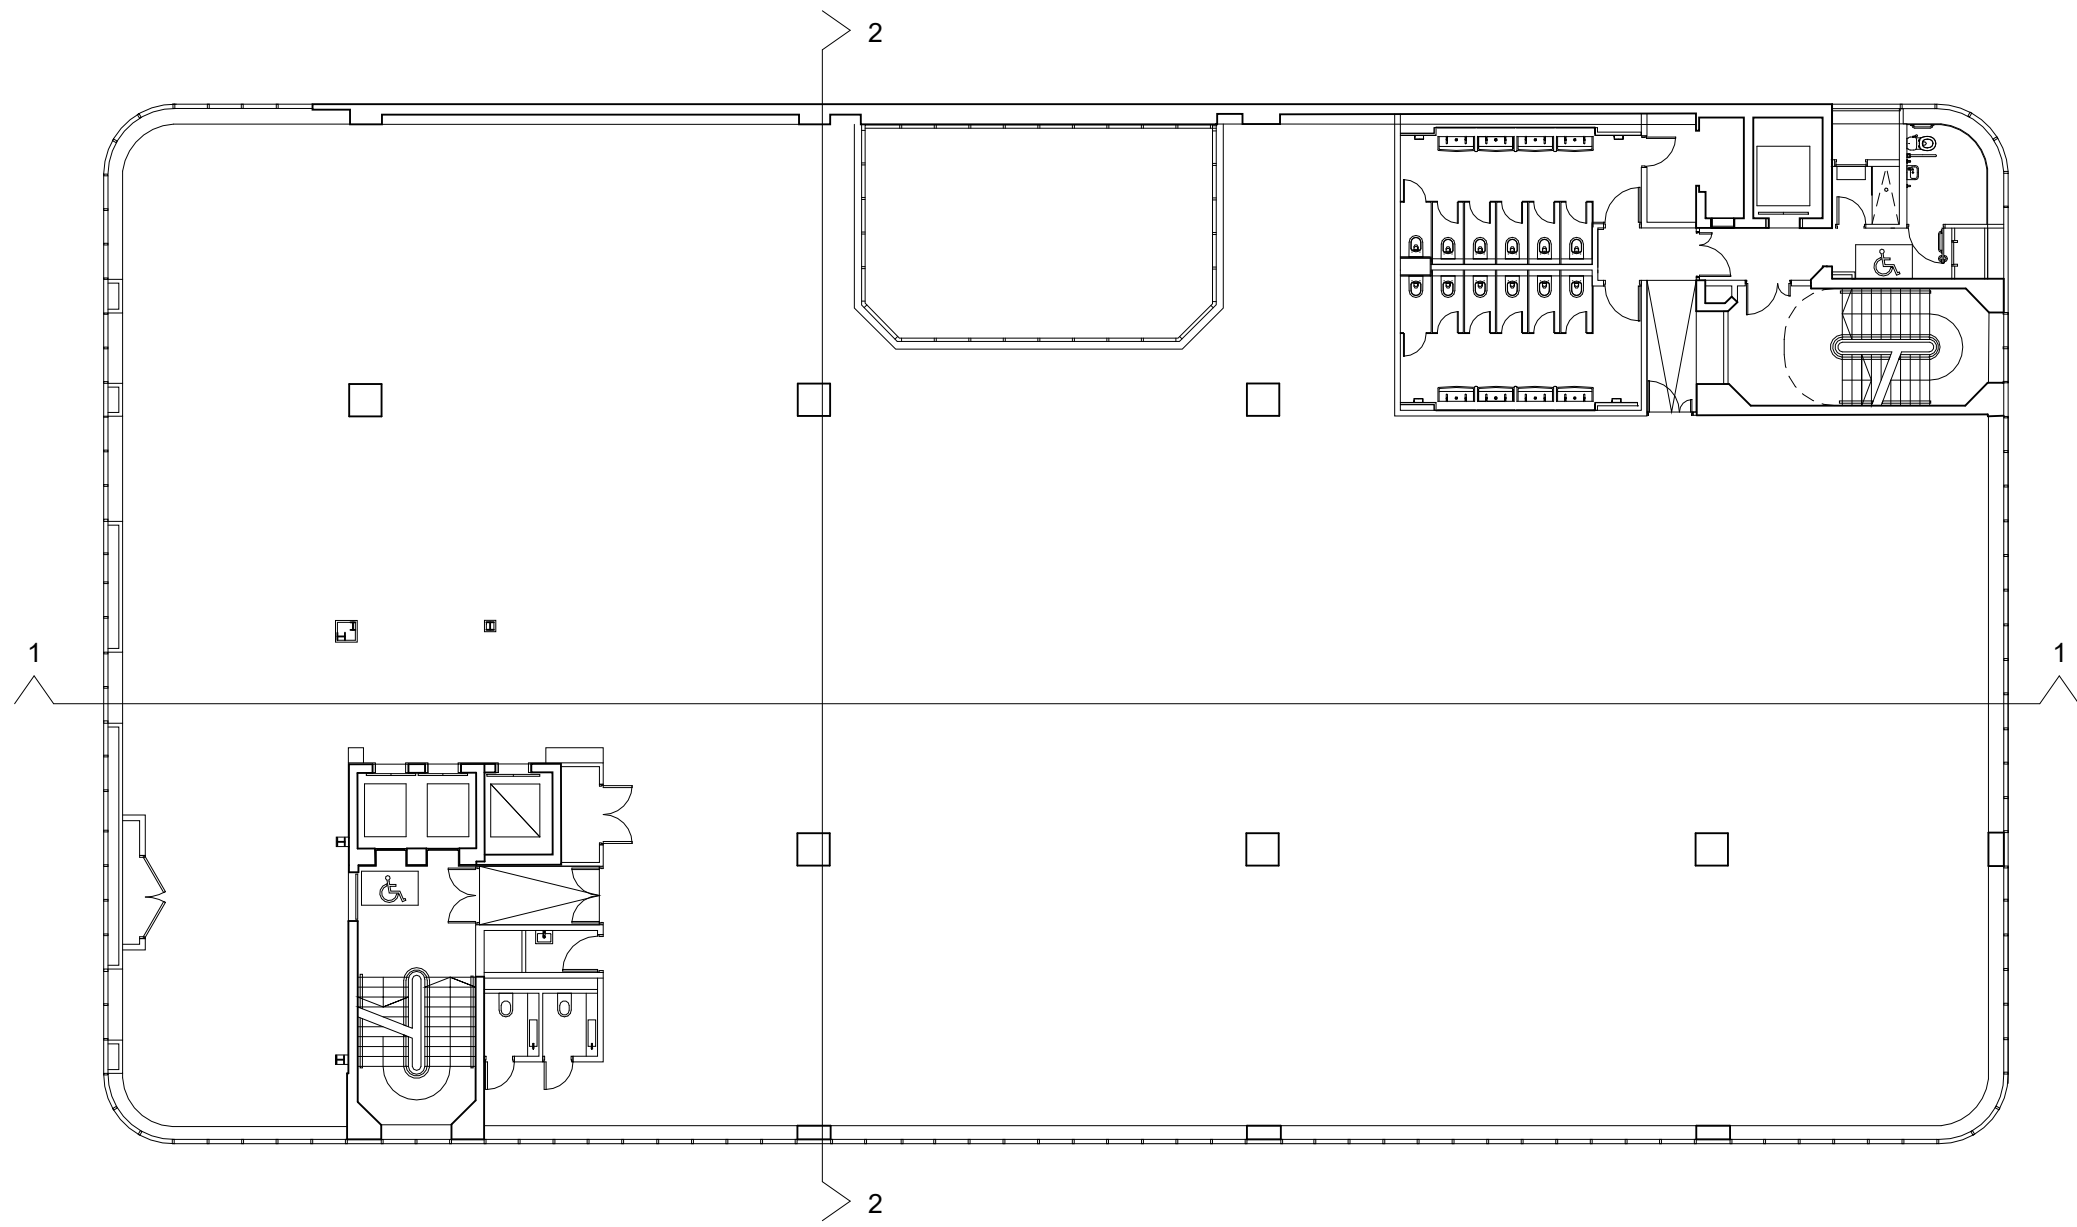


Section Plan - Level 03

Scale 1 : 200

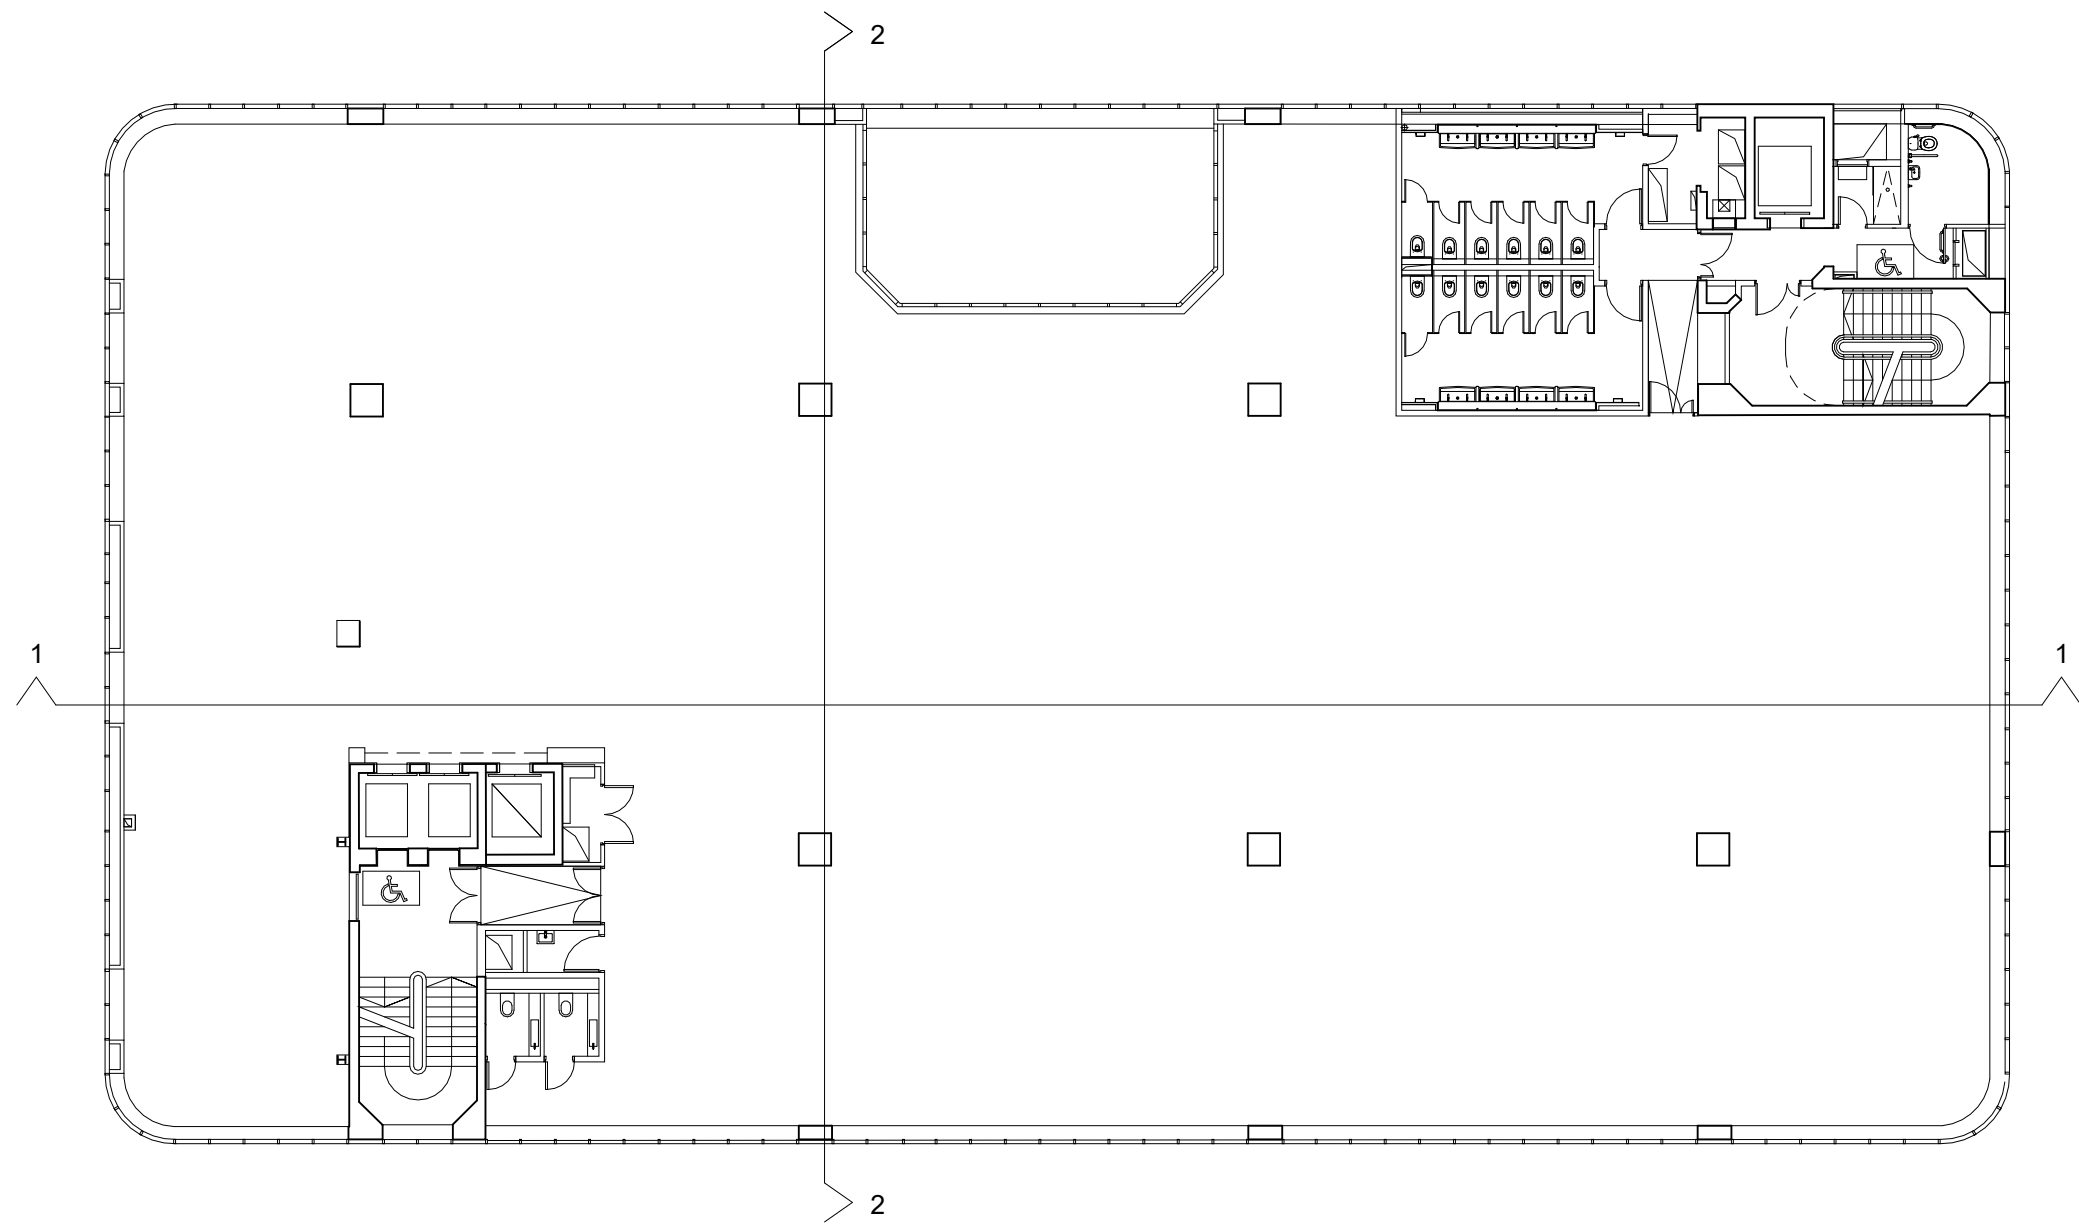


Section Plan - Level 04

Scale 1 : 200

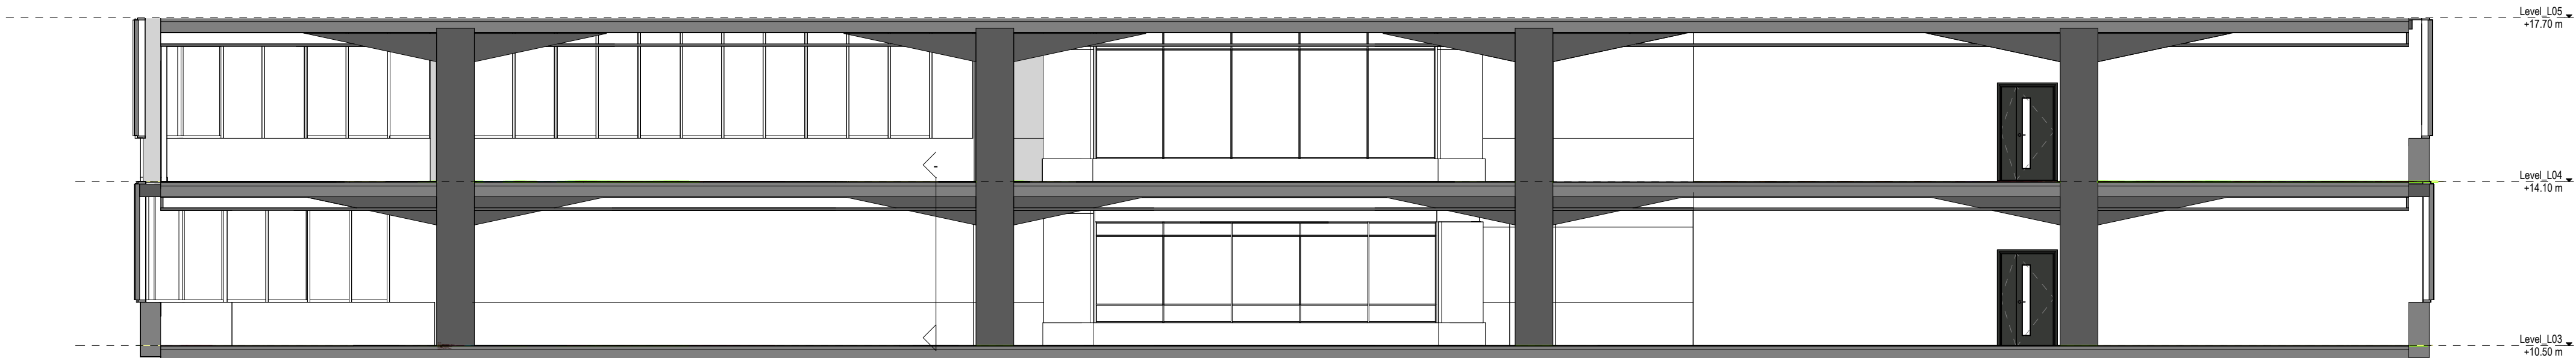

Existing Section 1

Scale 1 : 100

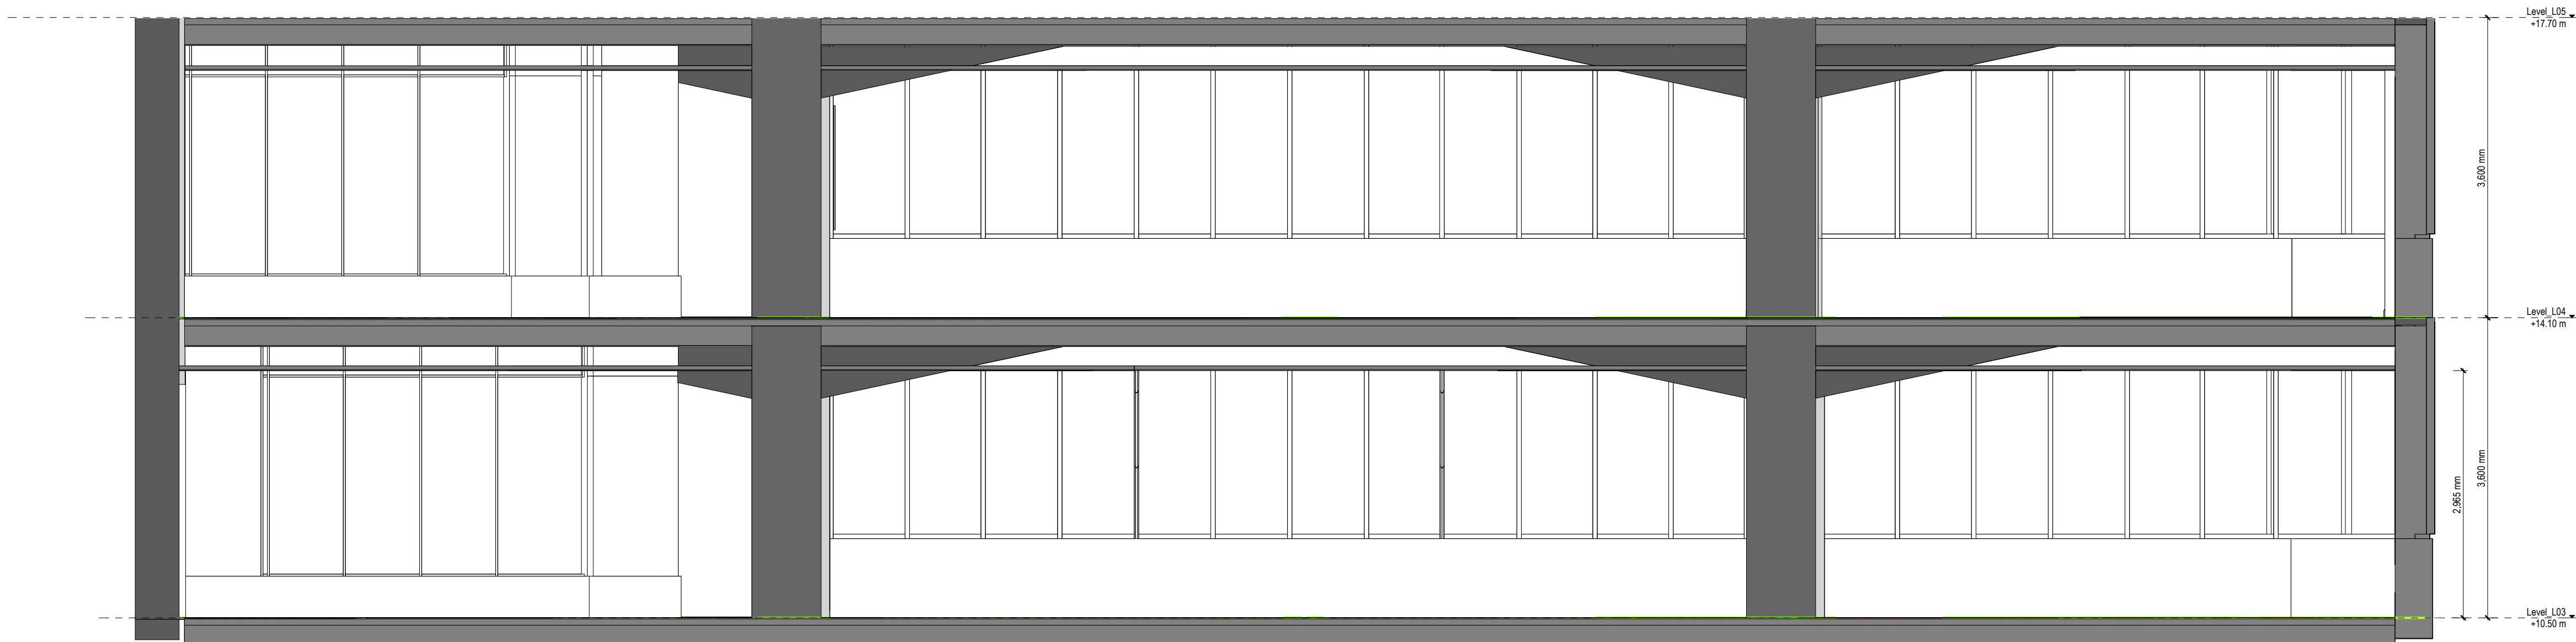

Existing Section 2

Scale 1 : 50

01	Amended Drawing	30/05/2025
00	Stage 4 Issue	07/05/2025
REVISION No	DESCRIPTION	DATE



CLIENT
DF Capital

PROJECT
EXPRESS BUILDING - DFC

SHEET NAME
Existing - General Sections 3rd & 4th Floor

SCALE	PROJECT No	REVISION
As indicated	596133	01
SHEET No		

596133_2A060_SHT_PR_S01