

Buddhist meditation Centre, Manchester proposals, October 24 CW8: 8094.2.66

rev. April 25
rev May 25

GRAHAM
HOLLAND
ASSOCIATES

Architects & Historic Buildings Consultants

Winnington Hall, Cheshire, CW8 4DU


tel: 01606 624626

mobile: 07885 224256

Plas Draw, Ruthin, Denbighshire LL15 1RT

tel: 01824 704709

email: info@grahamhollandassociates.co.uk

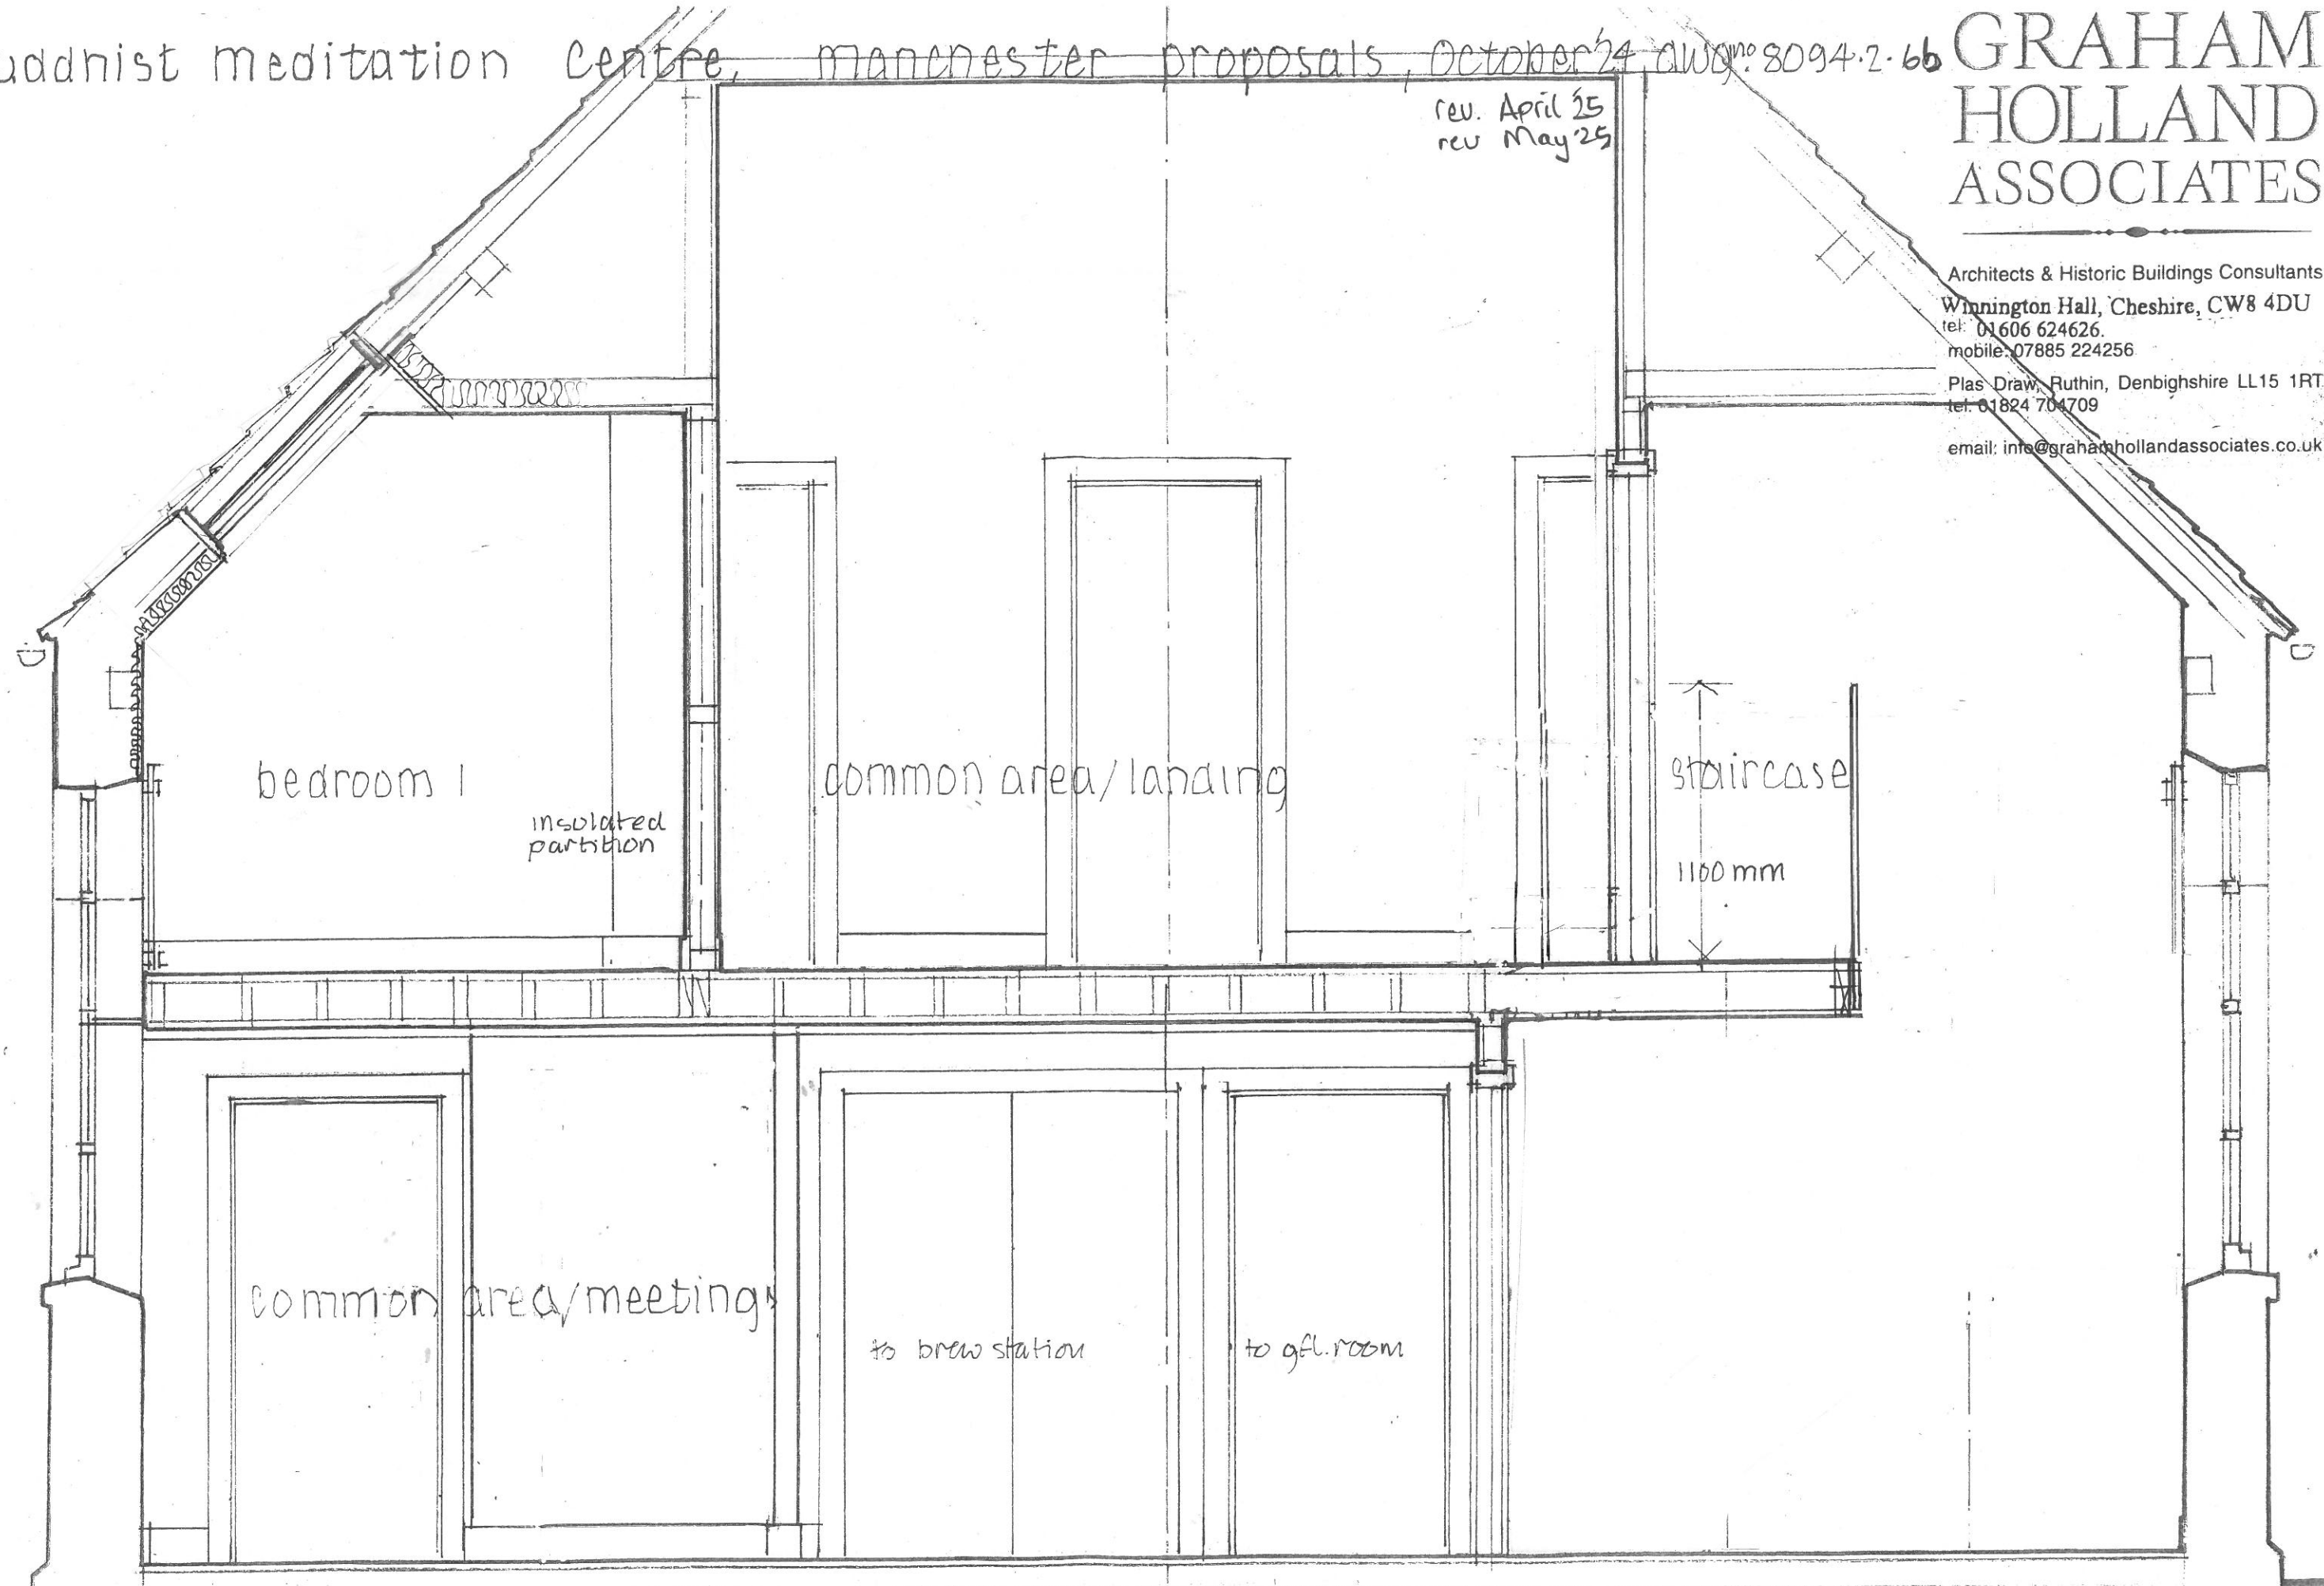

Section A-A looking SOUTH, 1:25 @ A3

check all details & dimensions on site