
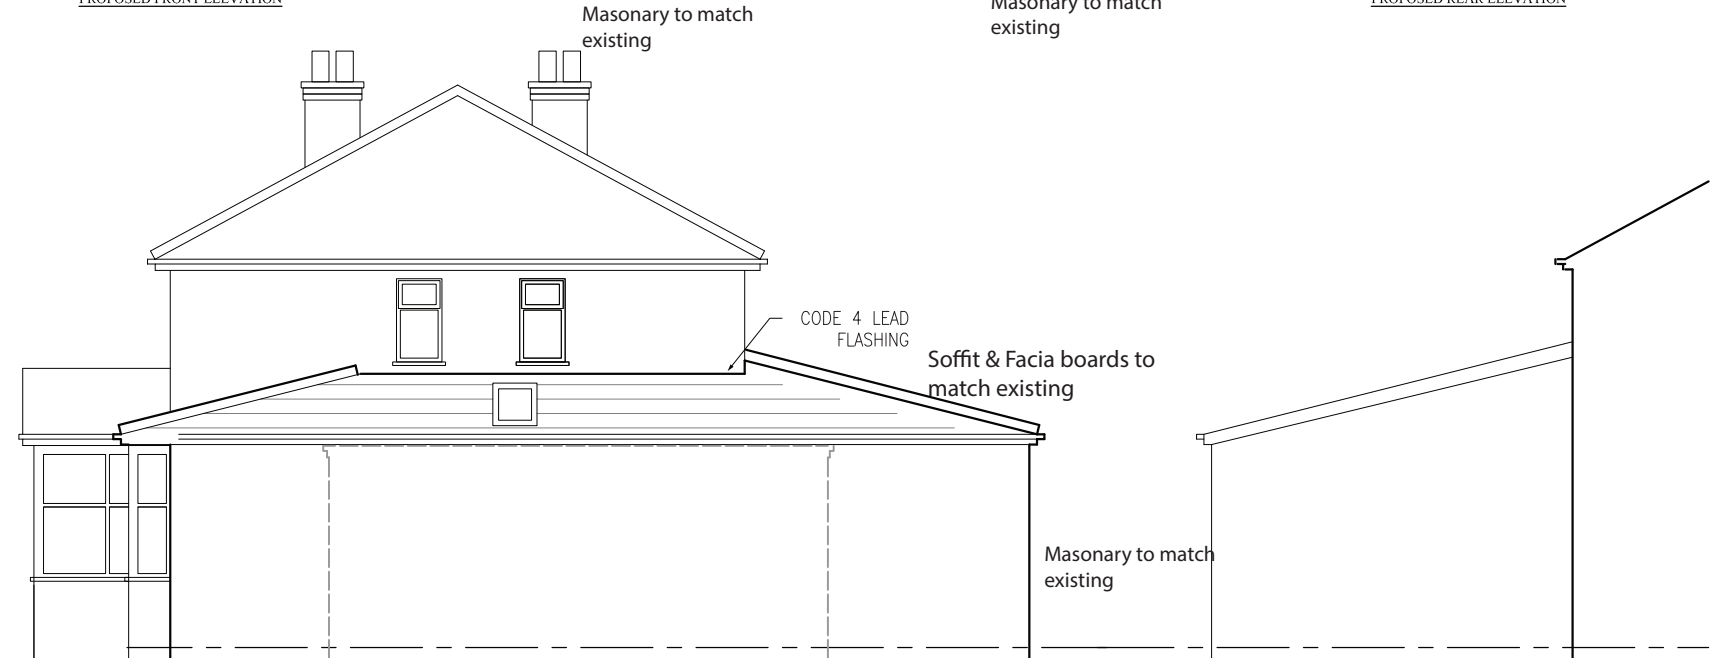
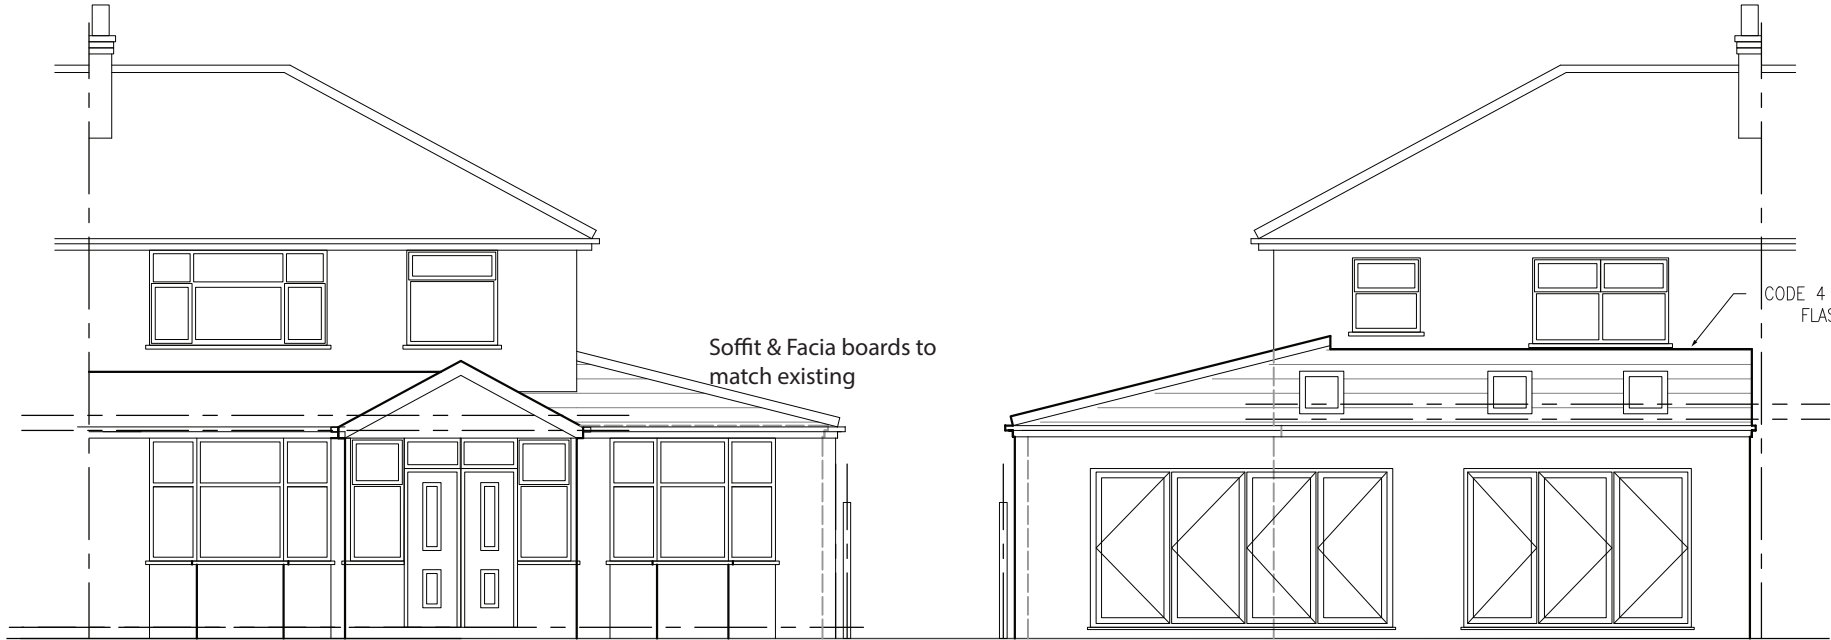


ALL DIMENSIONS TO BE CHECKED ON SITE BY BUILDER

DRAWINGS TO BE READ IN CONJUCTION WITH
STRUCTURAL ENGINEER'S DETAILS AND PLANS

SEE GENERAL NOTES FOR FURTHER INFORMATION

PURPOSE OF ISSUE	Planning Permission
Do not scale from this drawing. All information should be checked by the contractor on site before commencing work. Any discreprencies should be reported to the architect immediately. All rights are reserved and are not transferable. Unauthorised reproductions of this drawing are not permitted.	

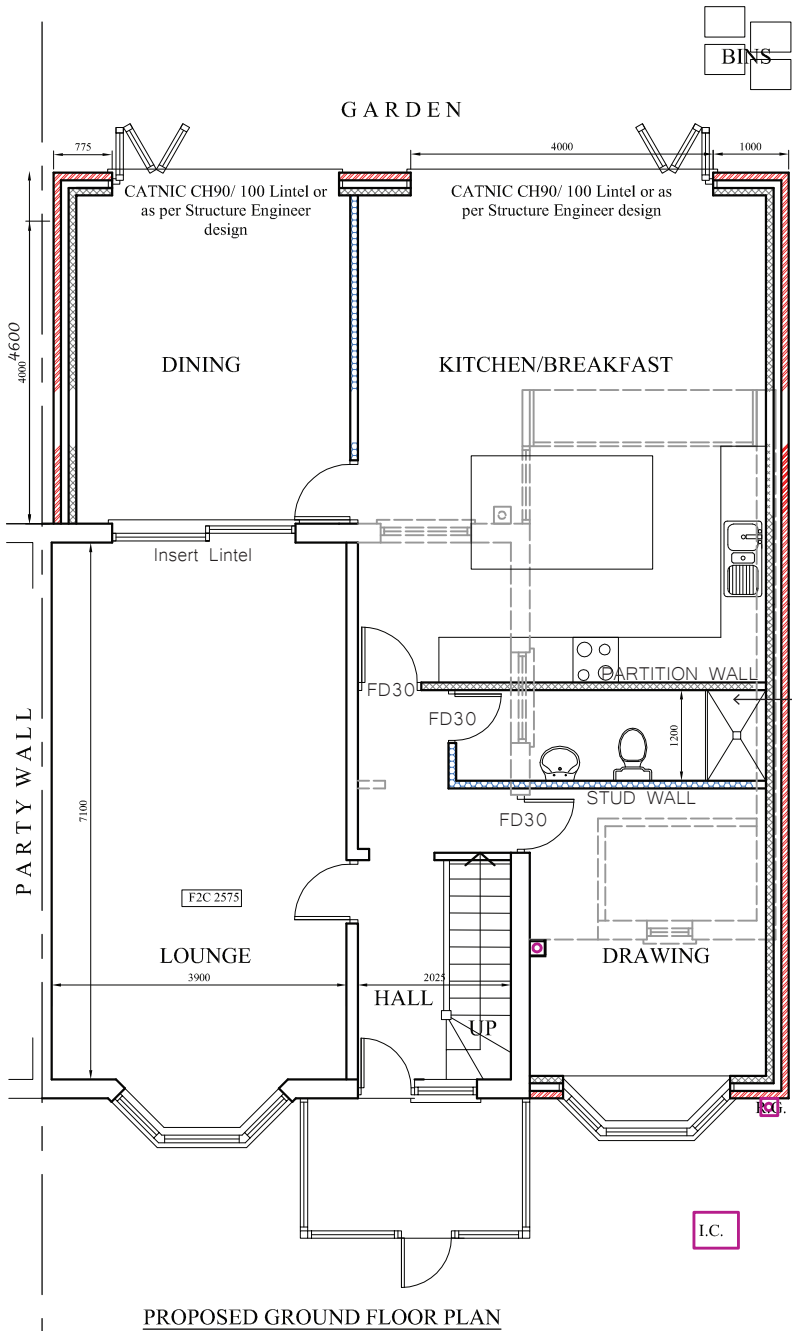

PROJECT
194 Hamilton Road
Manchester, M13 0PX

CLIENT
Mr. M. Moniruz Zaman

DRAWING TITLE
Proposed Plans

JOB No _____ DRAWING No _____

SCALE
1:100 @A2

DATE
JULY 2025

REVISION