
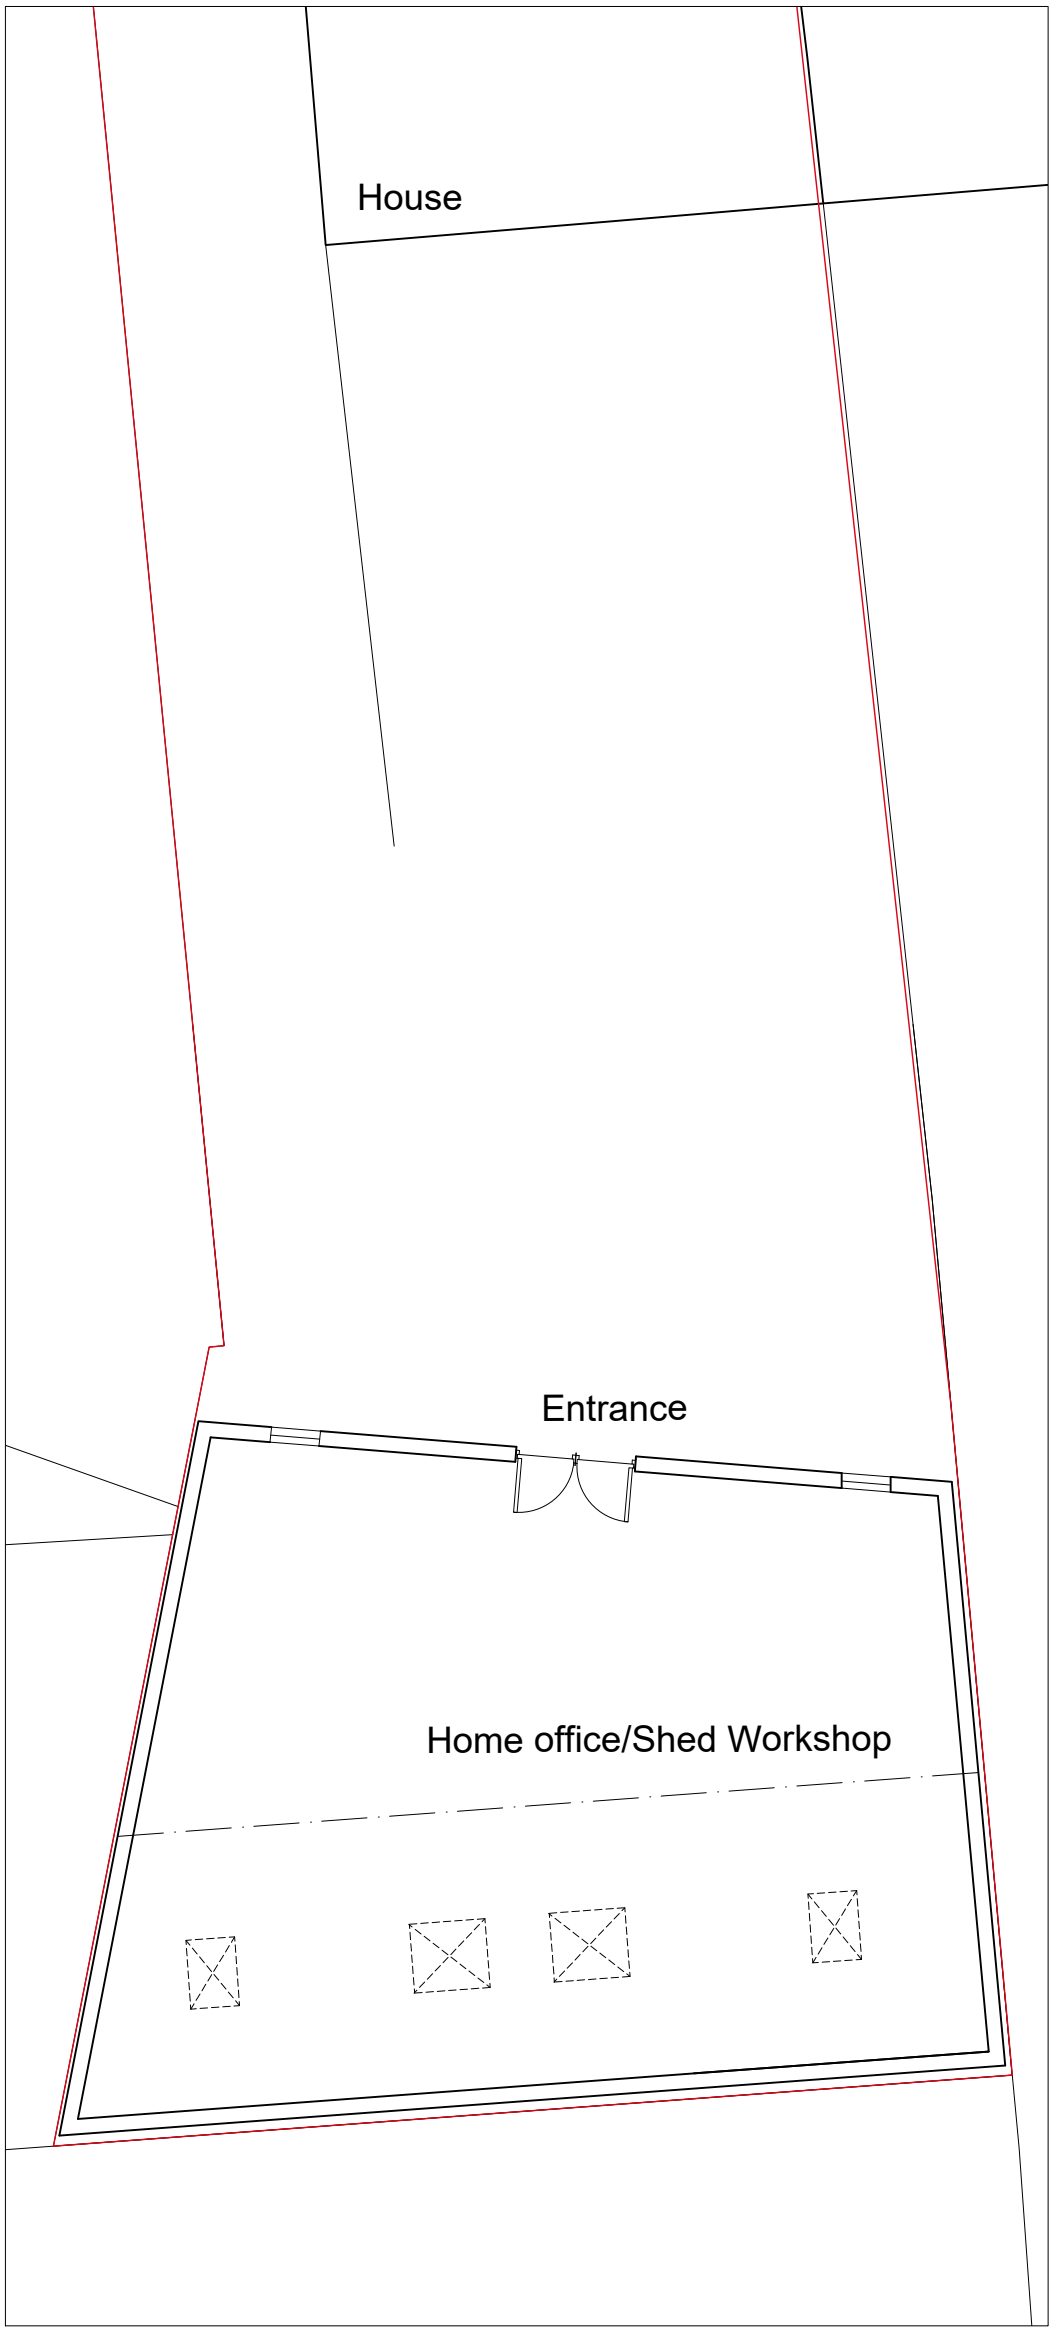


Existing refurbished Workshop/Home Office

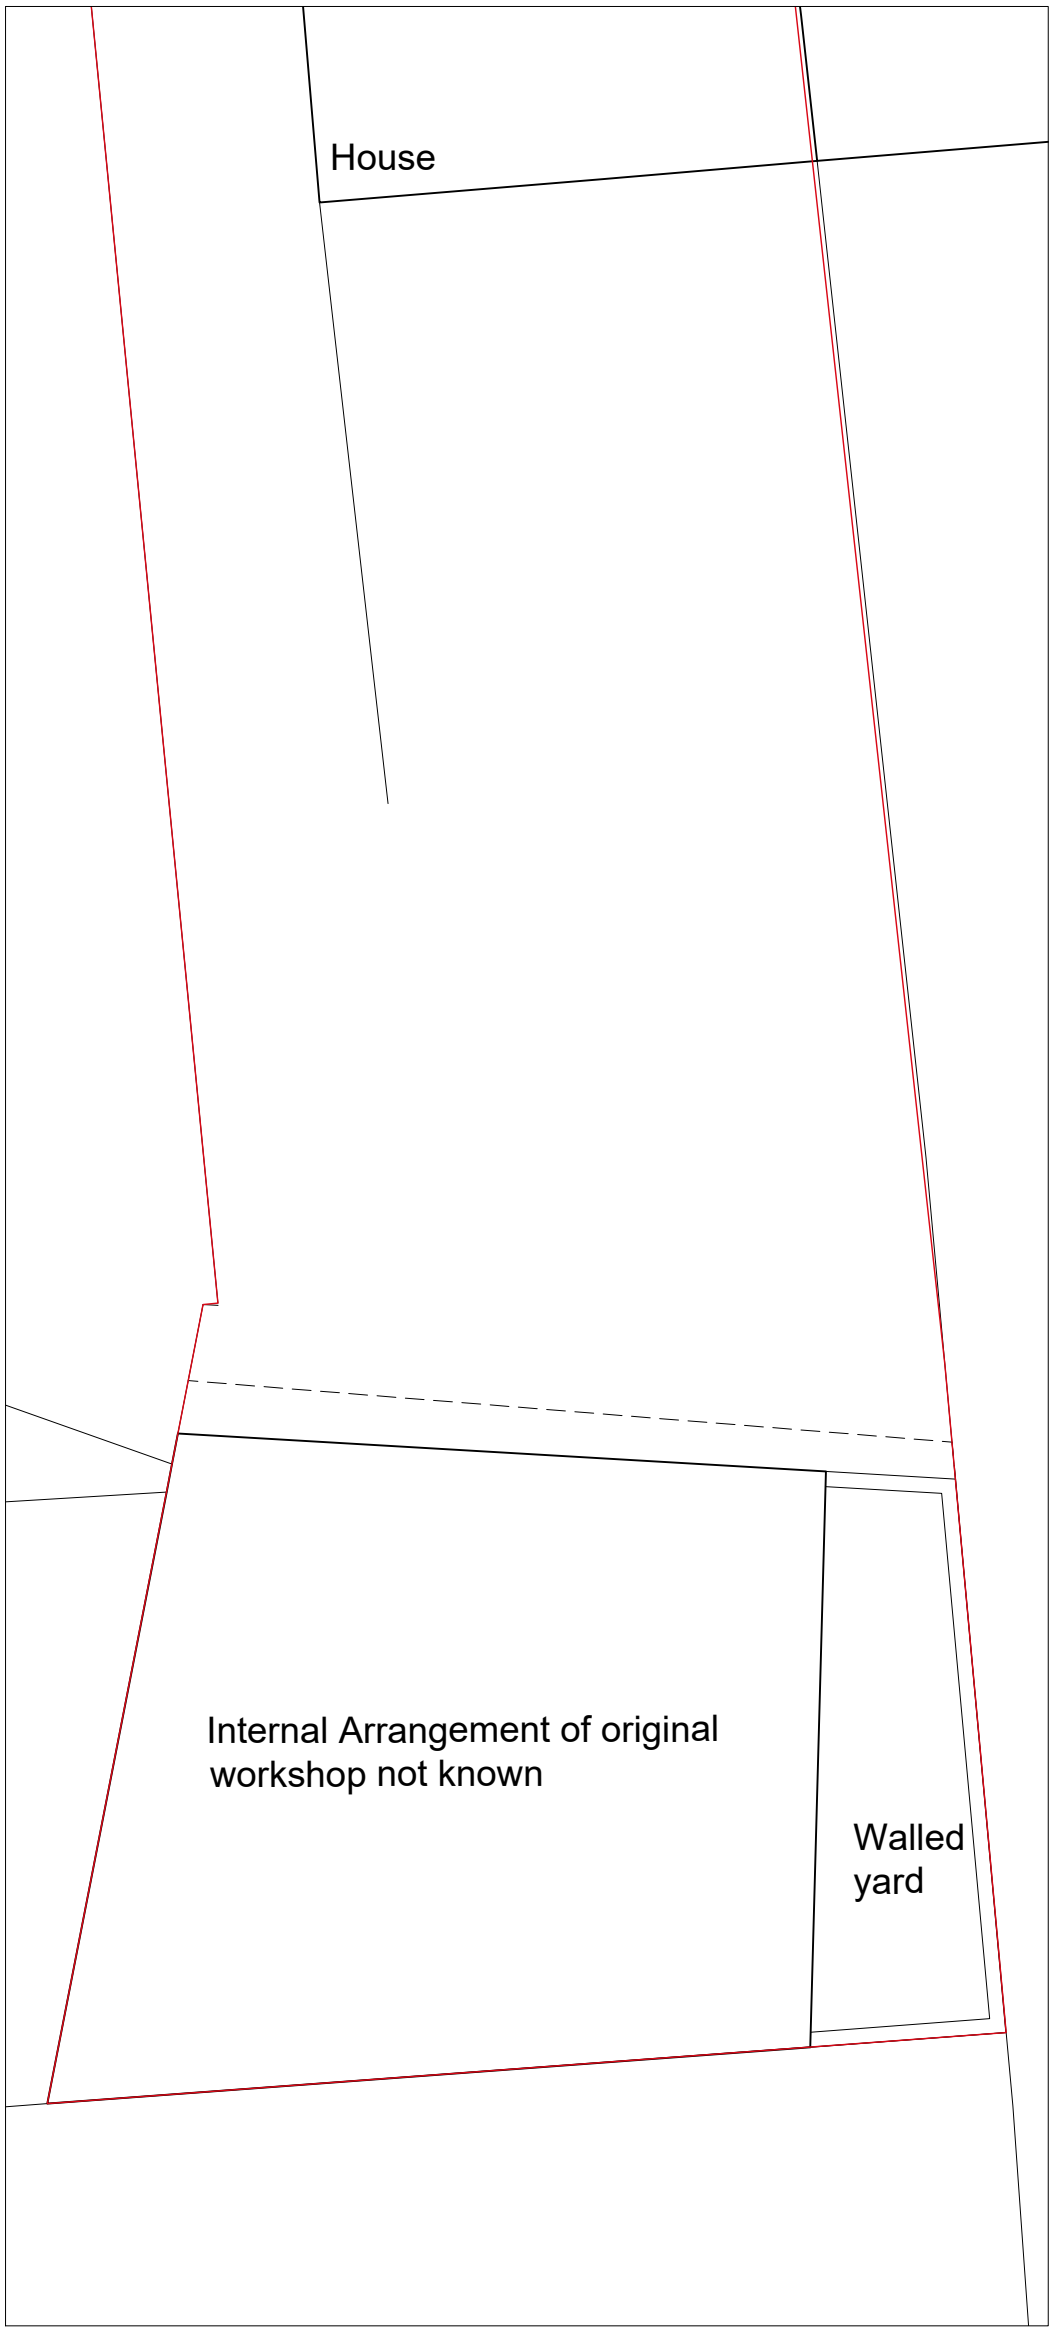

Original Workshop/Shed

PROJECT	39 Old Hall Lane
SCALE	1 : 100 @ A3
CLIENT	JH
DWG No.	191-PL- GA1
DRAWING TITLE	Existing and Original Workshop Plan
CONTRACT NO:	189
STAGE CODE	planning
REV.	

ISSUED		
	09/06/25	-

sj simon james arq ltd/**architects**