

See Proteus Drawing
SD_PBWP-OVERLAY_04
- Detail (E).


Clean, prepare & apply
new liquid coatings
over existing coatings
(colour: RAL7011-iron
grey).

See Proteus Drawing
SD_PBWP-OVERLAY-04
-Detail (I) Existing
Fishing.

Clean, prepare & apply
new liquid coatings
over existing sky facing
coatings (colour:
RAL7011-iron grey).

Clean, prepare & apply
new liquid coatings
over existing coatings
(colour: RAL7011-iron
grey).

Clean, prepare & apply
new liquid coatings
over existing sky facing
coatings (colour:
RAL7011-iron grey).

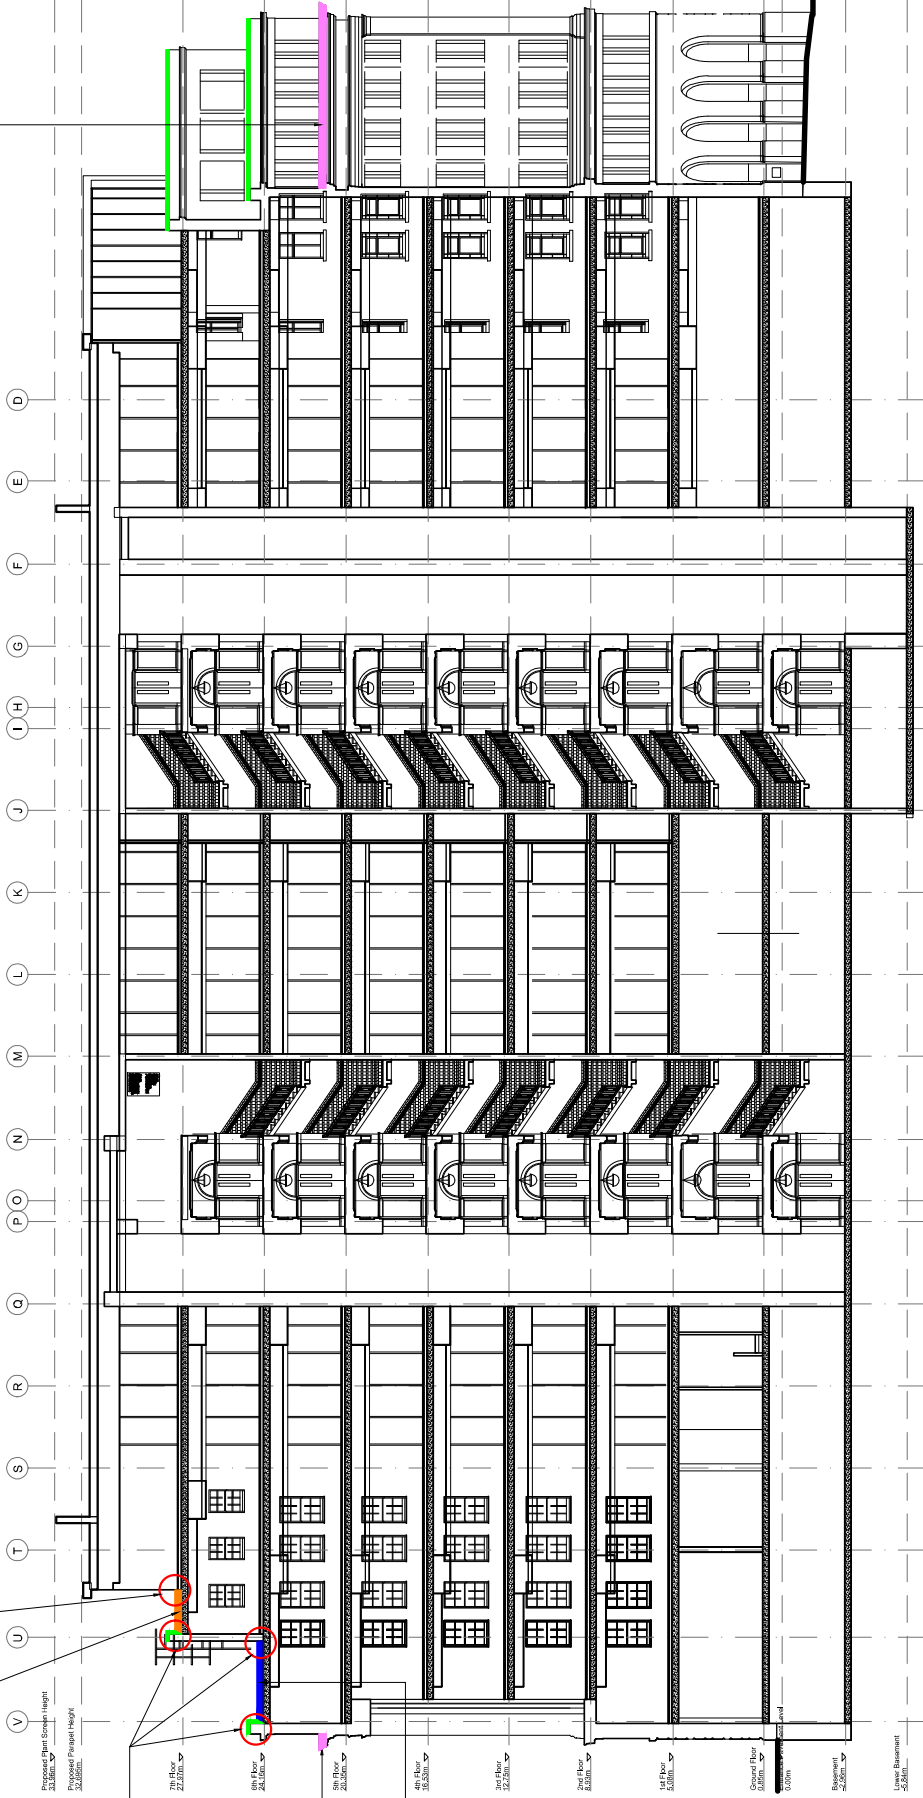



Watts Group Limited
St James Tower 7 Charlotte Street
Manchester M1 4DZ
T: 0161 831 6180
watts.co.uk



Belfast | Bristol | Cardiff | Glasgow | Leeds | London | Manchester

Client: Hillcrest 4548464 Limited

Project:
Arkwright House
Roofing Works

Title:
Arkwright House
Proposed Section AA

Drawing type:
Listed Building Consent

Amendments:

No dimensions are to be scaled from this drawing. All dimensions are to be checked on site. Where discrepancy occurs between specification and drawings the supervising officer must be notified.

Scale: 1:200 @A3 Date: June 25

Drawn: JC Checked: MJ

Dwg.no: 2020366 - 12

Rev: A

