
© COPYRIGHT
The copyright in this drawing is vested in Sheppard Robson and no license or assignment of any kind has been, or is, granted to any third party whether by provision of copies or originals or otherwise unless agreed in writing.

DO NOT SCALE FROM THIS DRAWING
The contractor shall check and verify all dimensions on site and report any discrepancies in writing to Sheppard Robson before proceeding work


FOR ELECTRONIC DATA ISSUE
Electronic Data / drawings are issued as "read only" and should not be interrogated for measurement. All dimensions and levels should read, only from those values stated in text on the drawing.

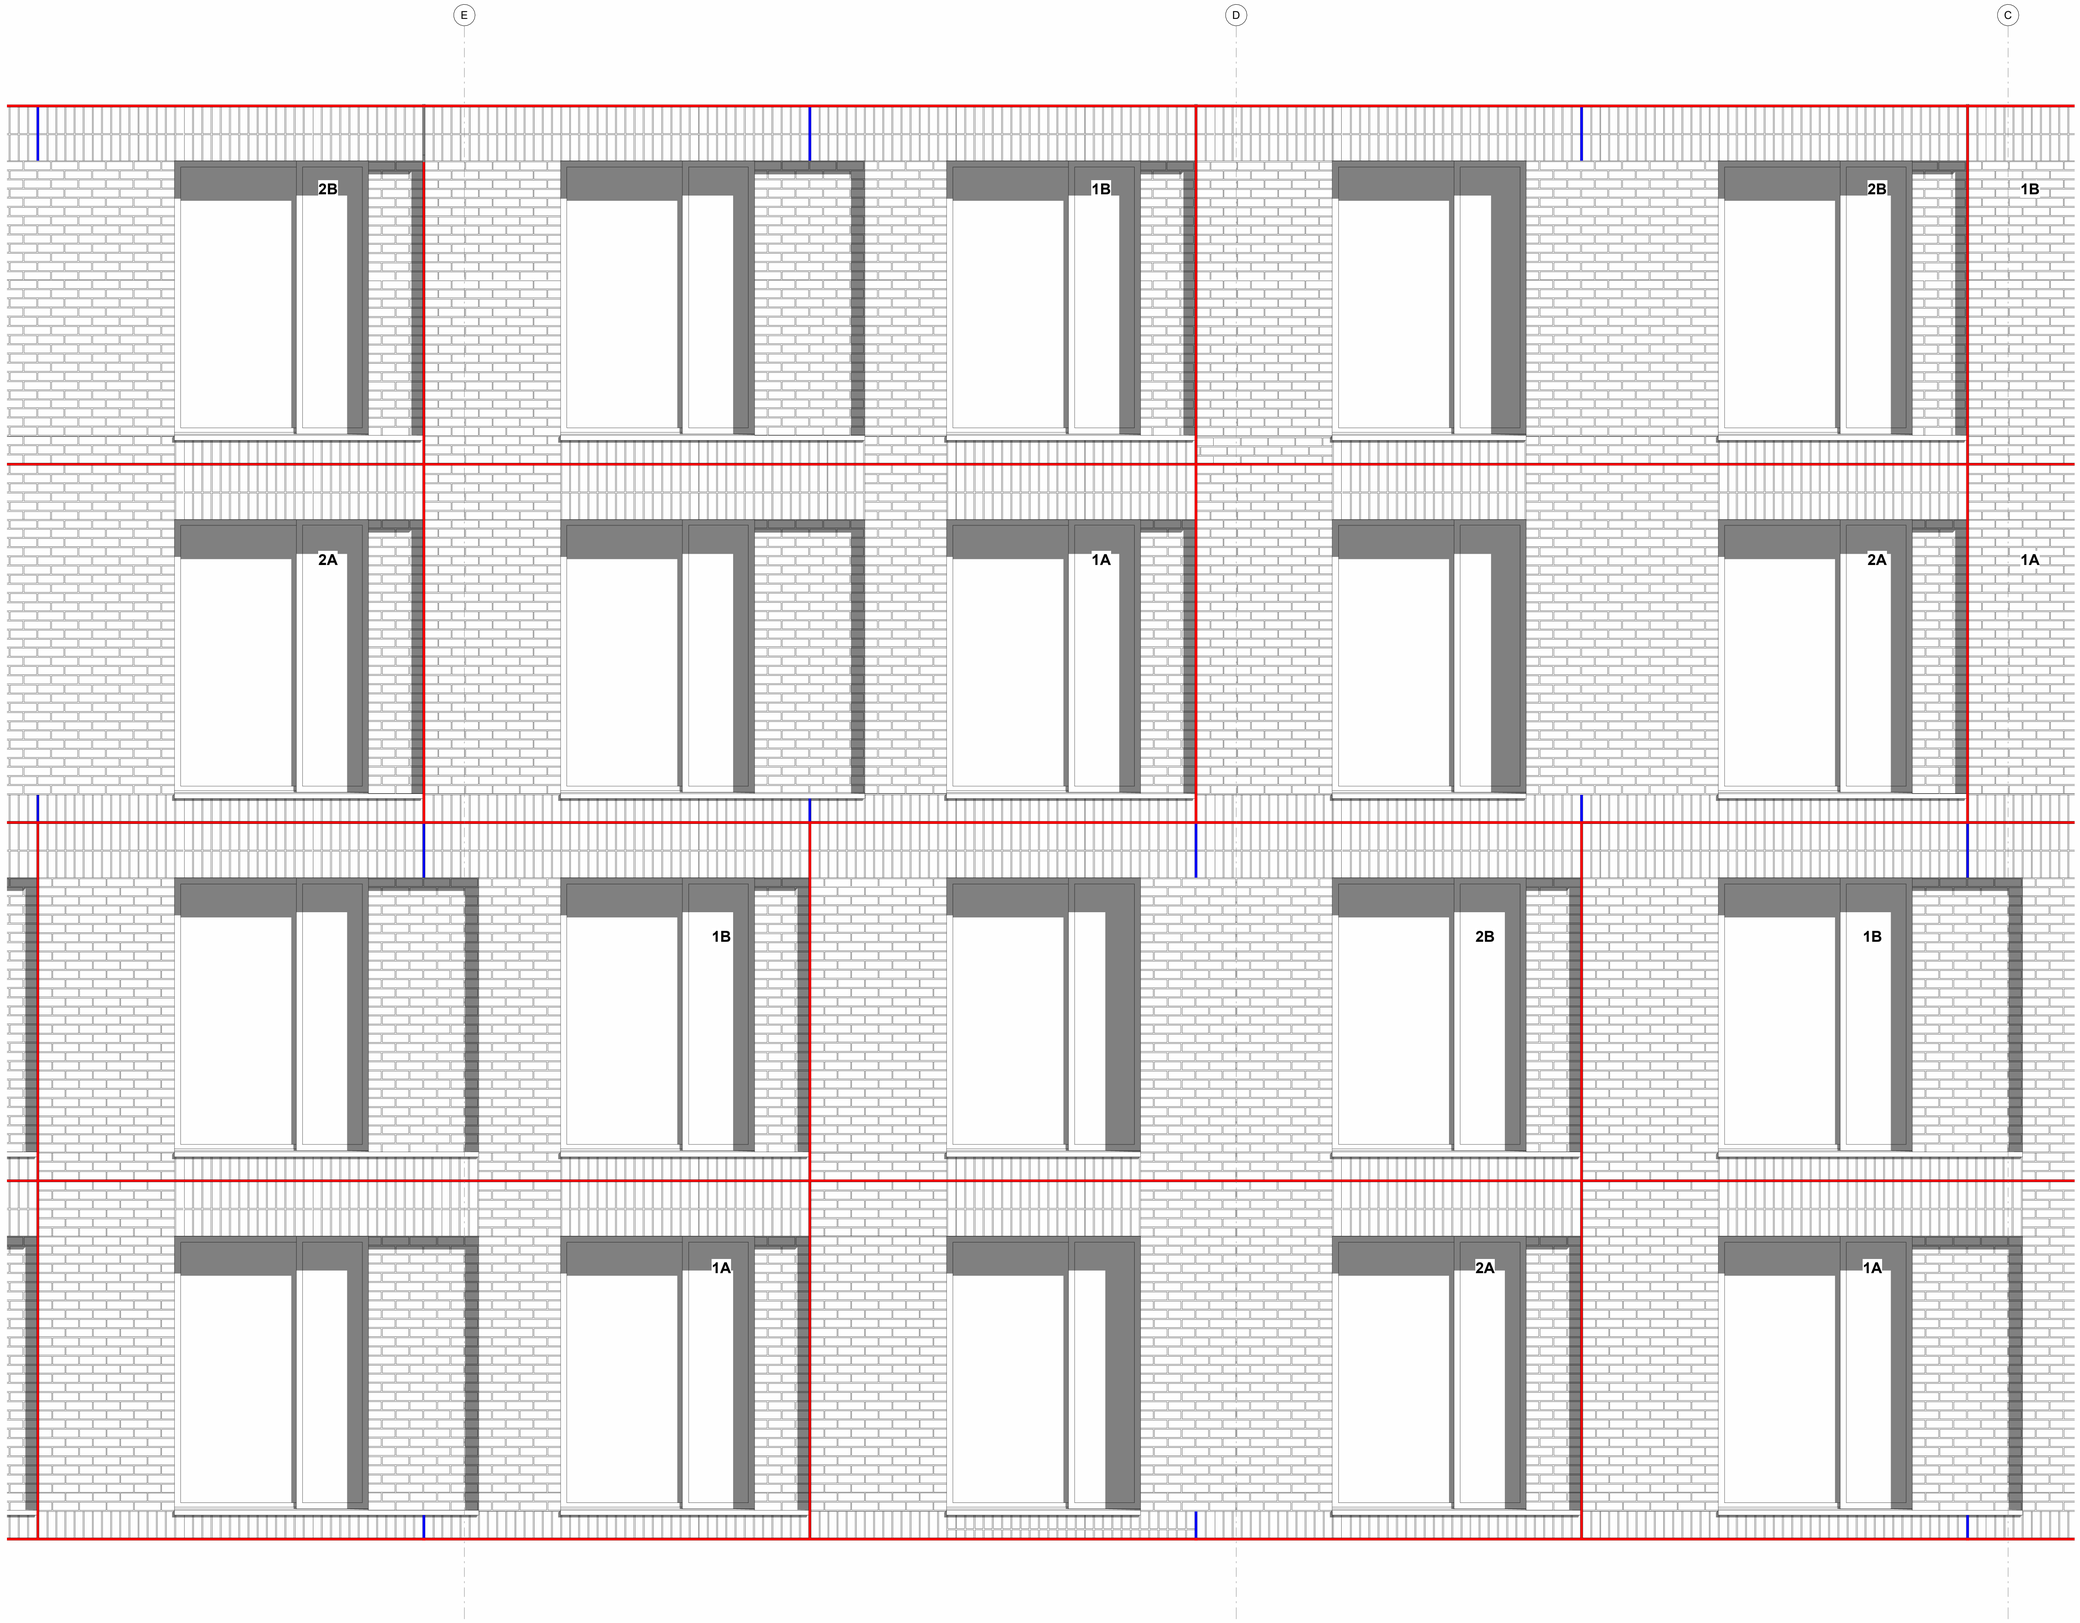

Revision Notes
Drawing issued for Stage 4

REV.	DATE	AMENDMENT
P01	05/07/2024	Issued for Stage 3 Submission
P02	16/08/2024	Stage 4 Interim Issue
P03	09/12/2024	WS4 - Update following client instruction to reduce height by 75mm per floor
P04	20/02/2025	WS4 issue

KEYPLAN

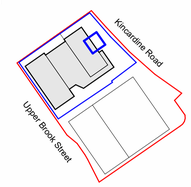

CLIENT

McLAREN PROPERTY

SHEPPARD ROBSON

77 Parkway Camden Town London NW1 7PU
T: +44 (0)20 7504 1700 E: enquiries@sheppardrobson.co.uk

PROJECT
Upper Brook Street PBSA - McLaren

SCALE@A1	DATE	ORIGINATOR	CHECKED	AUTHORISED
1 : 25	20/02/2025	RA	MT	MT

DESCRIPTION
Precast Panel Brick Setting Out Elevation Callout

STAGE
Stage 4

STATUS	PURPOSE FOR ISSUE	SR NO.
S4	For Approval	6601

DRAWING NO.	REV.
MAUBS-SRA-XX-XX-DR-AR-21340	P04