



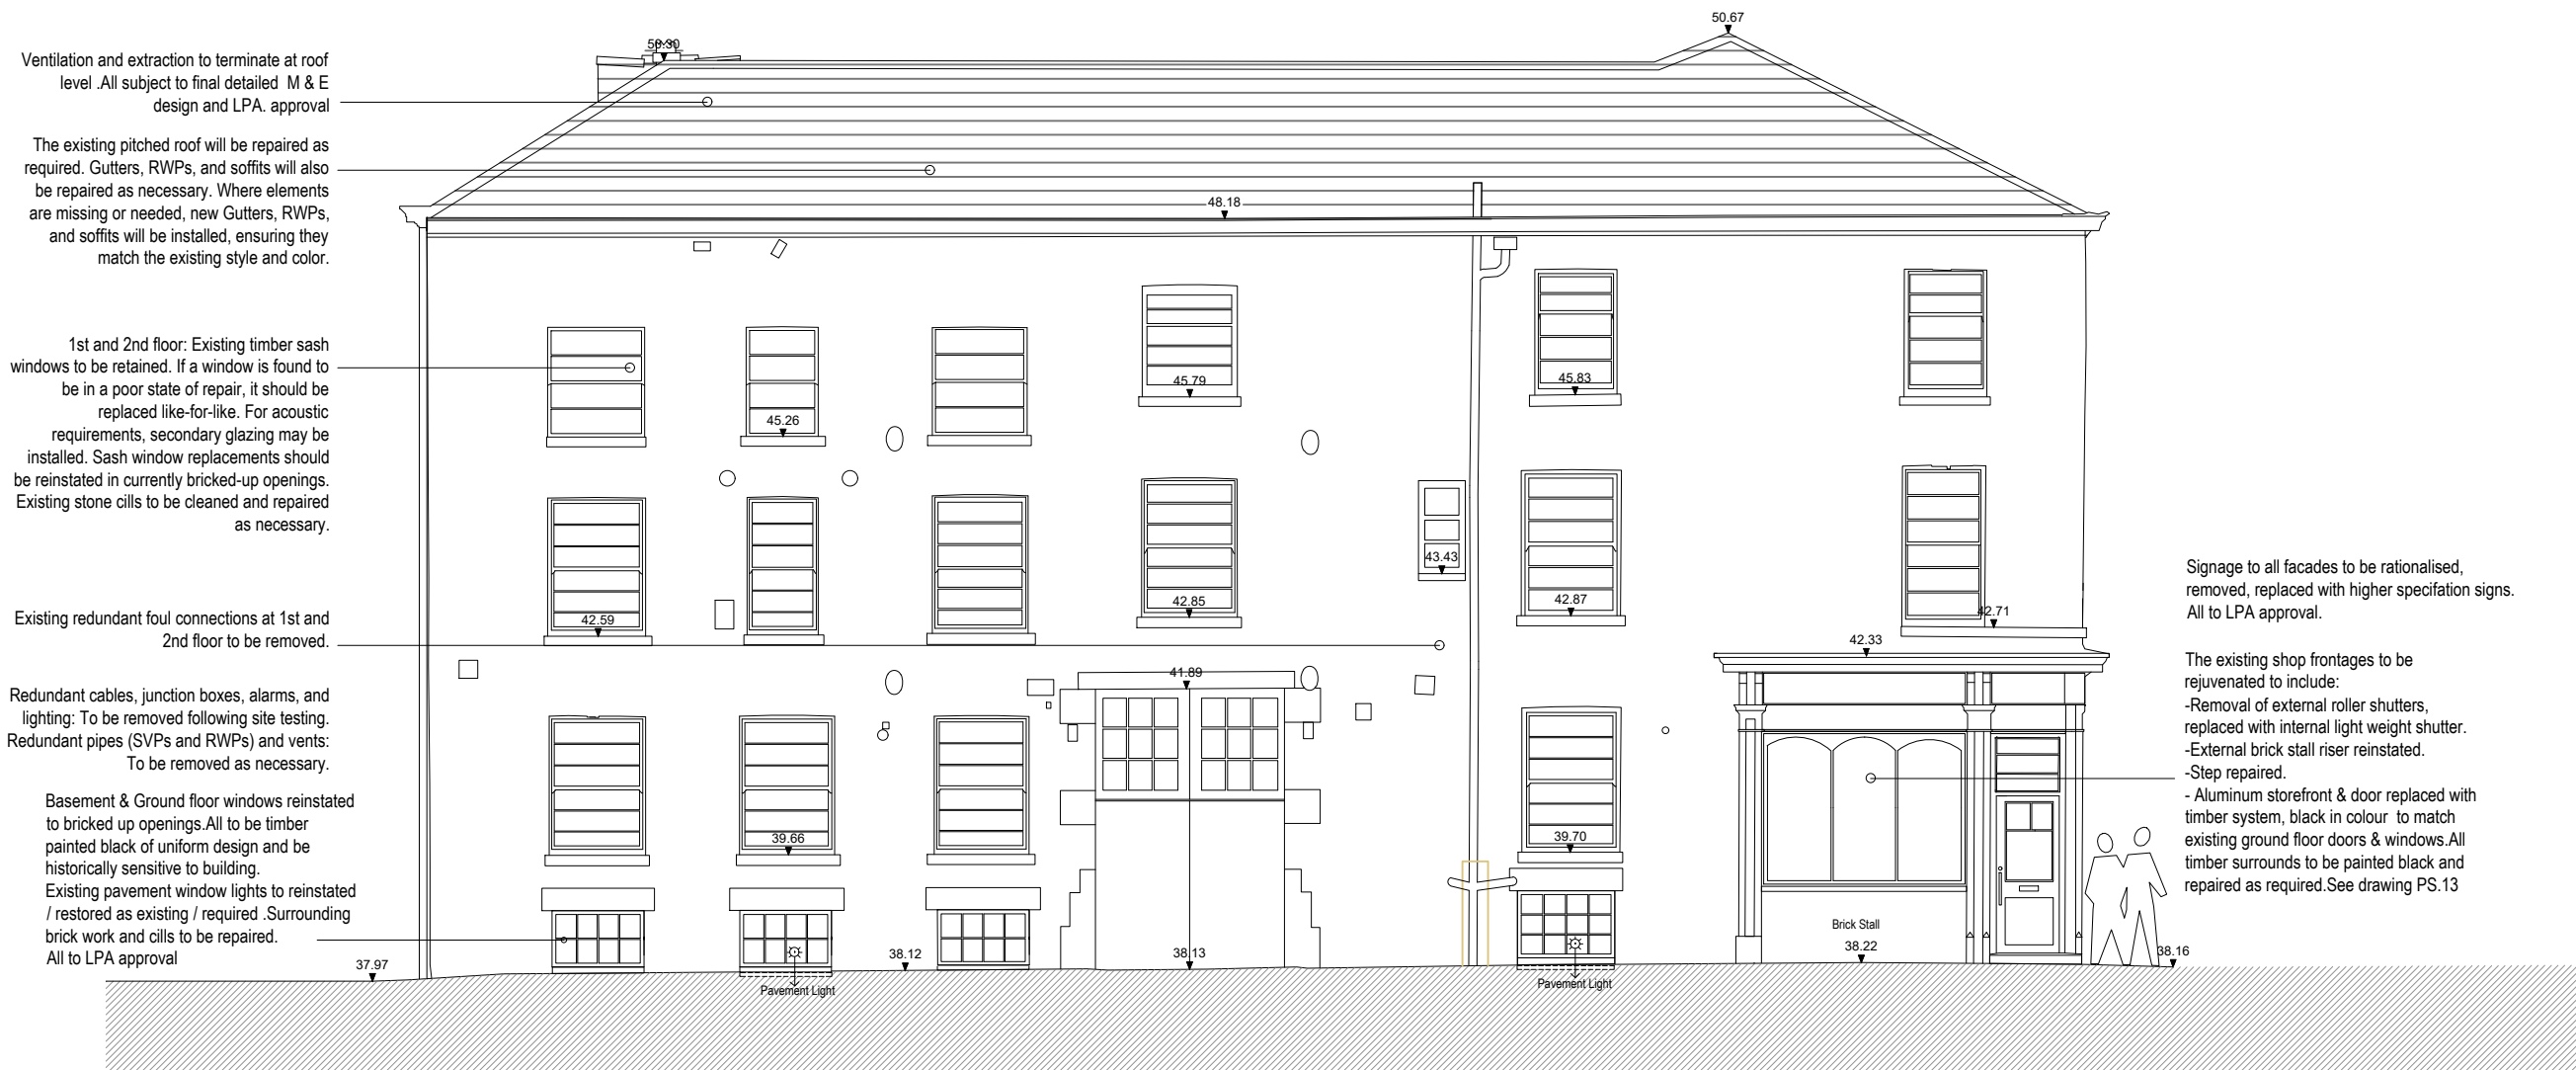

Proposed Elevation to Sidney Street




Proposed Elevation to Grosvenor Street

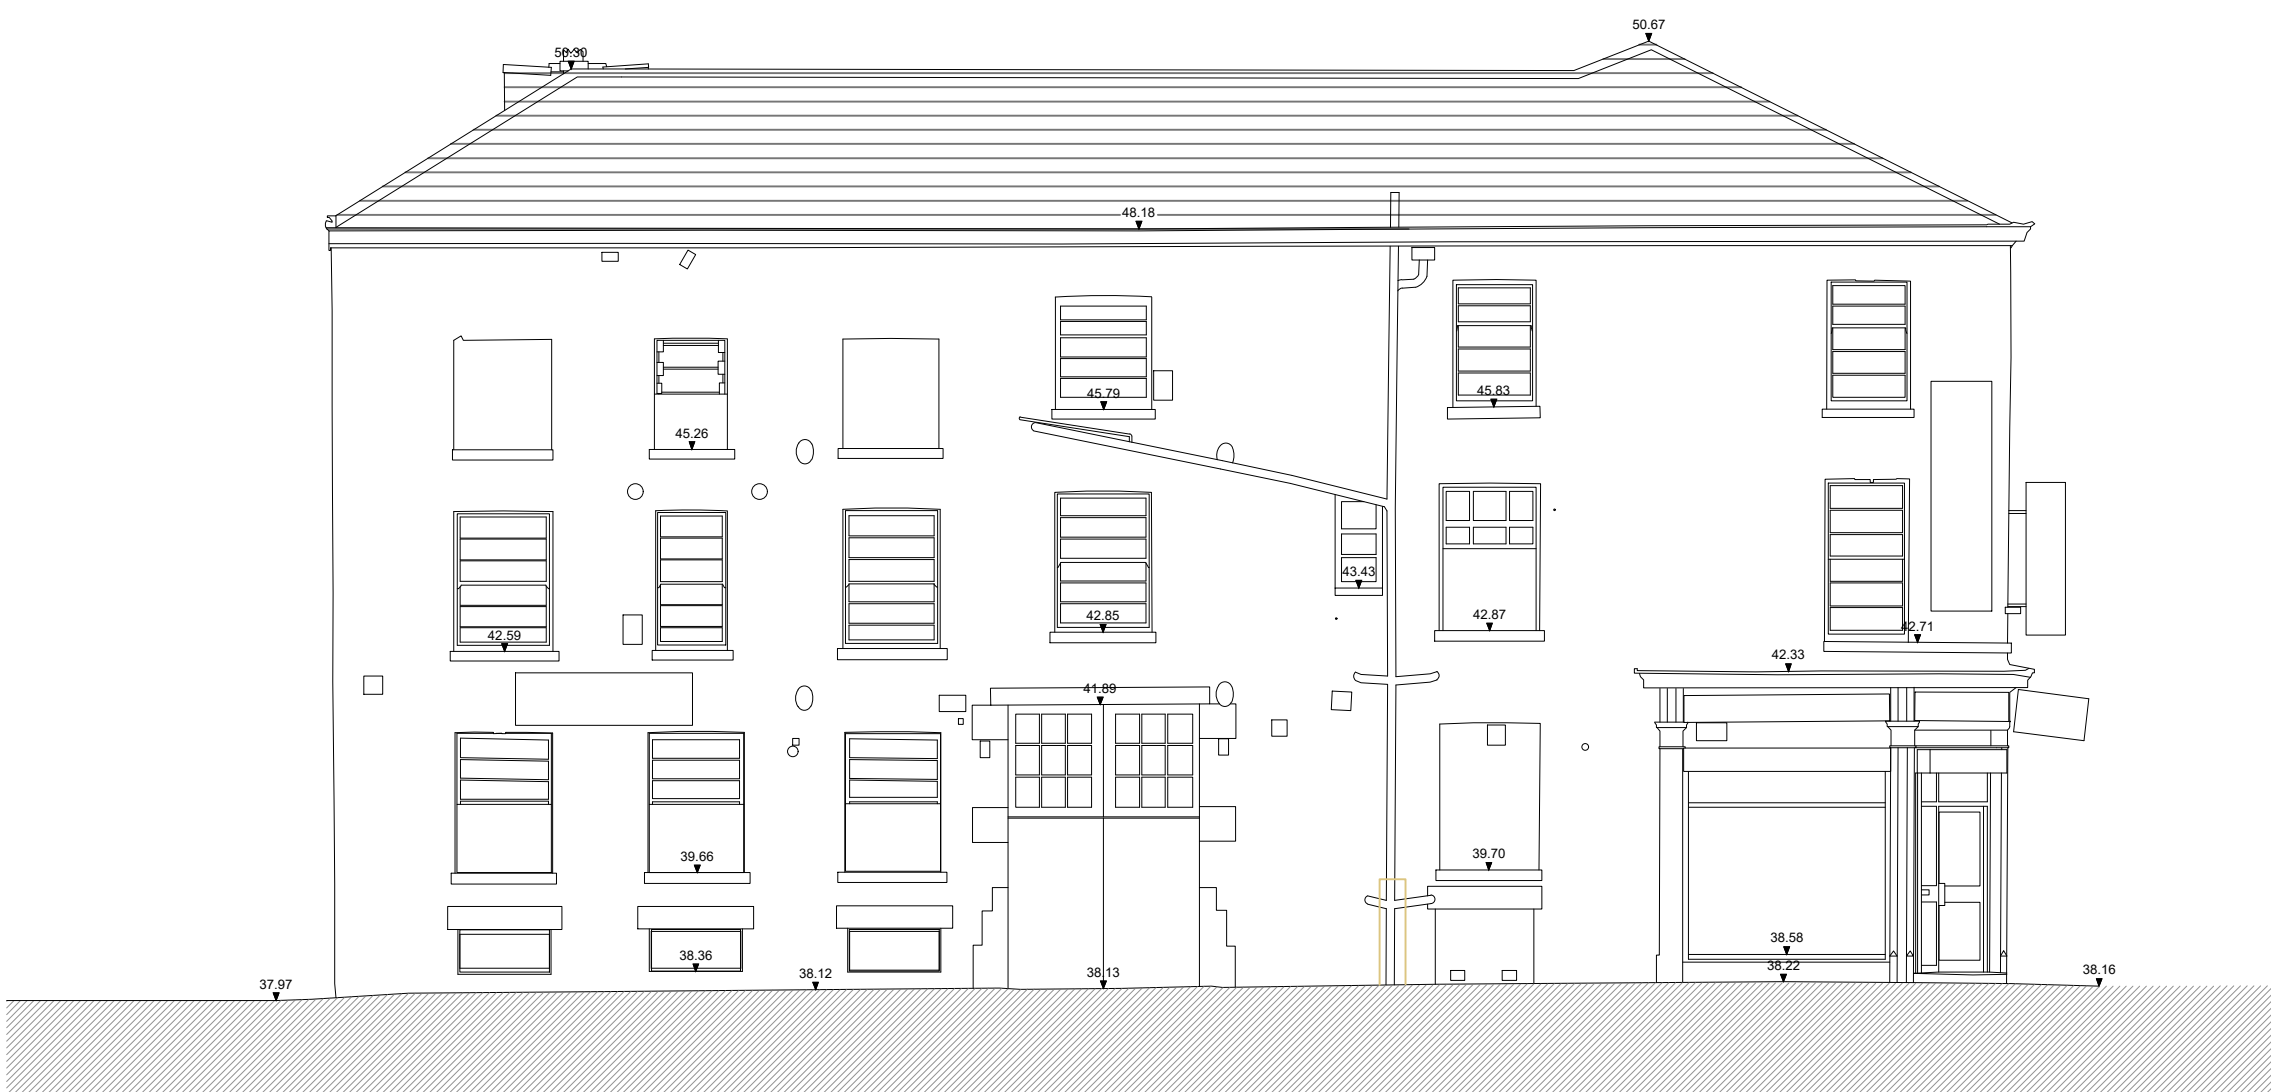

Existing Elevation to Sidney Street



Existing Elevation to Grosvenor Street

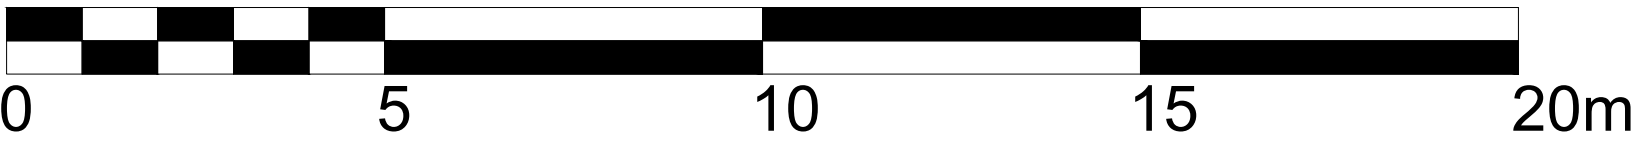

SCALE BAR 1:100

rev. D: Shop door centered		date: 21.7.25
rev. C: Amended to LPA Comments (14.7.2025)		date: 17.7.25
rev. B: Amended to LPA Comments (12.5.25)		date: 08.7.25
rev. A: General refinements.		date: 11.04.25
client:	project:	drawing:
GROSVENOR HOLDING	120-124 GROSVENOR STREET	STUDENT ACCOMMODATION
MCR LIMITED	MANCHESTER, M1 7HL	PROPOSED ELEVATIONS
project no:	drawing no:	revision:
7499	PS.03	D
drawn:	checked:	date:
FI		09.02.25
scale @ A1	1:100	